


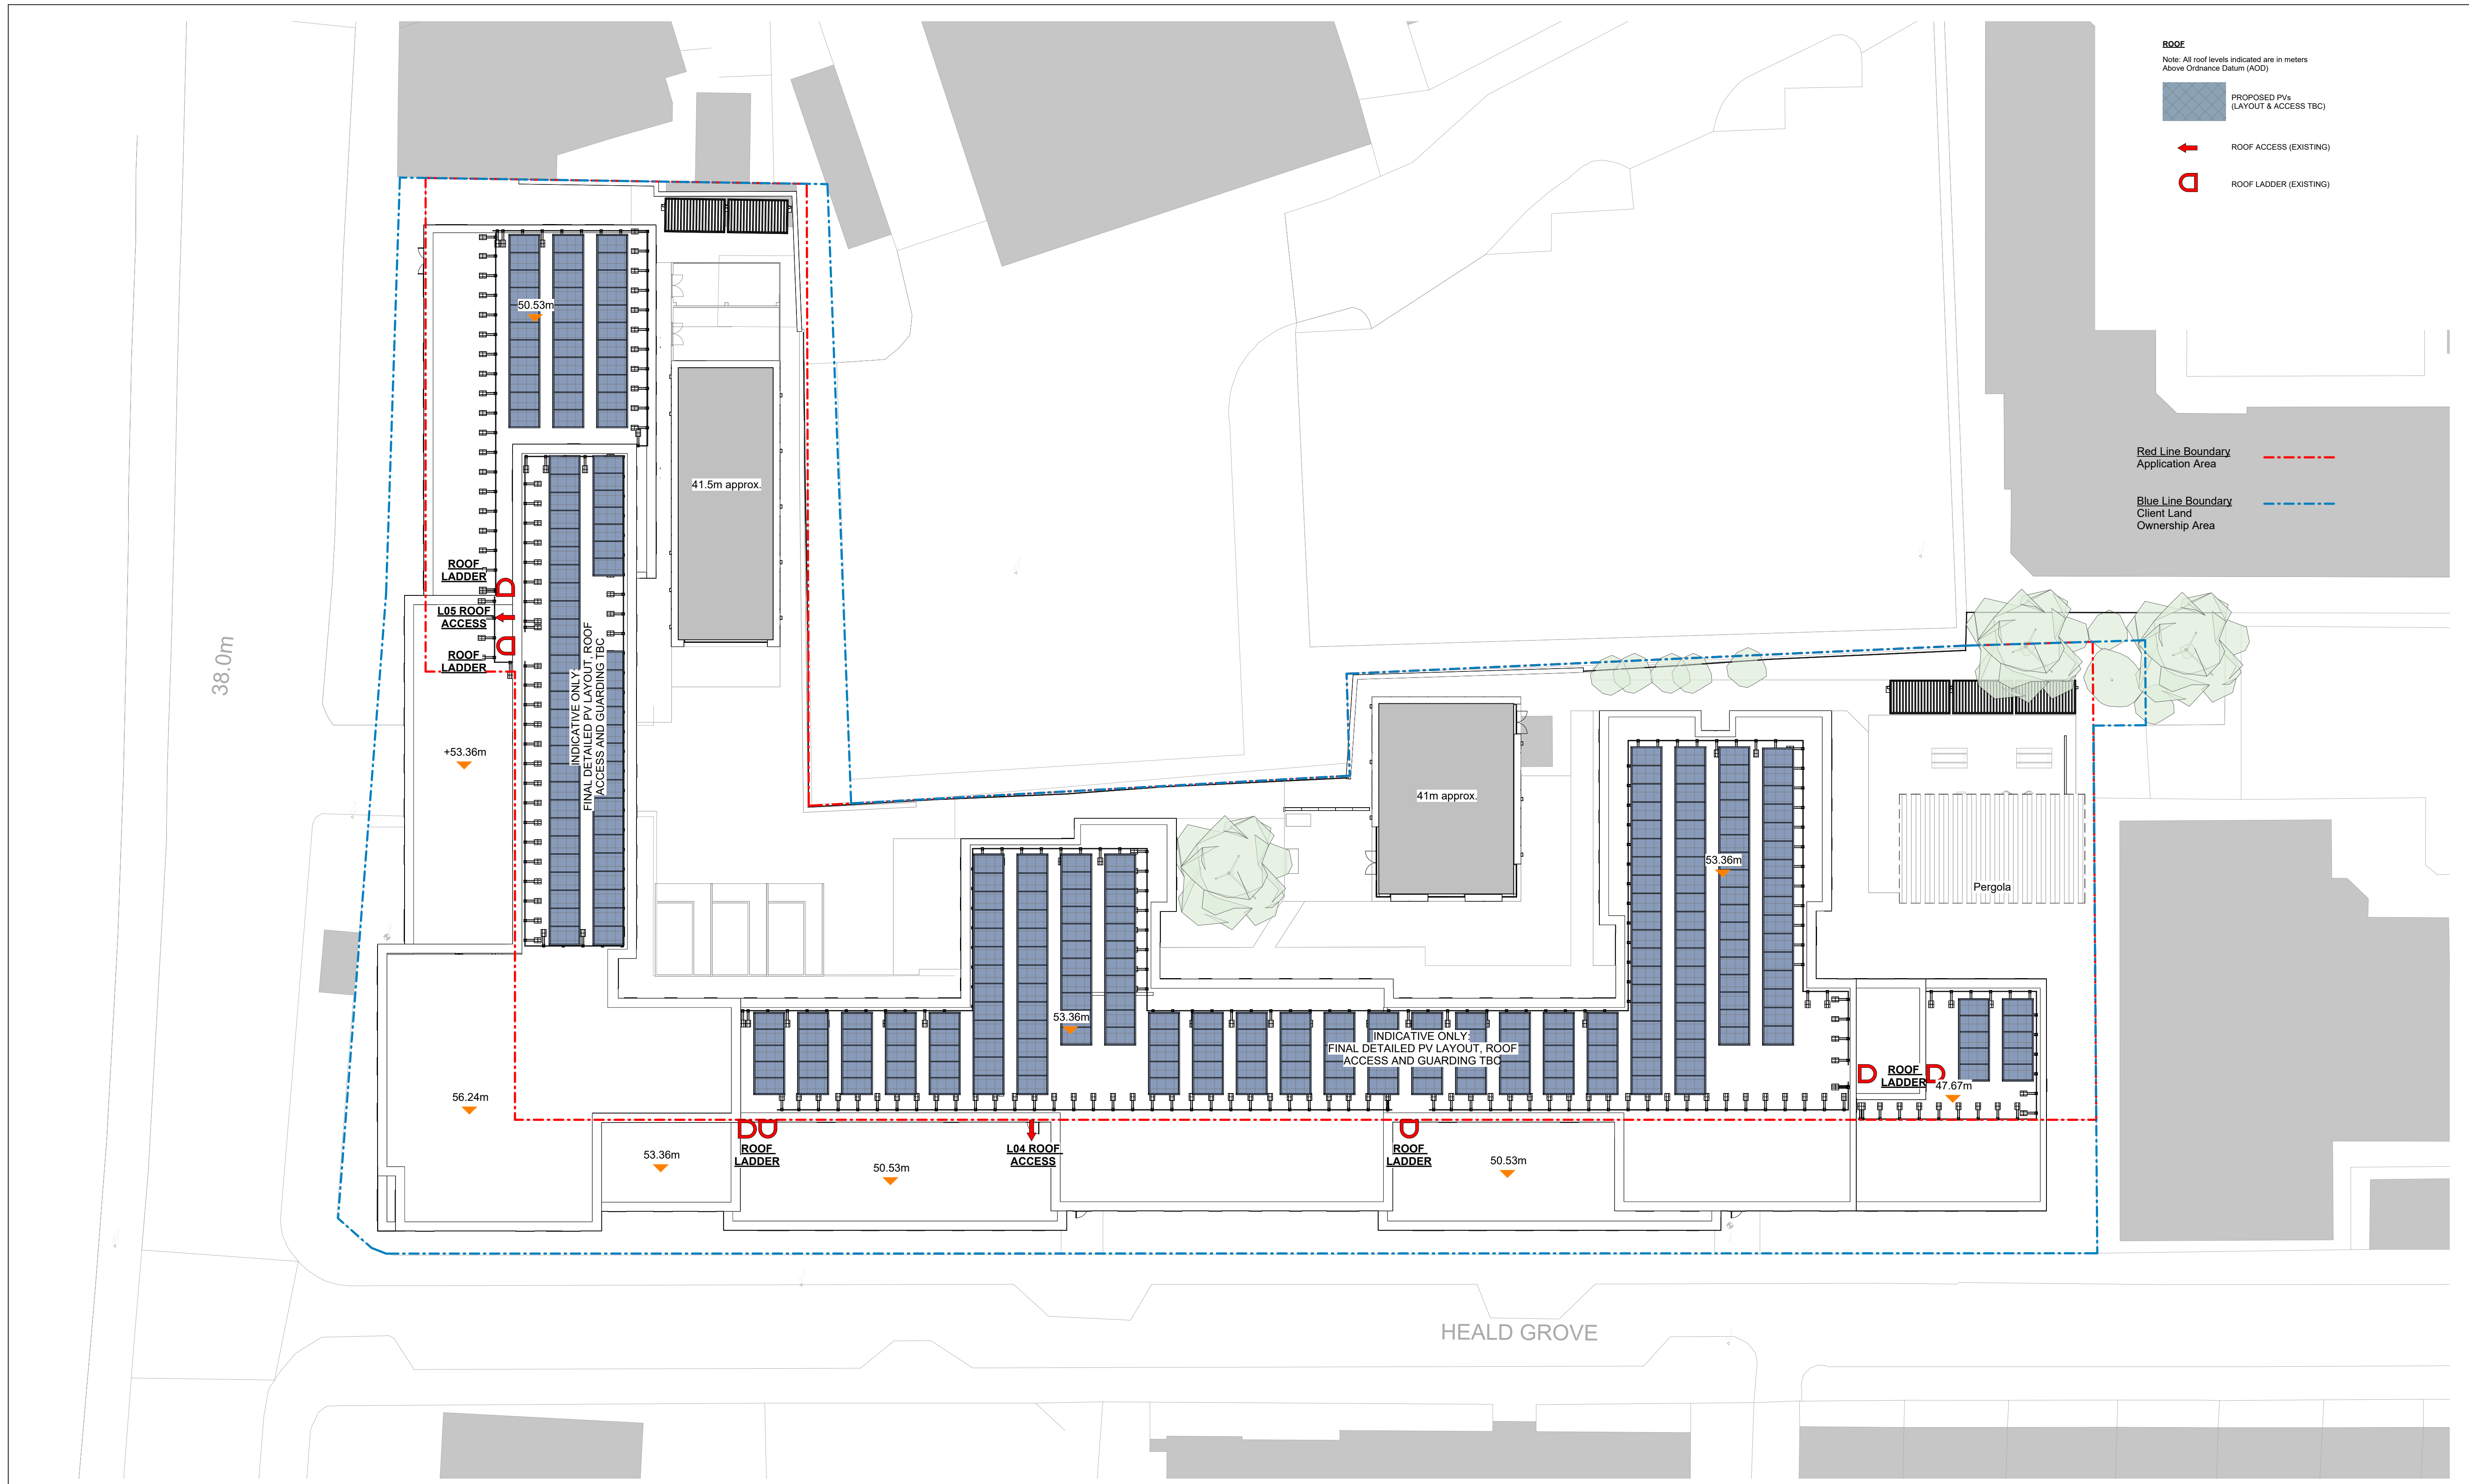

This drawing has been prepared solely for the use of SPINNAKE ESTATES and there are no representations of any kind made by NORR Consultants Limited to any party with whom NORR Consultants Limited has not entered into a contract

This drawing must not be used, reproduced or revised without written permission.

This drawing shall not be used for construction purposes until a'Ax - APPROVED FOR STAGE x' status appears under the Sheet Status.

Contractors must only work to figured dimensions which are to be checked on site. Do not scale from hard copy drawings.

[illegible]

THIS DRAWING IS SUBJECT TO FULL VERIFICATION BY MEASUREMENT AND STRUCTURAL SURVEY, ENGINEERING DESIGN, IDENTIFICATION OF BOUNDARIES, EASEMENTS AND COVENANTS, FLOOD RISK ASSESSMENT, SERVICES AND UTILITIES, TOPOGRAPHICAL SURVEY, ECOLOGY ASSESSMENT, CONTAMINATION ASSESSMENT, PLANNING / BUILDING CONTROL, AND HIGHWAYS APPROVAL. NOTE THESE ADDITIONAL REQUIREMENTS ARE NOT EXHAUSTIVE.

EXISTING NOTE SITE / TOPO INFORMATION WAS SUPPLIED BY LUCSON SURVEY PLAN 691546.001, AND BOUNDARY INFORMATION SUPPLIED BY CLIENT ON SEARCH ACQUIN PLAN HUL/2272474.0129.


EXISTING BUILDING INFORMATION TAKEN FROM GREEN HATCH GROUP DRAWINGS (AG1254.00)

NORR IN NO WAY ACCEPTS LIABILITY FOR THE ACCURACY OF THIS INFORMATION OR THAT SUPPLIED BY THIRD PARTIES.

THIS DRAWING IS SUBJECT TO FULL CONSULTATION WITH STATUTORY BODIES AND ASSOCIATED CONSENTS.

THERE IS DESIGN DEVELOPMENT YET TO TAKE PLACE THAT MAY AFFECT REPORTED AREAS, UNIT NUMBERS AND DIMENSIONS, AND THEREFORE THESE DRAWINGS SHOULD BE TREATED AS APPROXIMATE, ANY DECISION TO BE MADE ON THE BASIS OF THESE PREDICTIONS, WHETHER AS TO PROJECT VIABILITY, PRE-LETTLING, LAYOUT ARRANGEMENTS, INTERNAL FURNITURE/EQUIPMENT ARRANGEMENT OR THE LIKE SHOULD INCLUDE DUE ALLOWANCE FOR THE POSSIBLE INCREASE OR DECREASE INVOLVED IN THE DESIGN DEVELOPMENT AND BUILDING PROGRESS. ALL AREAS ARE THEREFORE GIVEN AS APPROXIMATE ONLY AND SUBJECT TO DESIGN DEVELOPMENT.

ANY DISCREPANCIES ON THESE DRAWINGS ARE TO BE HIGHLIGHTED TO THE ARCHITECT IMMEDIATELY. DO NOT SCALE FROM THESE DRAWINGS, IN DOUBT PLEASE REQUEST CLARIFICATION.

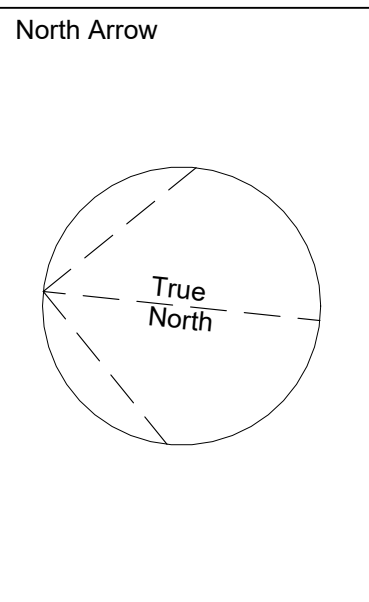

NORR

NORR Consultants Limited.
An Ingenium International Company

Percy House, 8th Floor Percy Street,
Newcastle NE1 4PW
England, UK
norr.com

Project SPINNAKER ESTATES		Drawing Title GA PLAN - PROPOSED SITE PLAN	
Project Ropemaker Court			
Drawn RL	Date 13/03/2026	Sheet Status S4 - FOR APPROVAL	
Checked JF	Date 13/03/2026	Project No. RZ3025-0074	
Scale 1 : 200 @ A1		Drawing No. RMCT-NOR-XX-RF-DR-A-90001	Rev. P01