


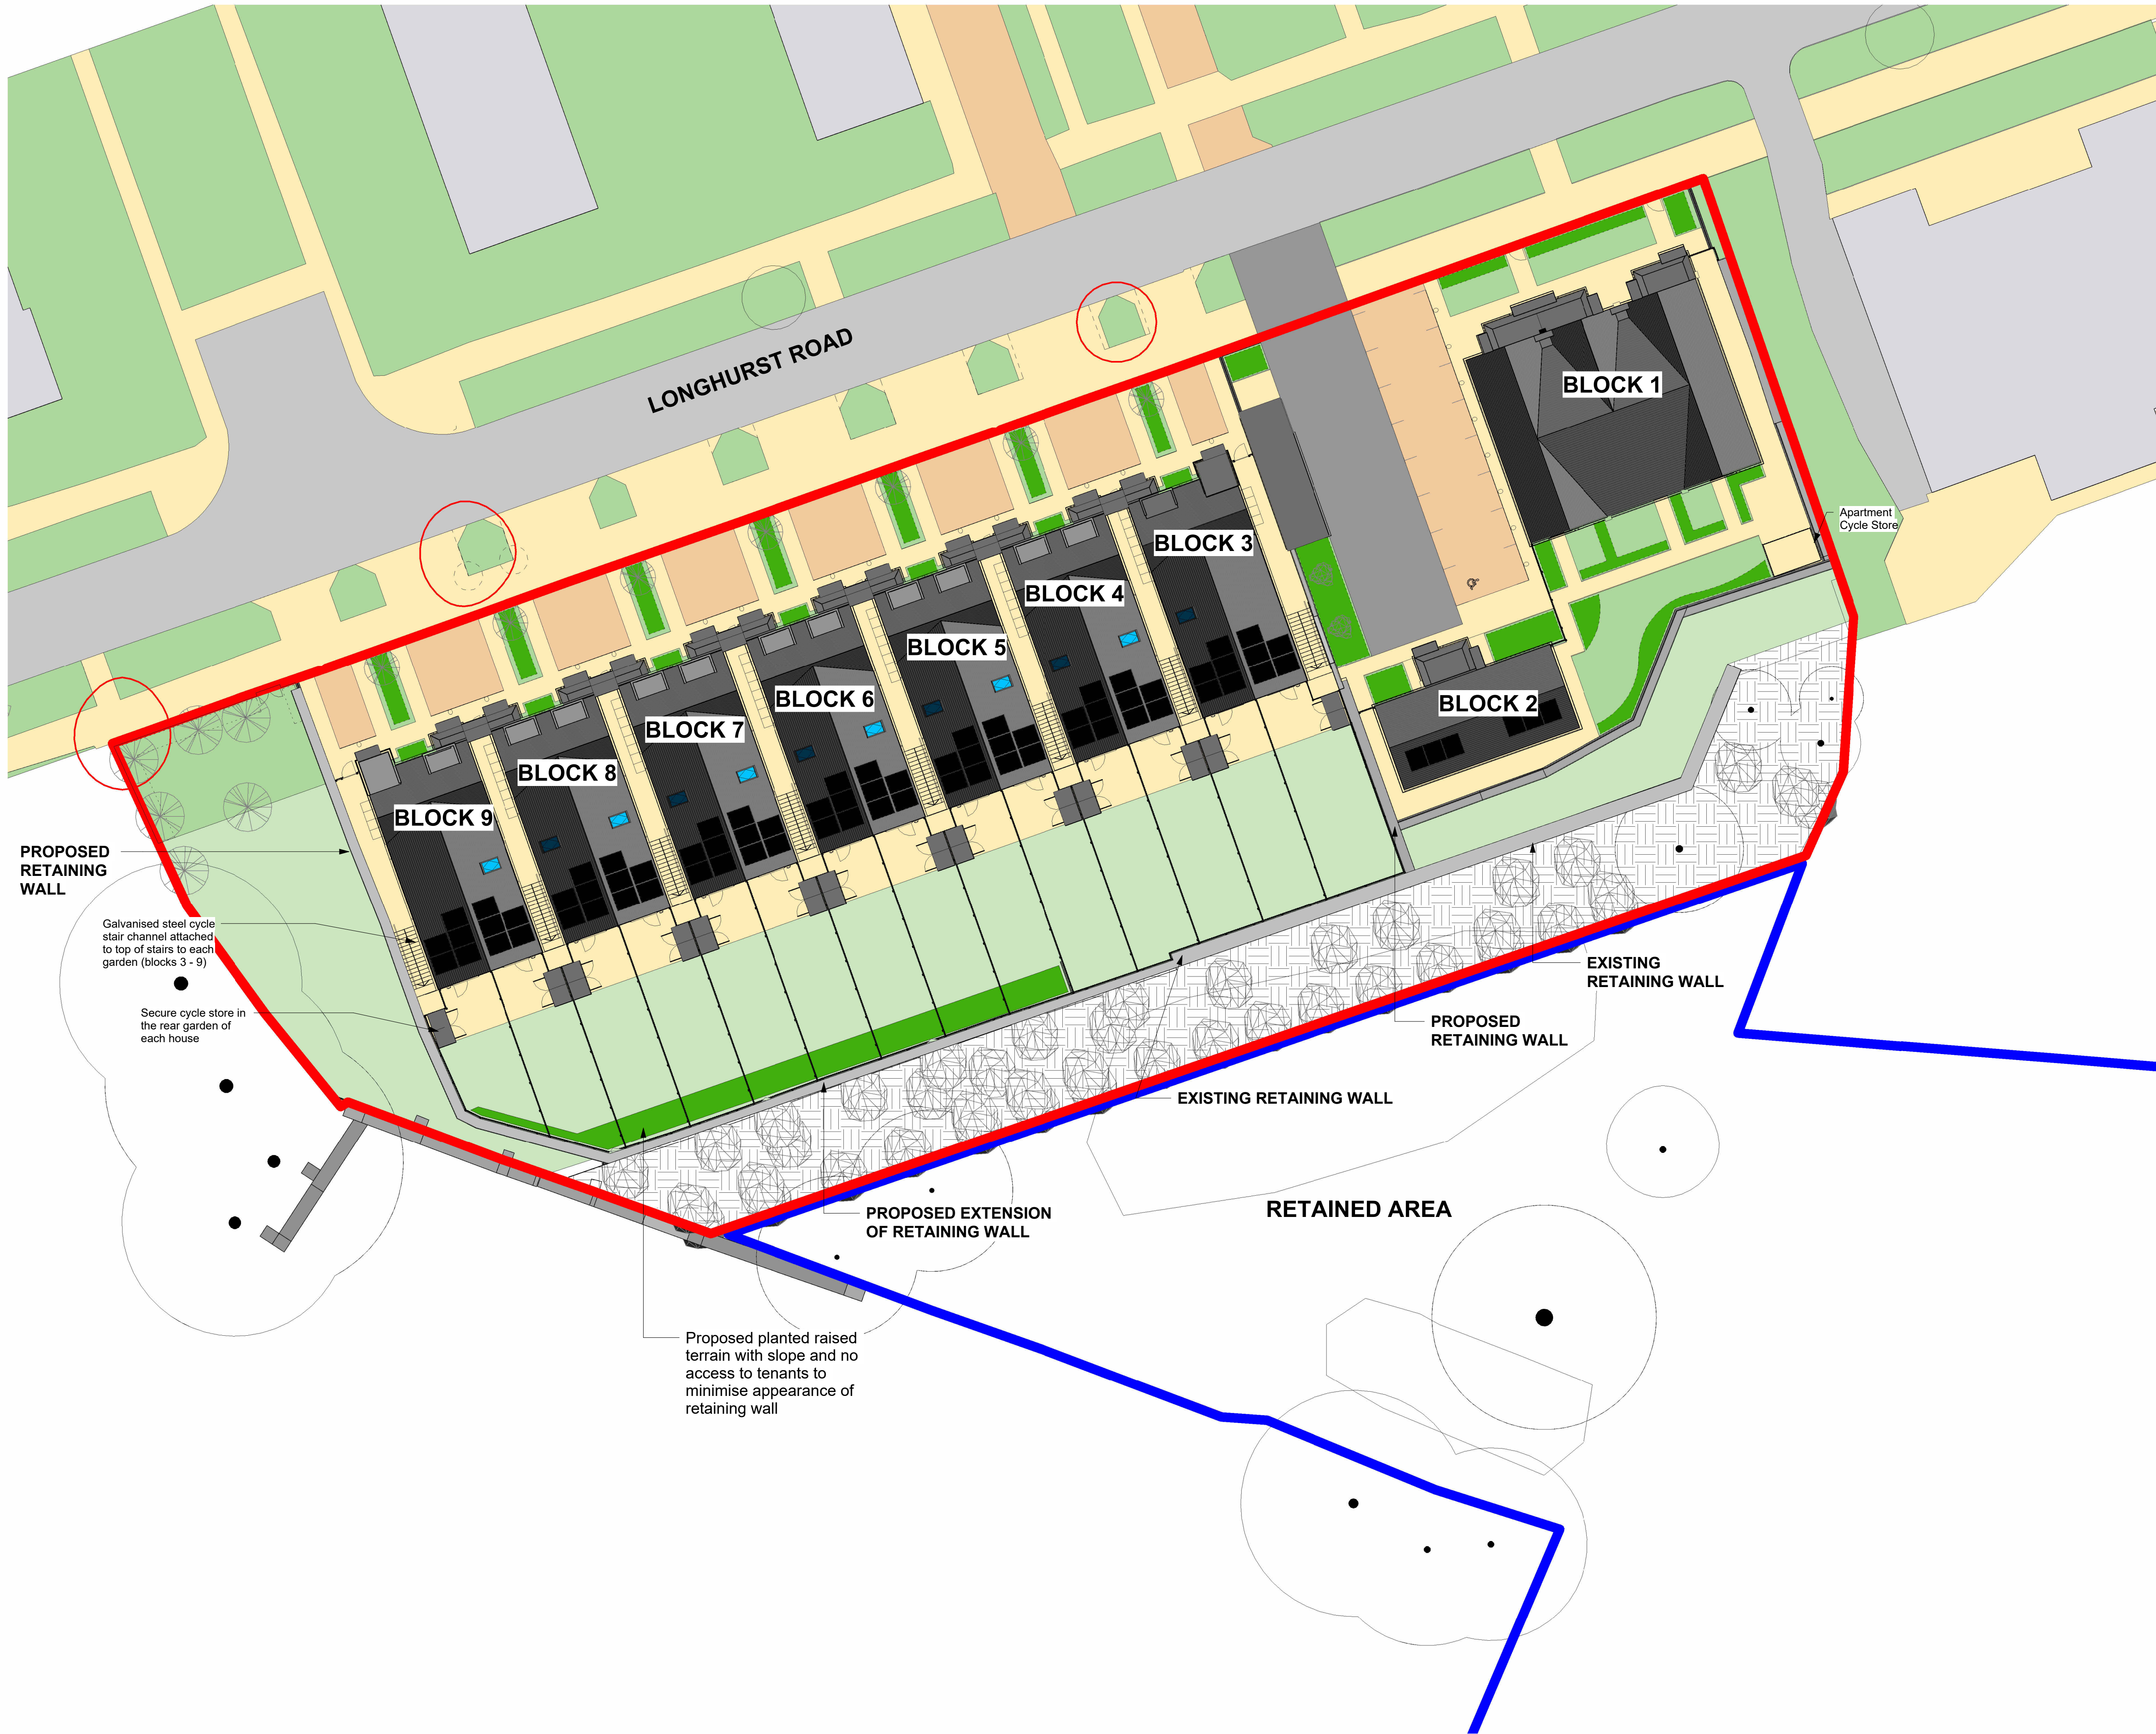

Proposed Roof Site Plan
1 : 200

© Bowker Sadler Partnership Limited
This drawing is the subject of copyright which vests in Bowker Sadler Partnership Limited. It is an infringement of copyright to reproduce this drawing, by whatever means, including electronic, without the express written consent of Bowker Sadler Partnership Limited which reserves all its rights.
Bowker Sadler Partnership Limited asserts its rights to be identified as the author of this design
Drawing not to be scaled
Report Errors and Omissions to the Architect.
Check all dimensions on site
Drawing to be read in conjunction with the Health and Safety Plan and all relevant Risk Assessments

- Existing retaining wall
- Land Transfer boundary
- Retained Land in Council's ownership
- Existing tree retained
- Existing tree's root protection area
- Proposed tree
- Existing tree to be removed
- Proposed hedge / decorative planting - refer to Landscape Architect's drawings
- Proposed EV charging points (1 per dwelling)
- Visibility splay

A	10/03/26	ACo	Paths to front of houses amended	ACo
Rev.	Date	Dim.		Chkd.

BowkerSadler

Project
Longhurst Road, Blackley

Client
Great Places Housing Group

Drawing
Proposed Site Plan - Roof

Scale 1 : 200	Sheet Size @ A1	Drawn ACo	Checked ACo	Date 21/01/26
Project No. 20-043 - BSA -	Originator BSA	Zone -	Level -	Form -
Status Planning	Discipline -	Number 1064	Revision A	
Hatherlow House, Hatherlow, Romiley, Stockport, SK6 3DY 0161 406 7333 office@bowker-sadler.co.uk www.bowker-sadler.co.uk				