



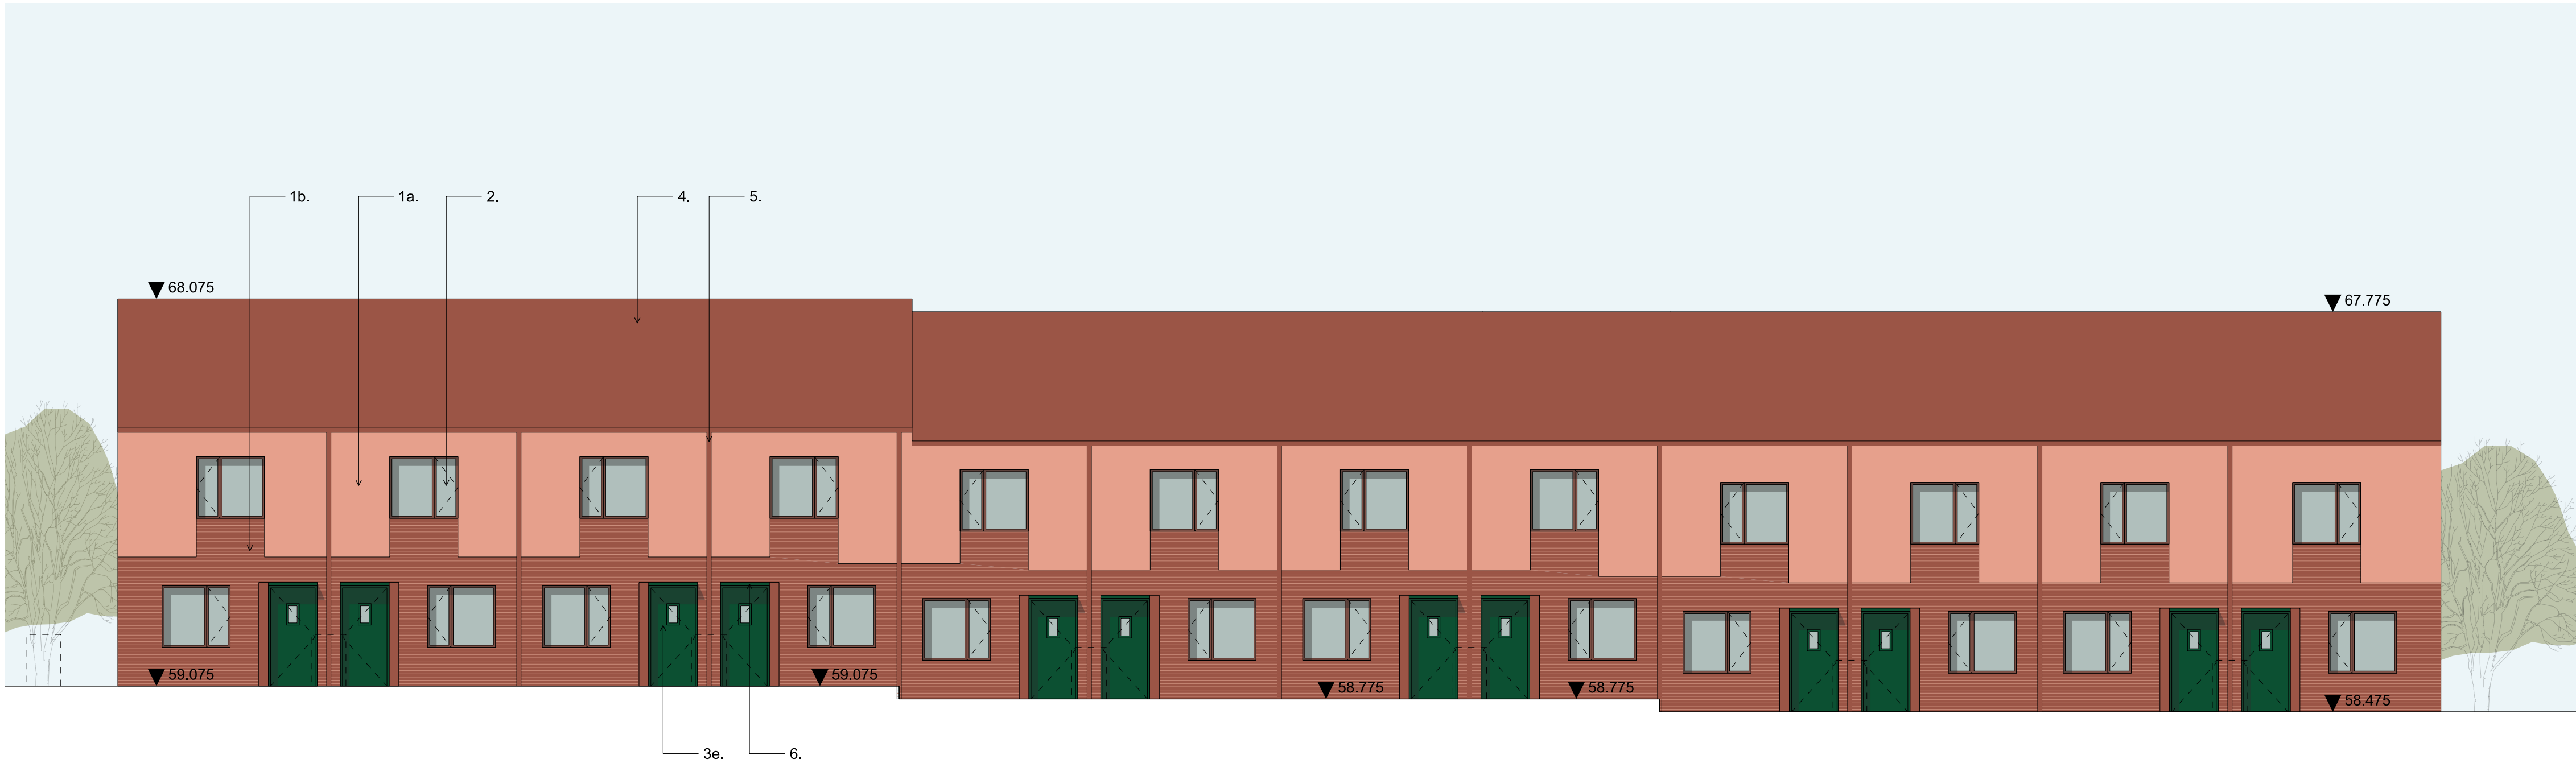


01 TERRACE NORTH: NORTH ELEVATION
Scale 1:100

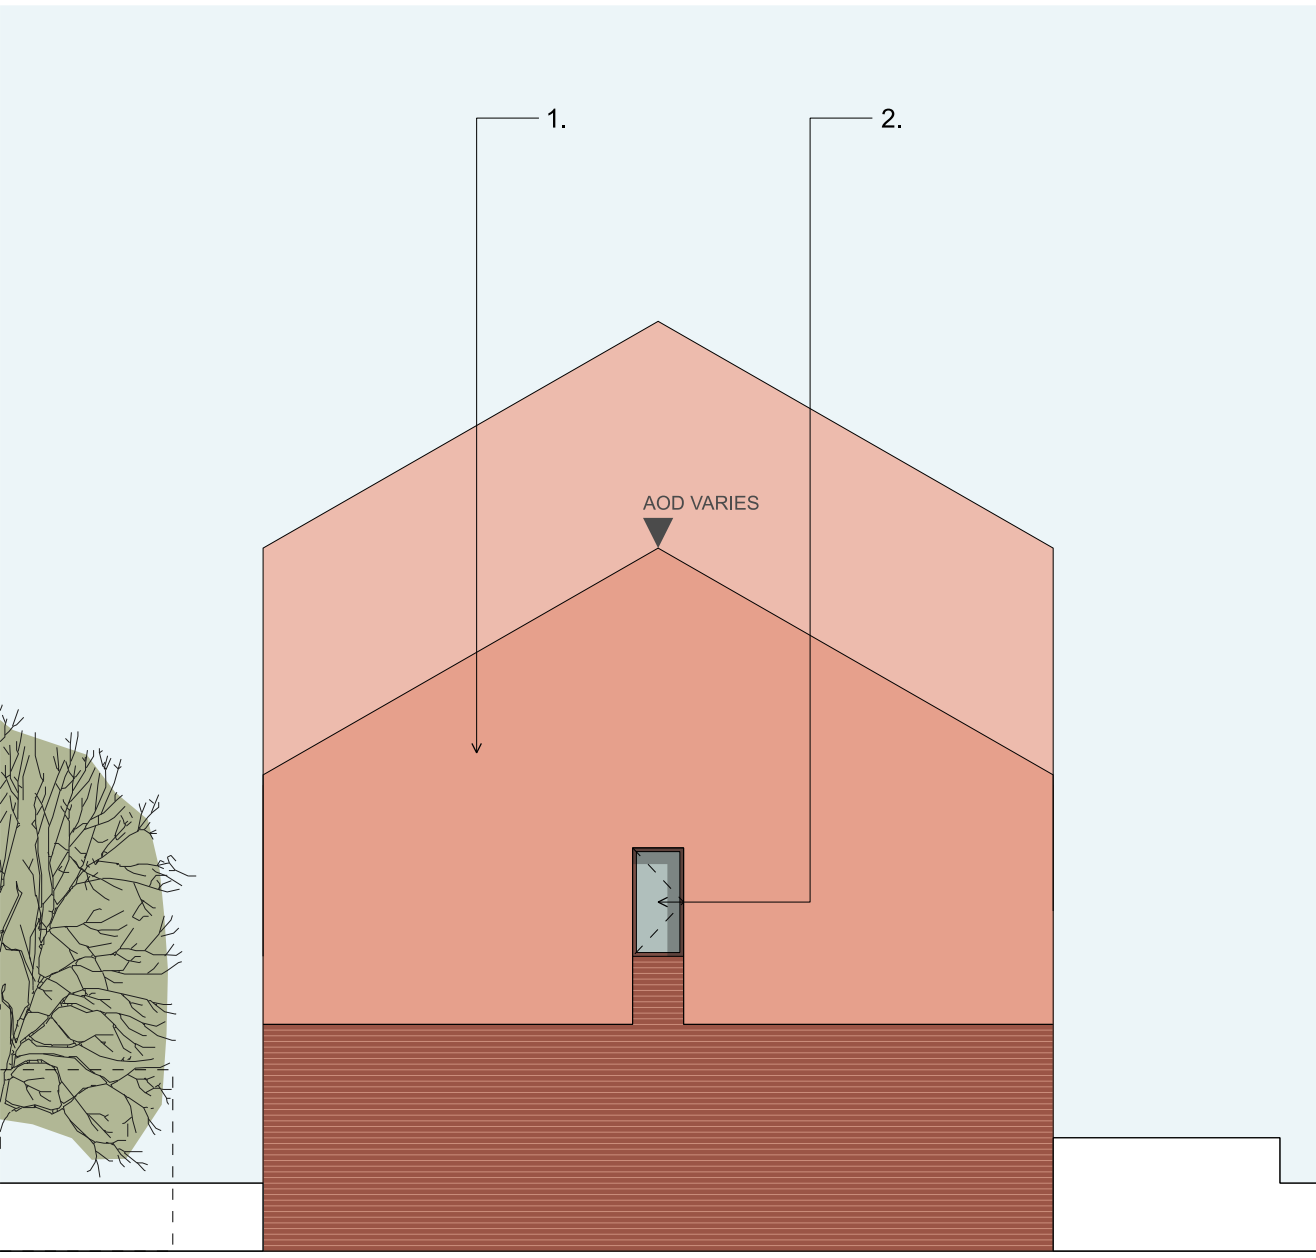

03 GABLE ELEVATION: TYPICAL 2 STOREY
Scale 1:100



02 TERRACE NORTH: SOUTH ELEVATION
Scale 1:100

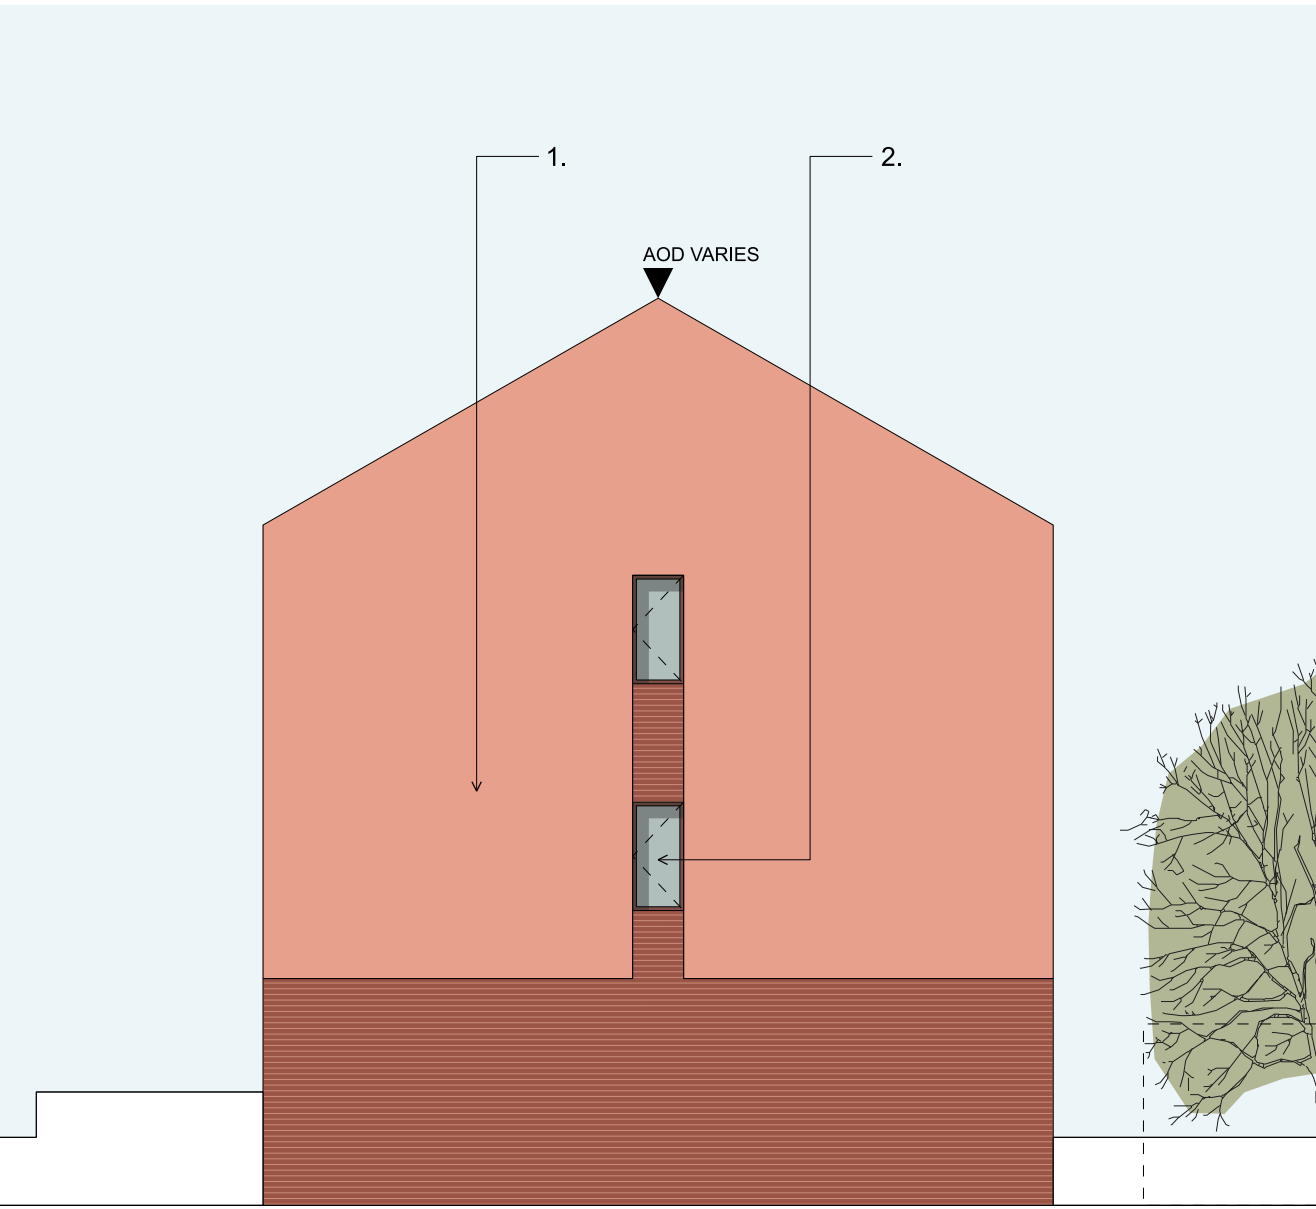


04 GABLE ELEVATION: TYPICAL 3 STOREY
Scale 1:100

Amendment	Date
P01	24.11.2025

ELEVATION KEY

- 1a Brickwork standard coursing
- 1b Brickwork horizontal banded
- 2 PPC Alu window single-opener (side)
- 3a PPC Alu double-leaf glazed door
- 3e PPC Alu single-leaf solid door
- 4 Concrete roof tile
- 5 PPC Alu Gutter & Downpipes
- 6 PPC Alu Canopy

Note:
This drawing is to be read in conjunction with all other project information by the architect and consultants. Any drawn reference to existing information contained in this drawing has been created directly from third party survey information. This information is contained and issued in good faith with Feilden Clegg Bradley Studios LLP not held responsible for any inaccuracies identified. The architect is to be notified immediately if any inaccuracies are found.

 

FeildenCleggBradleyStudios
LLP
Bath Brewery
Toll Bridge Road
Bath
BA1 7DE
t 01225 852545
e bath@fcbstudios.com

Job/Drawing No
18704-FCB- TH-ZZ-D-A-0731
WYTHENSHAW TOWN CENTRE
BROTHERTON HOUSE
PROPOSED ELEVATION:
TERRACE NORTH
Do not scale
Original printed at A1
All dimensions to be checked on site
Amendment
P01
Scale 1:100 @A1
Date 24.11.2025
Drawn FCBS-MCR
Check KM/PM
FCBS Project No. 2141-3