



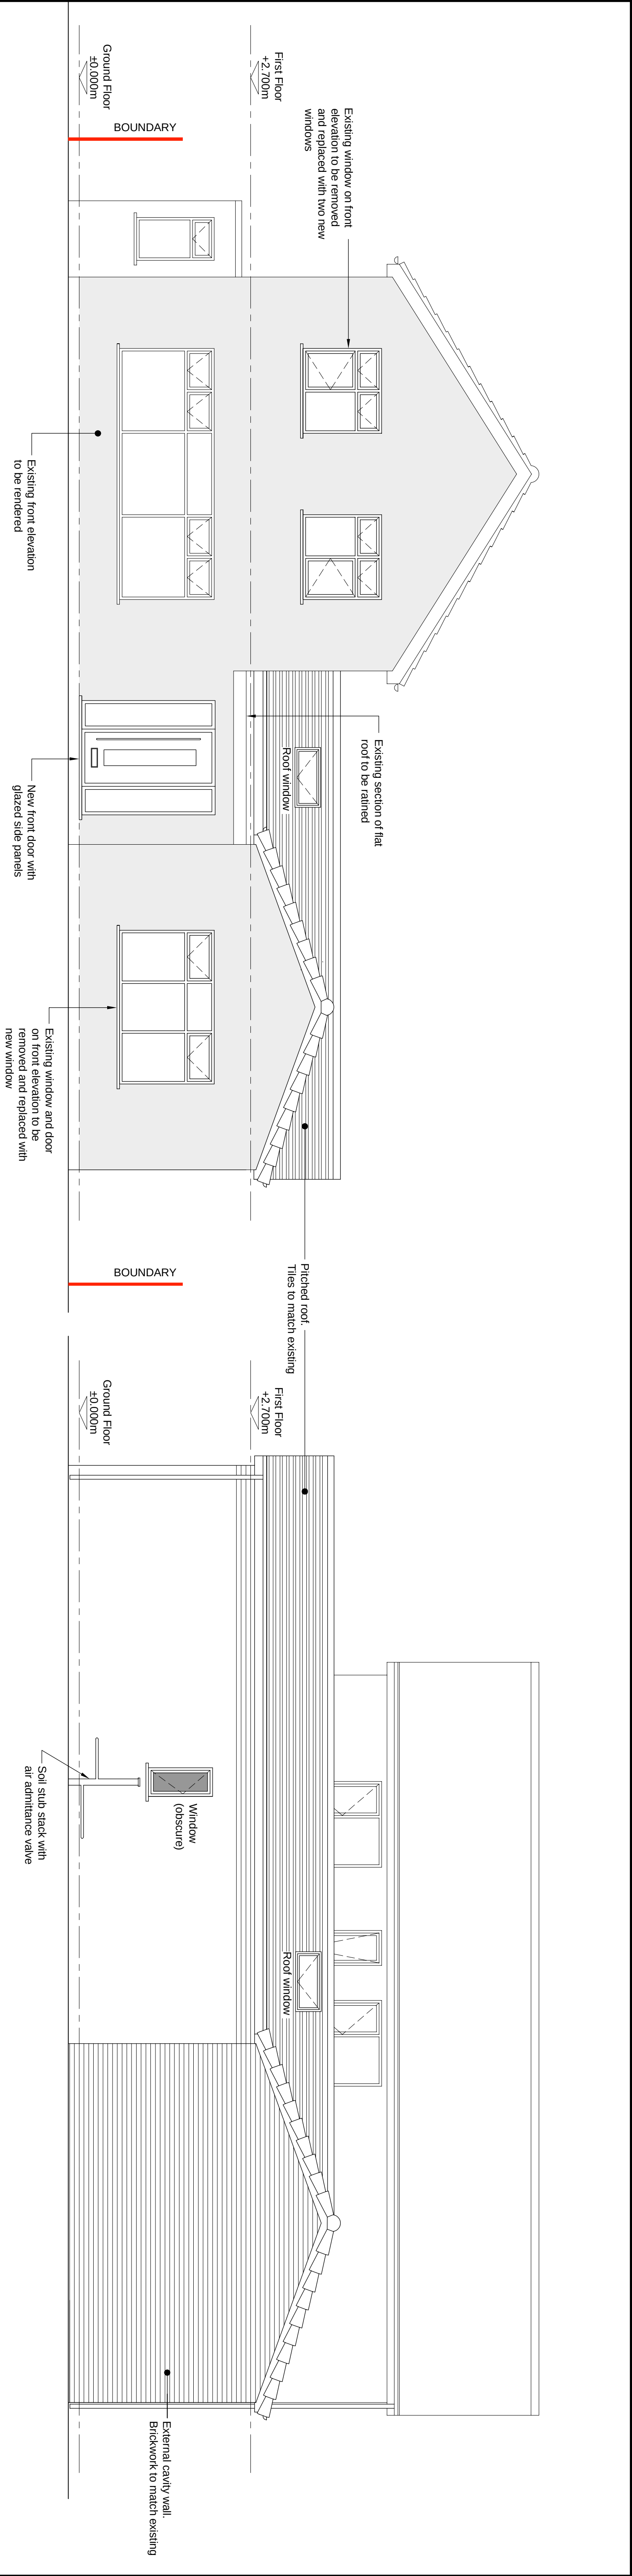


PROPOSED FRONT ELEVATION

SCALE 1:50

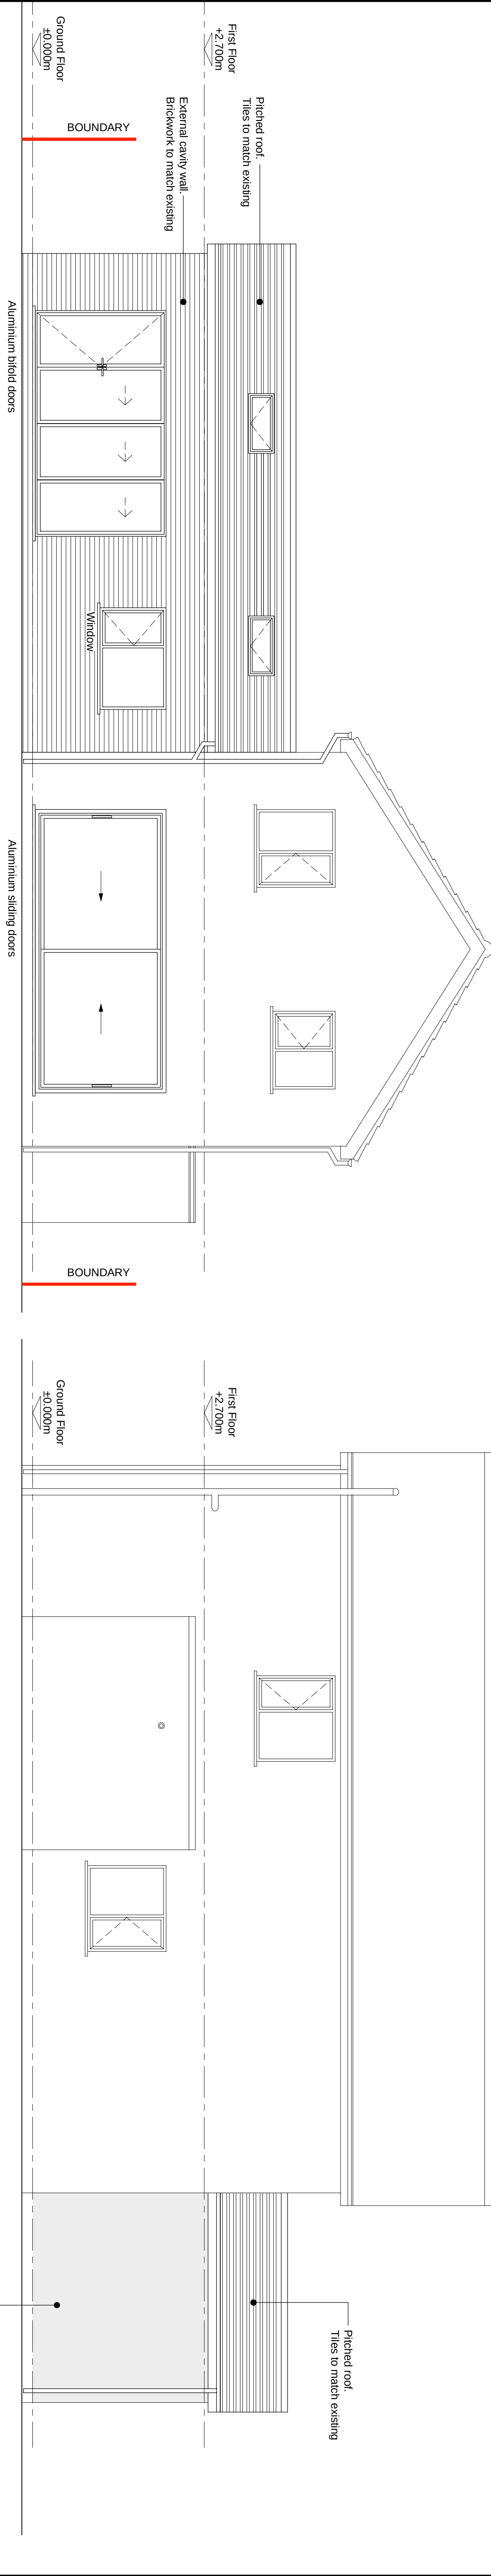


PROPOSED REAR ELEVATION

SCALE 1:50

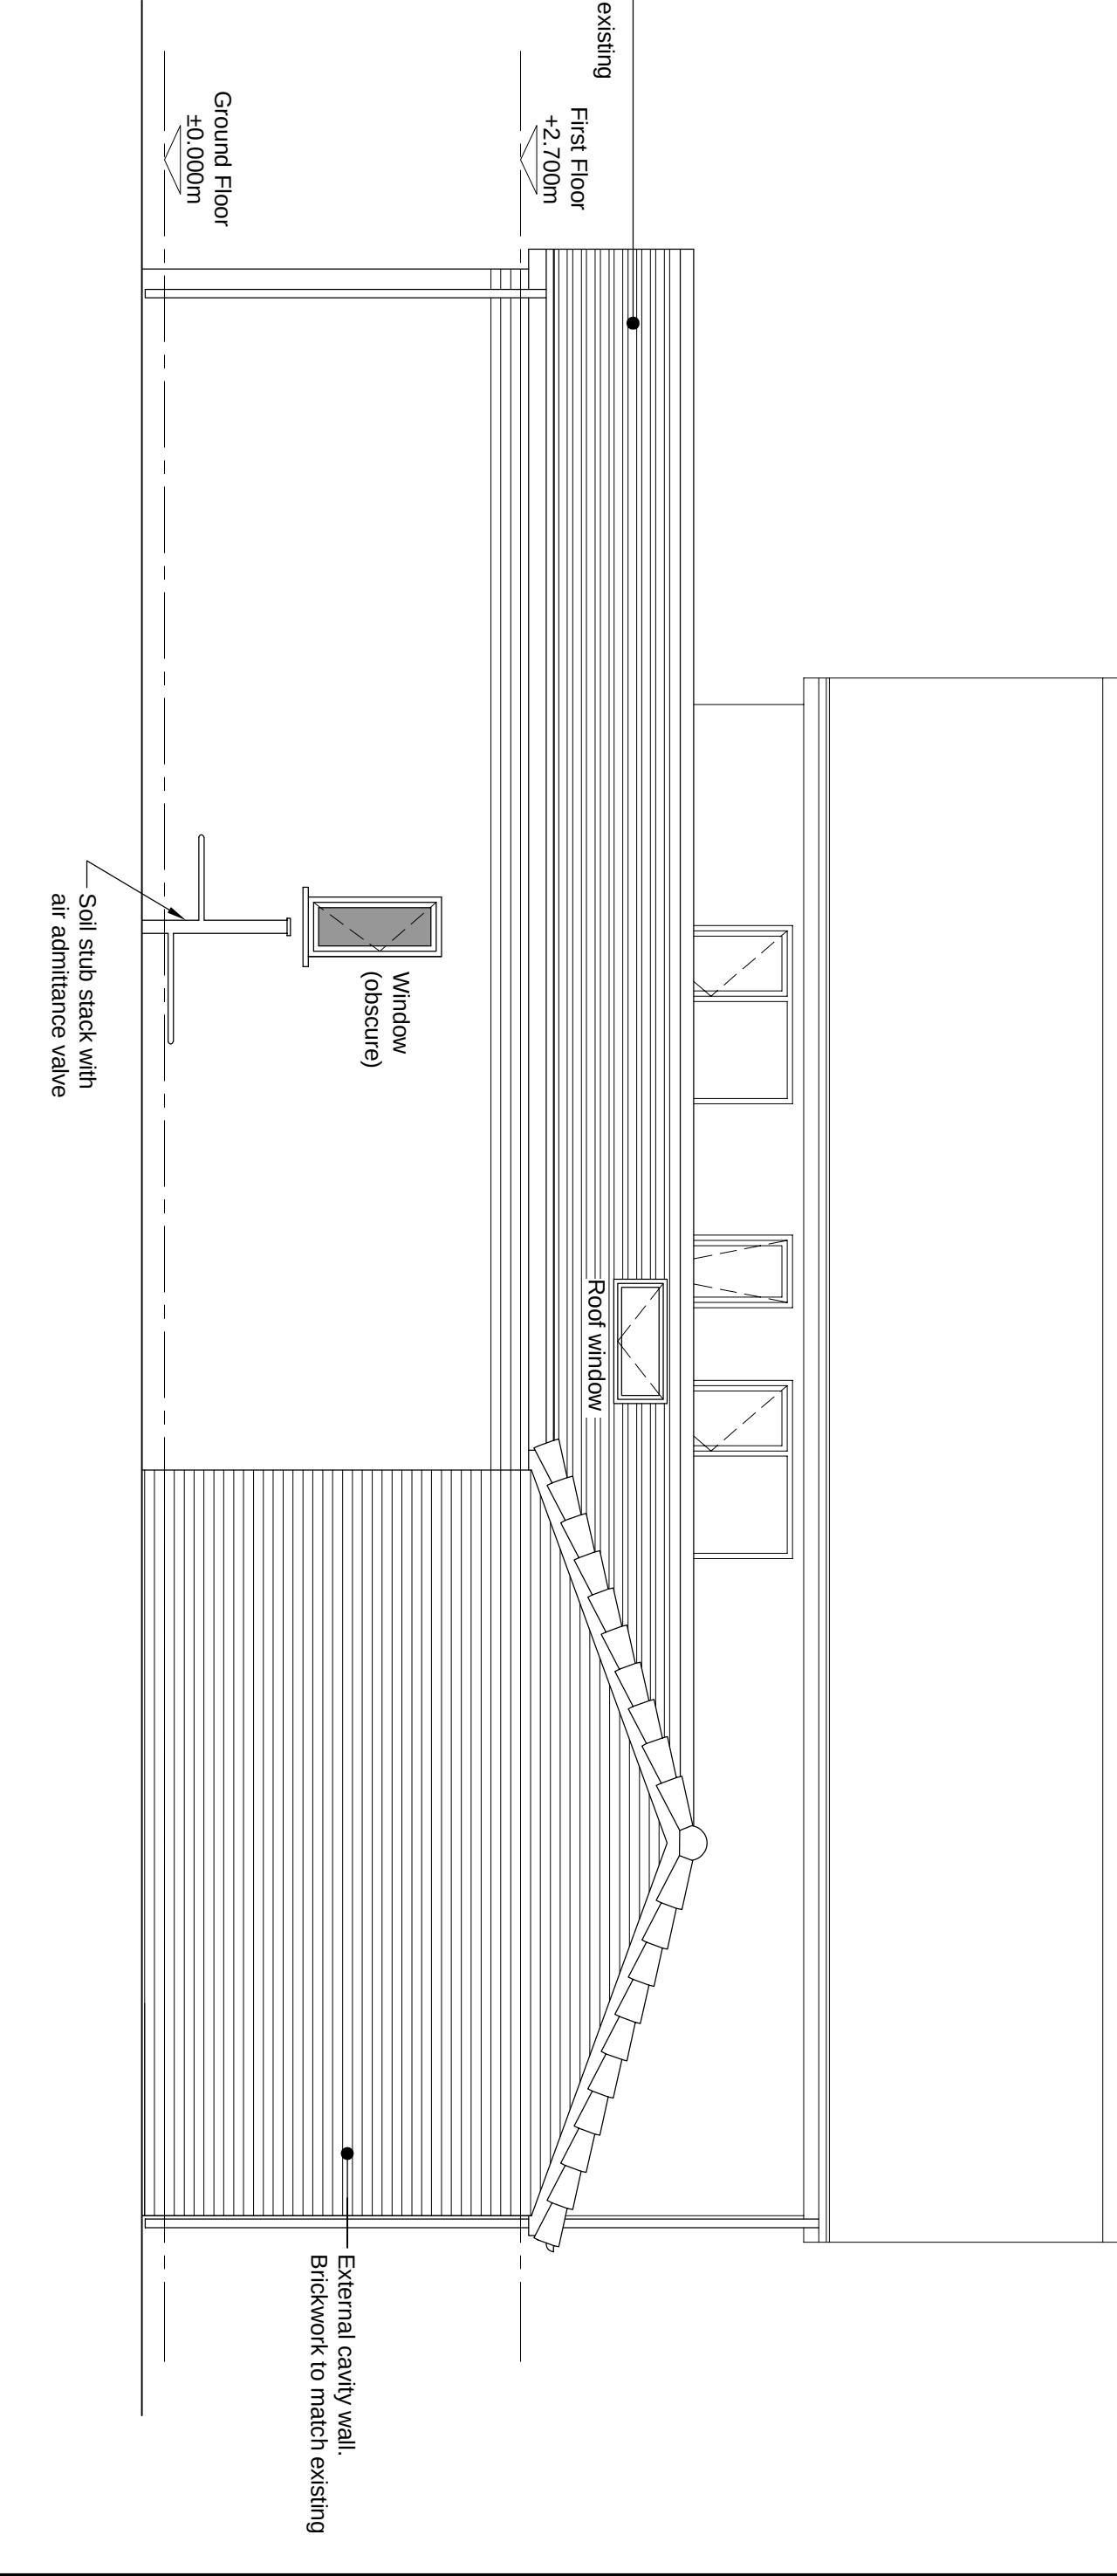

PROPOSED RIGHT SIDE ELEVATION


SCALE 1:50

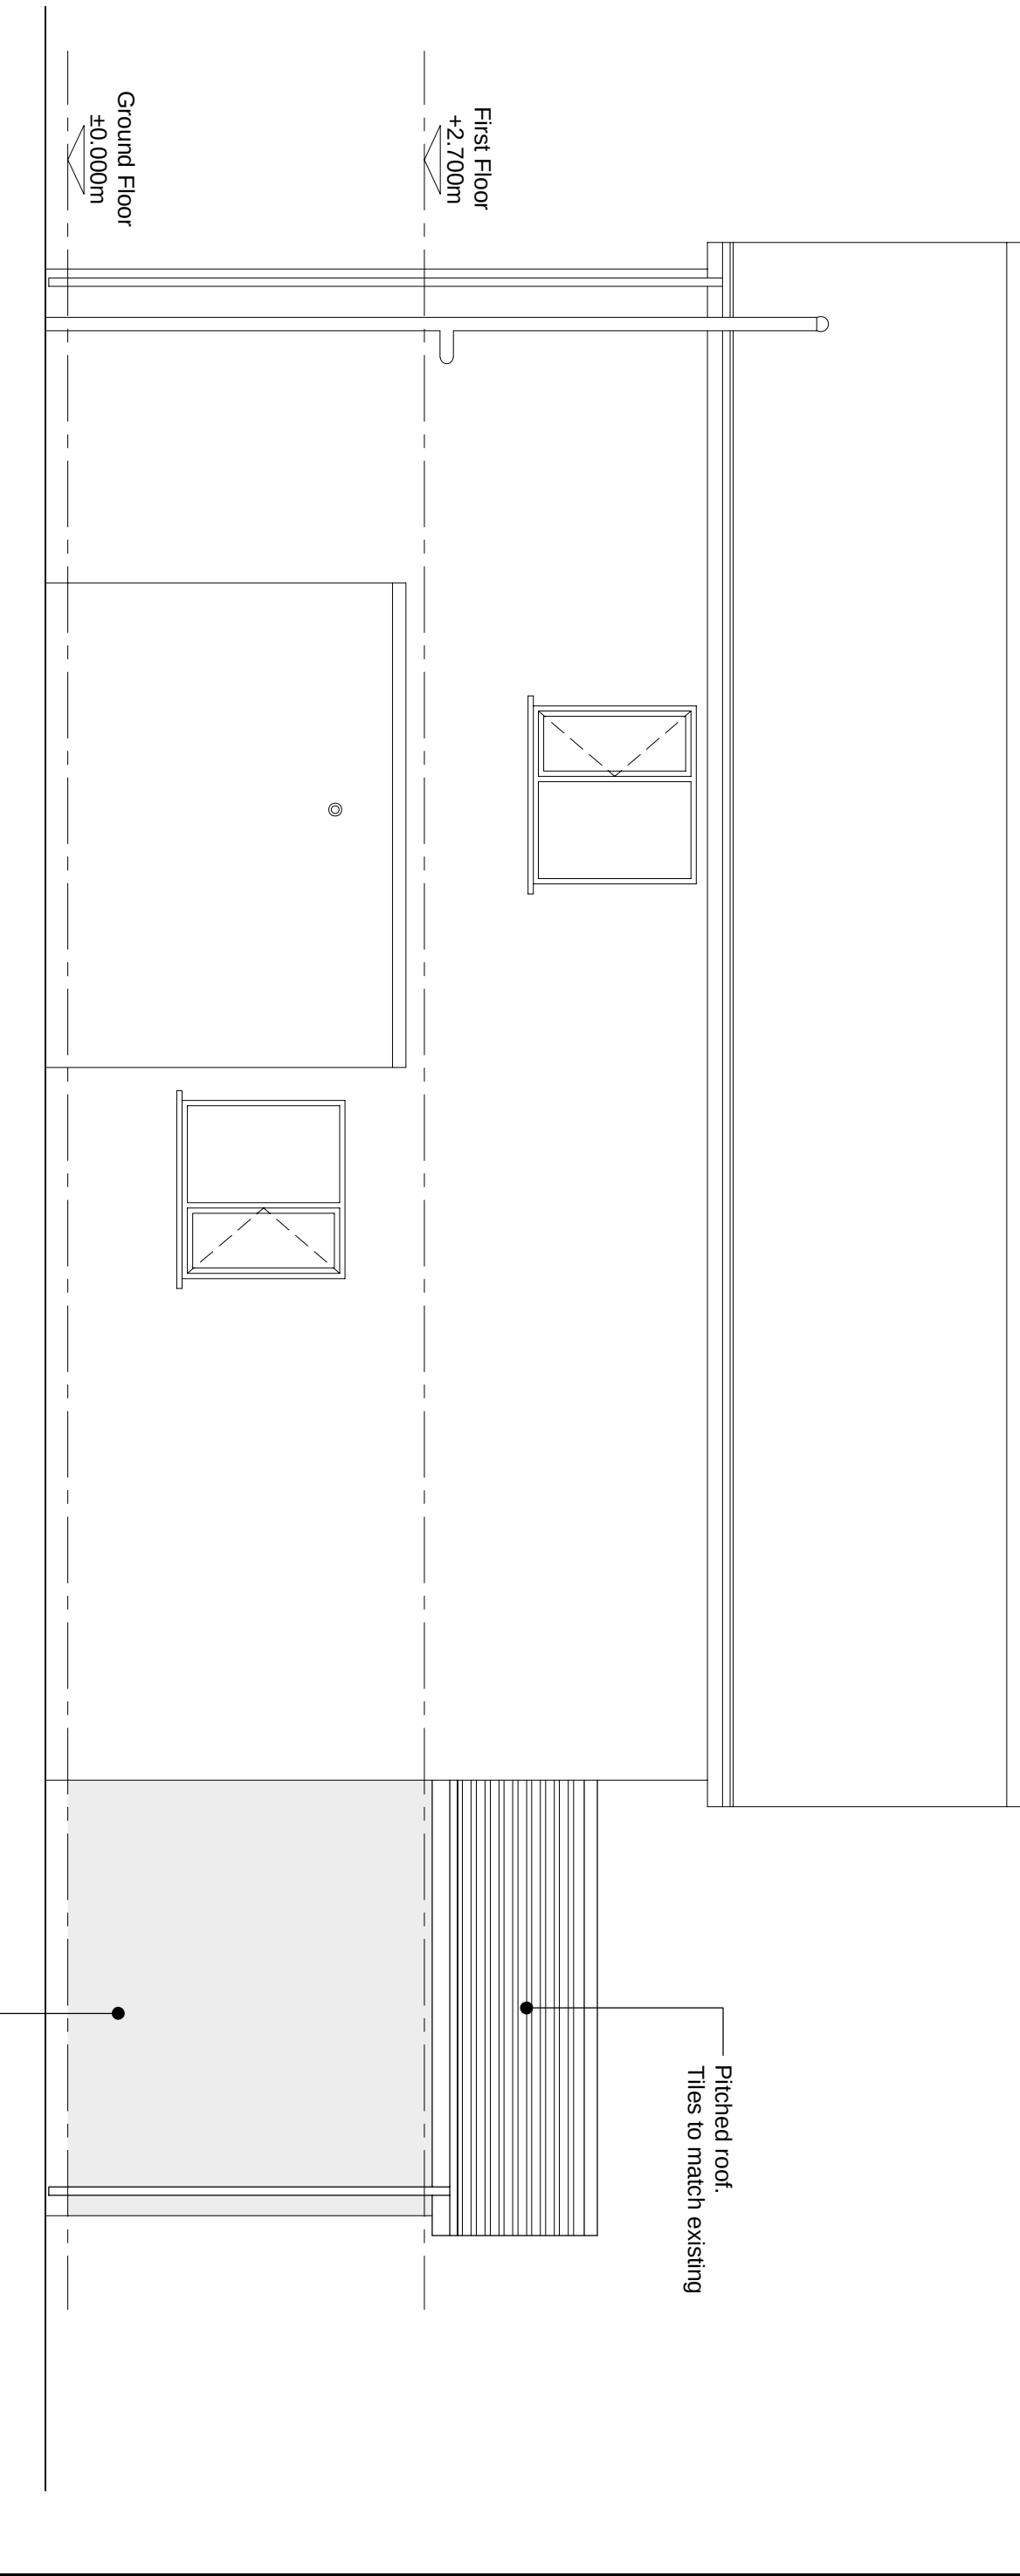

PROPOSED LEFT SIDE ELEVATION

SCALE 1:50

- REFERENCE DRAWINGS
- 001 - SITE AND LOCATION PLANS
 - 002 - EXISTING PLANS
 - 003 - EXISTING ELEVATIONS
 - 004 - PROPOSED PLANS
 - 005 - PROPOSED ELEVATIONS
- INDICATES THIS DRAWING

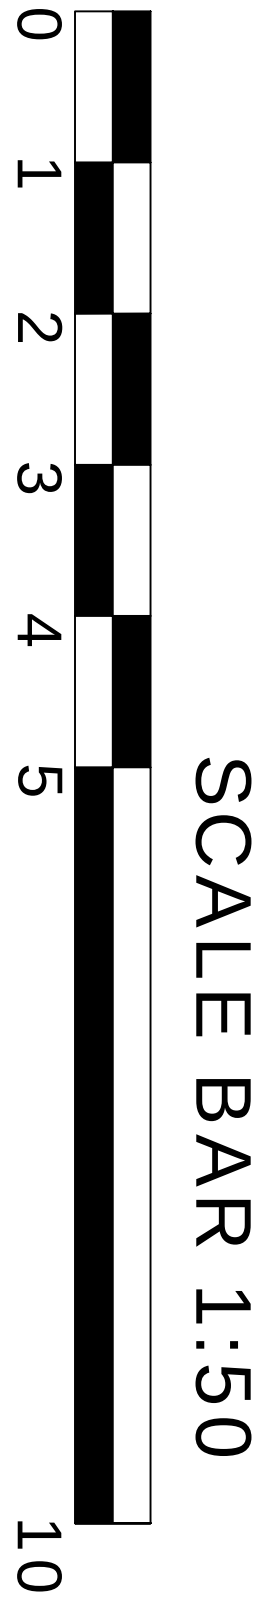

SCALE BAR 1:50

Title			
SINGLE STOREY EXTENSION			
249 BROOKLANDS ROAD			
M23 9HF			
PROPOSED ELEVATIONS			
Rev	Date	Drawn	Description
A	24.03.26	J.P.	FOR PLANNING APPROVAL
Drawing No 005			
Scale of A1			Rev A
AS SHOWN			