




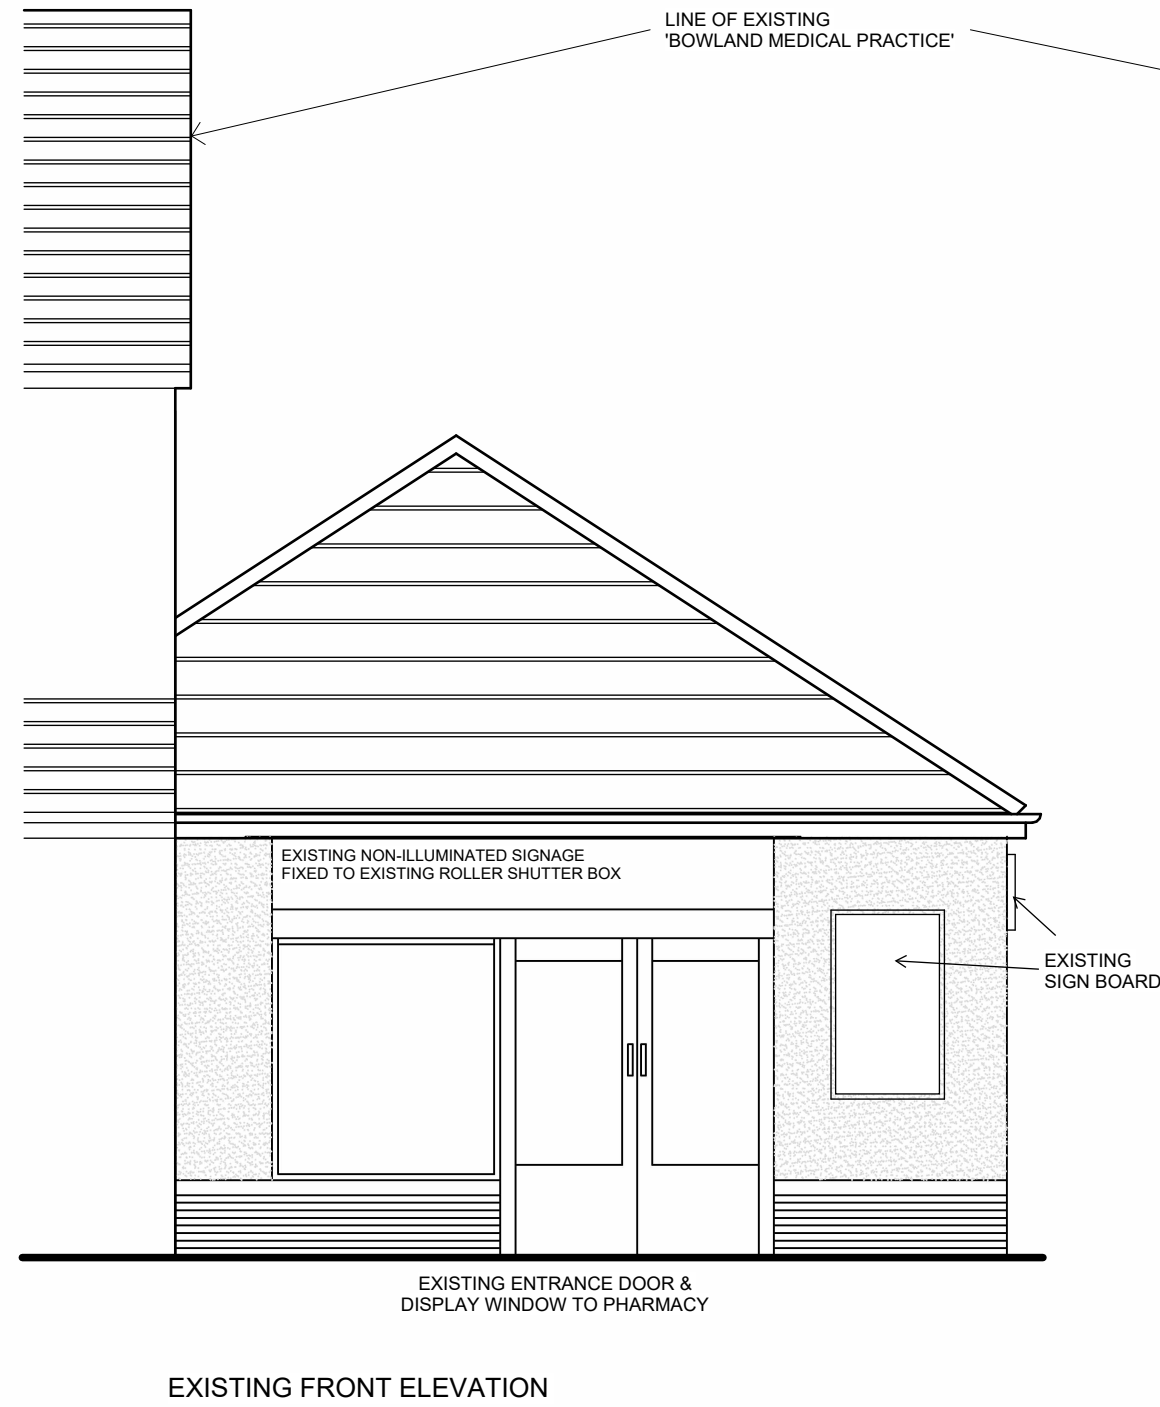


EXISTING FRONT ELEVATION

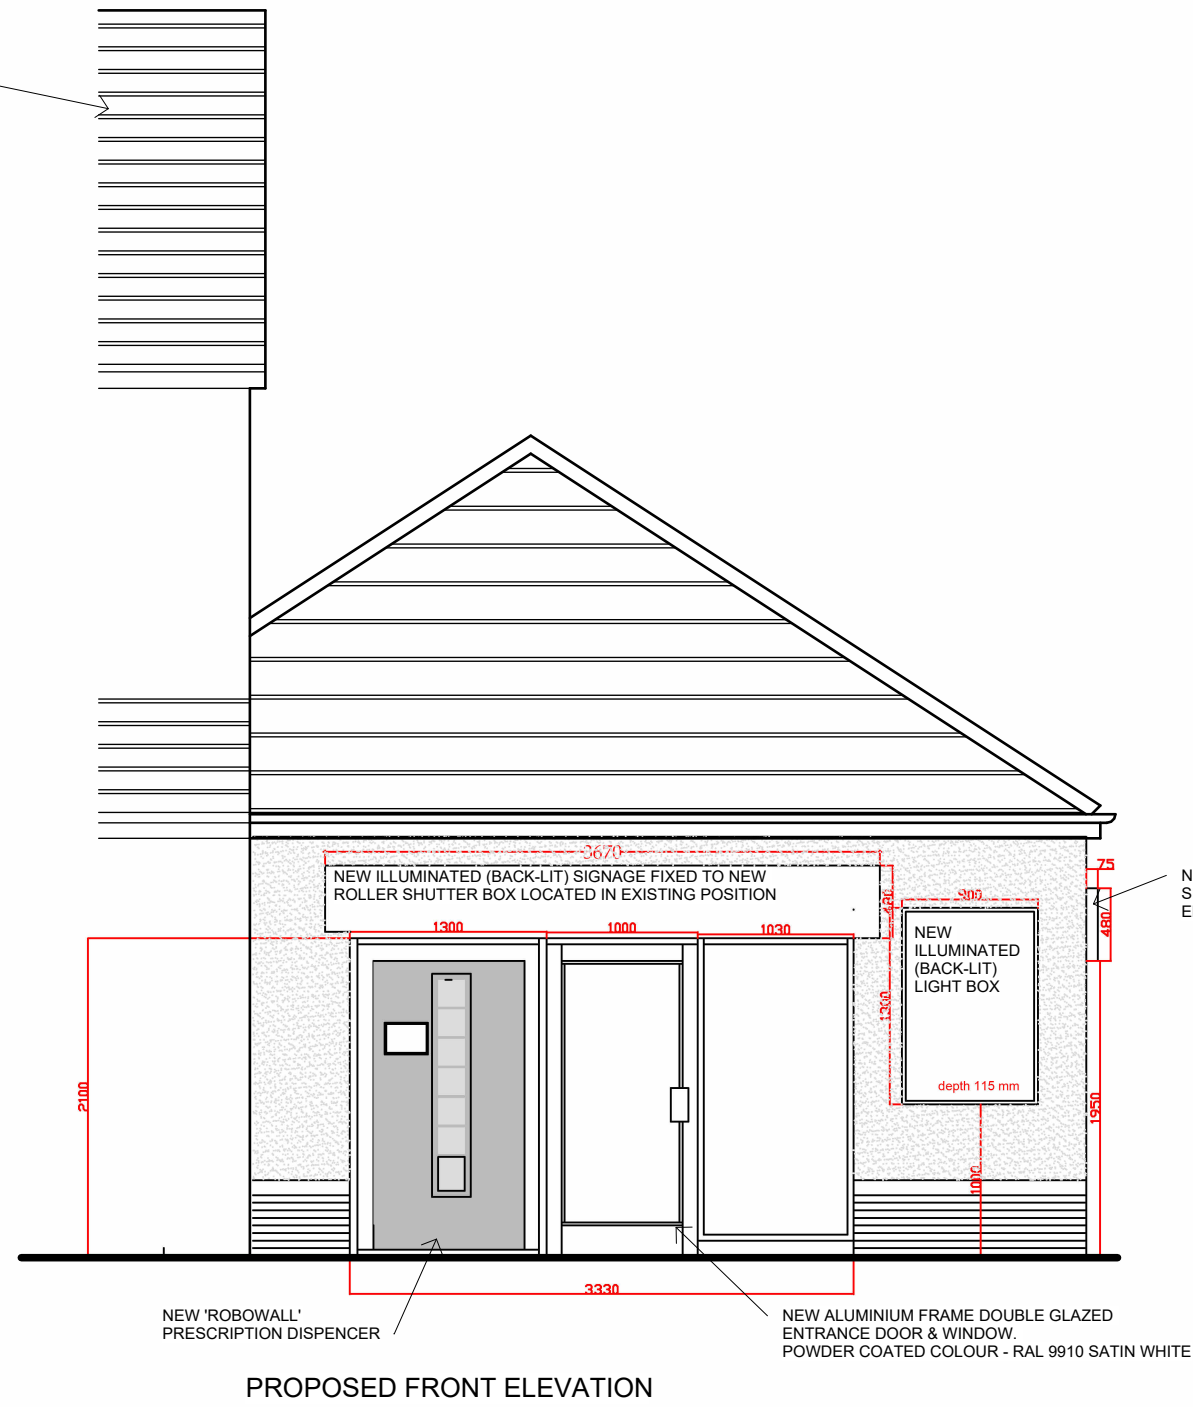


PROPOSED FRONT ELEVATION

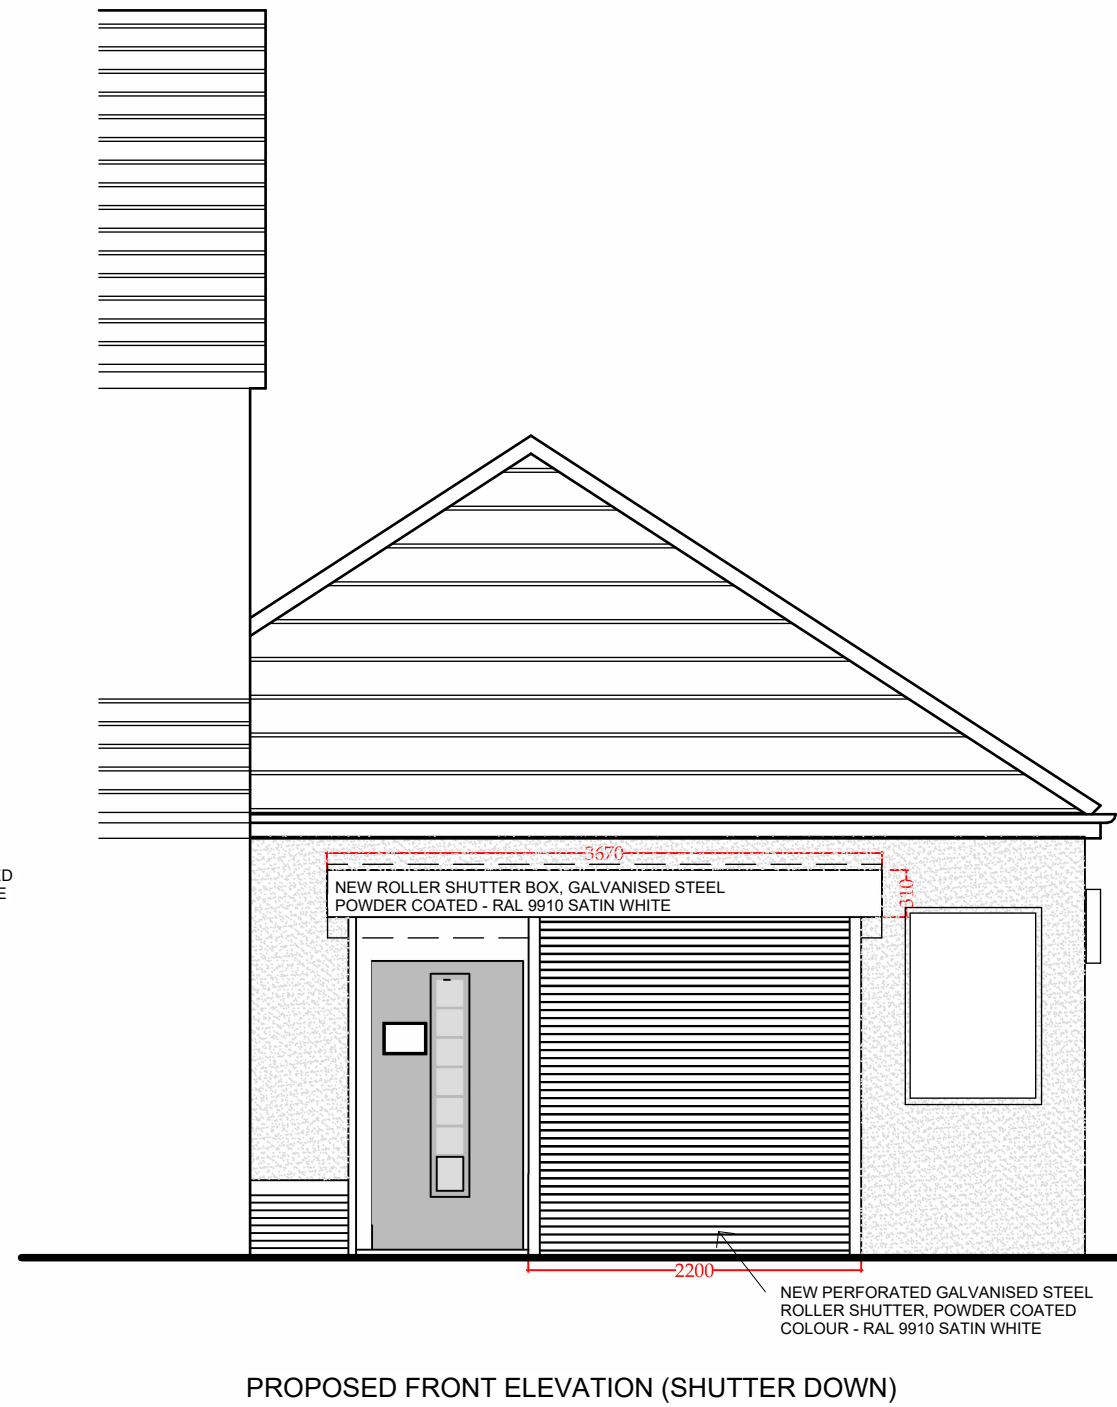



PROPOSED FRONT ELEVATION (SHUTTER DOWN)

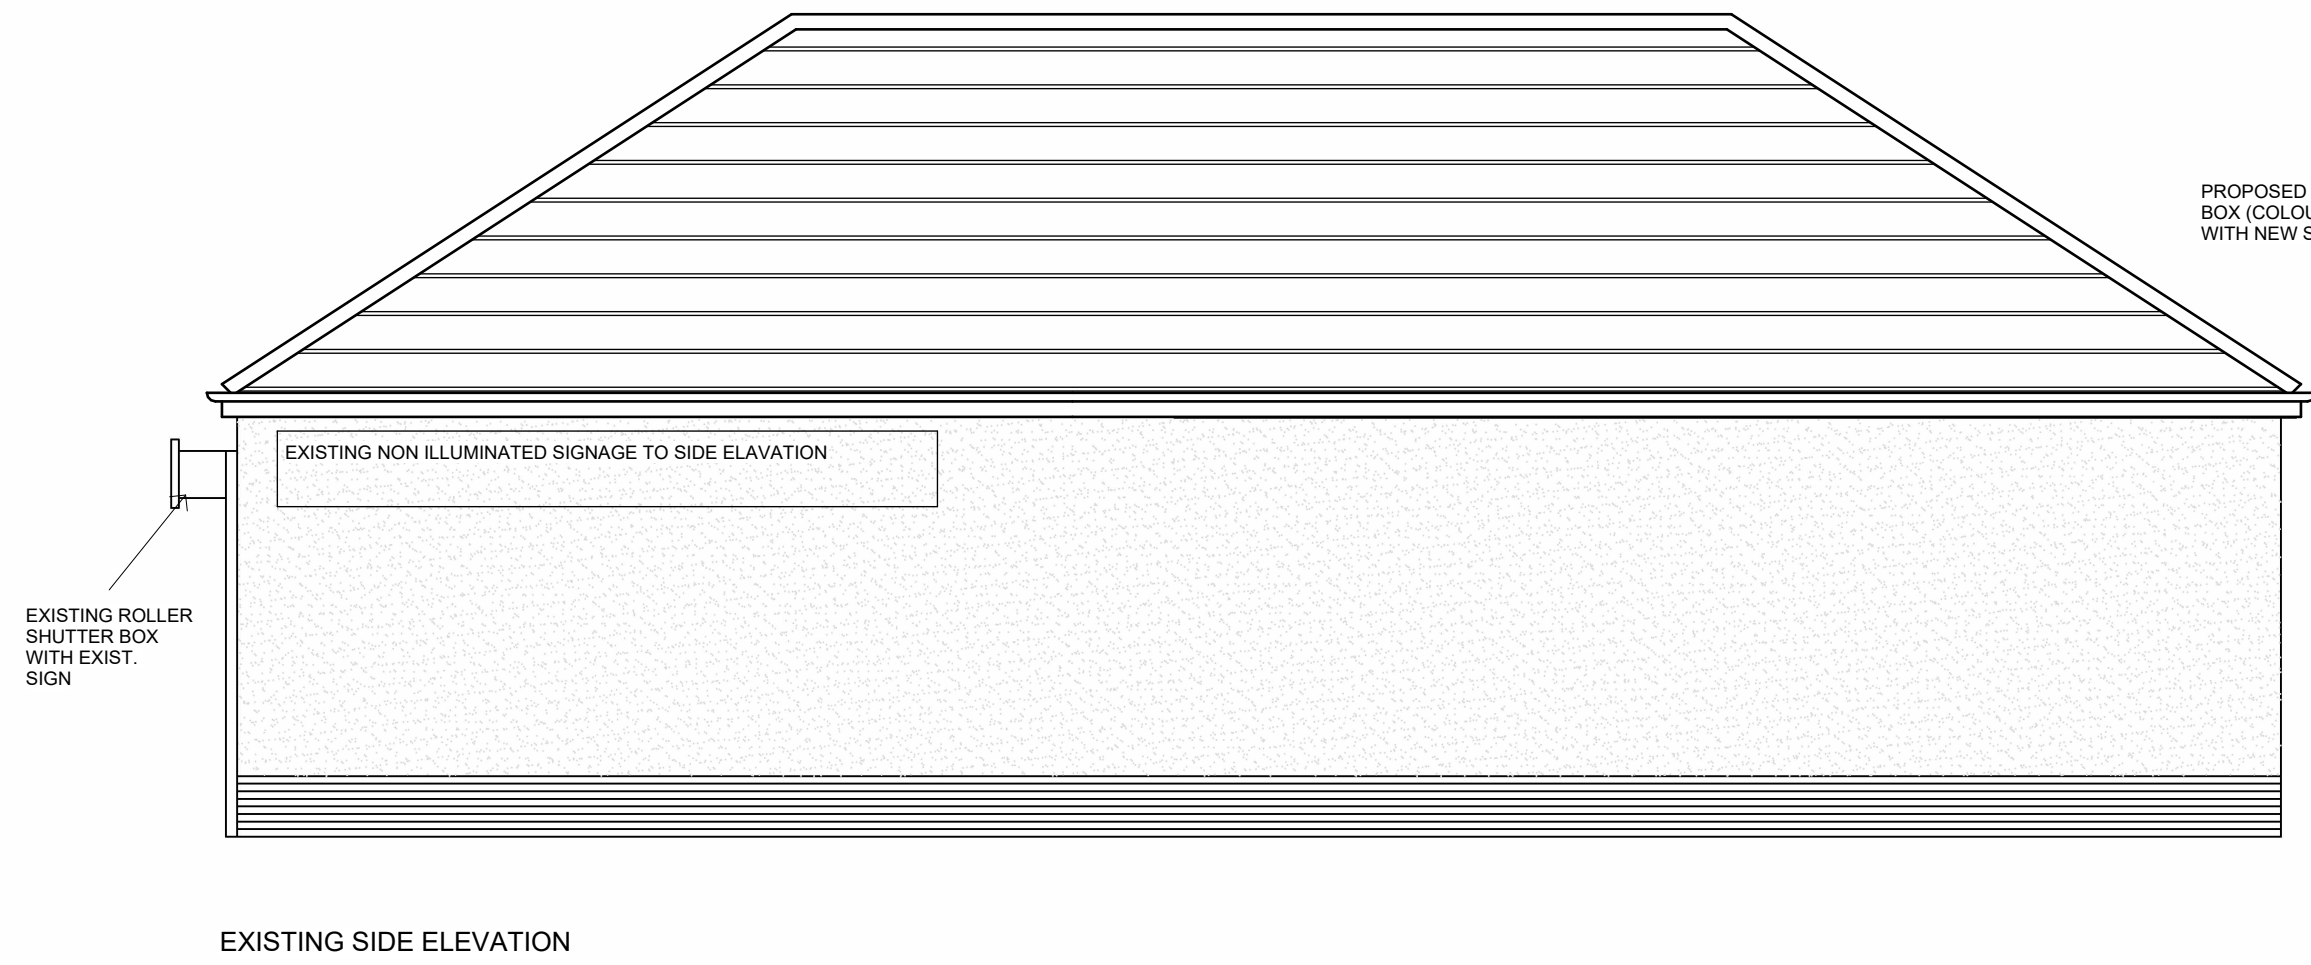

EXISTING SIDE ELEVATION

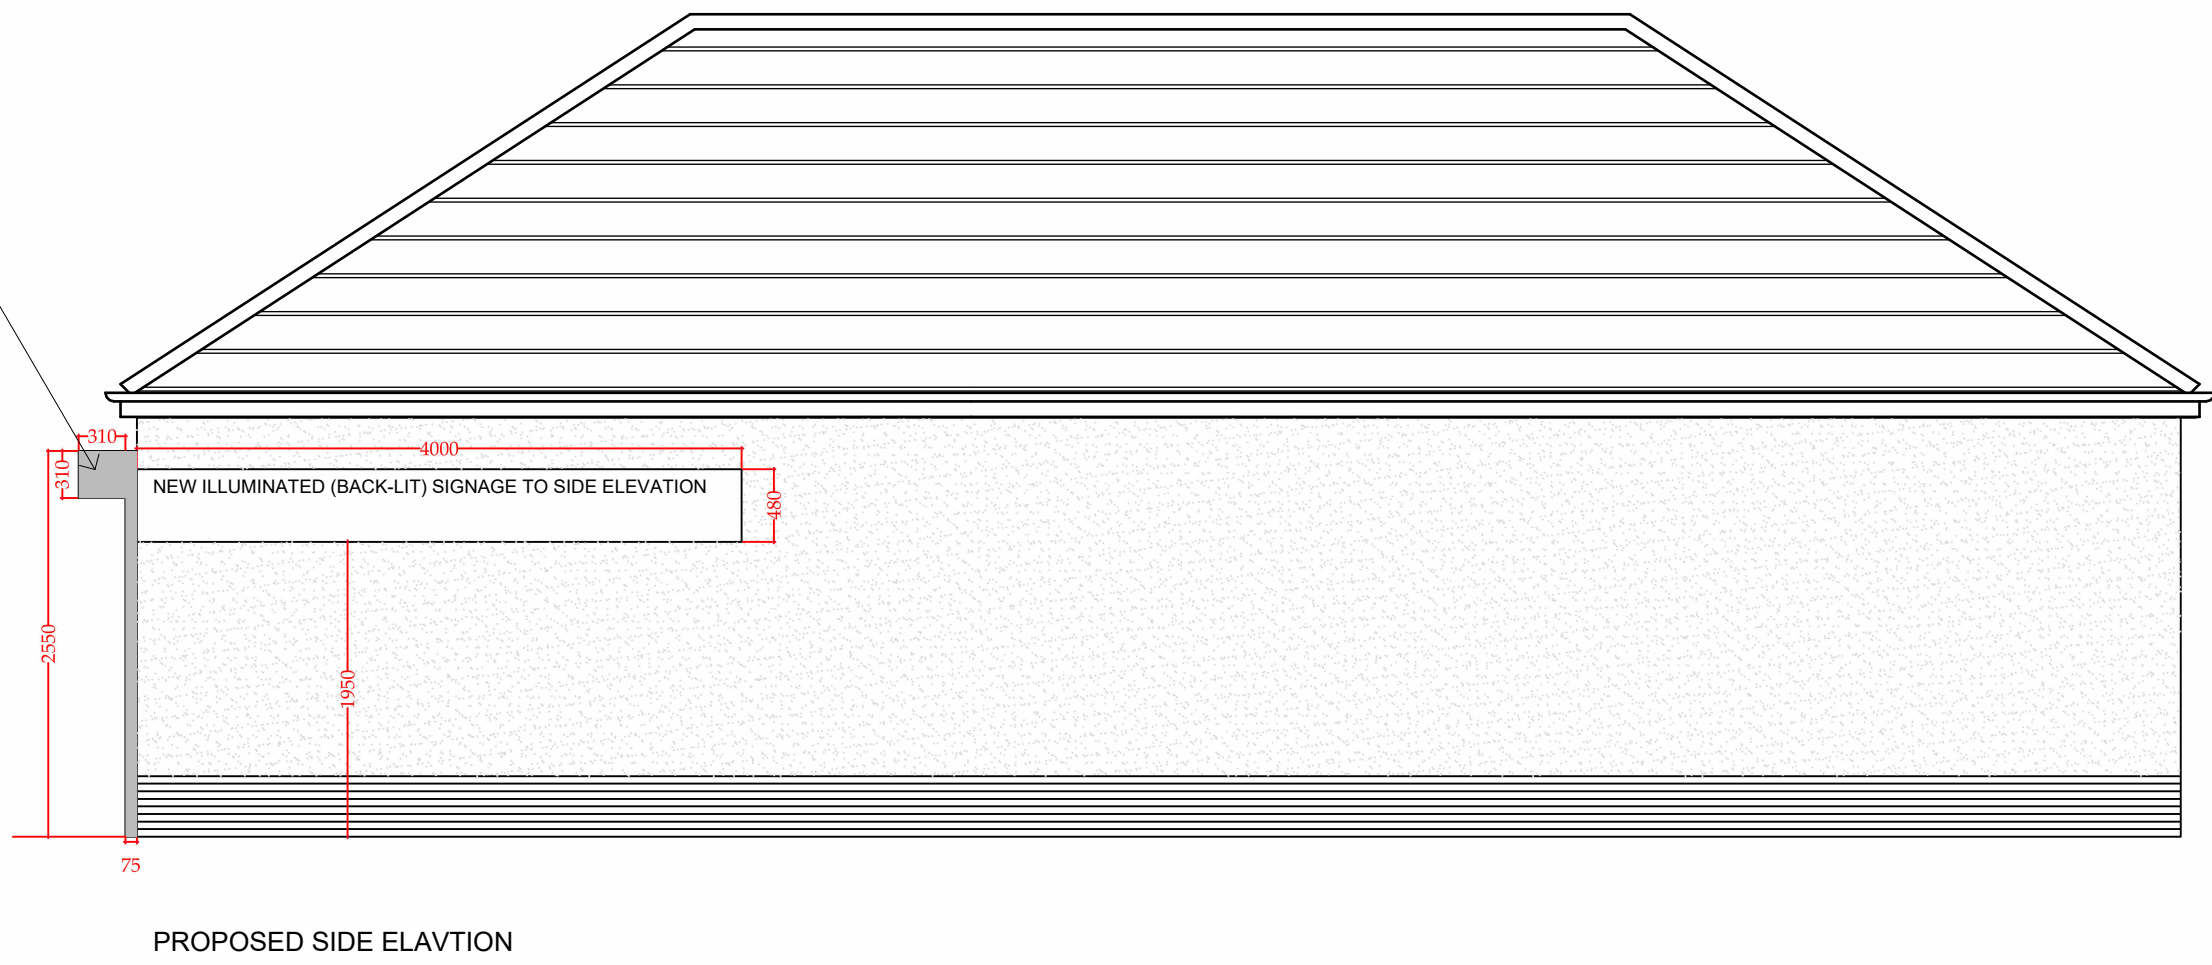

PROPOSED SIDE ELAVION

 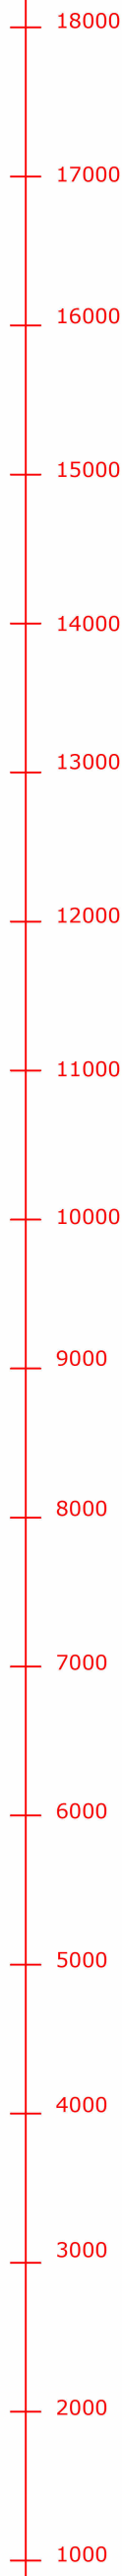

REVISION A: ROOF AMENDED & EXISTING SIGNAGE ADDED. by A.D. 13/04/2026

SHELVING SYSTEM	
COLOUR	
TRIM COLOUR	
SHELF MATERIAL METAL/GLASS	
TICKET RAIL SIZE	
TICKET RAIL INSERT	
PLINTH METAL/LAMINATE	
PLINTH COLOUR	
FASCIA HEIGHT/COLOUR	
COUNTER COLOUR/MATERIAL	
COUNTER CARCASS COLOUR	
COUNTER TOP COLOUR/MATERIAL	
COUNTER PLINTH COLOUR	
DISPENSARY COLOUR	
DISPENSARY WORKTOP COLOUR	
HANDOVER LEDGE COLOUR	
CONSULTATION EXTERNAL WALLS	
CONSULTATION INTERNAL WALLS	
CONSULTATION TABLE COLOUR	
CONSULTATION CHAIRS COLOUR	
DOOR FINISHES	
PAINT COLOUR EMULSION	
PAINT COLOUR GLOSS	
FLOORING	
RETAIL AREA	
DISPENSARY	
COVERED/PAINTED MDF	
CONSULTATION ROOM	
COVERED/PAINTED MDF	
ENTRANCE MATTING	

SCW
design & fit ltd

1, Crossways
Pipe Gate
Market Drayton
Shropshire
TF9 4HT
Tel 01630 647189
info@cwpsdesign.co.uk

CLIENT BOWLAND PHARMACY

PROJECT NAME PROPOSED NEW SHOP FRONT

ADDRESS: 52 BOWLAND ROAD
WYTHENSHAW
MANCHESTER
M23 1JX

SCALE 1:50 @A1 DATE 06 02 26

DRAWN BY REVISION A