


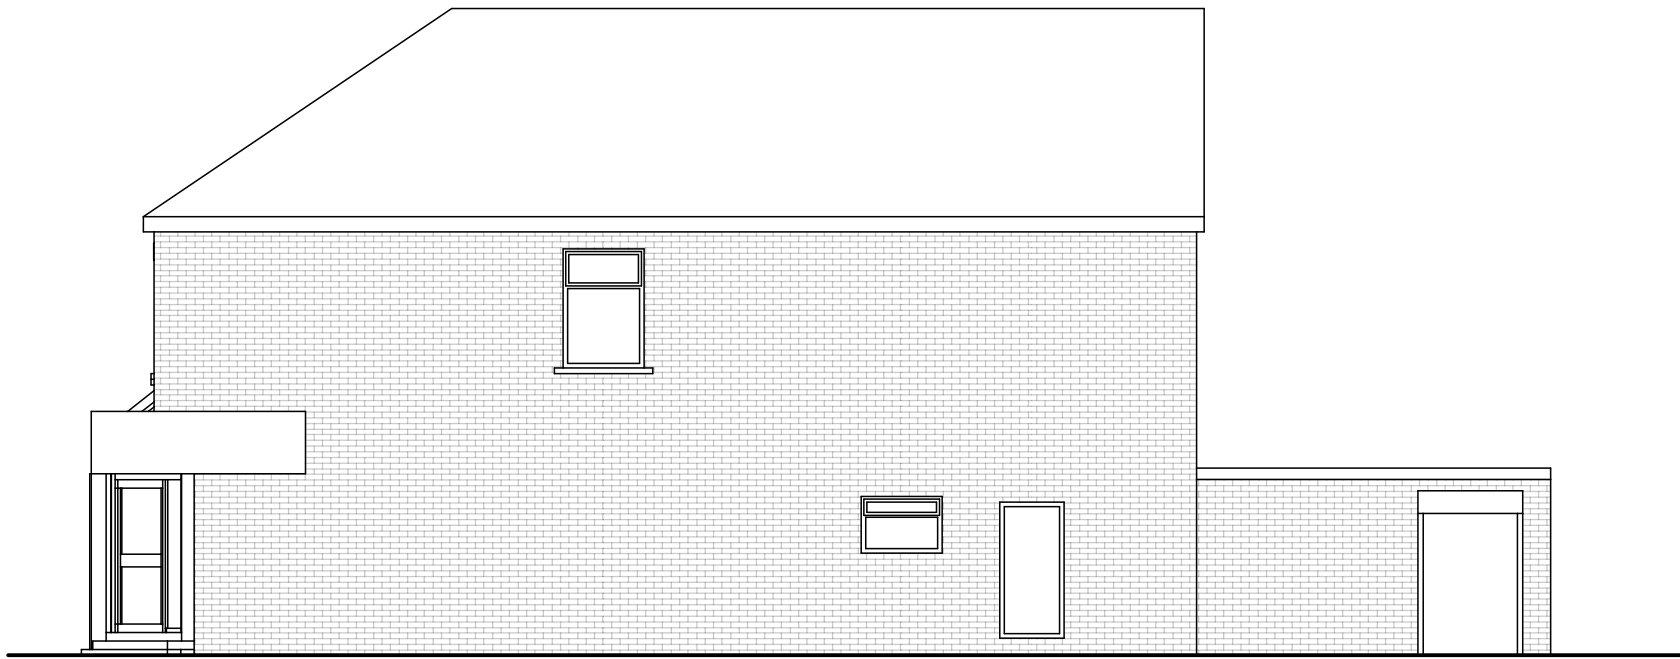

1 Existing West elevation (Maine Road)
Scale: 1:100



1 Existing North elevation
Scale: 1:100

Existing low brick wall
in front of house to be
removed

Existing bay
window to be
removed

Canopy above
existing door to be
removed

0 1 2 3 4 5 M

RevDateComments			RevDateComments			<div>DRAWING TO BE READ IN CONJUNCTION WITH THE SPECIFICATION AND ALL RELEVANT DRAWINGS</div> <div>DO NOT SCALE FROM THIS DRAWING</div> <div>CONTRACTOR TO CHECK ALL DIMENSIONS ON SITE</div> <div>RA PROJECTS TO BE ADVISED OF ANY DISCREPANCIES BETWEEN THIS DRAWING AND SITE CONDITIONS IMMEDIATELY</div> <div>PLANNING</div>	<div><div>RASHID ALI ARCHITECTS</div><div>Project: 286 GREAT WEST STREET</div><div>Drawing Title: EXISTING ELEVATIONS</div><div>Scale: 1:100@A2Date: 12-02-2026</div><div>Drawn by: RAChecked by: RA</div><div>Drawing No: GSS-001-02Revision: A</div><div>No.24, 60 Shepherdess Walk, London N1 7DZ United Kingdom TEL: +44 (0) 7939 831 808 rali@rashidali.info</div></div>