
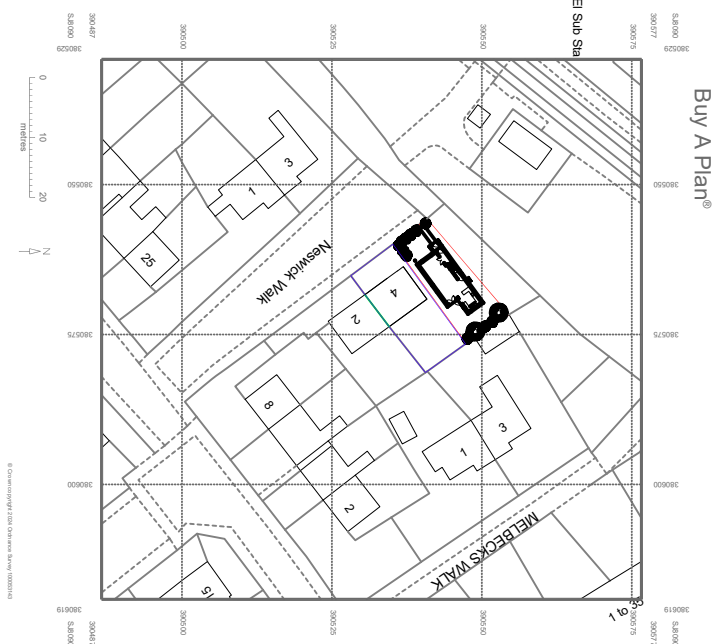


SJ8090 380529
390577 380550
390575 380575
380600 380619
SJ8090 390577
390487 380619
SJ8090 390487
390500 380619

EI Sub Sta

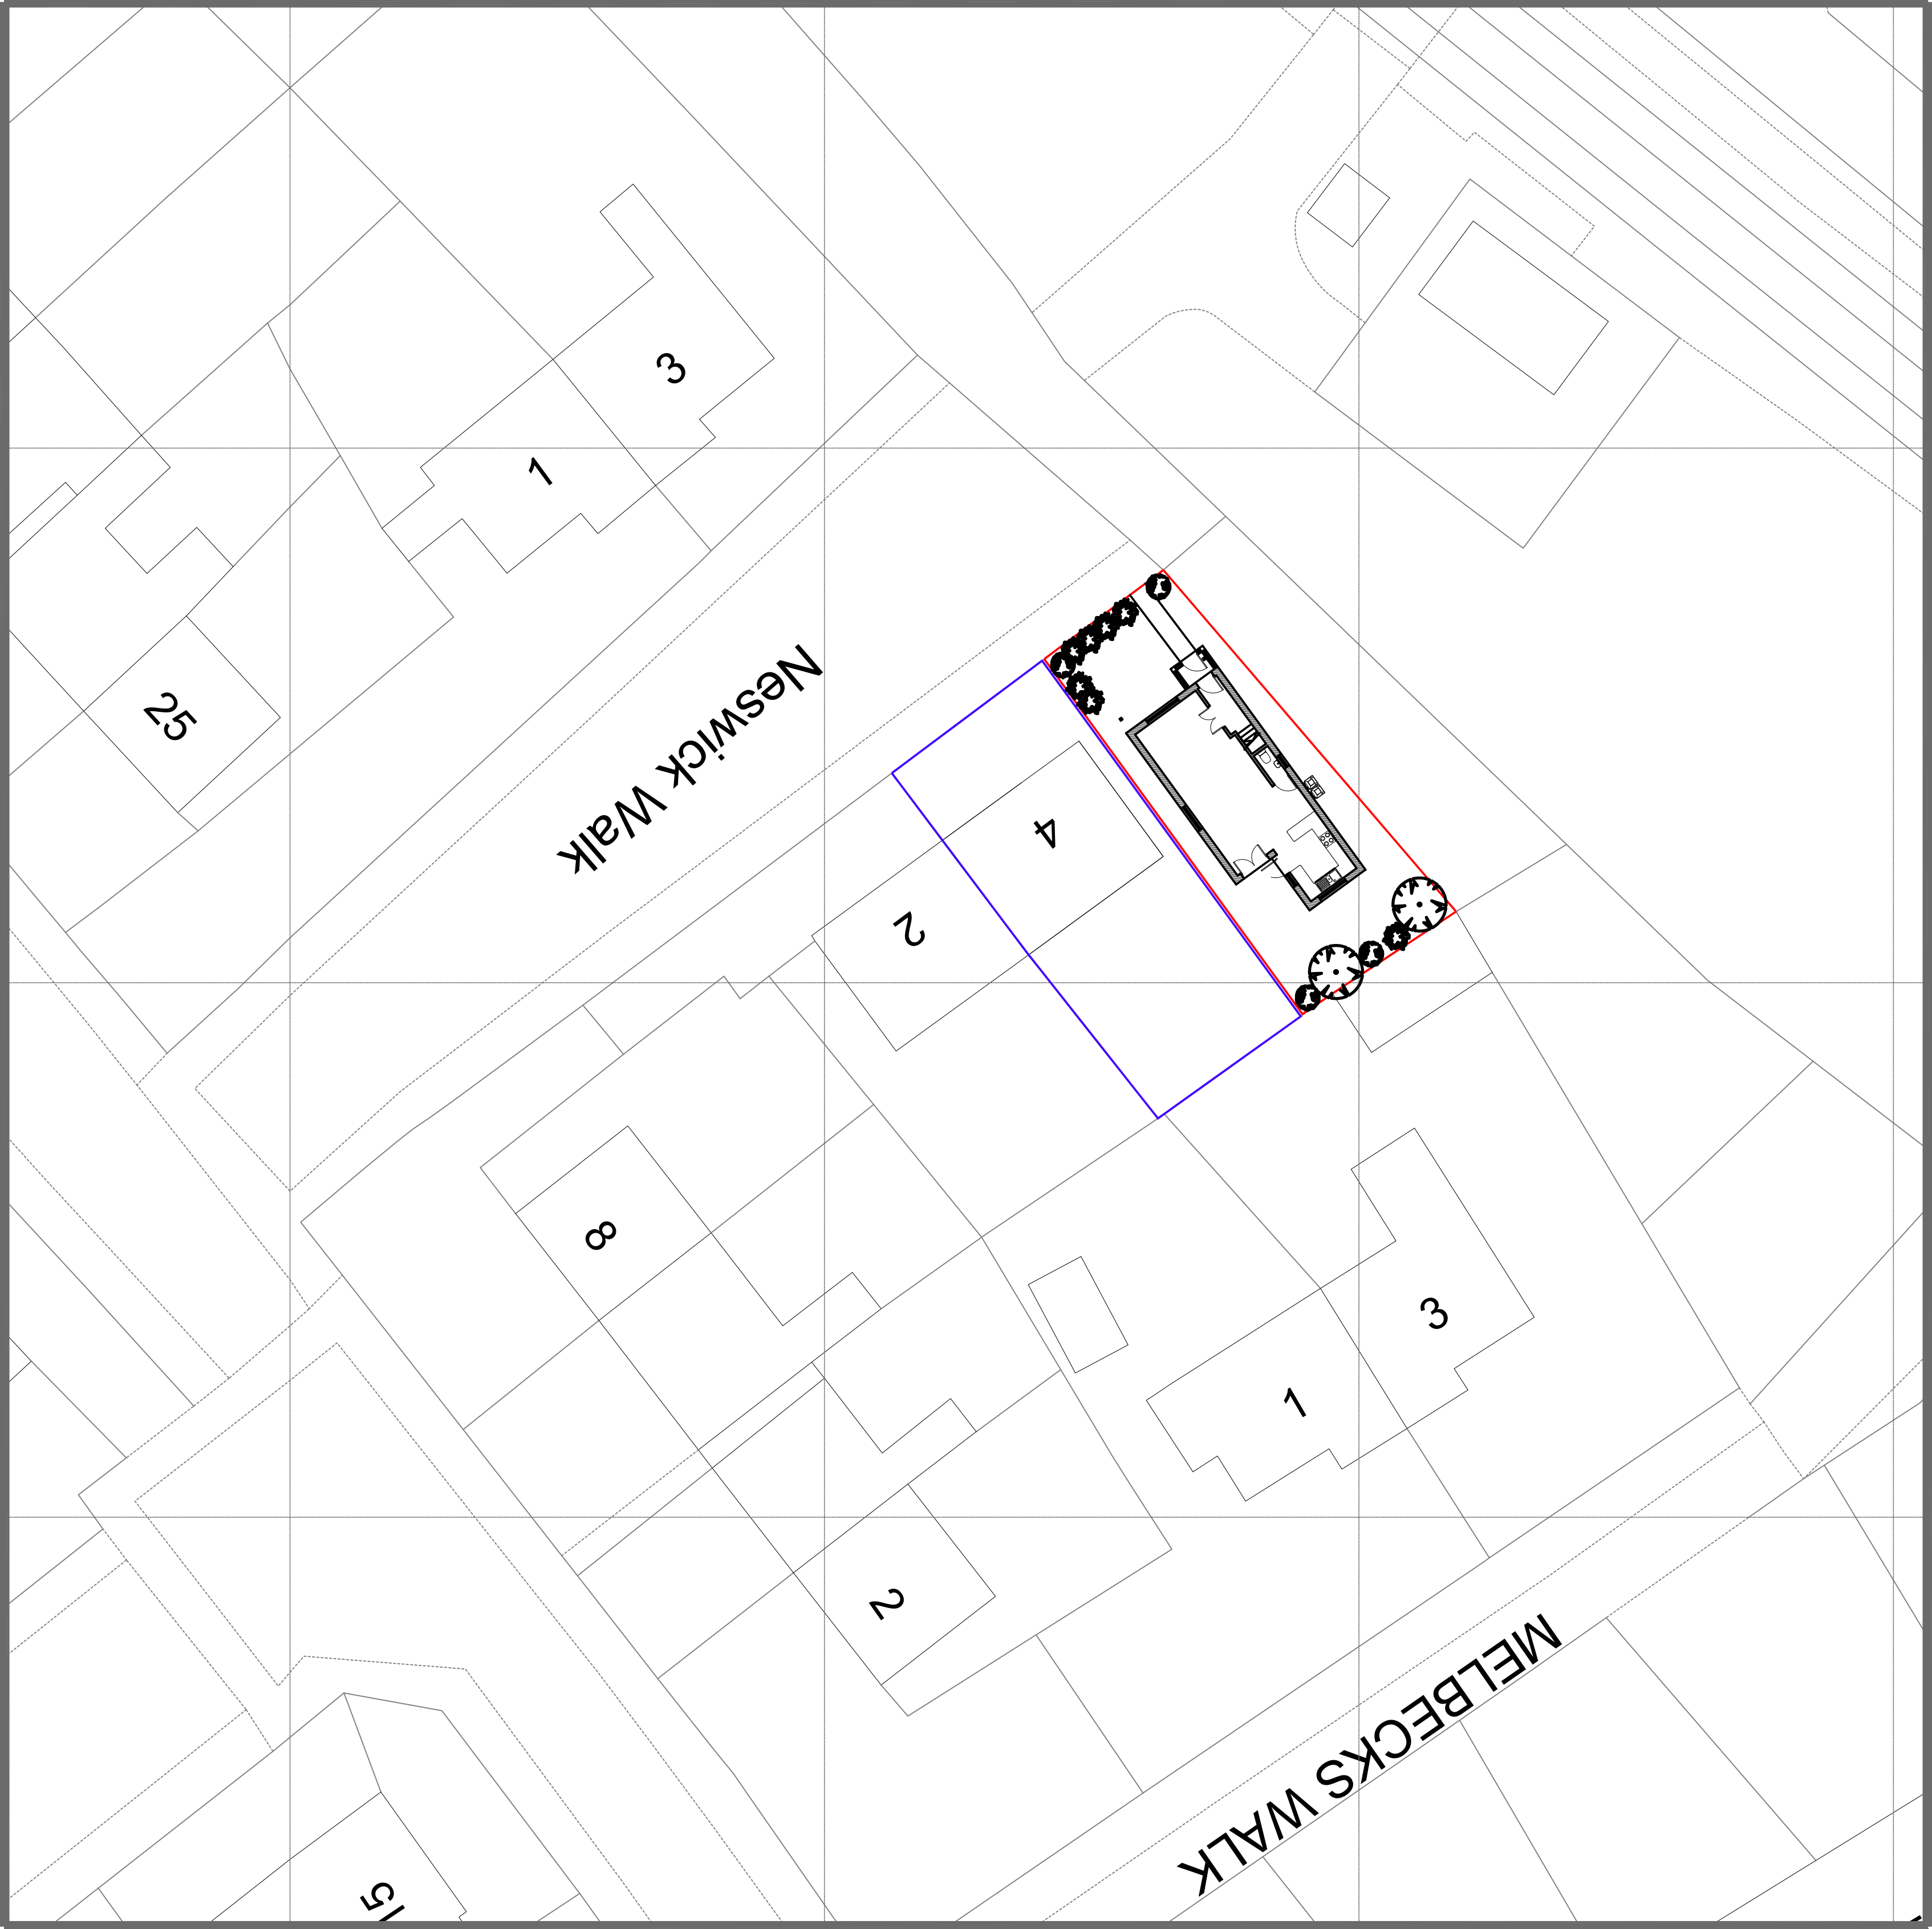

4 NESWICK WALK-NEW BUILD HOUSE

LOCATION PLAN Scale 1:1250 @ A1

© This drawing is Copyright and the property of Richmond Consultants and must not be reproduced in whole or part without their written permission. Copyright is reserved. © Richmond Consultants and must not be reproduced in whole or part without their written permission.

The Contractor is to check and verify all building levels at connection points before work starts. This drawing must be read with and checked against any structural or other specialist drawings provided.

The Contractor is to comply in all respects with the current Building Regulations whether or not specifically stated on these drawings.

This drawing is not intended to show details of foundation or ground conditions. Each area of ground relied upon to support the structure depicted must be investigated by the Contractor and suitable methods of foundation be provided.

THIS SCHEME IS NOT BASED ON A SURVEY
DO NOT SCALE FROM THIS DRAWING

NOTE:

Drawing Status	PLANNING		
Construction Status			
Rev.	By	Date	

RICHMOND CONSULTANTS
Mobile 07710 31750
Email office@richmond-consultants.co.uk

Site
4 Neswick Walk
Manchester
M23 0HY

Title
Proposed Dwelling adjacent to
4 Neswick Walk
Site and Location Plans

Checked	Drawn By	Scale	Date
	SRN	Noted @A1	March 2026

Drawing Number	Rev.
19.25 NW-200	-



SITE PLAN Scale 1:200 @ A1