




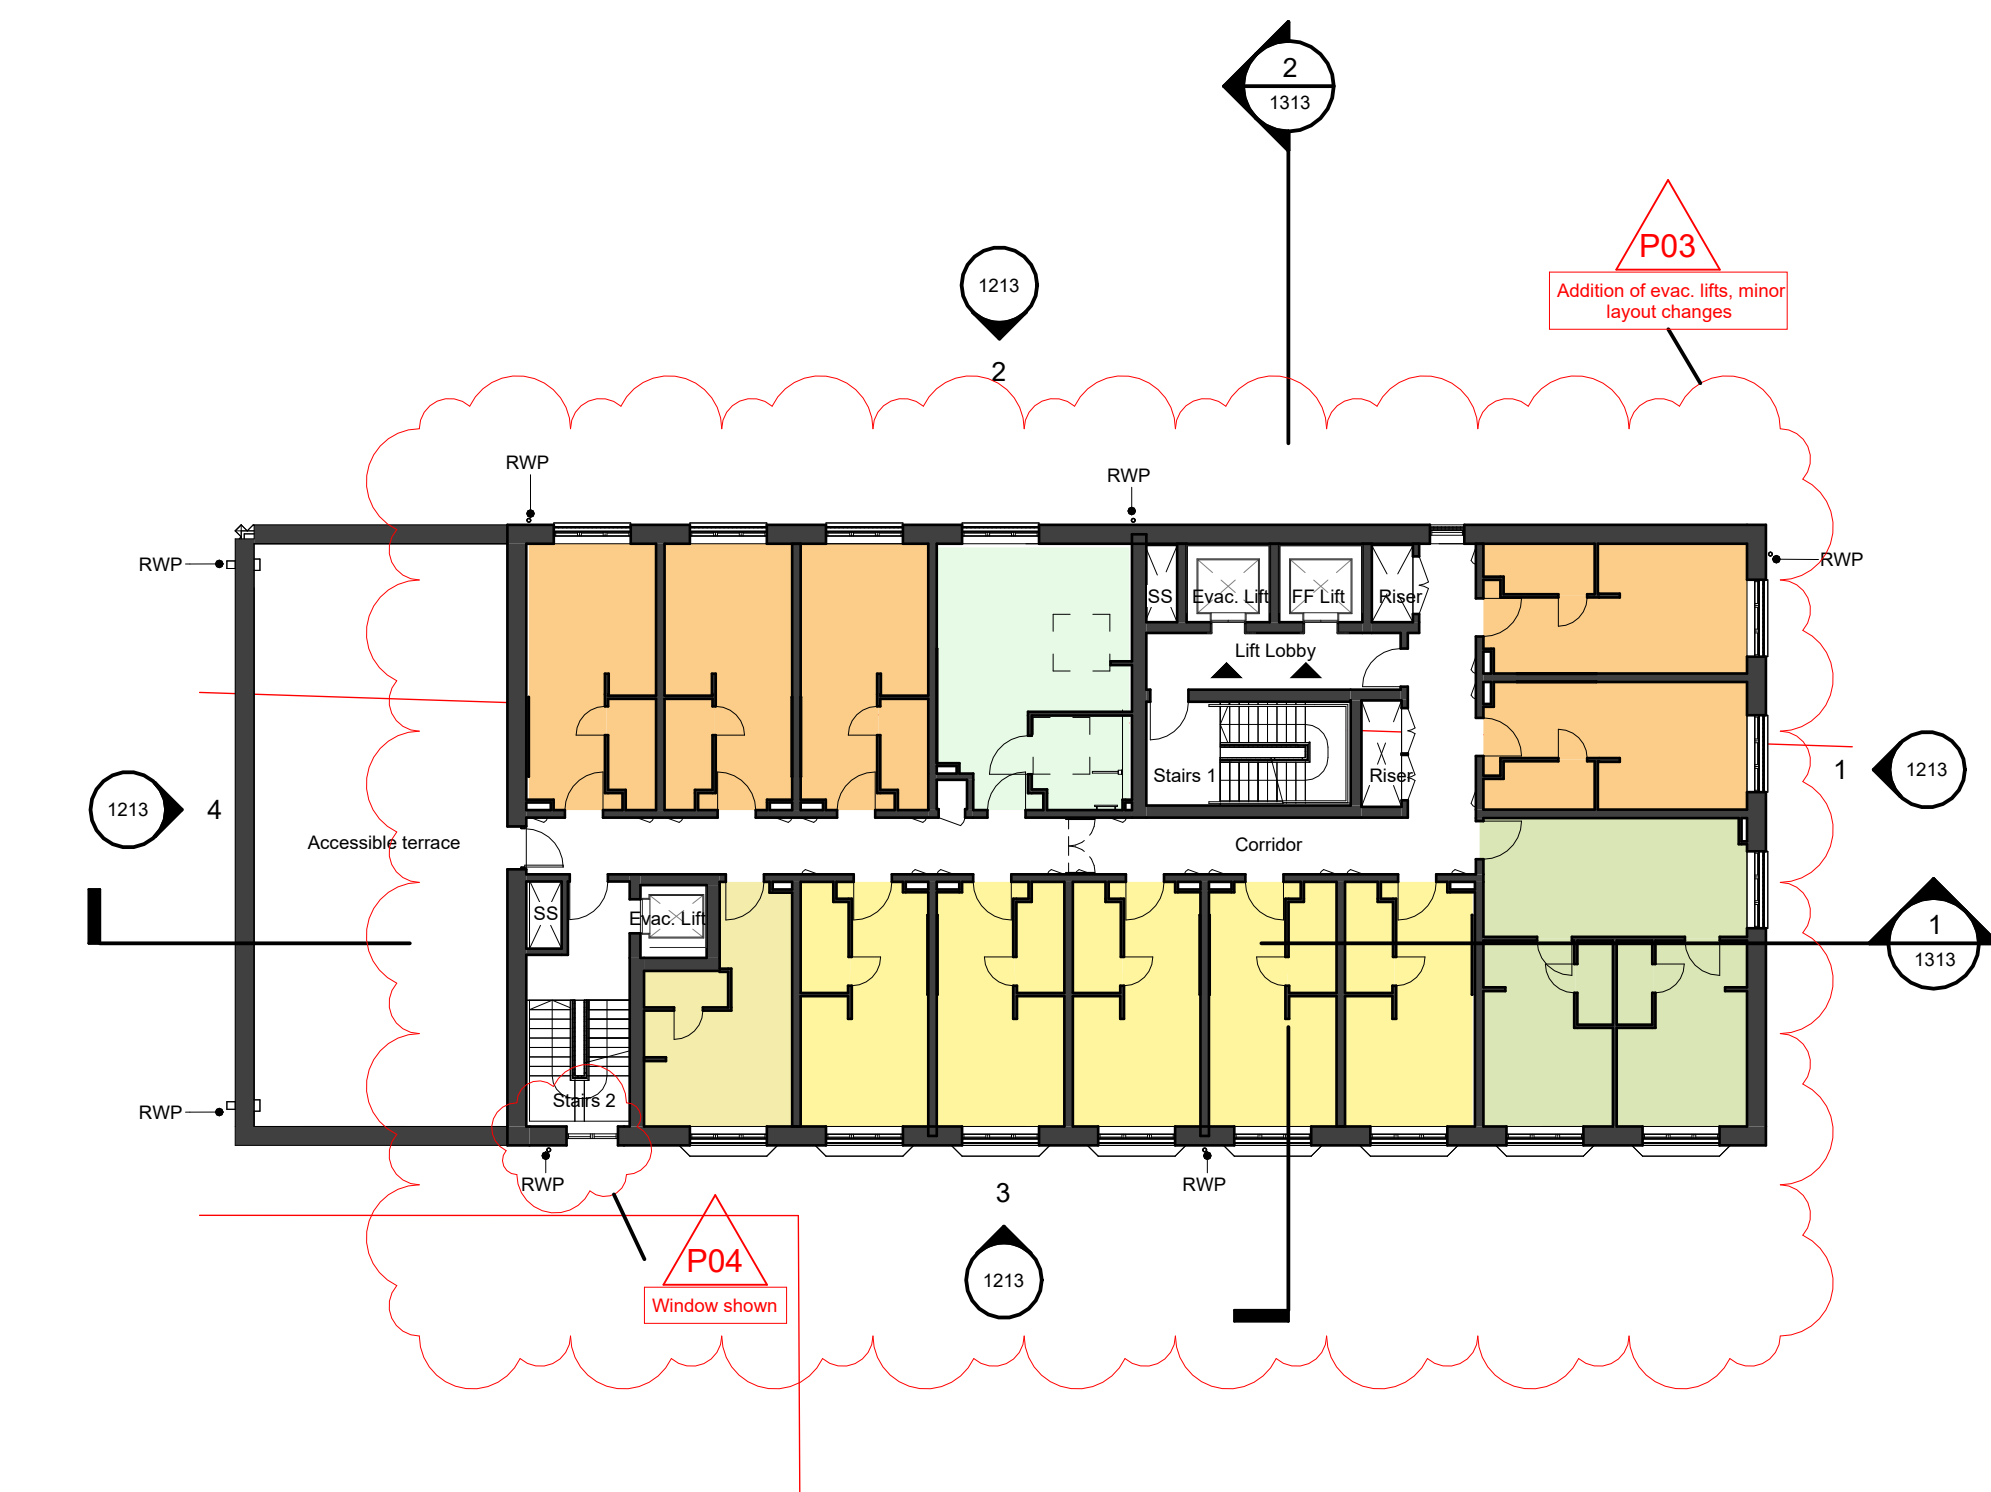


2 Proposed Sixth Floor Plan
1:200

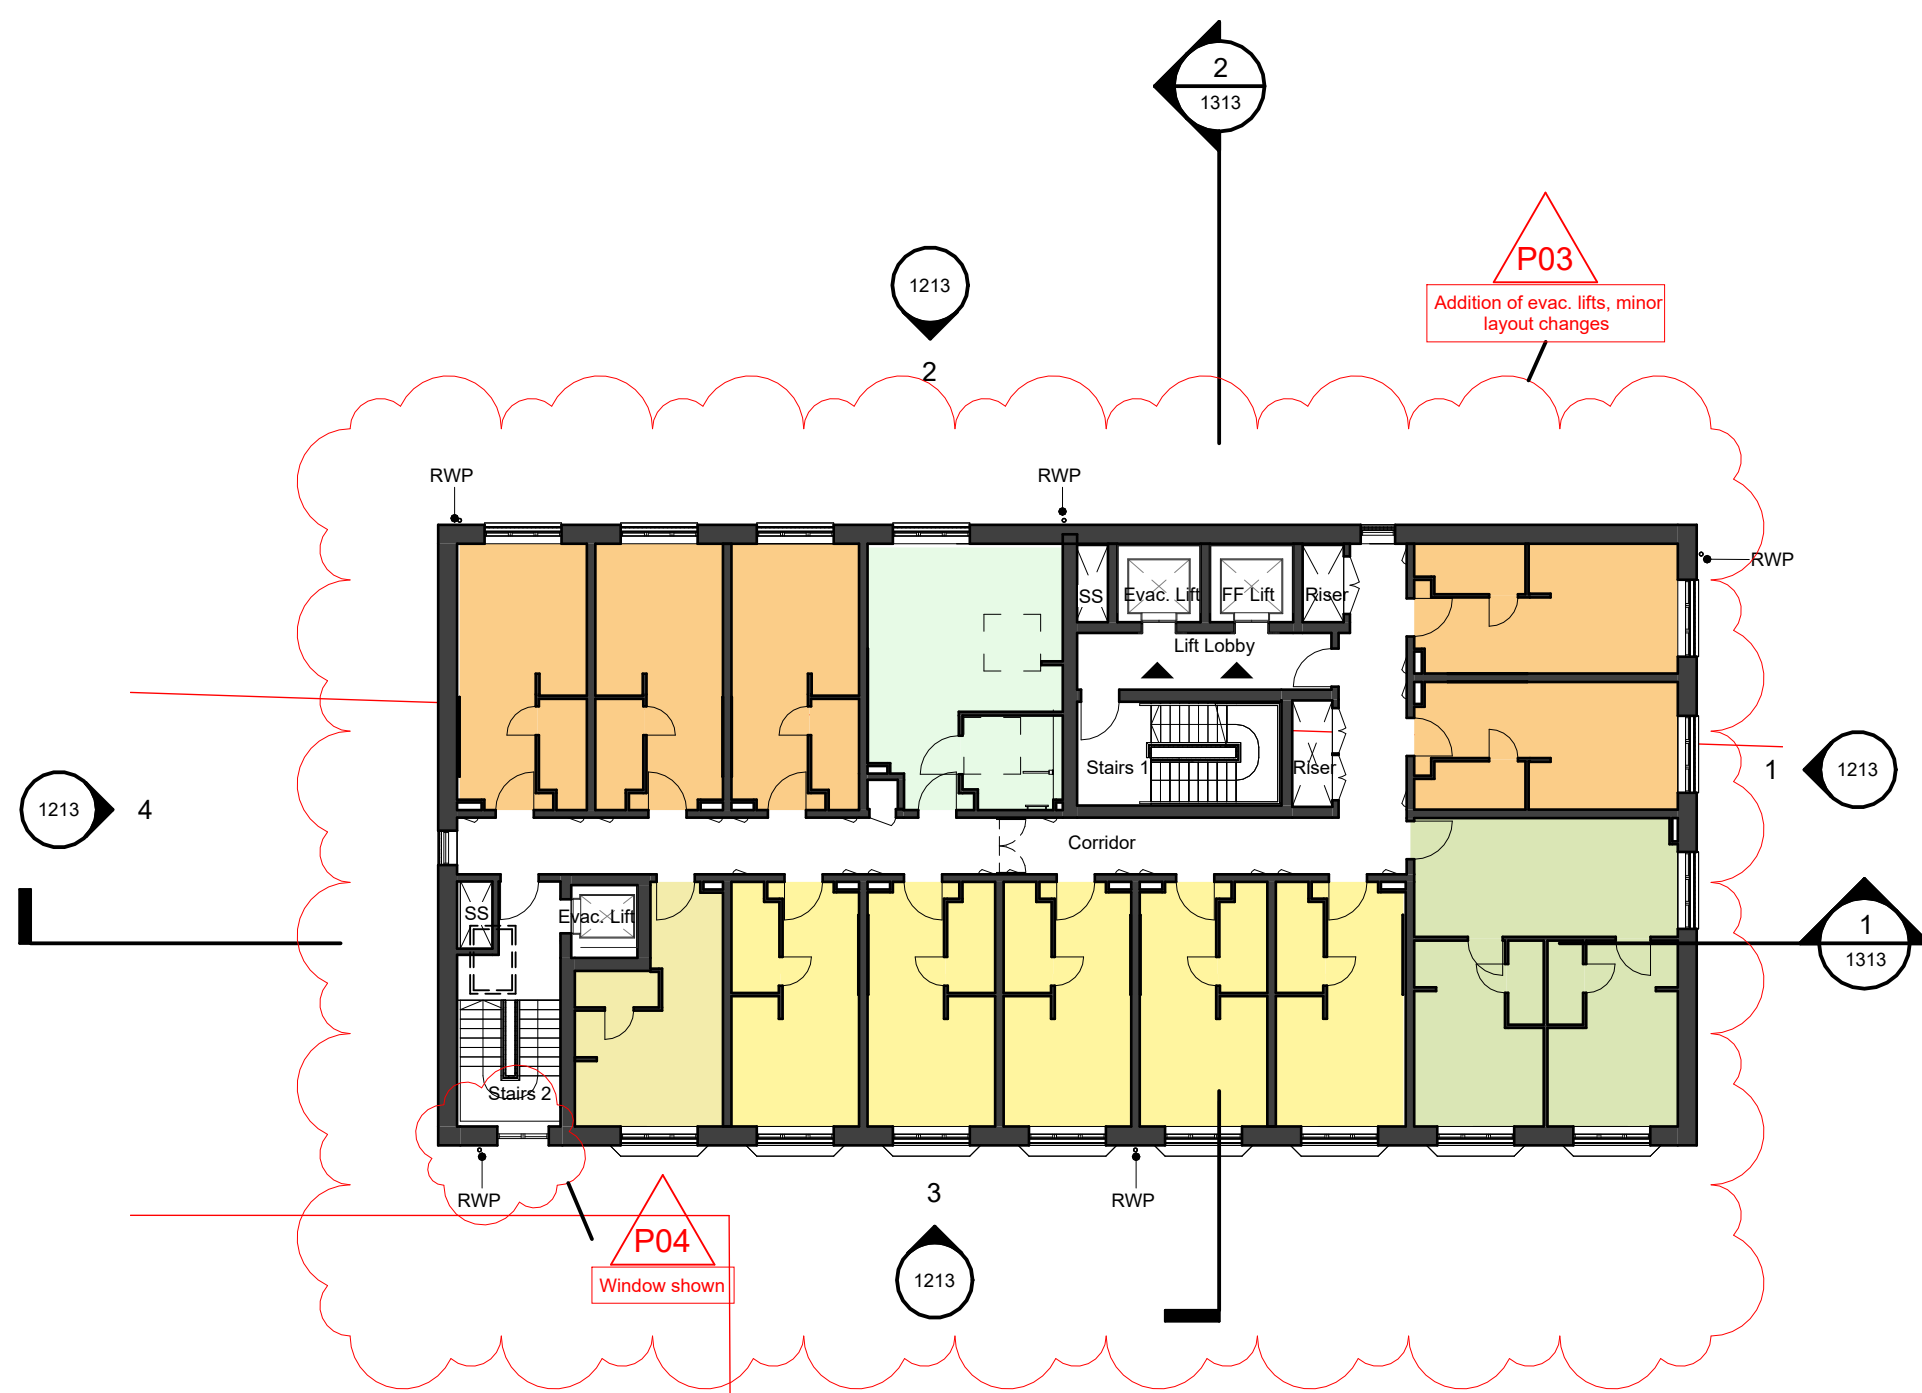


4 Proposed Eighth Floor Plan
1:200

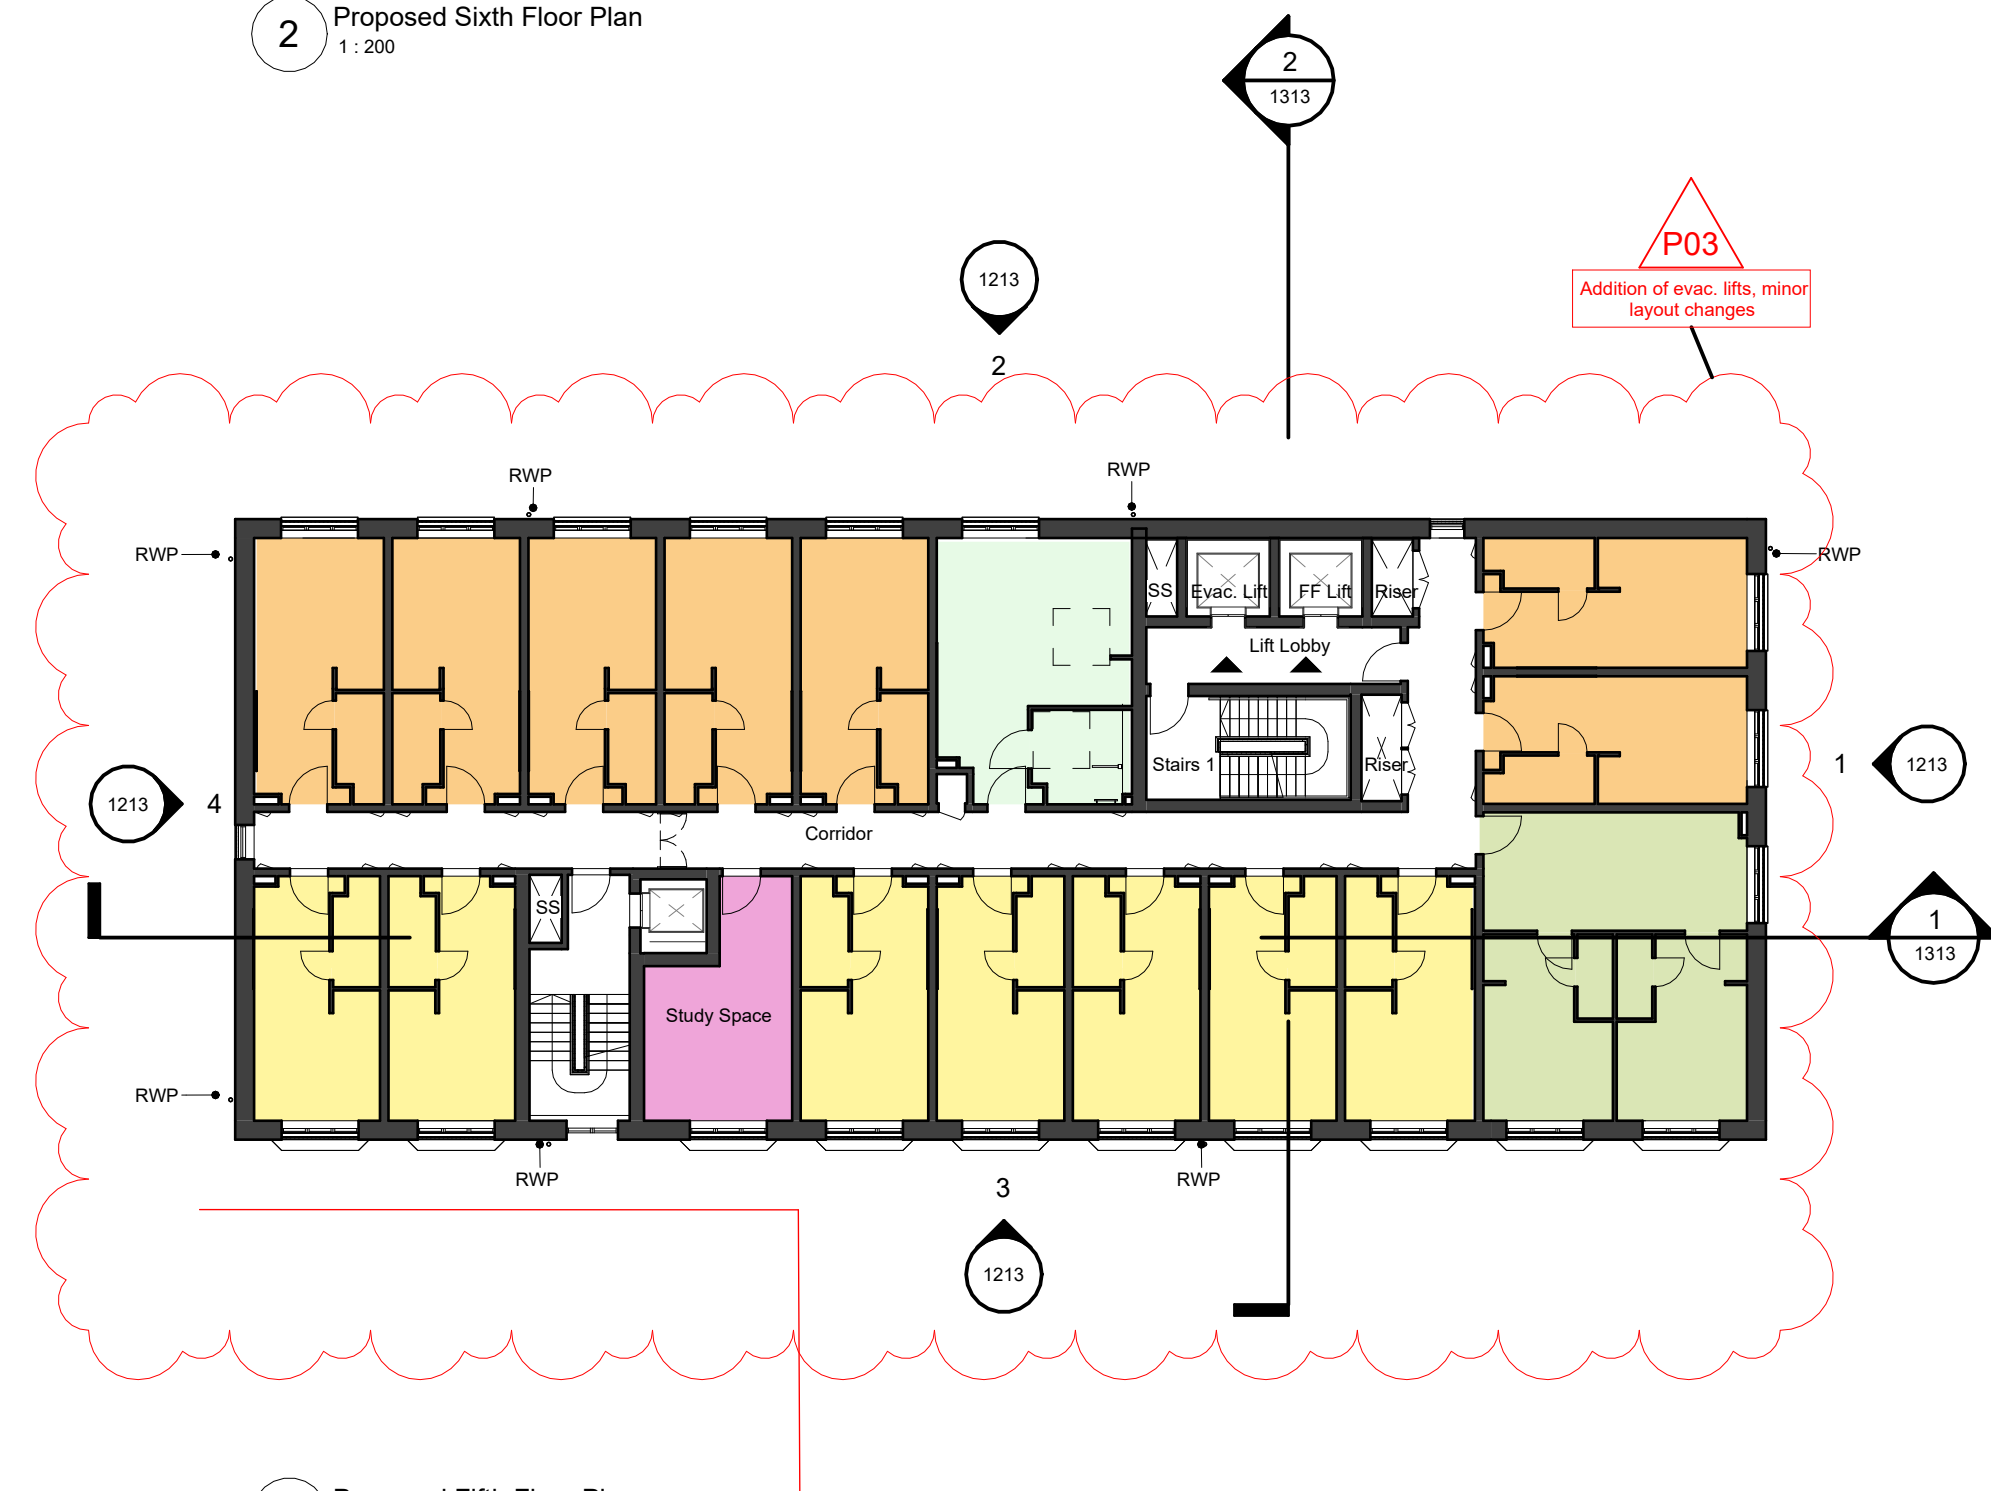

1 Proposed Fifth Floor Plan
1:200

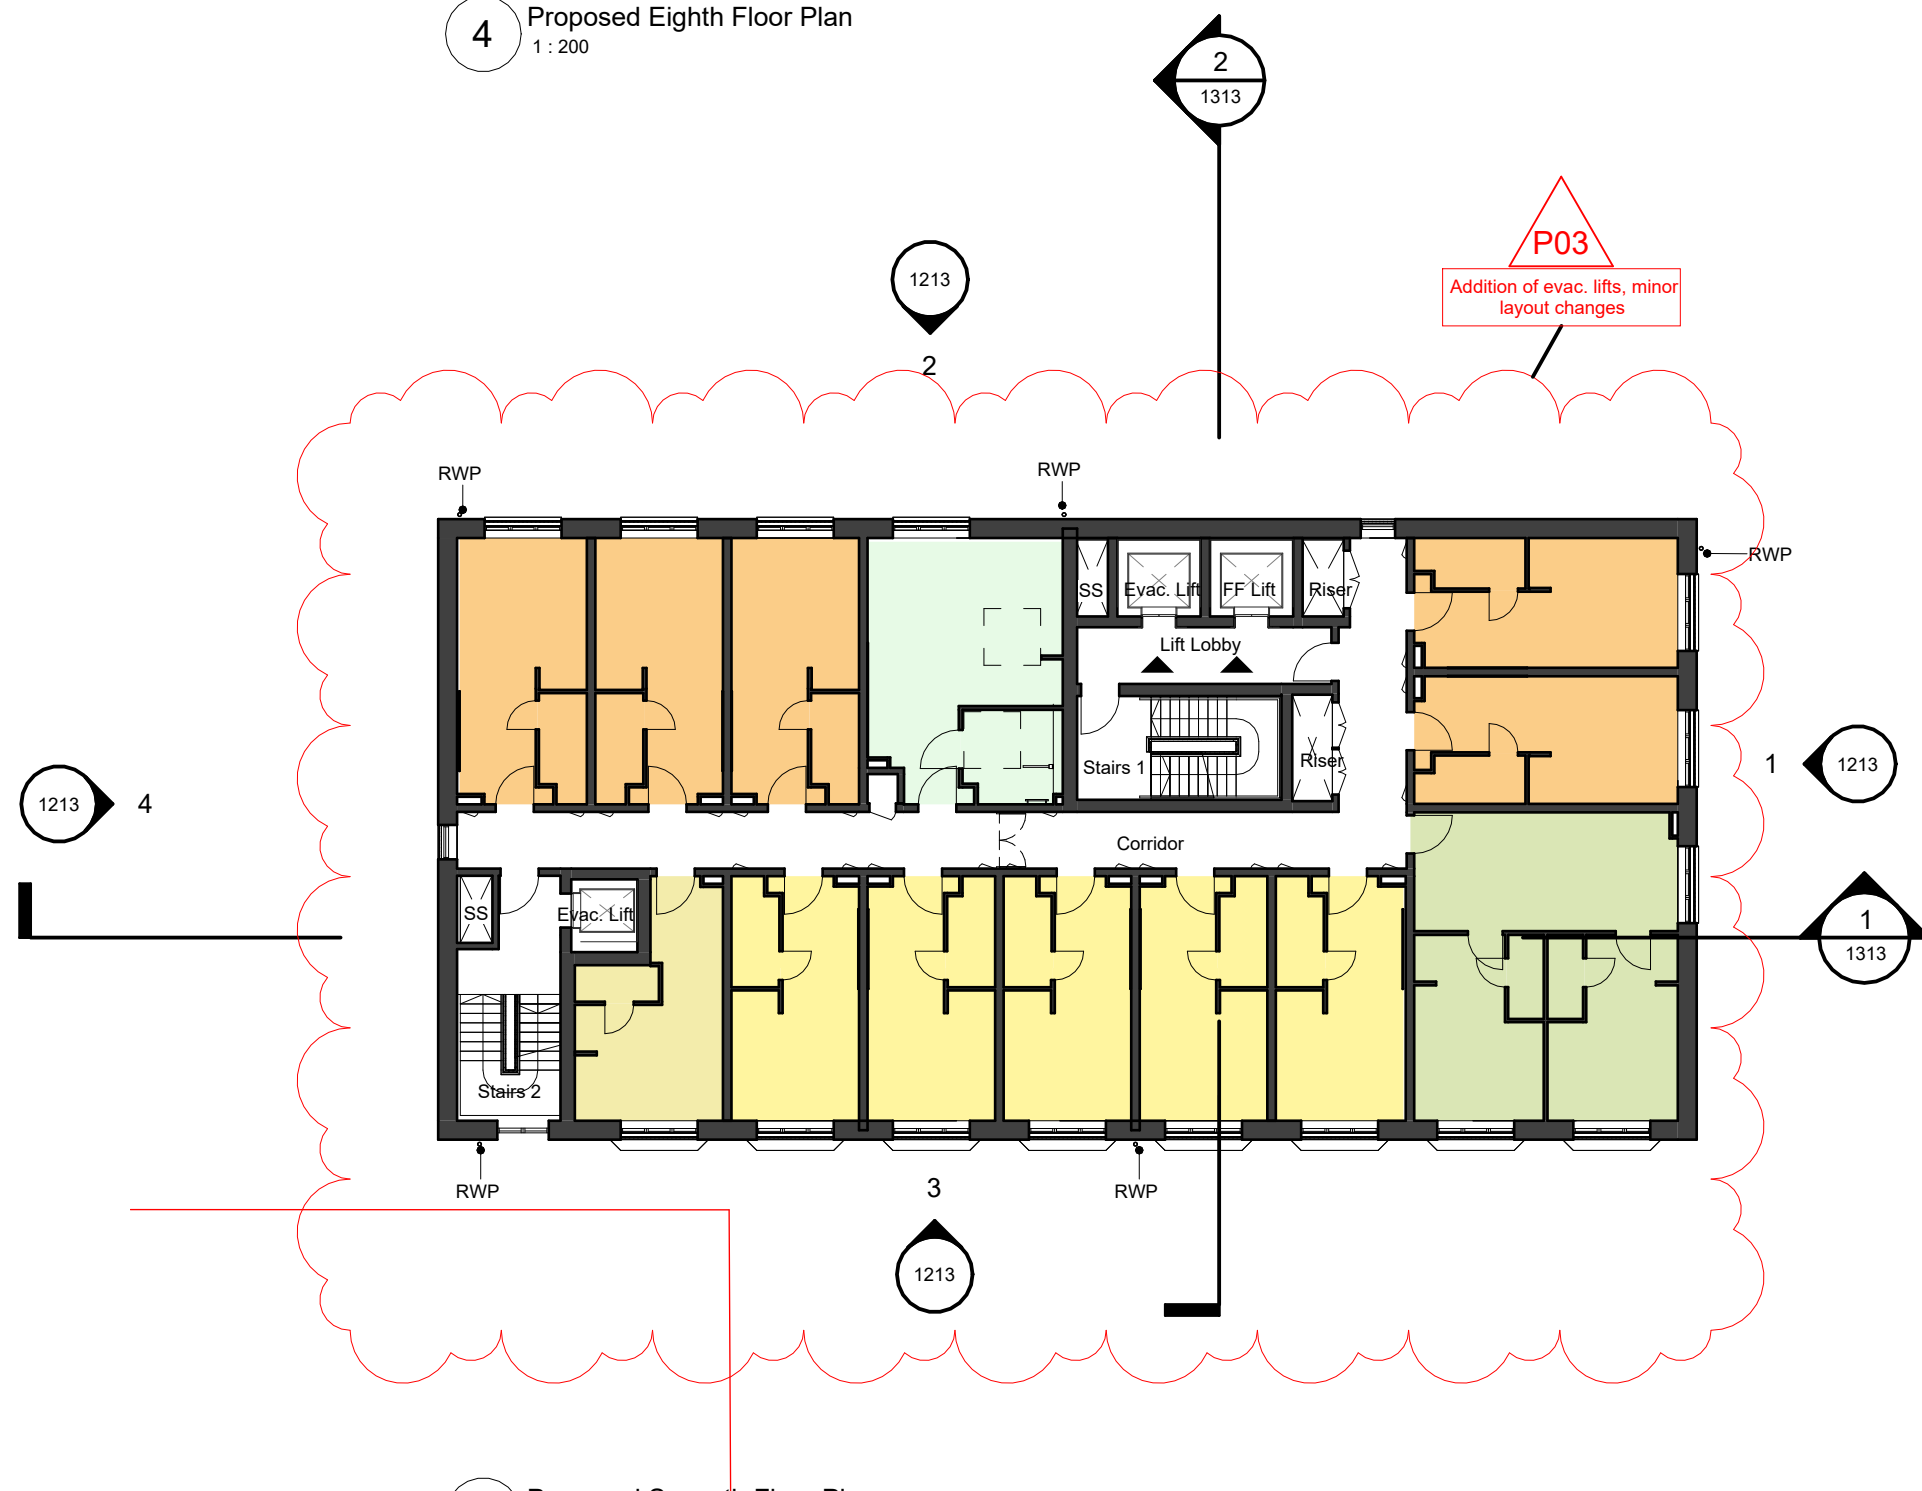

3 Proposed Seventh Floor Plan
1:200

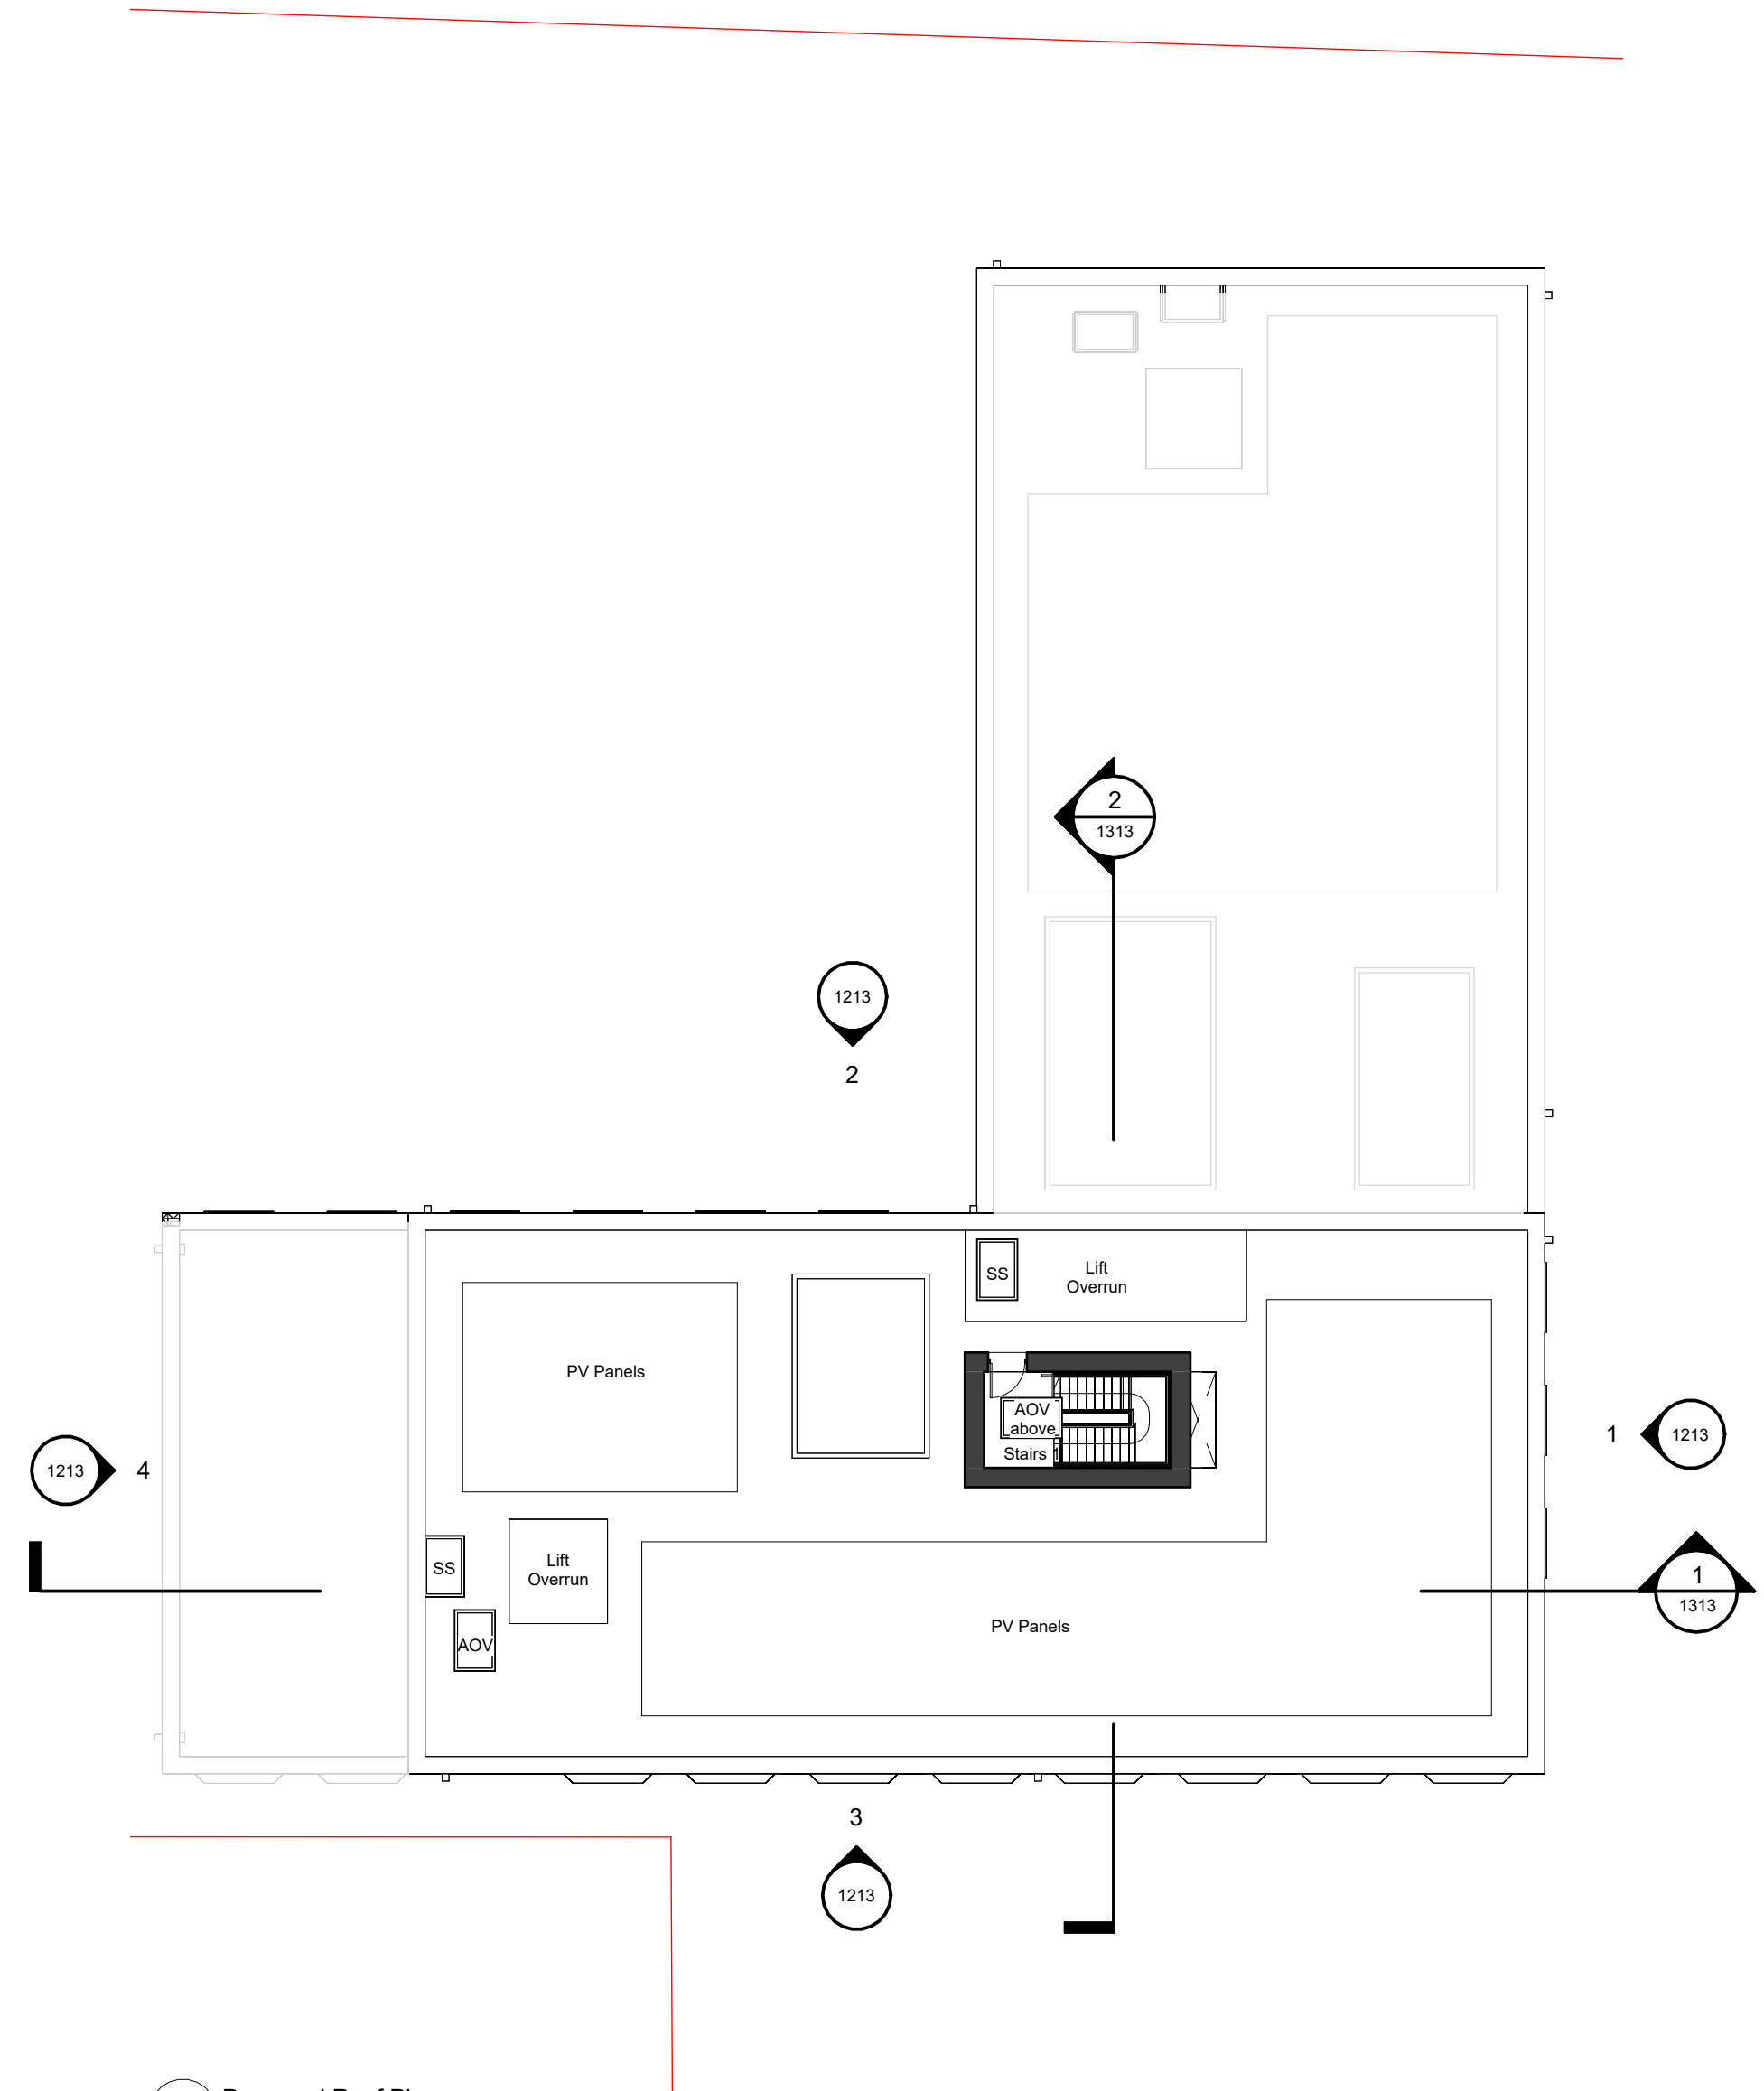

5 Proposed Roof Plan
1:200

All drawings to be read in conjunction with specifications, schedules and all other consultant information.

Do not scale from this drawing. Use written dimensions only. All dimensions to be checked on site. This drawing is based on dimensional survey information provided by others. Bell Phillips Architects cannot accept responsibility for the accuracy of this survey information.

Any errors or omissions to be reported to Bell Phillips Architects immediately, prior to work being carried out.

This drawing remains the copyright of Bell Phillips Architects.

Notes


Space key:

- standard studio
- premiere studio
- atypical standard studio
- atypical premiere studio
- wheelchair accessible studio

- 2 bed flat
- 3 bed flat
- 4 bed flat
- study space

- RWP rainwater pipe
- SS smoke shaft

Key Plan

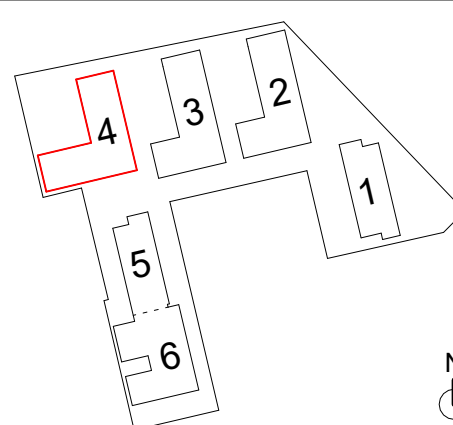

Rev	Issued by	Revision Description	Date
P04	RB	Revisions to NMA Issue 2	05/03/26
P03	RB	NMA Issue	24/10/25
P02	RB	Revised Block 4 Unit Mix	07/24
P01	RB	Final Planning Issue	04/24
P00	RB	Draft Planning Issue	03/24
REVISIONS			

Project				0814 VICTORIA POINT 44 Hathersage Road, Manchester, M13 0FT				bell phillips			
Title				Block 4 - Proposed Plans_03				Unit 305, Metropolitan Wharf 70 Wapping Wall London E1W 3SS			
Date				03/24				Status			
Drawn				AW				PLANNING			
Checked				RB				Drawing Number			
Scale at A1				1 : 200				Revision			
								0814-BPA-ZZ-ZZ-DR-A-1158			
								P04			