





PROPOSED SIDE ELEVATION - SPRING GARDENS
(NORTH WEST FACING) - 1:100

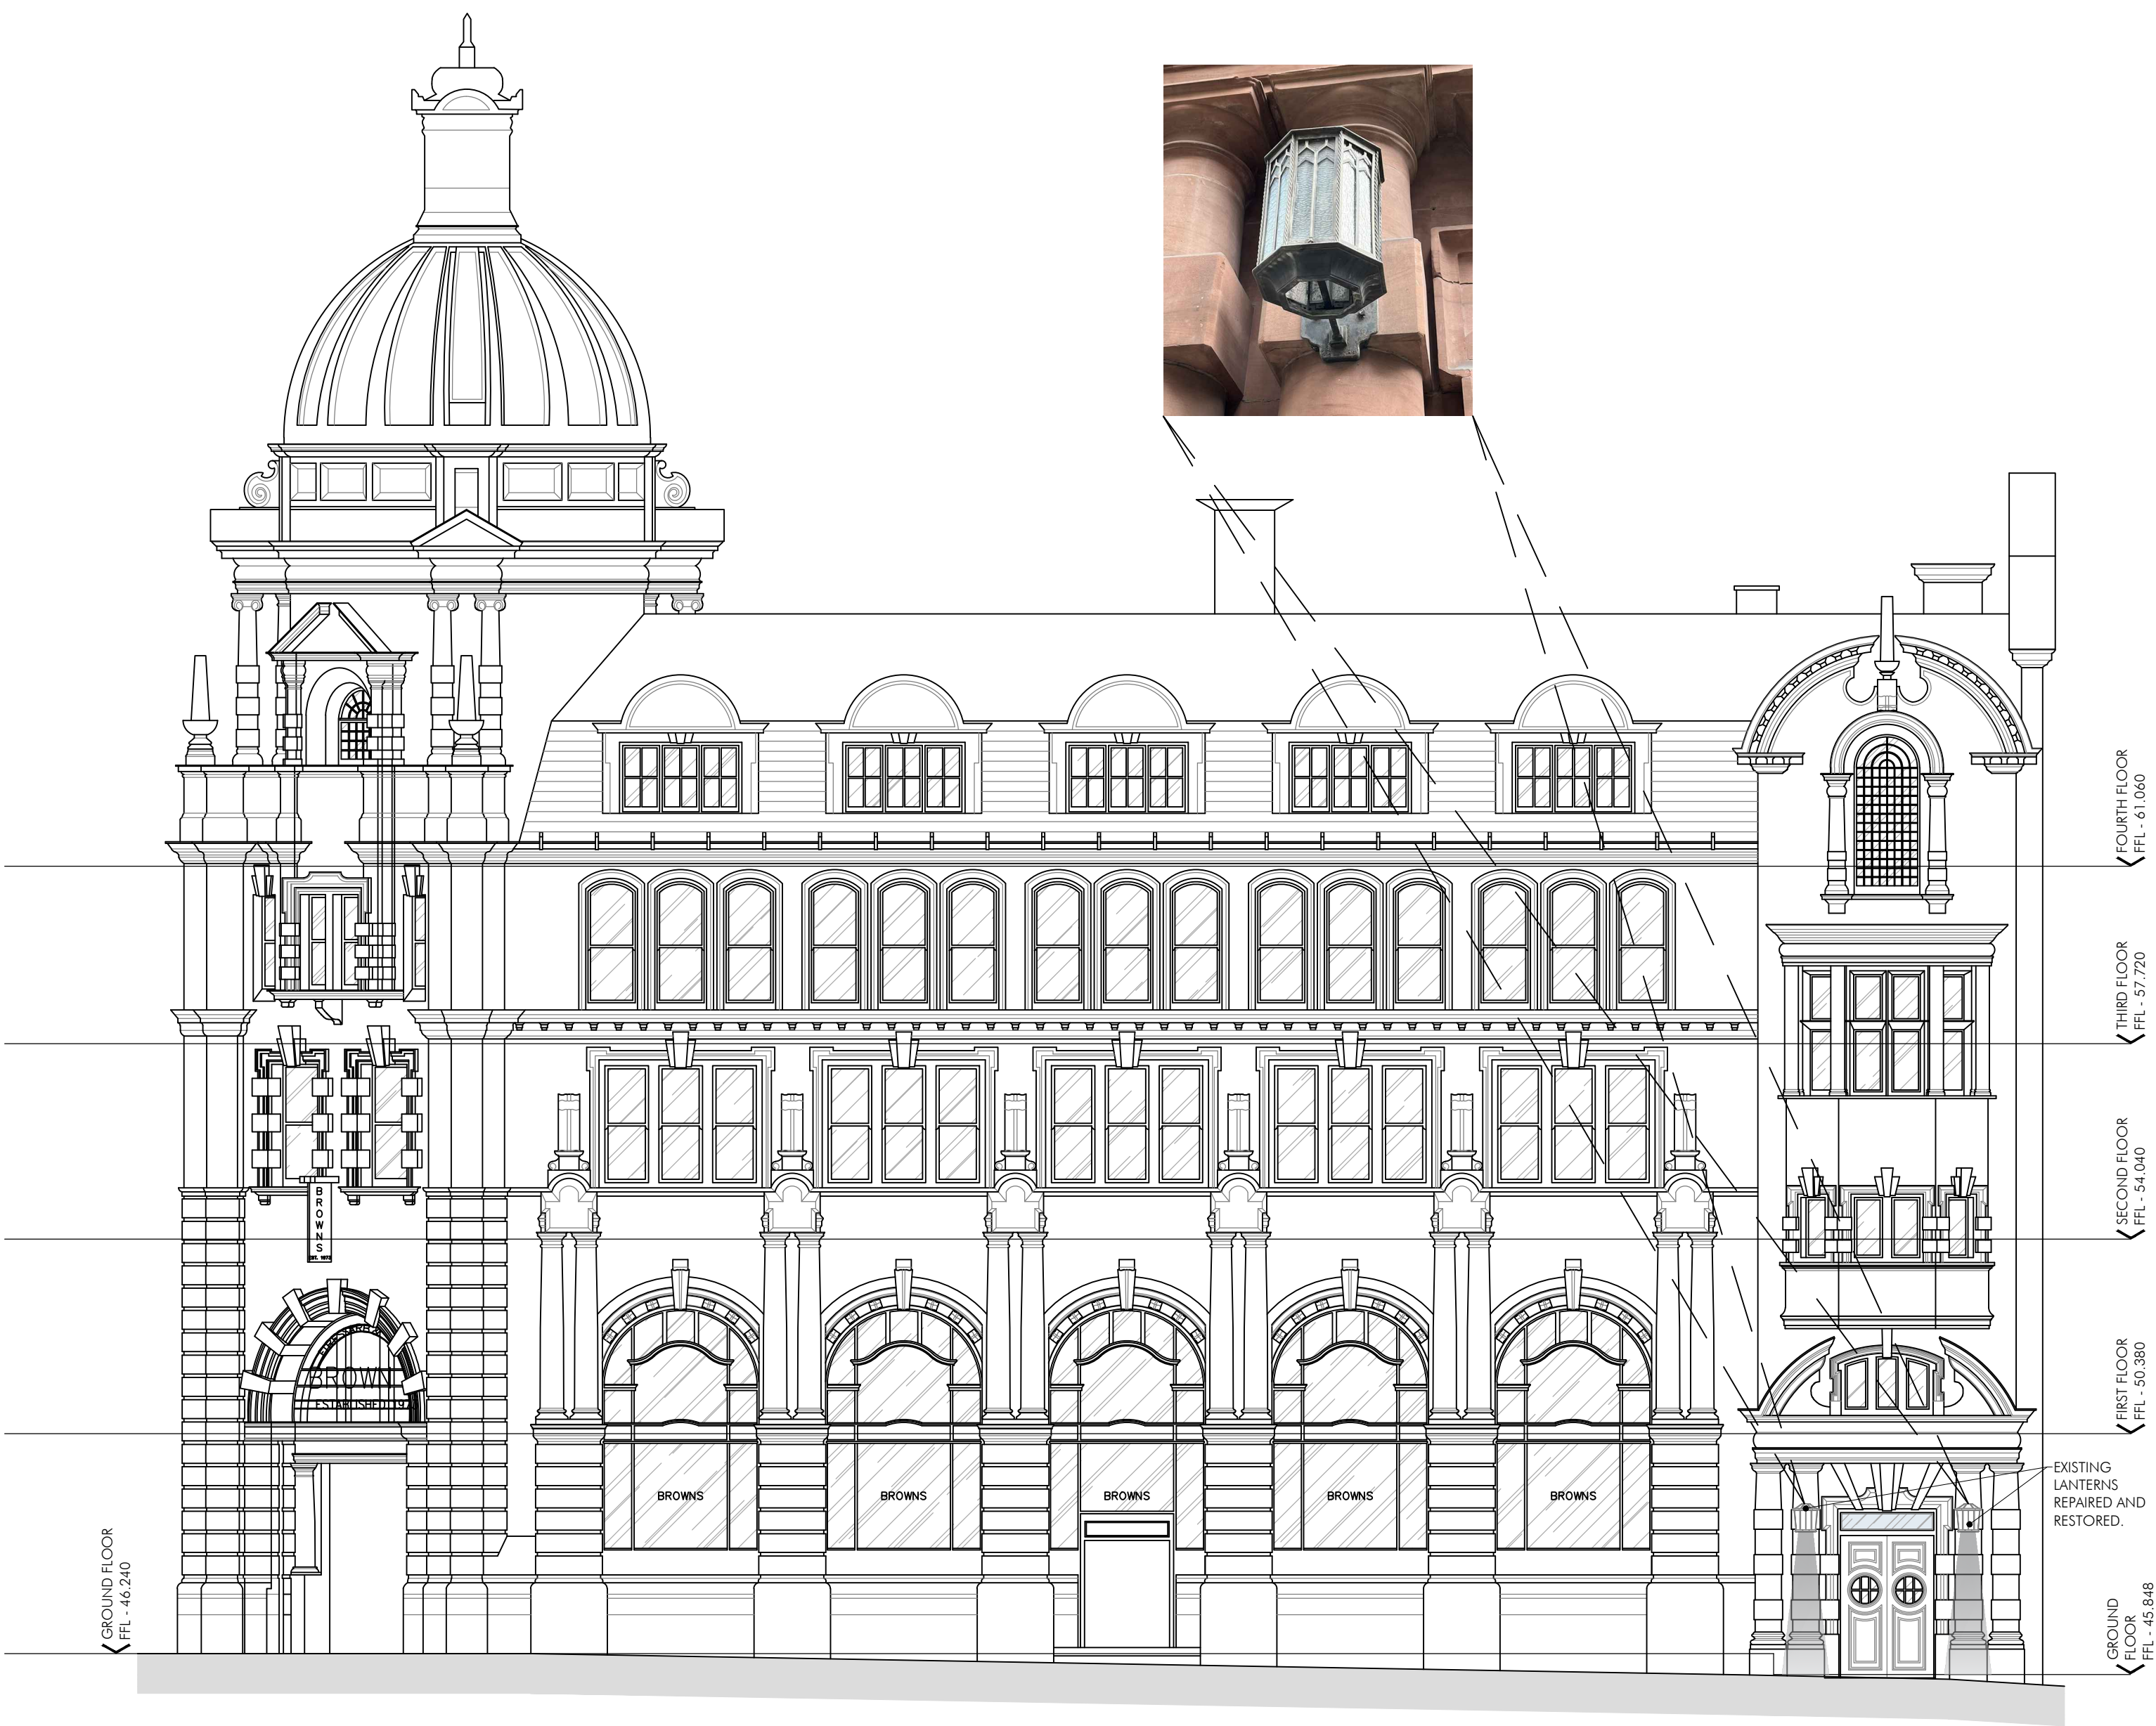

PROPOSED FRONT ELEVATION - YORK STREET
(SOUTH WEST FACING) - 1:100

 

PLANNING ISSUE	PC DRAWN		DRAWN REVISION		DEC 25 DATE	SP VER
	PROJECT INNKEEPERS COLLECTION 1-3 YORK STREET (BROWNS) MANCHESTER				<div>AP</div> <div>ALLISON PIKE</div> <div>ARCHITECTS & DESIGNERS</div> <div>7 Buxton Road West, Disley, Stockport, Cheshire, SK12 2AE. Website: www.allisonpike.com</div> <div>Telephone: 01663 763000 Facsimile: 01663 766772 Email: studio@allisonpike.com</div> <div>© Allison Pike Partnership Limited.</div>	
	TITLE PROPOSED ELEVATIONS EXTERNAL MATERIAL SPECIFICATION					
	SCALE 1:100 @ A1					
	JOB No MAB46	DRAWING No AP101	REV /			