




SLADE LANE

PROPOSED SITE / ROOF PLAN 1:100




PROPOSED FRONT ELEVATION

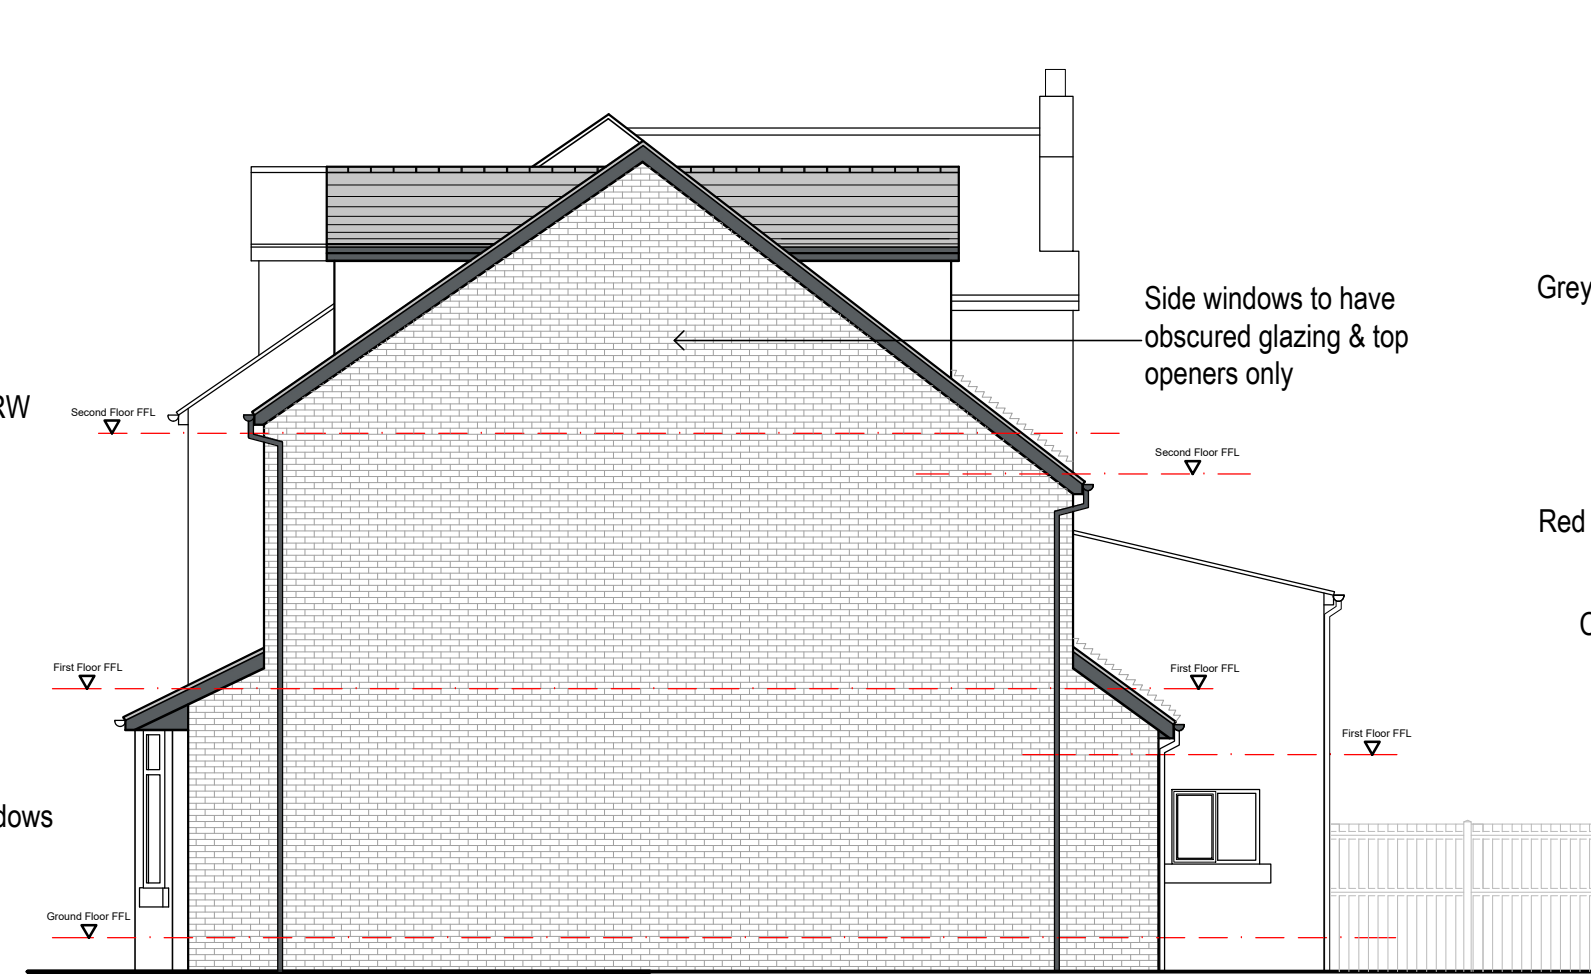


PROPOSED SIDE ELEVATION




PROPOSED REAR ELEVATION

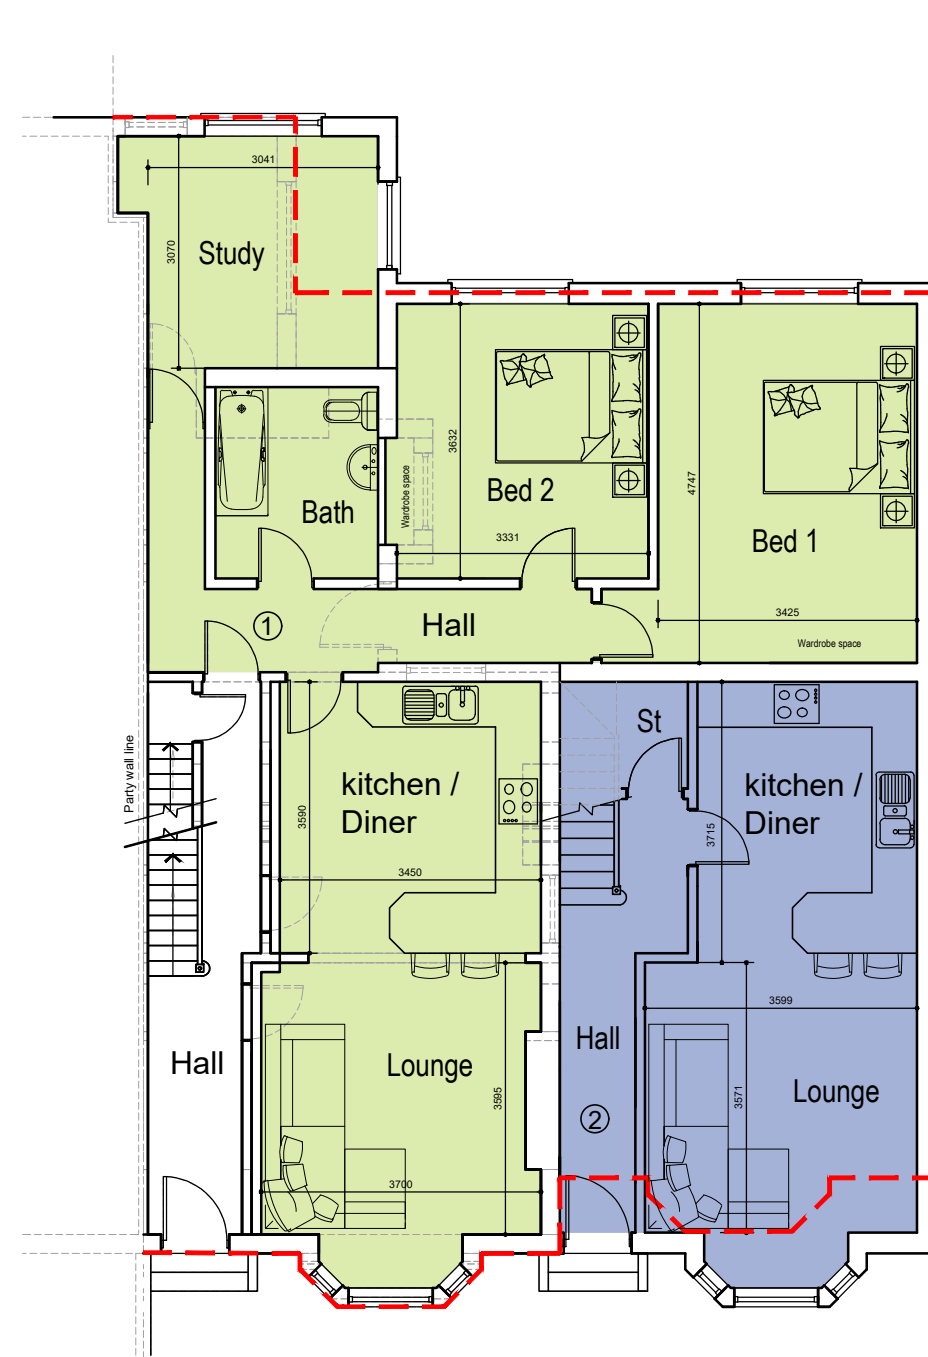


PROPOSED GROUND FLOOR PLAN

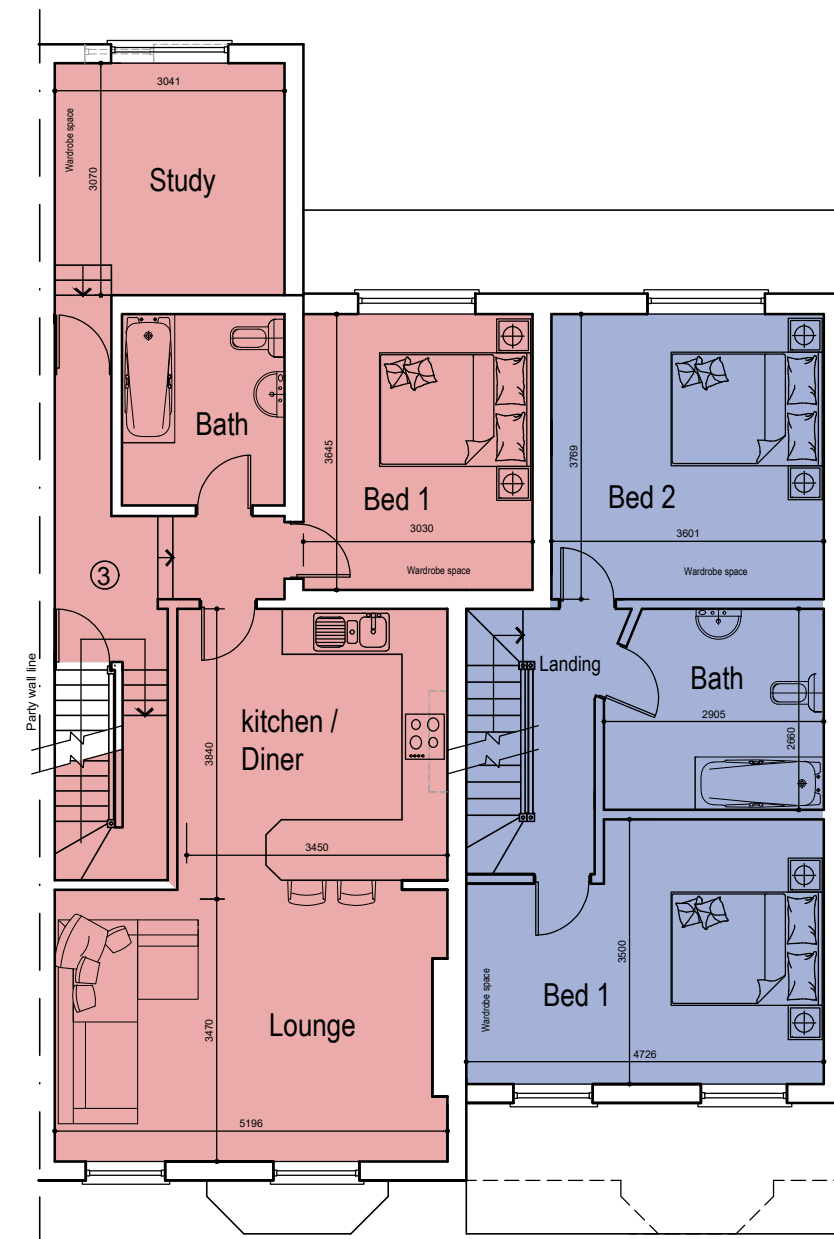


PROPOSED FIRST FLOOR PLAN

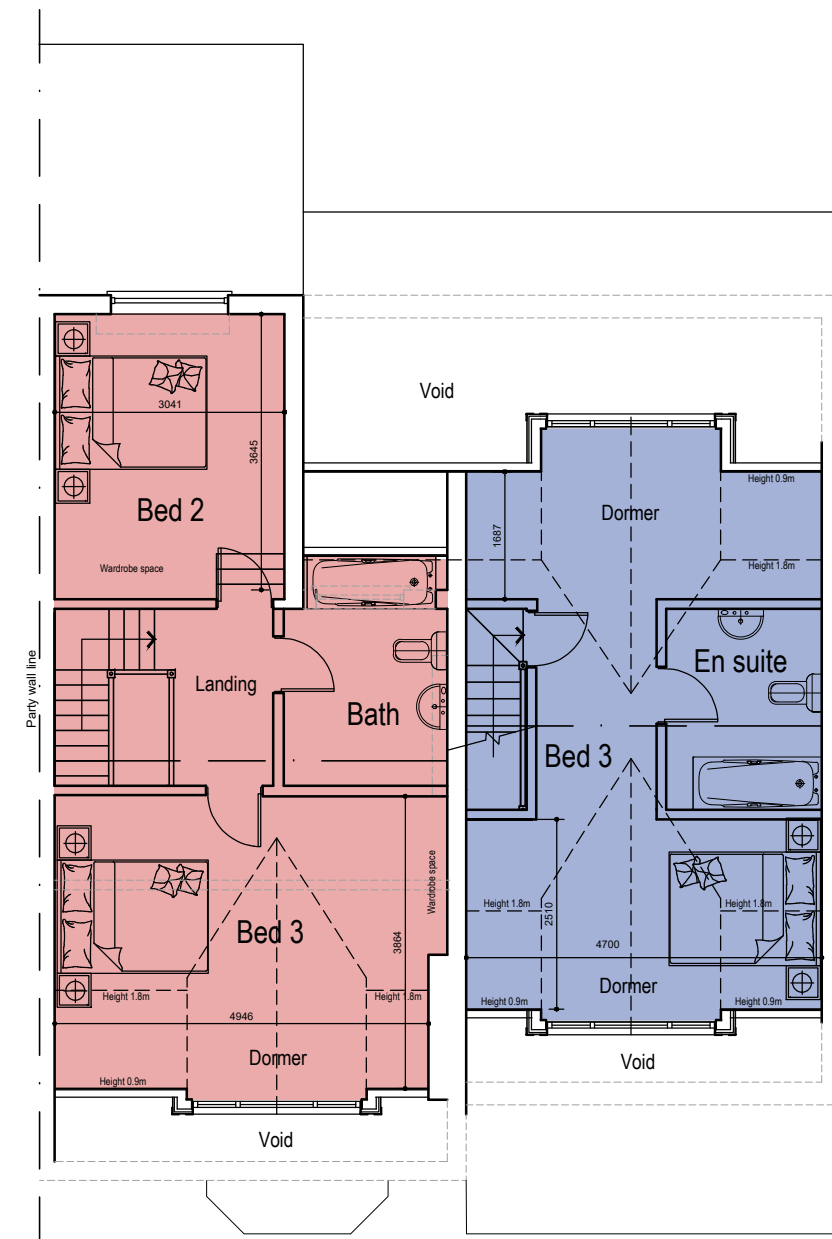


PROPOSED SECOND FLOOR PLAN

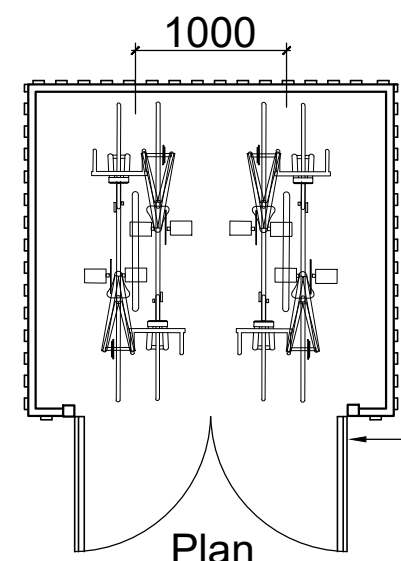


BIN STORE DETAIL 1:50

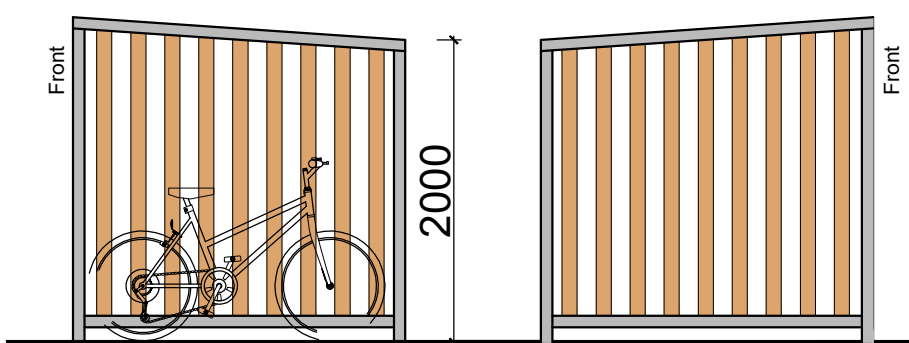

Side Elevations

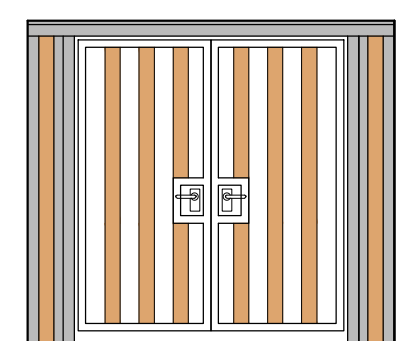

Front elevation

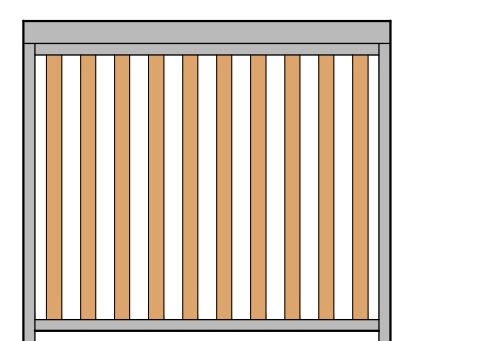

Rear Elevation

Schedule of accommodation

FLAT 1	84 sq m - 903 sq ft
FLAT 2	113 sq m - 1215 sq ft
FLAT 3	118 sq m - 1270 sq ft

Rev	Date	Description
A	06.02.25	Revised scheme with 3 flats & car parking spaces to suit comments by planner
B	19.02.25	Side / gable windows removed
C		
D		
E		

archirama
Architecture & project management
Archirama Ltd
3 Park Gate Ave, Withington, Manchester M20 3BZ
Tel: 07576 171 000 email: mail@archirama.co.uk

Client: KD
Project / Site: 19 Slade Lane
Longsight, Manchester

Drawing Title: Proposed two and half storey extension to property to create 3 flats with associated landscape works

Drawn by: FR Date: 01/09/25 Stage: Planning

Checked by: Scale: 1:50@A1

Drawing No: PL02 Revision: B