


Do not scale from this drawing. All information should be checked by the contractor on site before commencing work. Any discrepancies should be reported to the architect immediately. All rights are reserved and are not transferable. Unauthorised reproductions of this drawing are not permitted.



EXISTING FRONT ELEVATION

EXISTING REAR ELEVATION

GARDEN

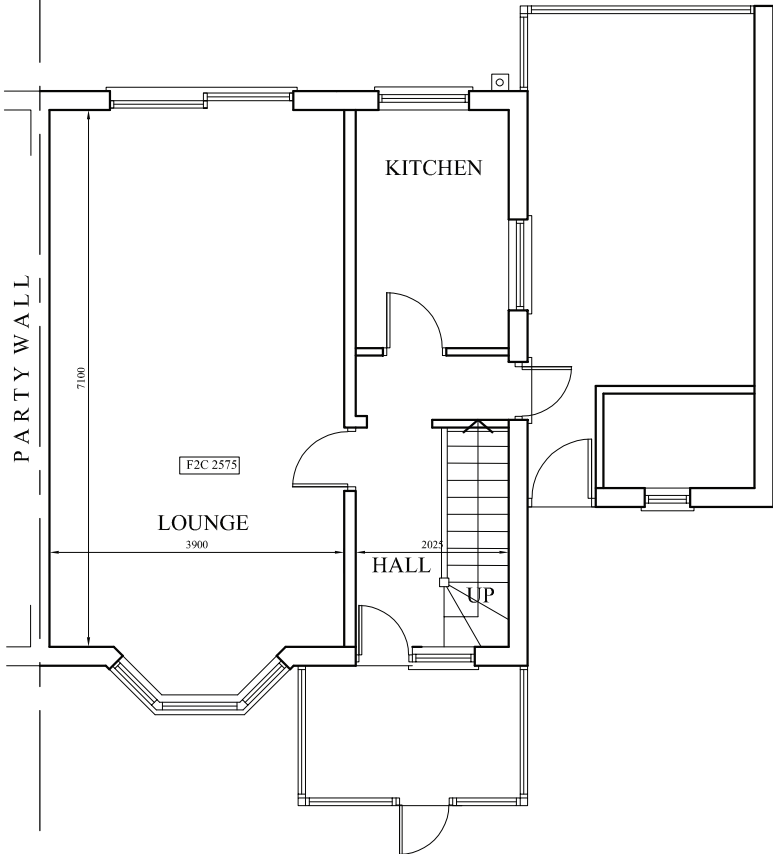

EXISTING GROUND FLOOR PLAN



EXISTING SIDE ELEVATION

EXISTING SIDE ELEVATION

PROJECT
194 Hamilton Road
Manchester, M13 0PX

CLIENT
Mr. M. Moniruz Zaman

DRAWING TITLE
EXISTING PLANS AND ELEVATIONS

SCALE 1:100 @A2 DATE Feb 2026 REVISION