


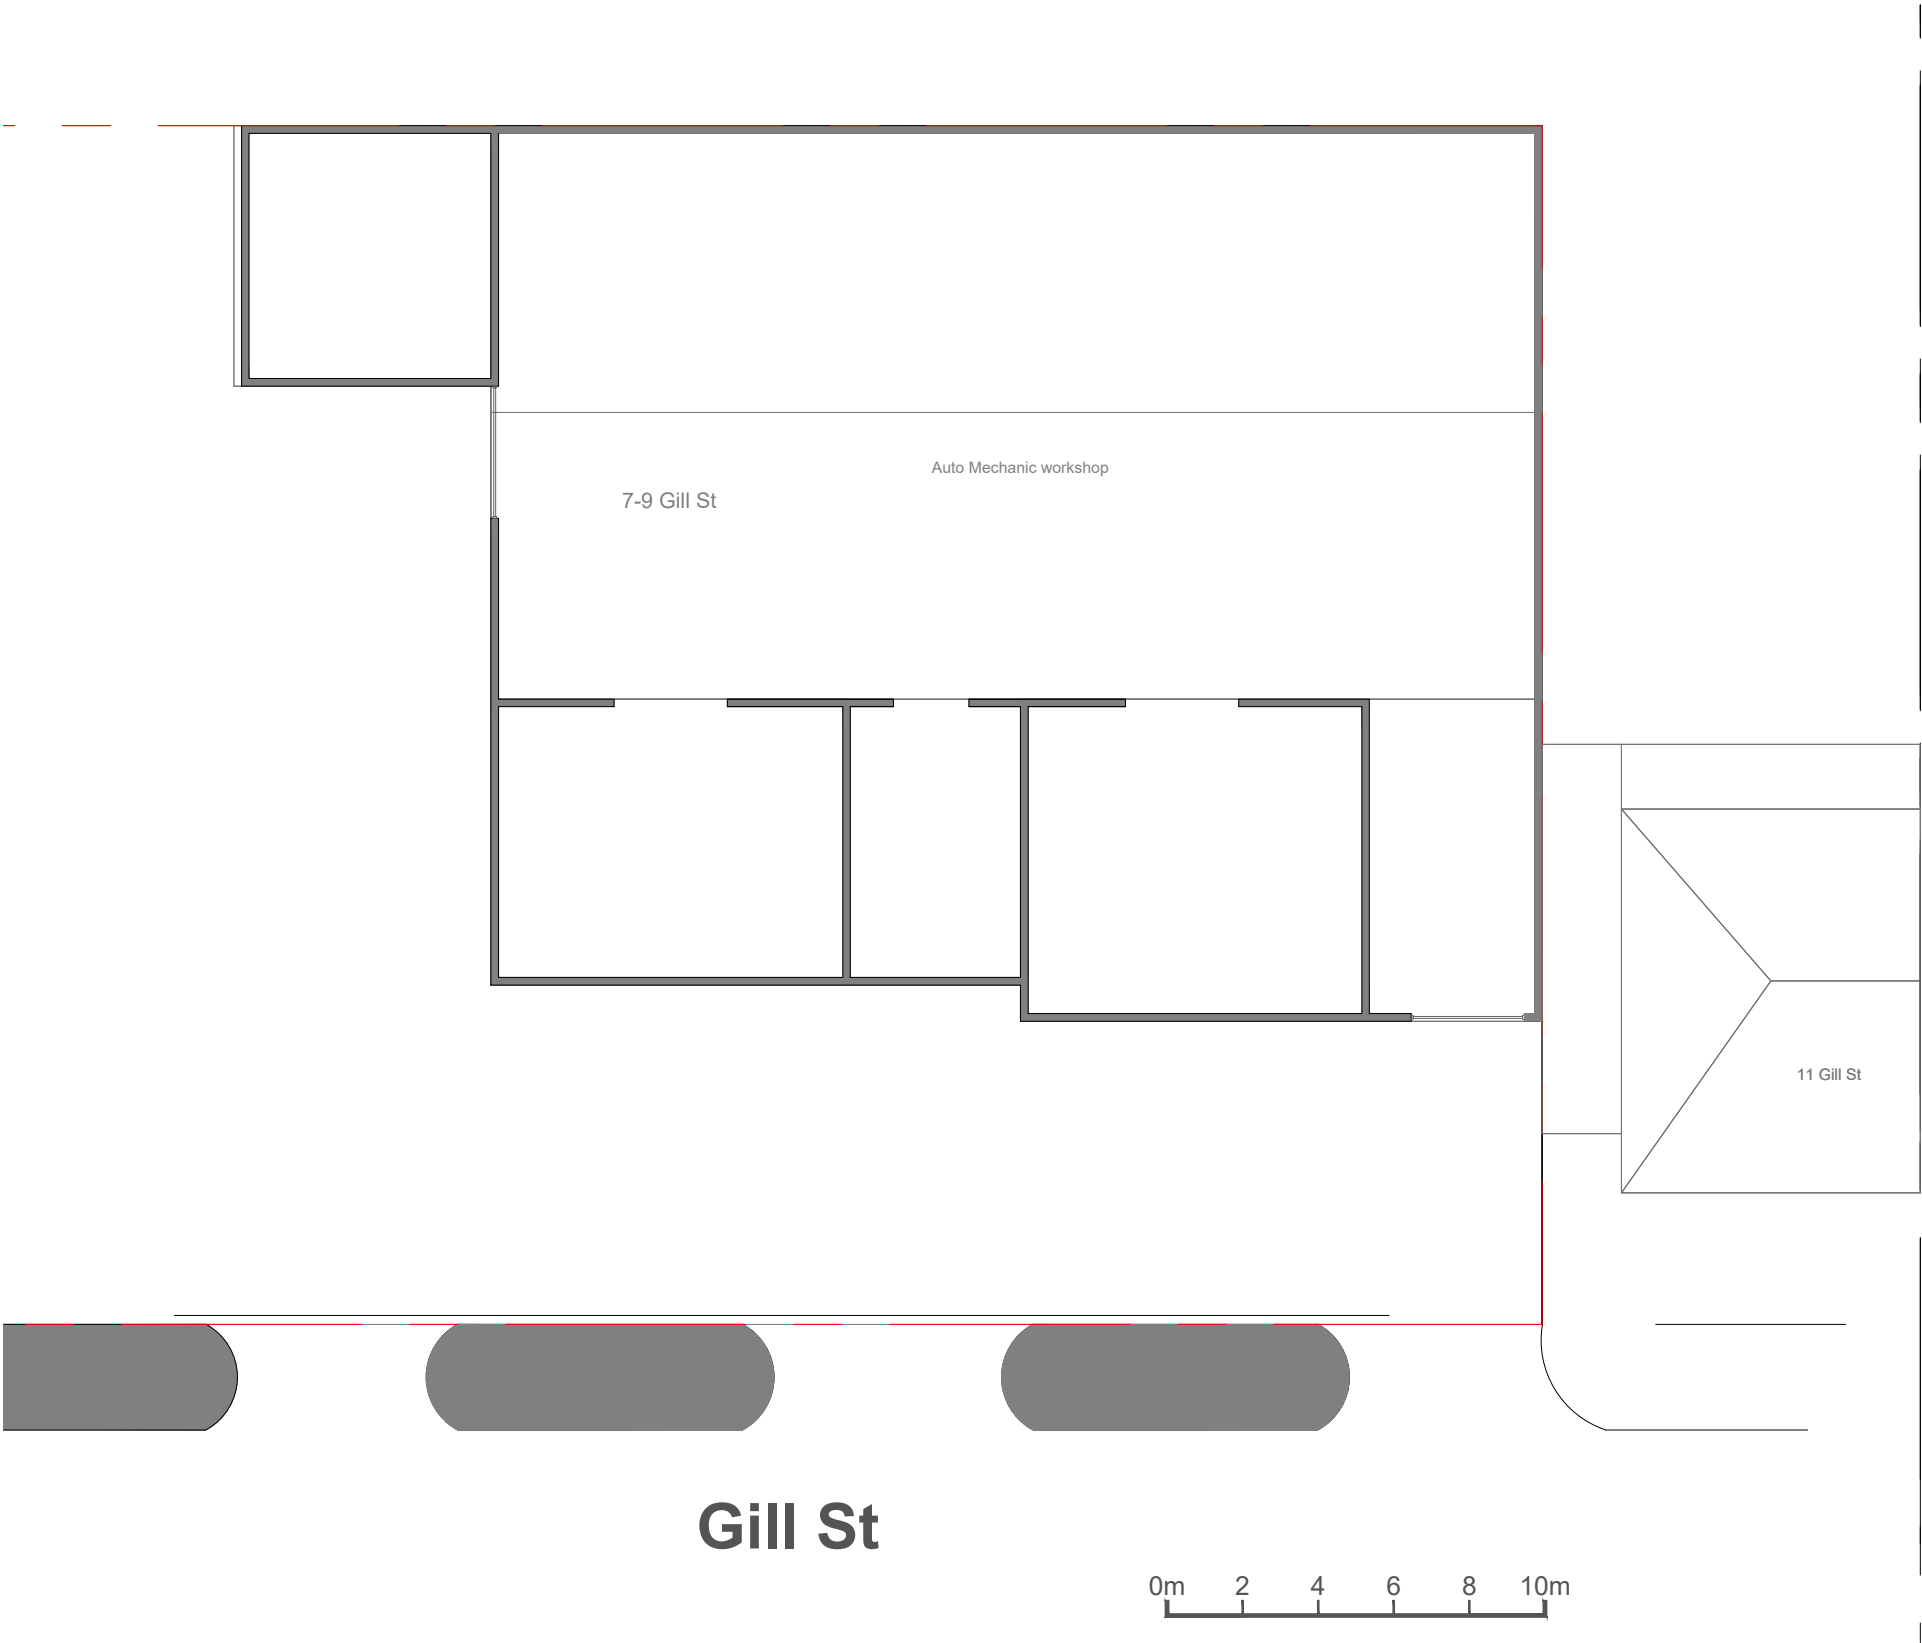


Site Plan 1:200@A3
Existing



M1 Architecture Ltd
City Tower, New York St, Manchester M1 4BT
www.m1architecture.co.uk
T: 0330 311 9695

New Shutter and Gate
2603
7-9 Gill St

01.

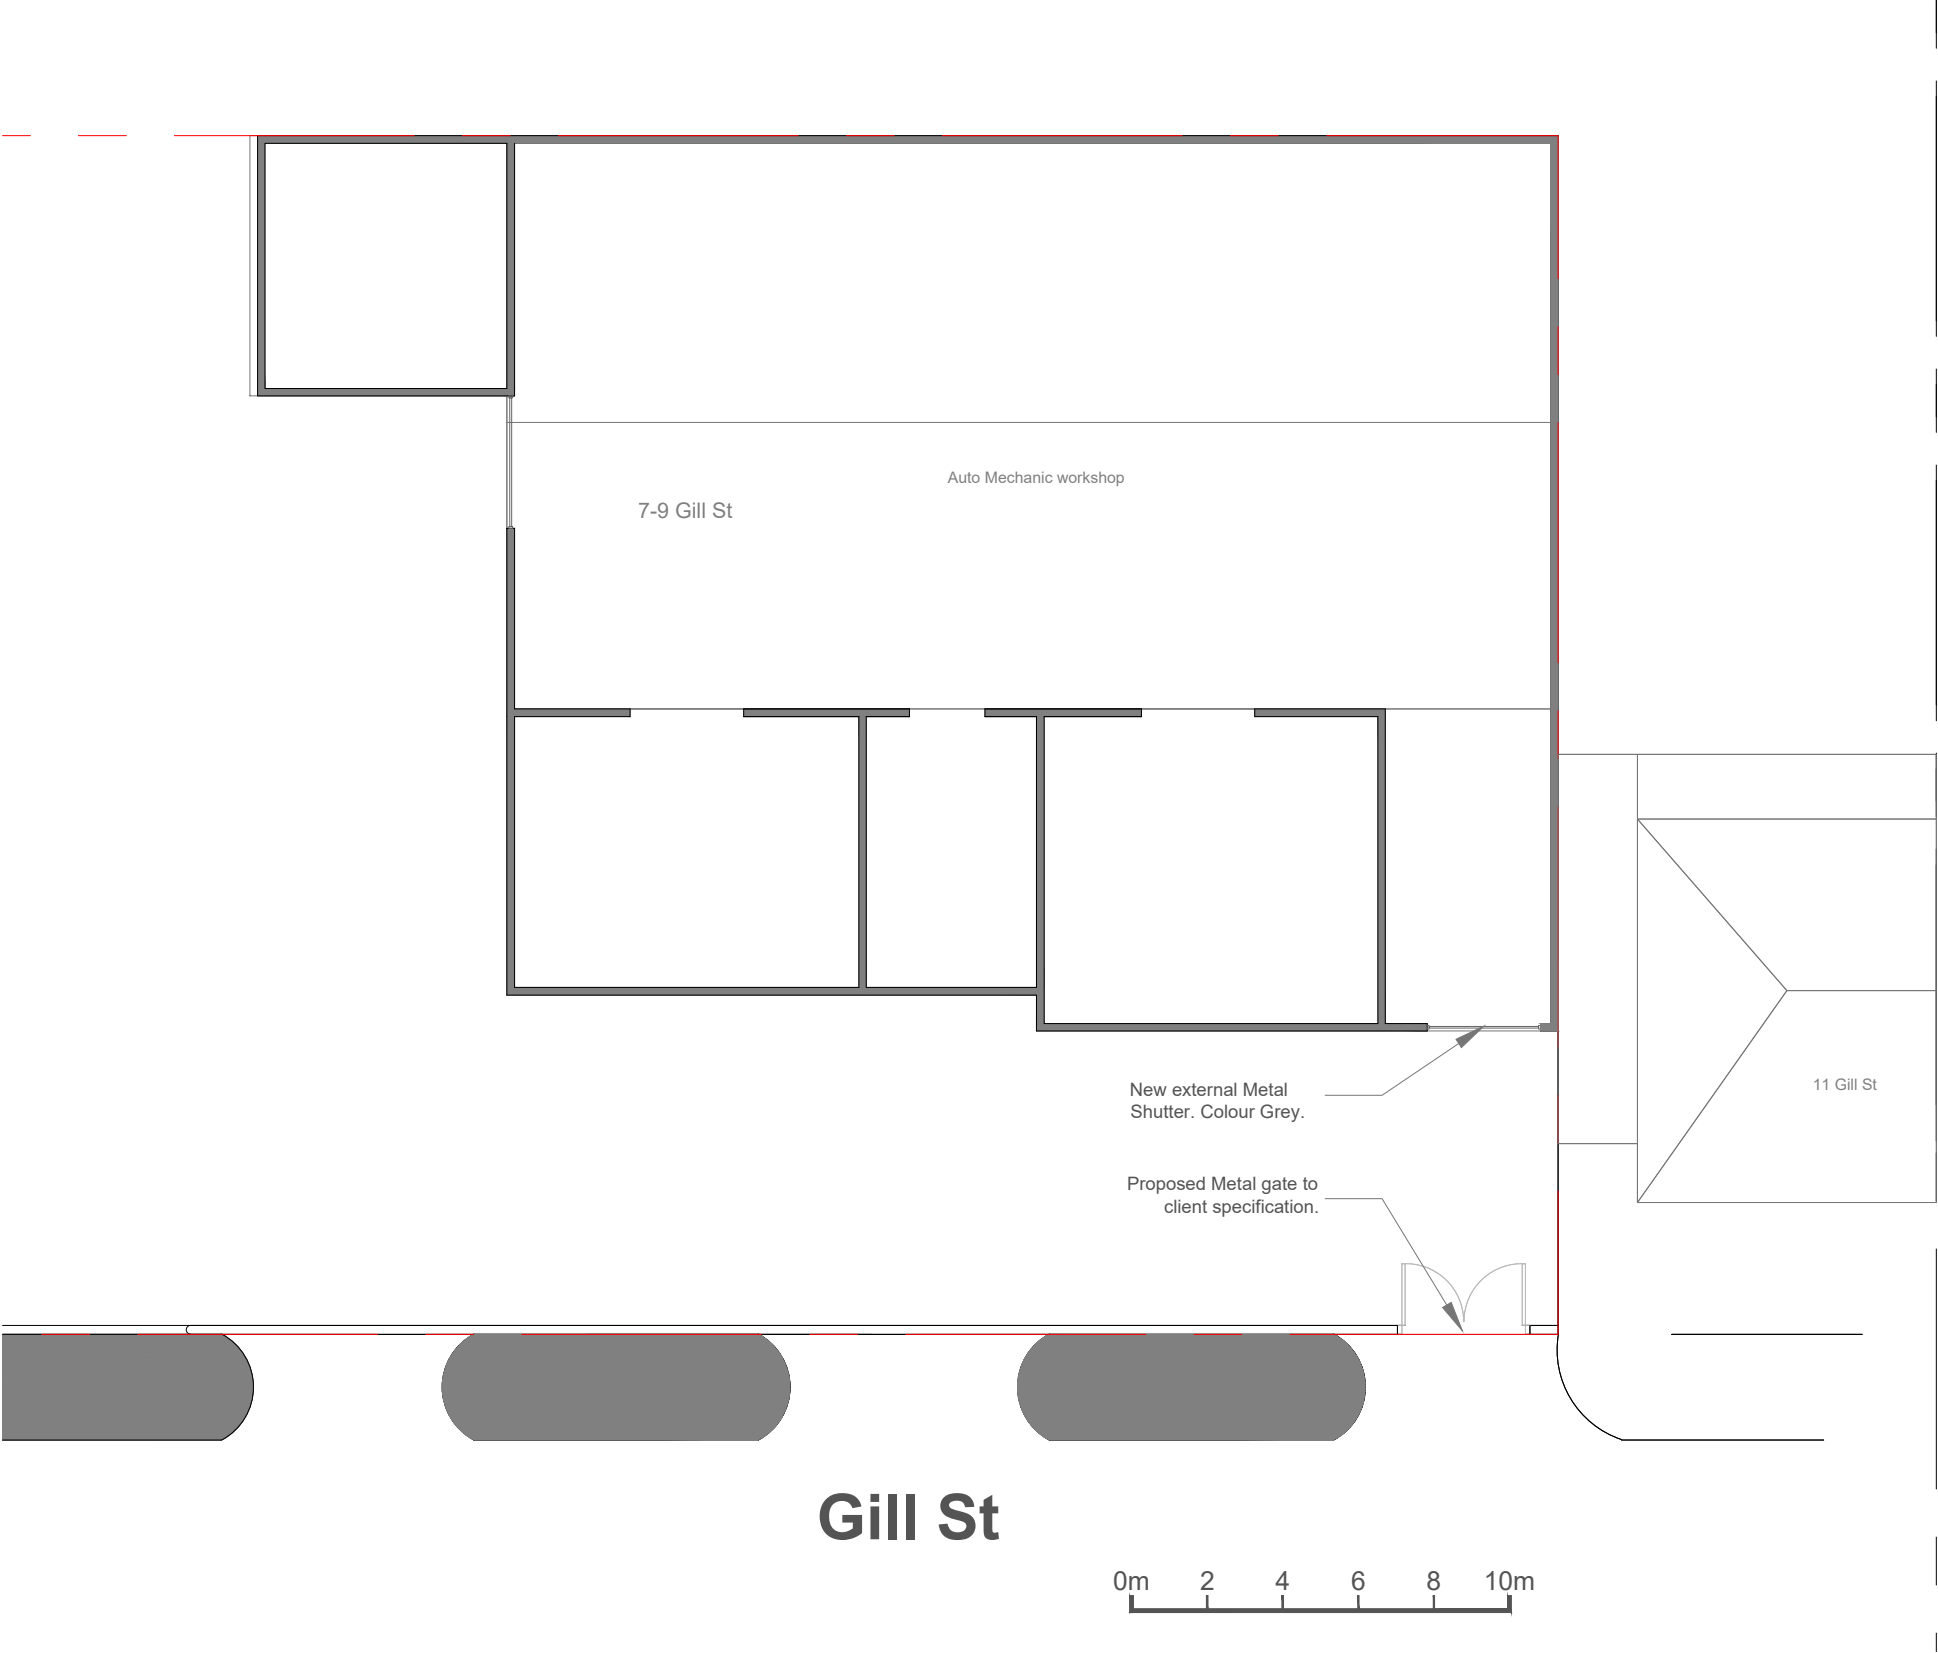

M1 Architecture Ltd
City Tower, New York St, Manchester M1 4BT
www.m1architecture.co.uk
T: 0330 311 9695




New Shutter and Gate
7-9 Gill St

2603

02.

Site Plan
Proposed

1:200@A3

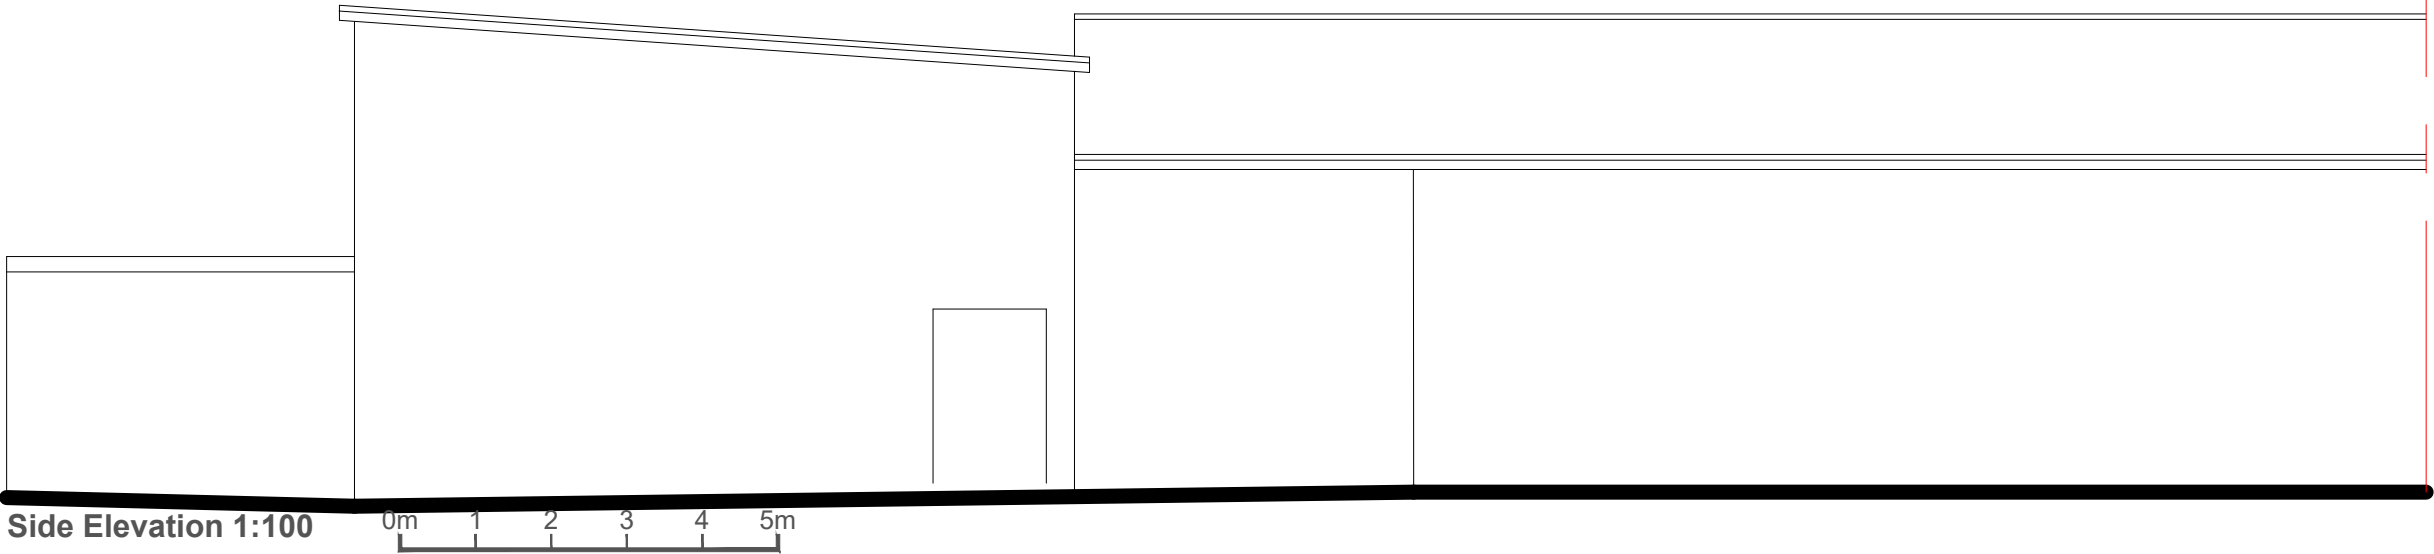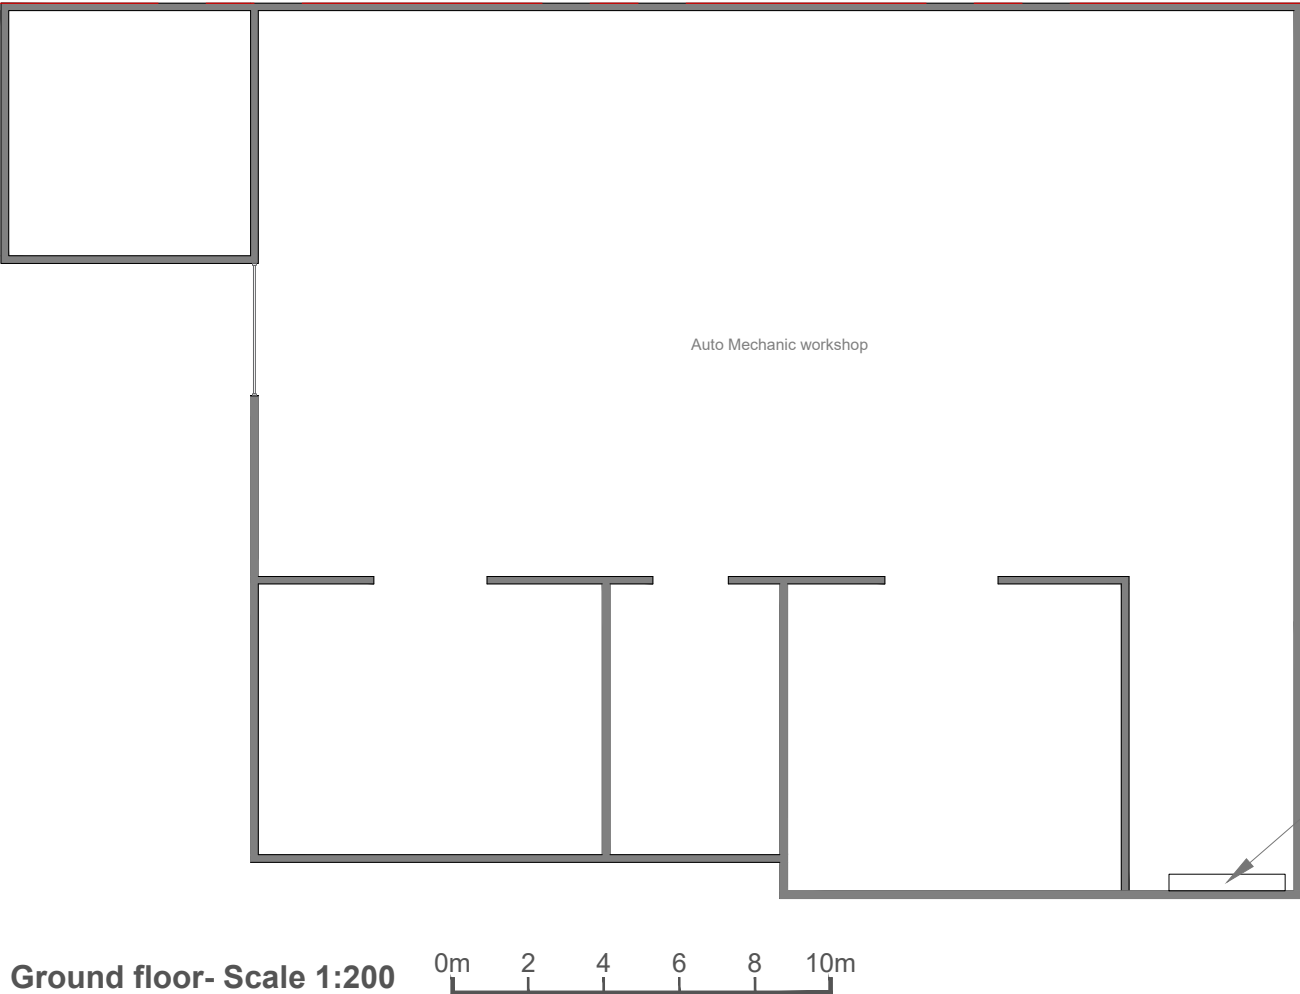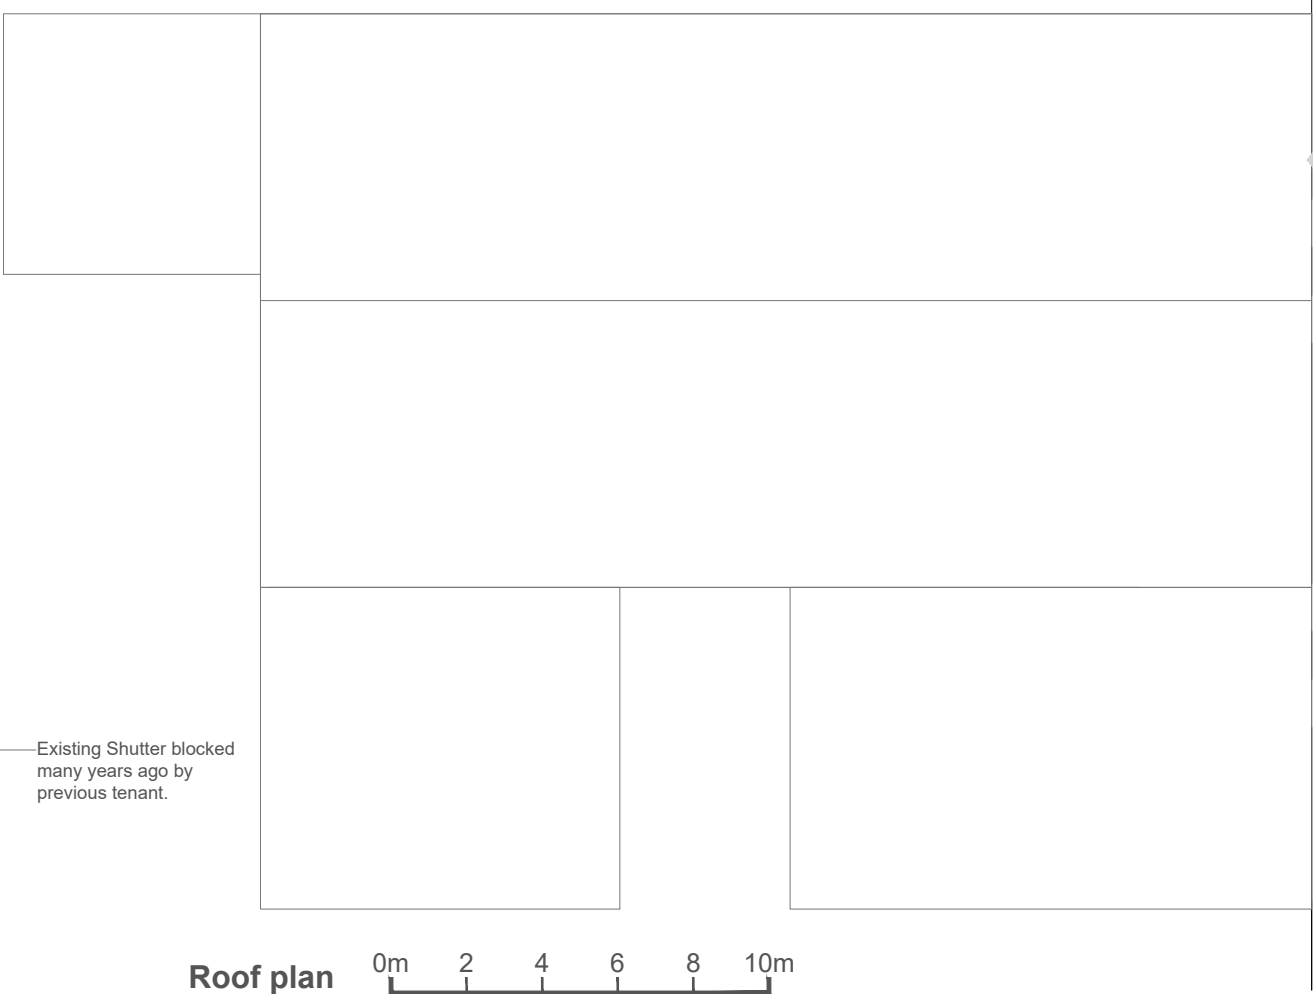

M1 Architecture Ltd
City Tower, New York St, Manchester M1 4BT
www.m1architecture.co.uk
T: 0330 311 9695


New Shutter and Gate
2603
7-9 Gill St

Floor Plans & Elevations
1:100@A3
Existing

03.

All other Elevations to remain unchanged

Side Elevation

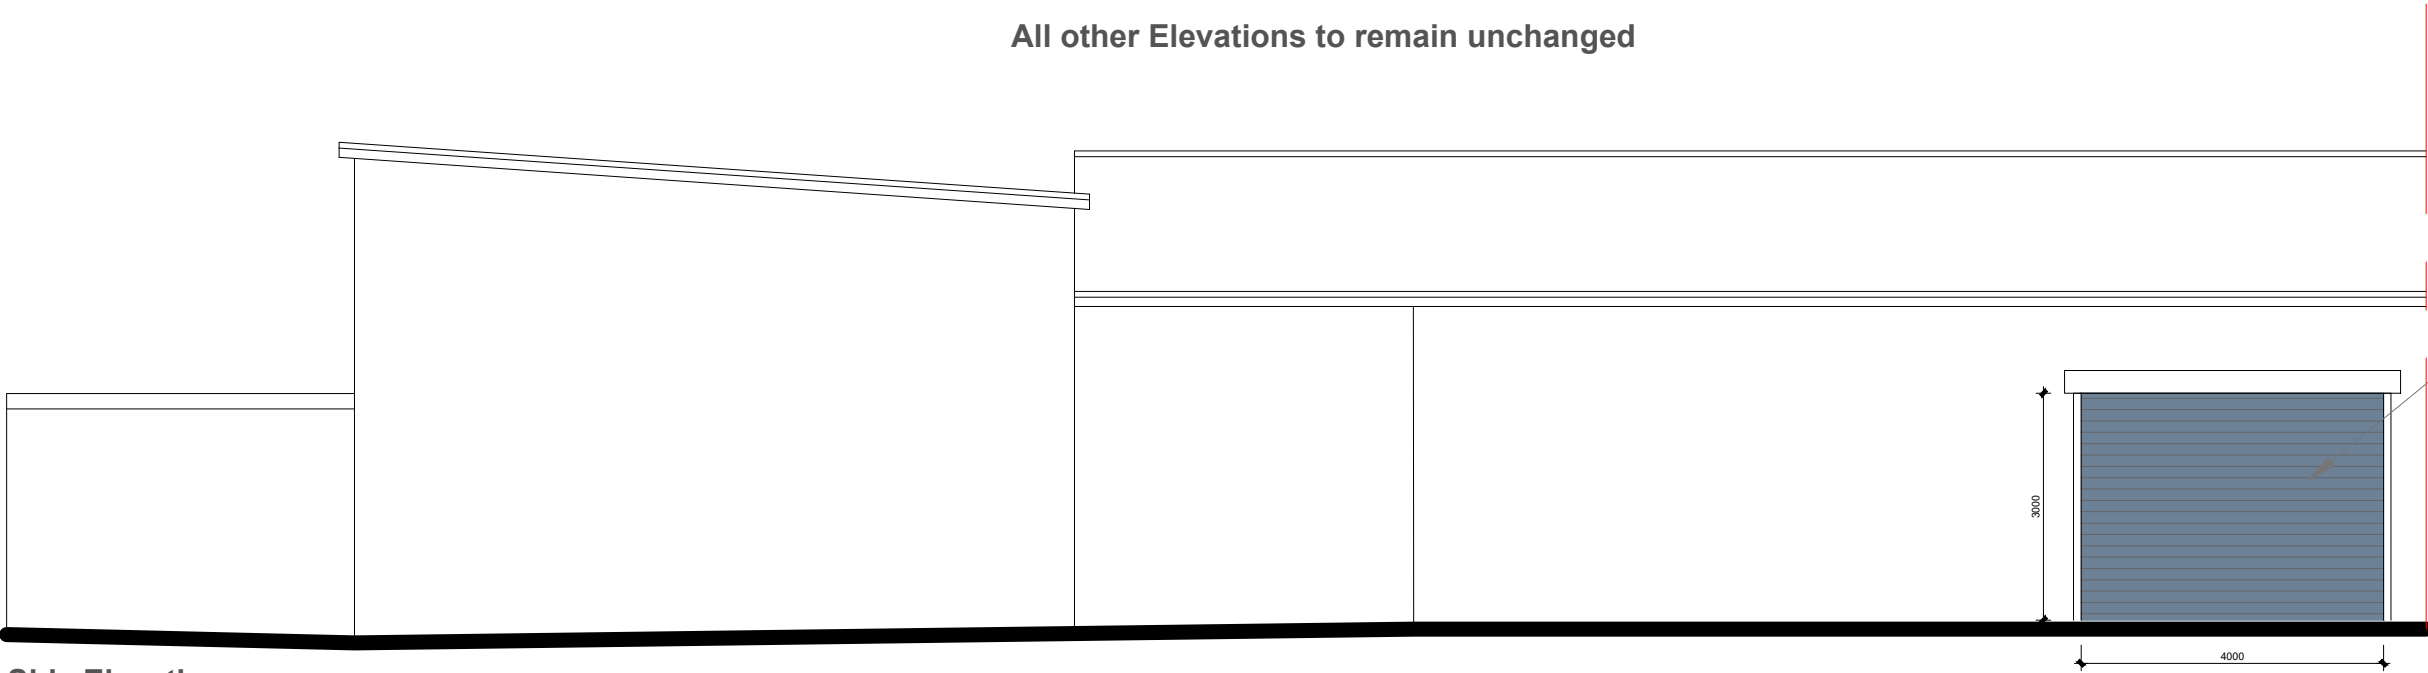


New external Metal Shutter. Colour Grey.

Specification of proposed Gate


Height: Same as existing fence [Installed]
Total Width 3500mm
Access Width 3200mm
Weight 150.7kg
Post Types Dig in, Bolt Down
Box Sections of Posts 80 x 80mm
Gate Hanging Side Left Hand Hung (From Outside Looking In)
Material Galvanised Steel
Finish Galvanised, Powder Coated
PPC Colours: Grey similar to existing
Compliant To BS EN ISO 1461:2009
Pale Types Triple Pointed, Round & Notched, Single Point
Pale Height: Similar to existing

Illustration of Proposed Gate

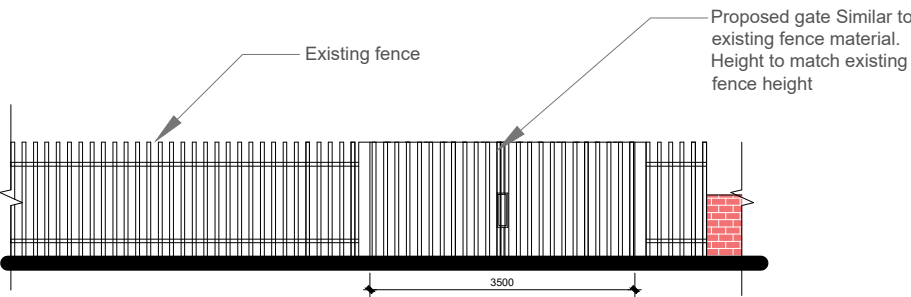

Proposed Gate


Ground floor- Scale 1:200

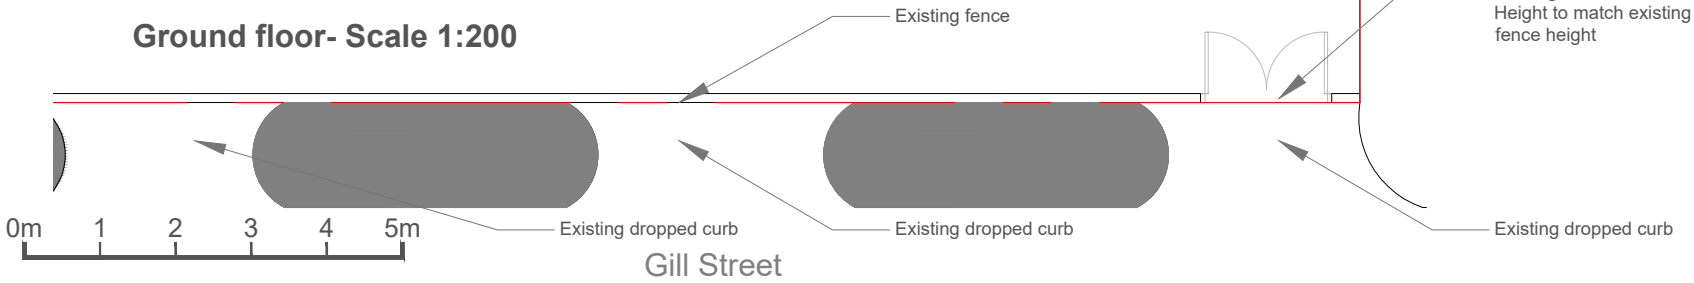

Gill Street



New external Metal
Shutter. Colour Grey.

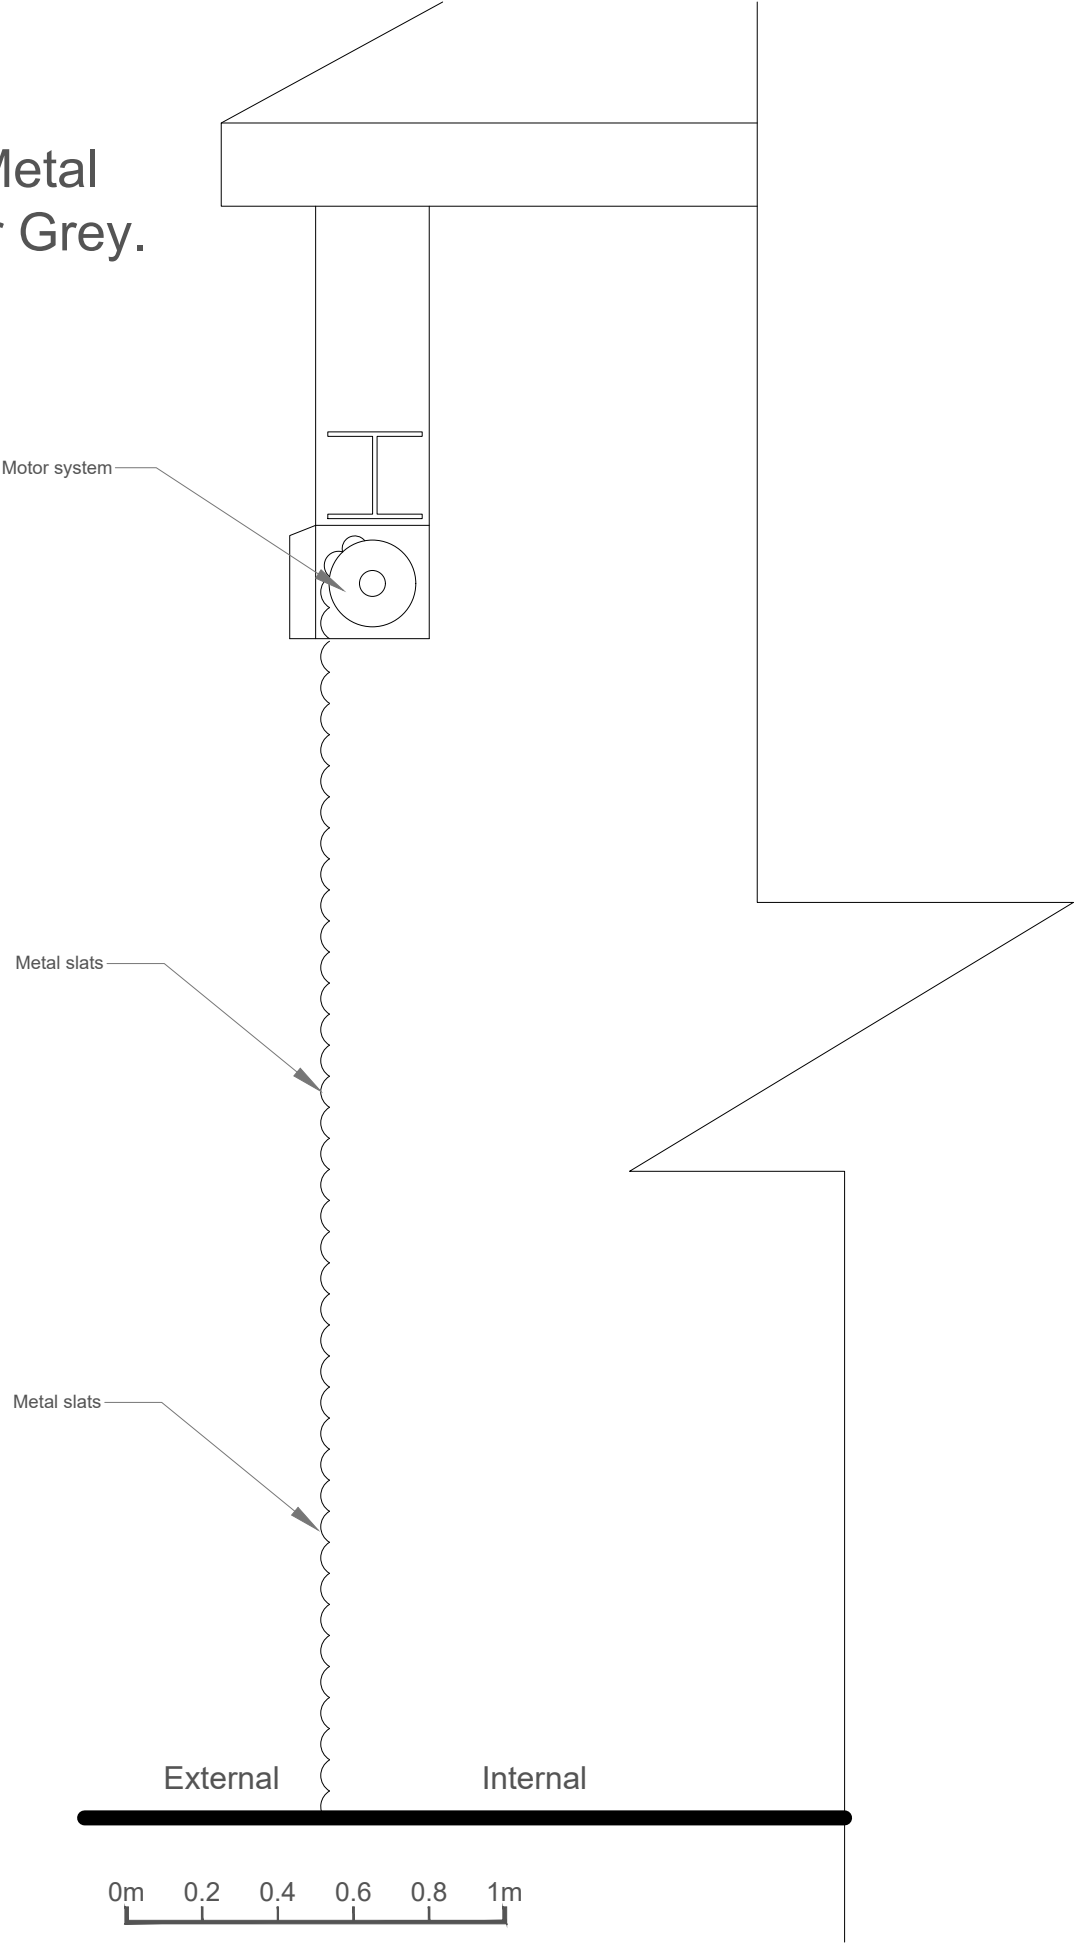

General section



M1 Architecture Ltd
City Tower, New York St, Manchester M1 4BT
www.m1architecture.co.uk
T: 0330 311 9695

New Shutter and Gate
2603
7-9 Gill St

1:100@A3
Proposed

Shutter section