

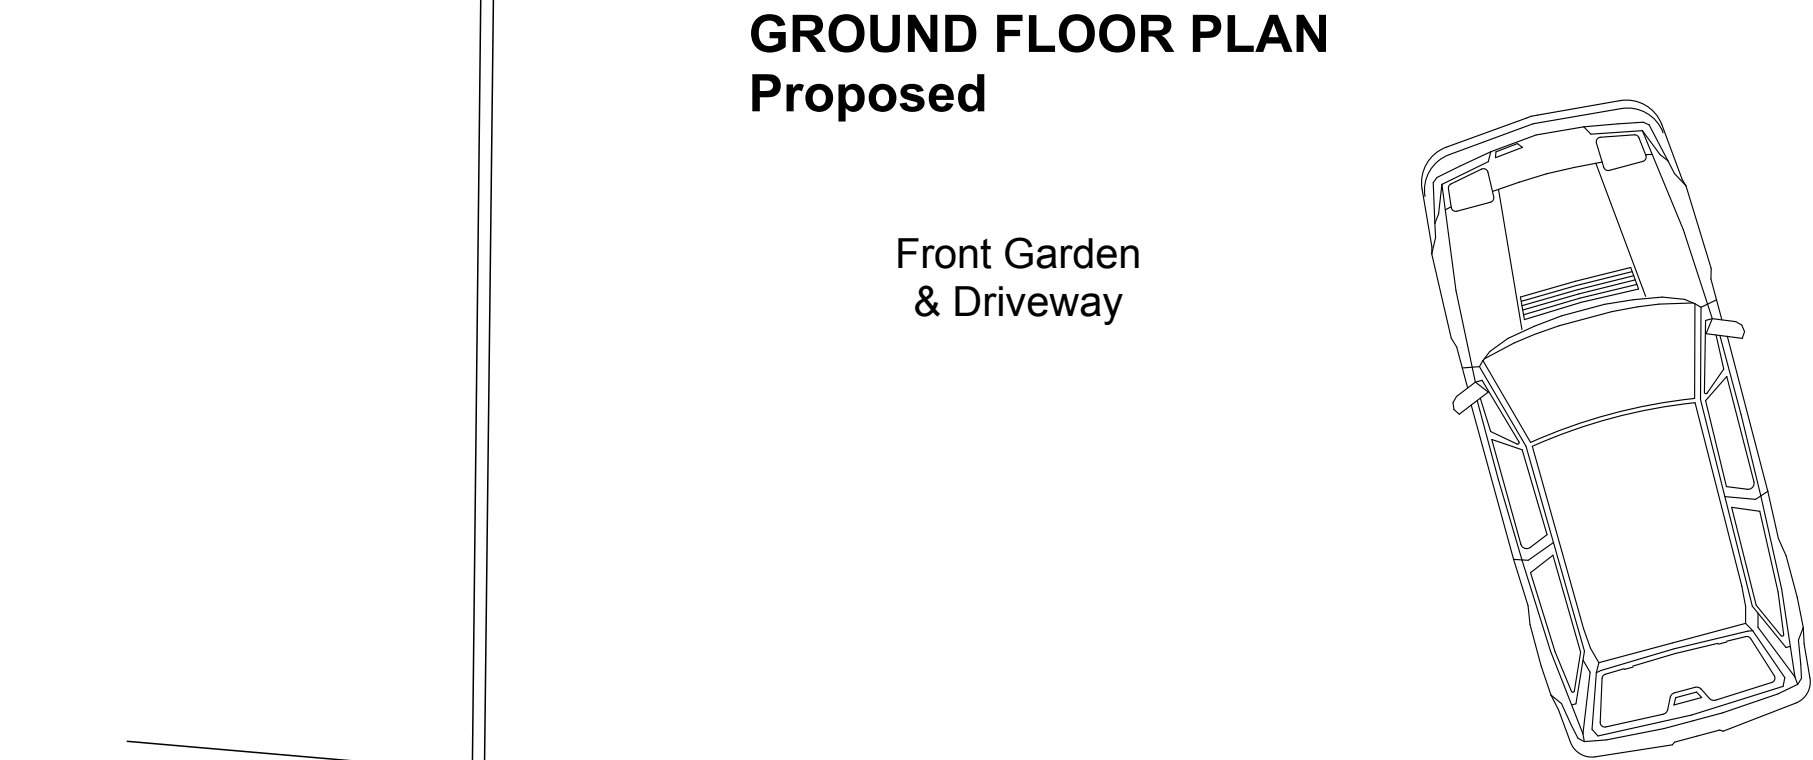


PROPOSED FLOOR & LOFT PLANS 1:50@A1 (1:100 @A3)

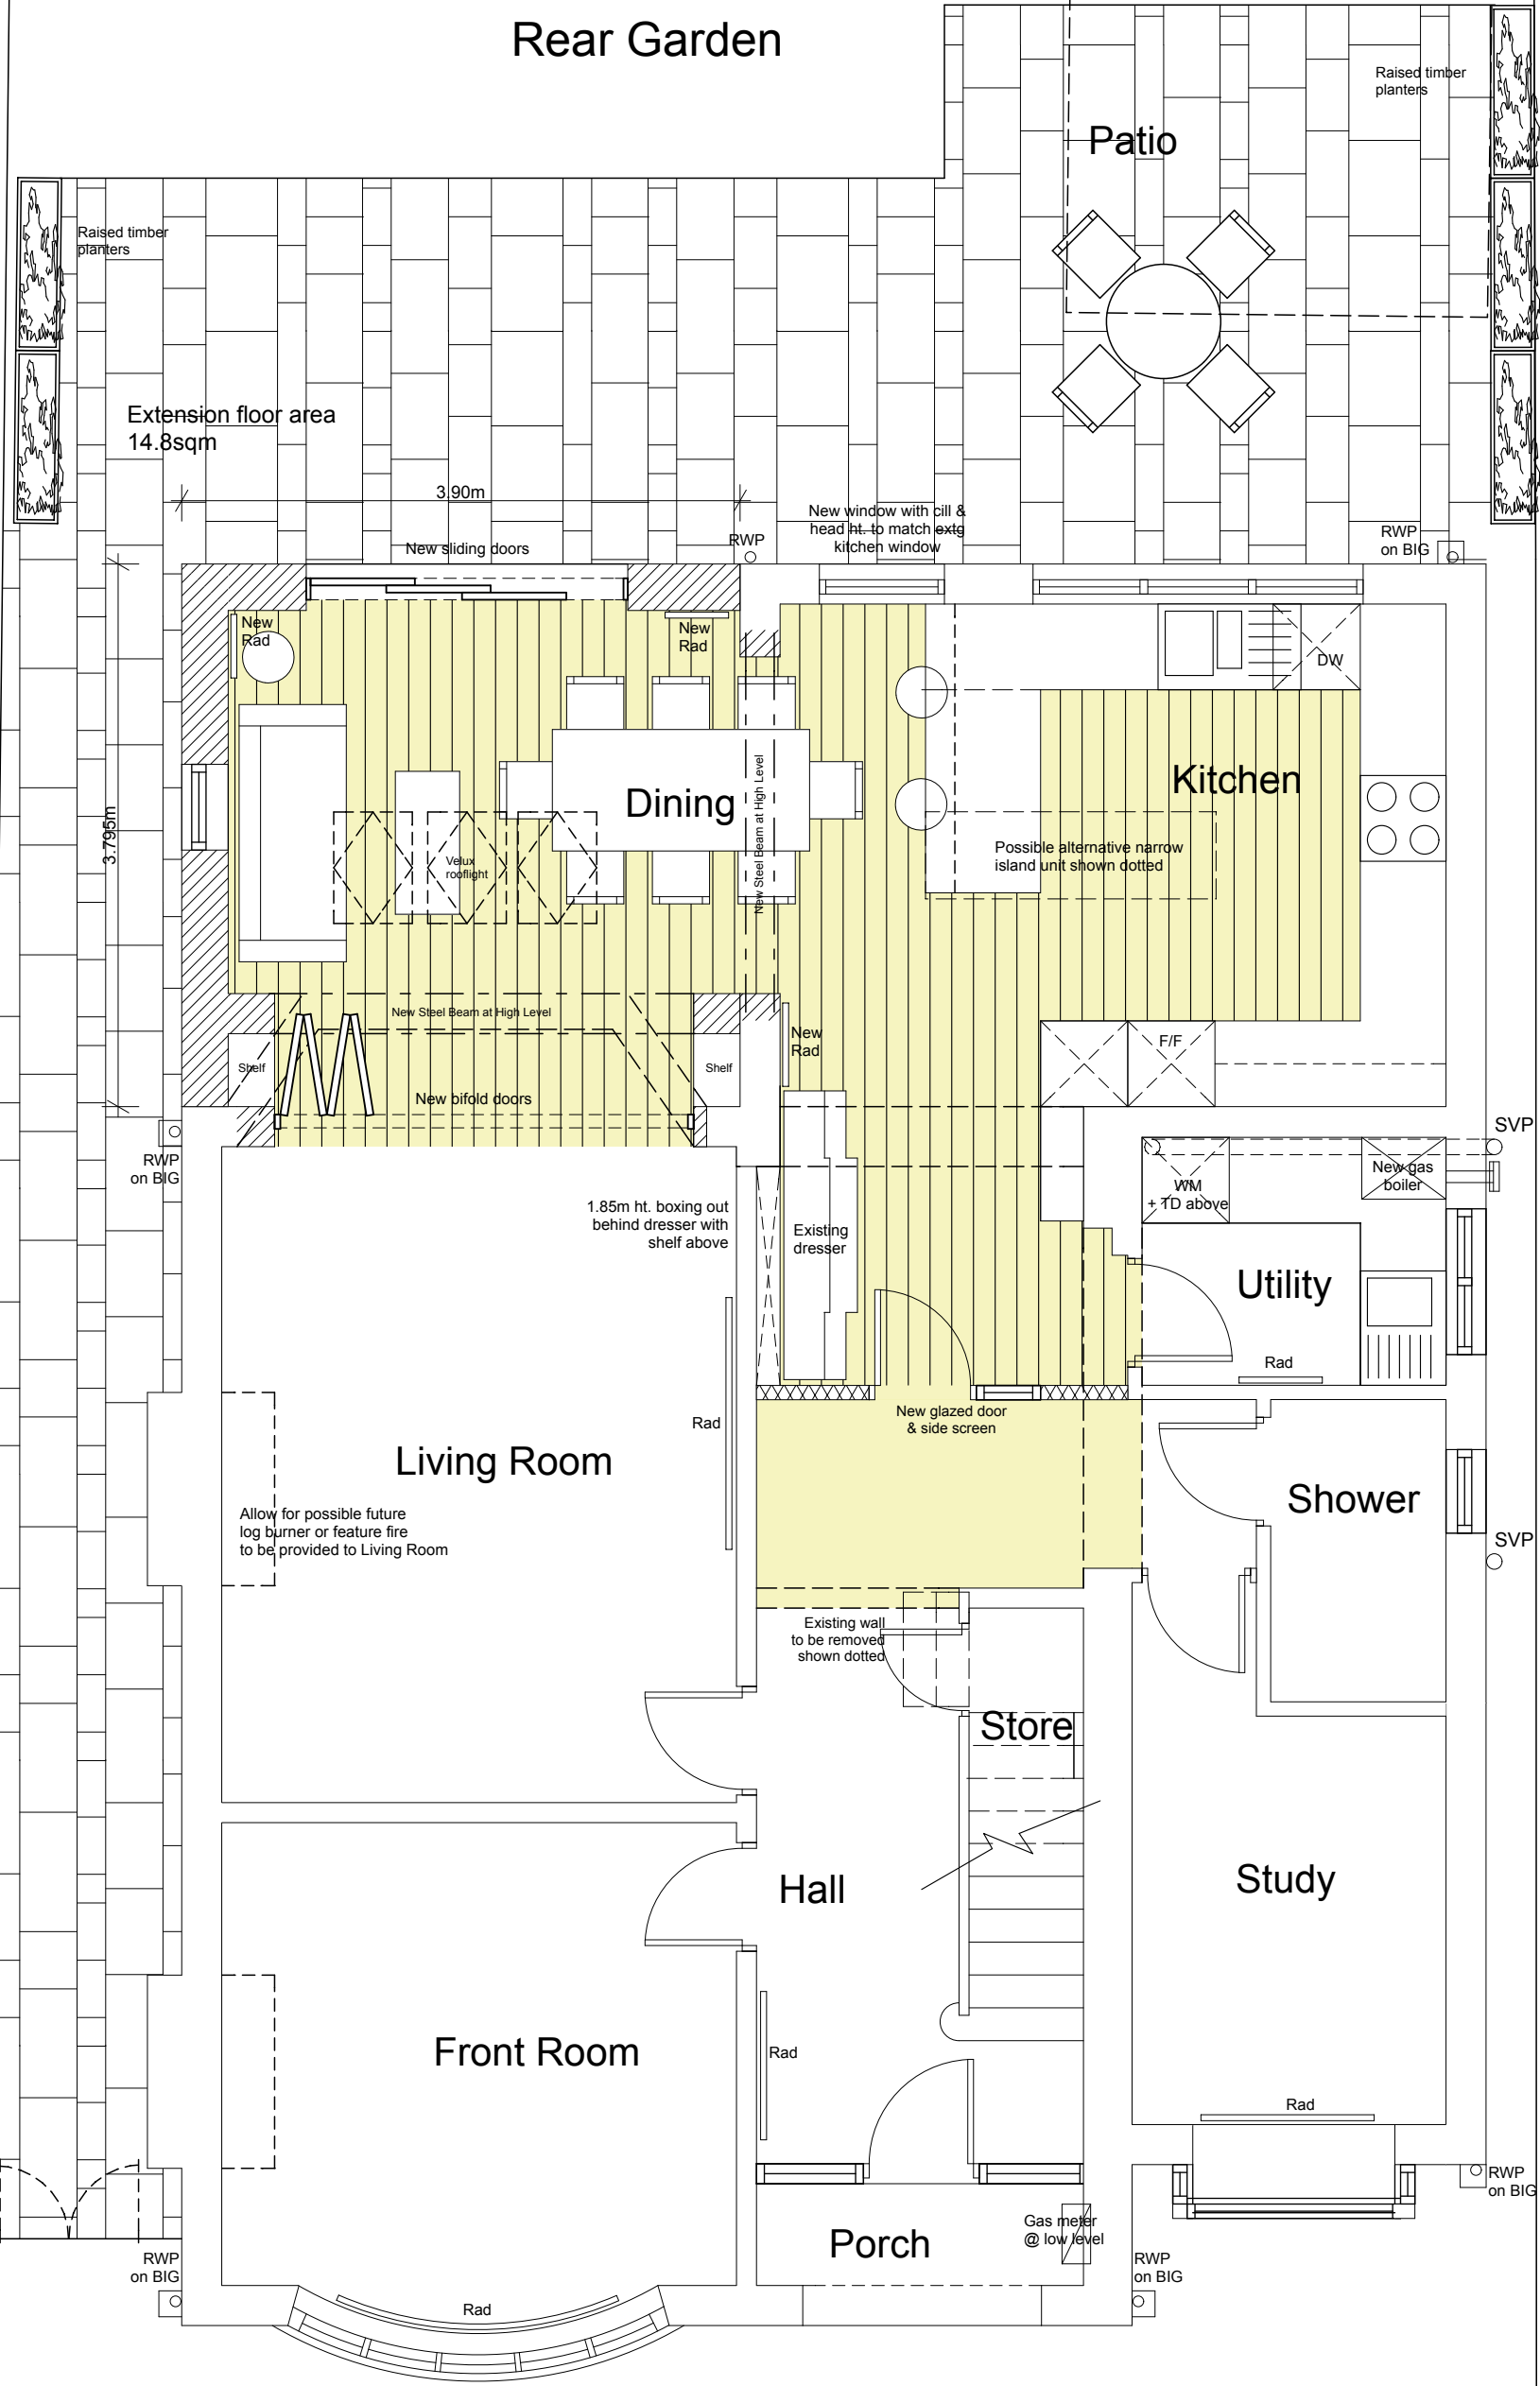

GROUND FLOOR PLAN
Proposed

Front Garden
& Driveway

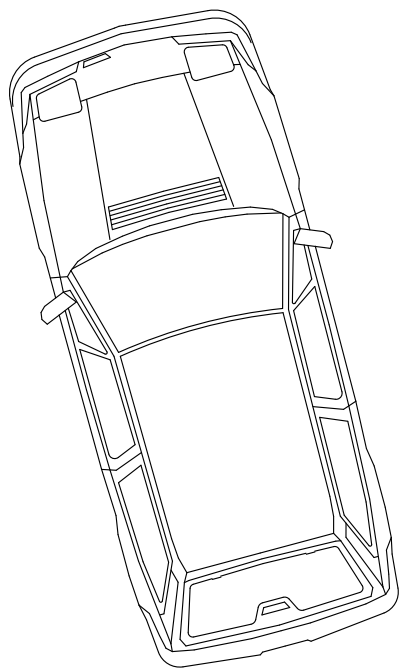

Rear Garden

Patio

Extension floor area
14.8sqm

Dining

Kitchen

Living Room

Utility

Shower


Store

Study

Front Room

Porch

2ND FLOOR LOFT PLAN
Proposed

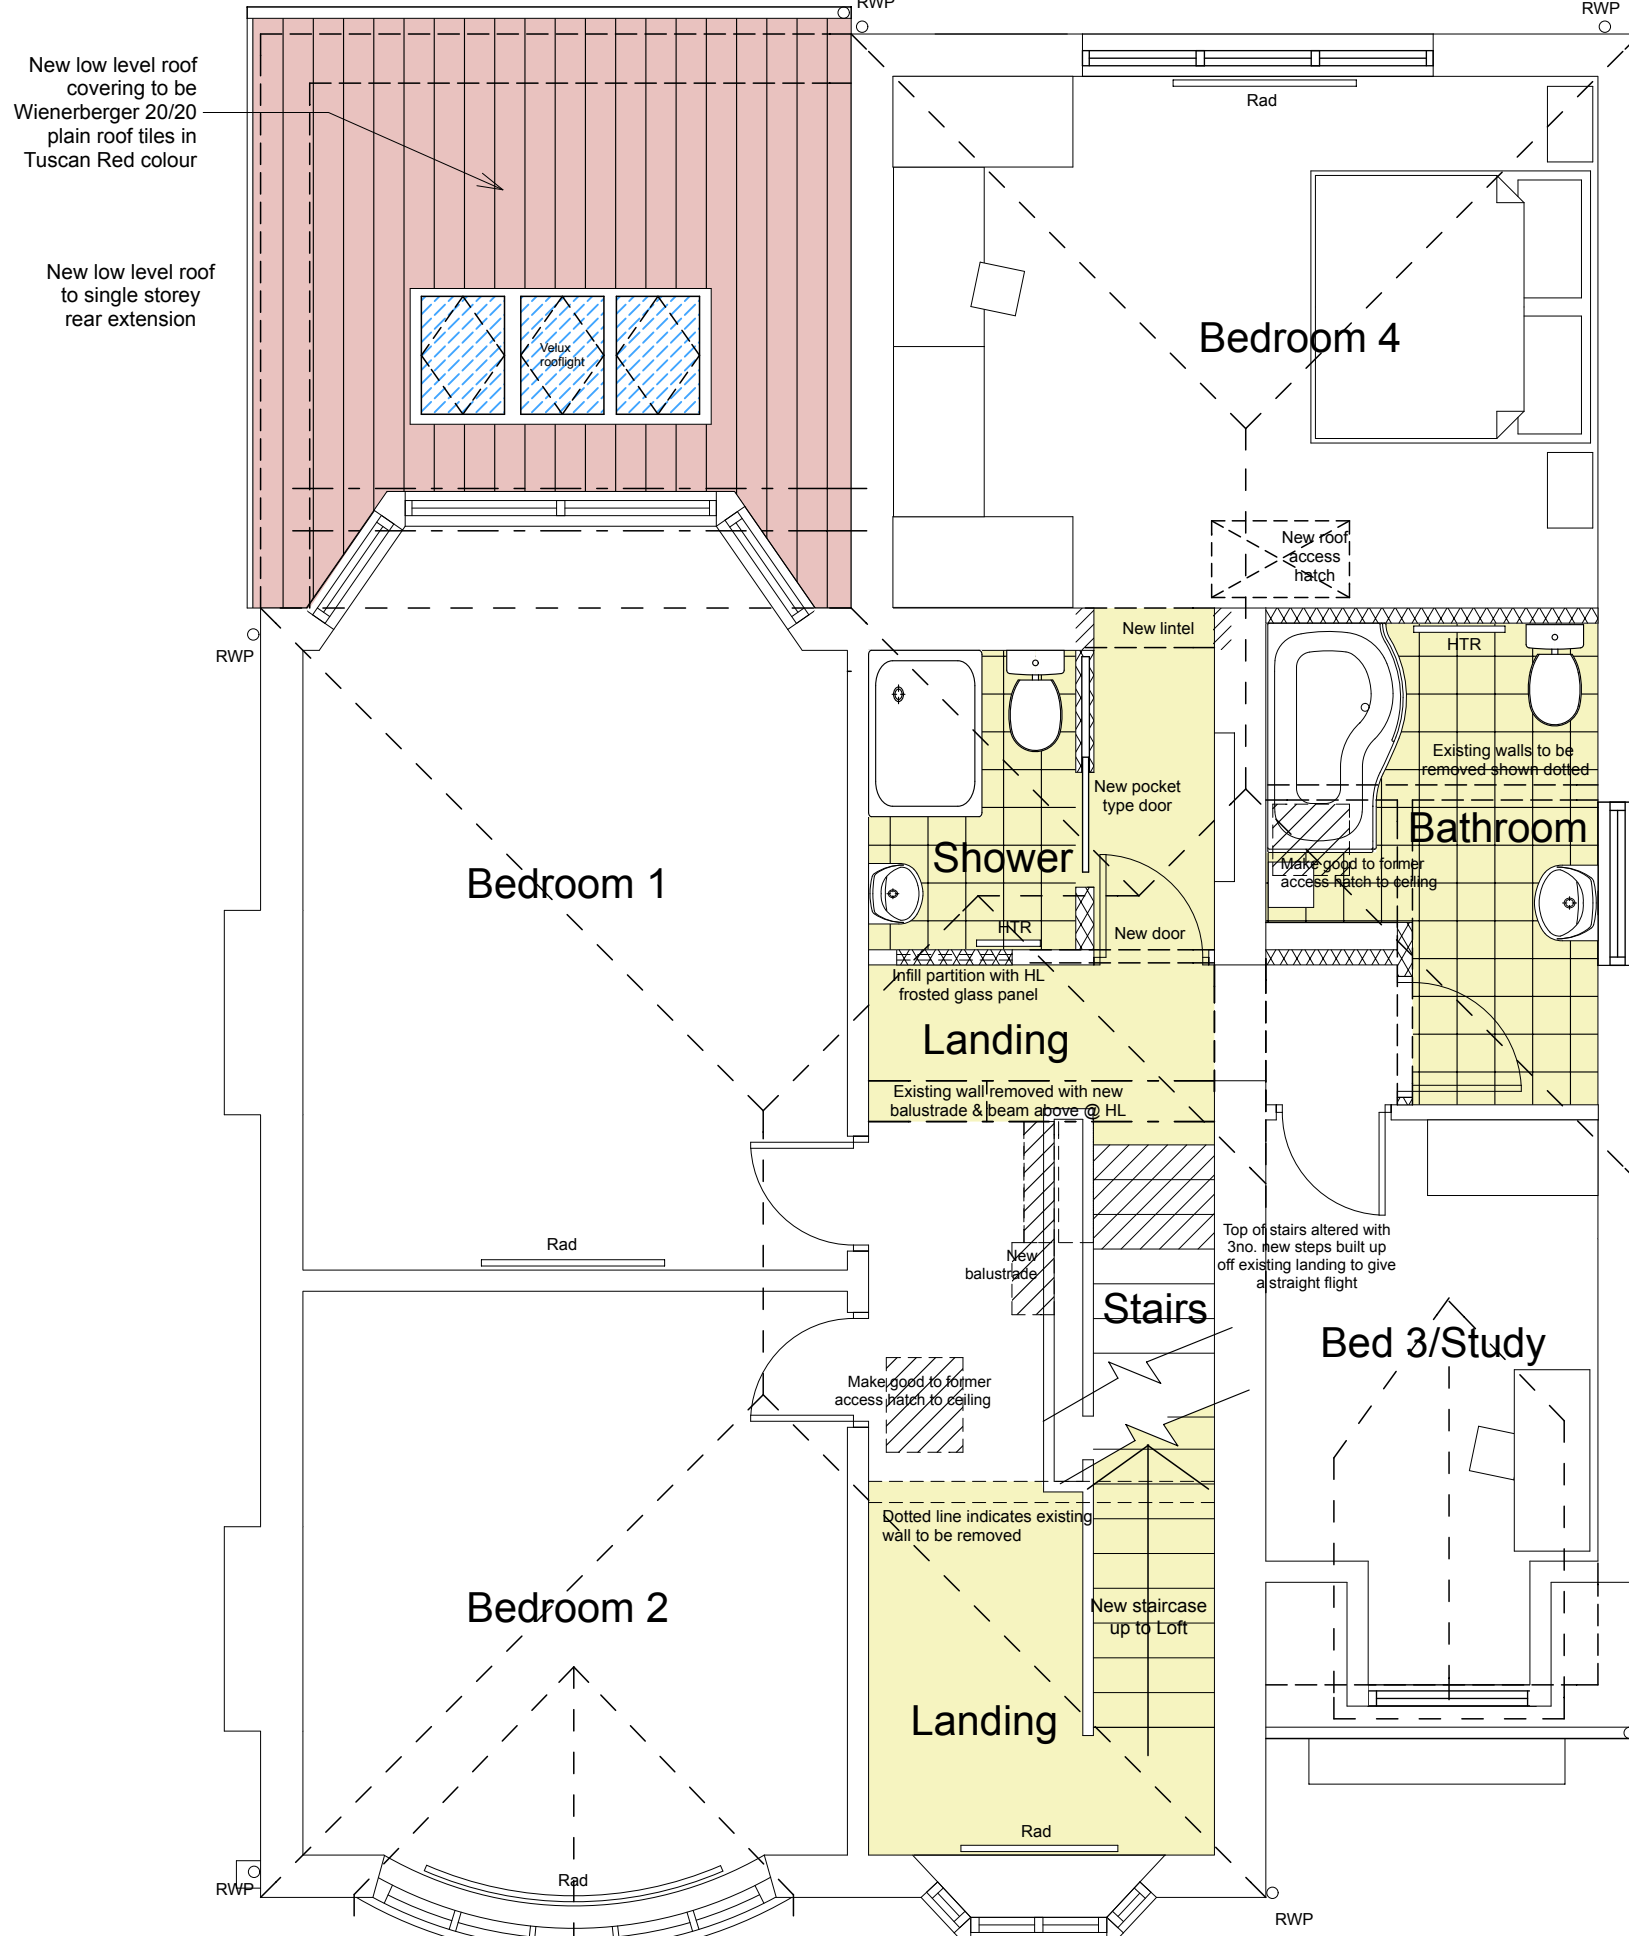

1ST FLOOR PLAN
Proposed

Notes
This drawing is the property of Mike Macpherson Architects and copyright is reserved by them. This drawing is not to be copied or disclosed by or to any unauthorised persons without the prior written consent of Mike Macpherson Architects.
Do not scale from this drawing.
All dimensions are to be checked on site prior to construction, manufacture of any components and ordering of materials and equipment.
Any discrepancies are to be reported to the architect for clarification.
All materials and workmanship to be in accordance with the current British Standards and codes of practice.

PLANNING ISSUE

REVISIONS
Scheme
Extension & Alteration Works
464 Parrs Wood Road
Didsbury
Manchester M20 5QQ
Client
Mr & Mrs Sellar
Title
Proposed Floor & Loft Plans

Scale 1:50
Job No P432
Date 19.2.26
Dwg No 05
Drawn MM
Rev

Mike Macpherson Architects
38 Reynard Road, Chorlton, Manchester M21 8DD
T: 0161 870 6129
E: mail@mikemacpherson-architects.co.uk
www.mikemacpherson-architects.co.uk