


Revisions + Notes:			
RevDate	Description	Dwn	Ckd
A	12/03/26	PLANNING APPLICATION	XXX

----- SITE BOUNDARY LINE

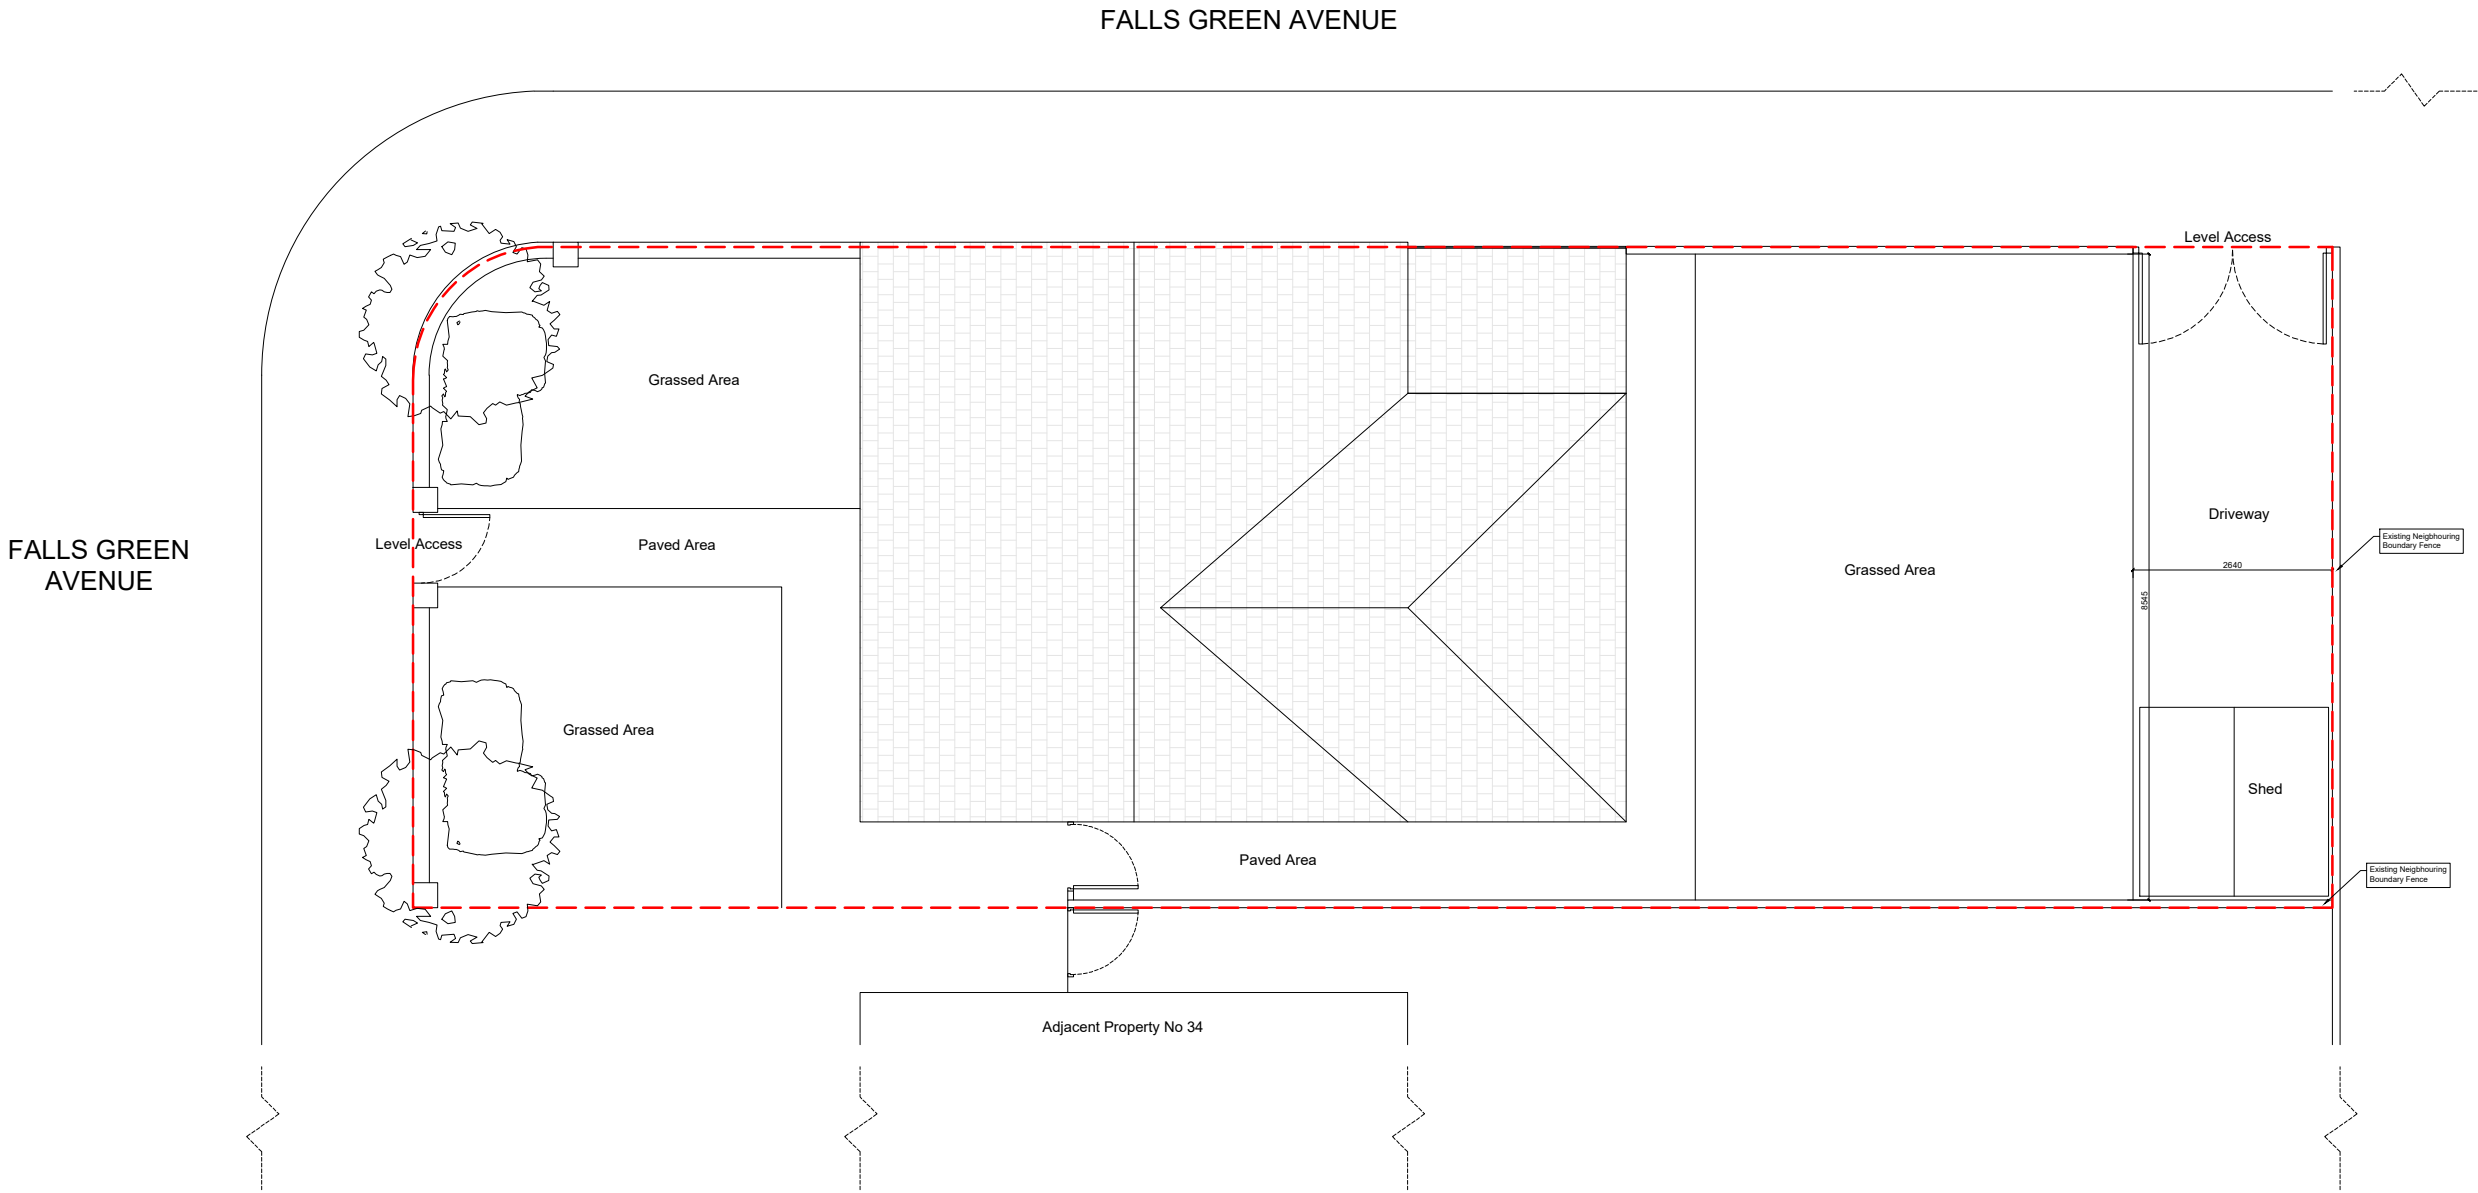

EXISTING SITE PLAN

Project:
34 FALLS GREEN AVENUE, MANCHESTER
Title:
EXISTING SITE PLAN

Status:
FOR STATUTORY APPROVAL
Date:
10.04.2026
Scale:
1:100 @A3

Drawing number:

Ex002

Revision:

R3

