


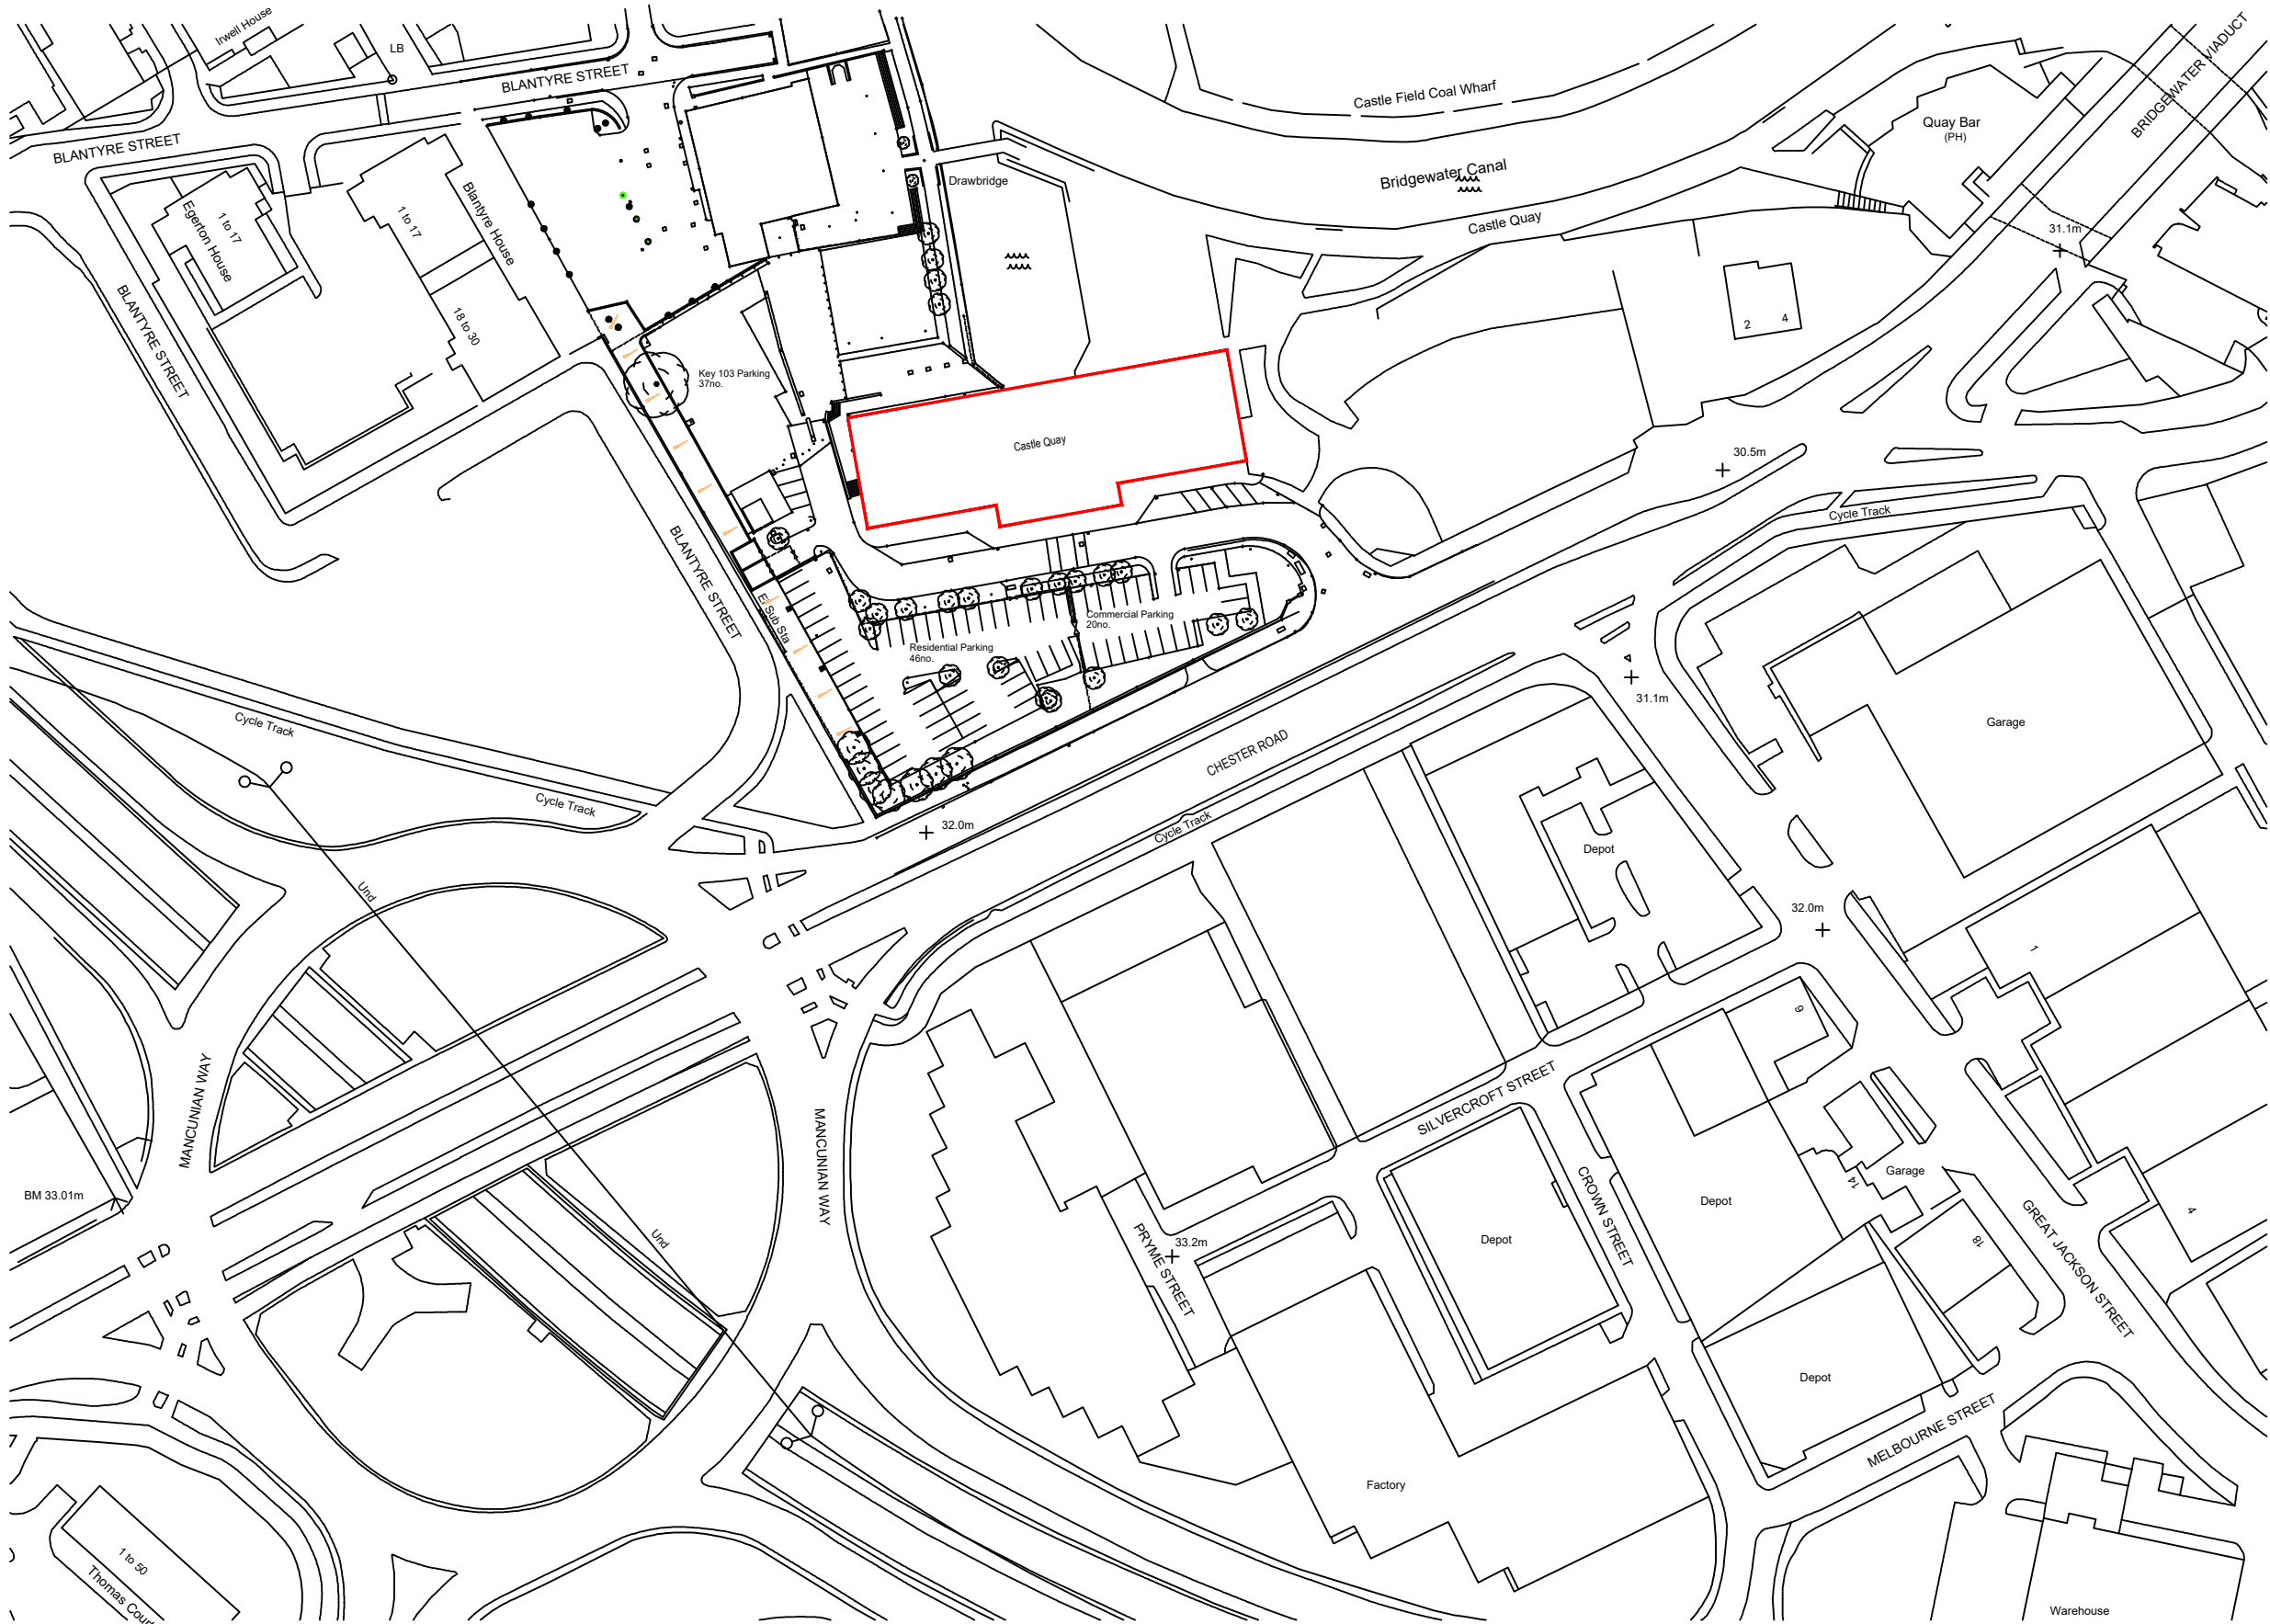

Site Plan
Scale 1:1250 @ A3

GENERAL NOTES:

area indicates guttering to be re-routed in a straight line to assist with the water run-off.

New guttering to be new made to order moulded guttering ref SG10/6FT / SG12/6FT overall dimensions 206mm (w) x 154mm (d).

01	Tender issue	04/07/25
00	First draft for review	13/05/25
REV	DESCRIPTION	DATE
PROJECT INFORMATION		
© Copyright Anstey Home & Co. Ltd This drawing is the property of Anstey Home & Co. Ltd. All rights reserved. This drawing should not be reproduced without permission. Do not scale from drawing - all dimensions to be verified on site.		
CLIENT:	Peel L&P (Ports No 3) Limited	
PROJECT TITLE:	Middle Warehouse, Castle Quay, Manchester Windows, Doors, and Terraces Repair and Maintenance Scheme	
DRAWING TITLE:	Site Plan	

LEAD: / UPDATED: DJR / RCN	DATE: 10/03/2026	SCALE: As Shown	A3
DRAWING No:			REVISION:
BSC03236 - 005			01

Tender