





PROPOSED SITE PLAN
Scale 1:200

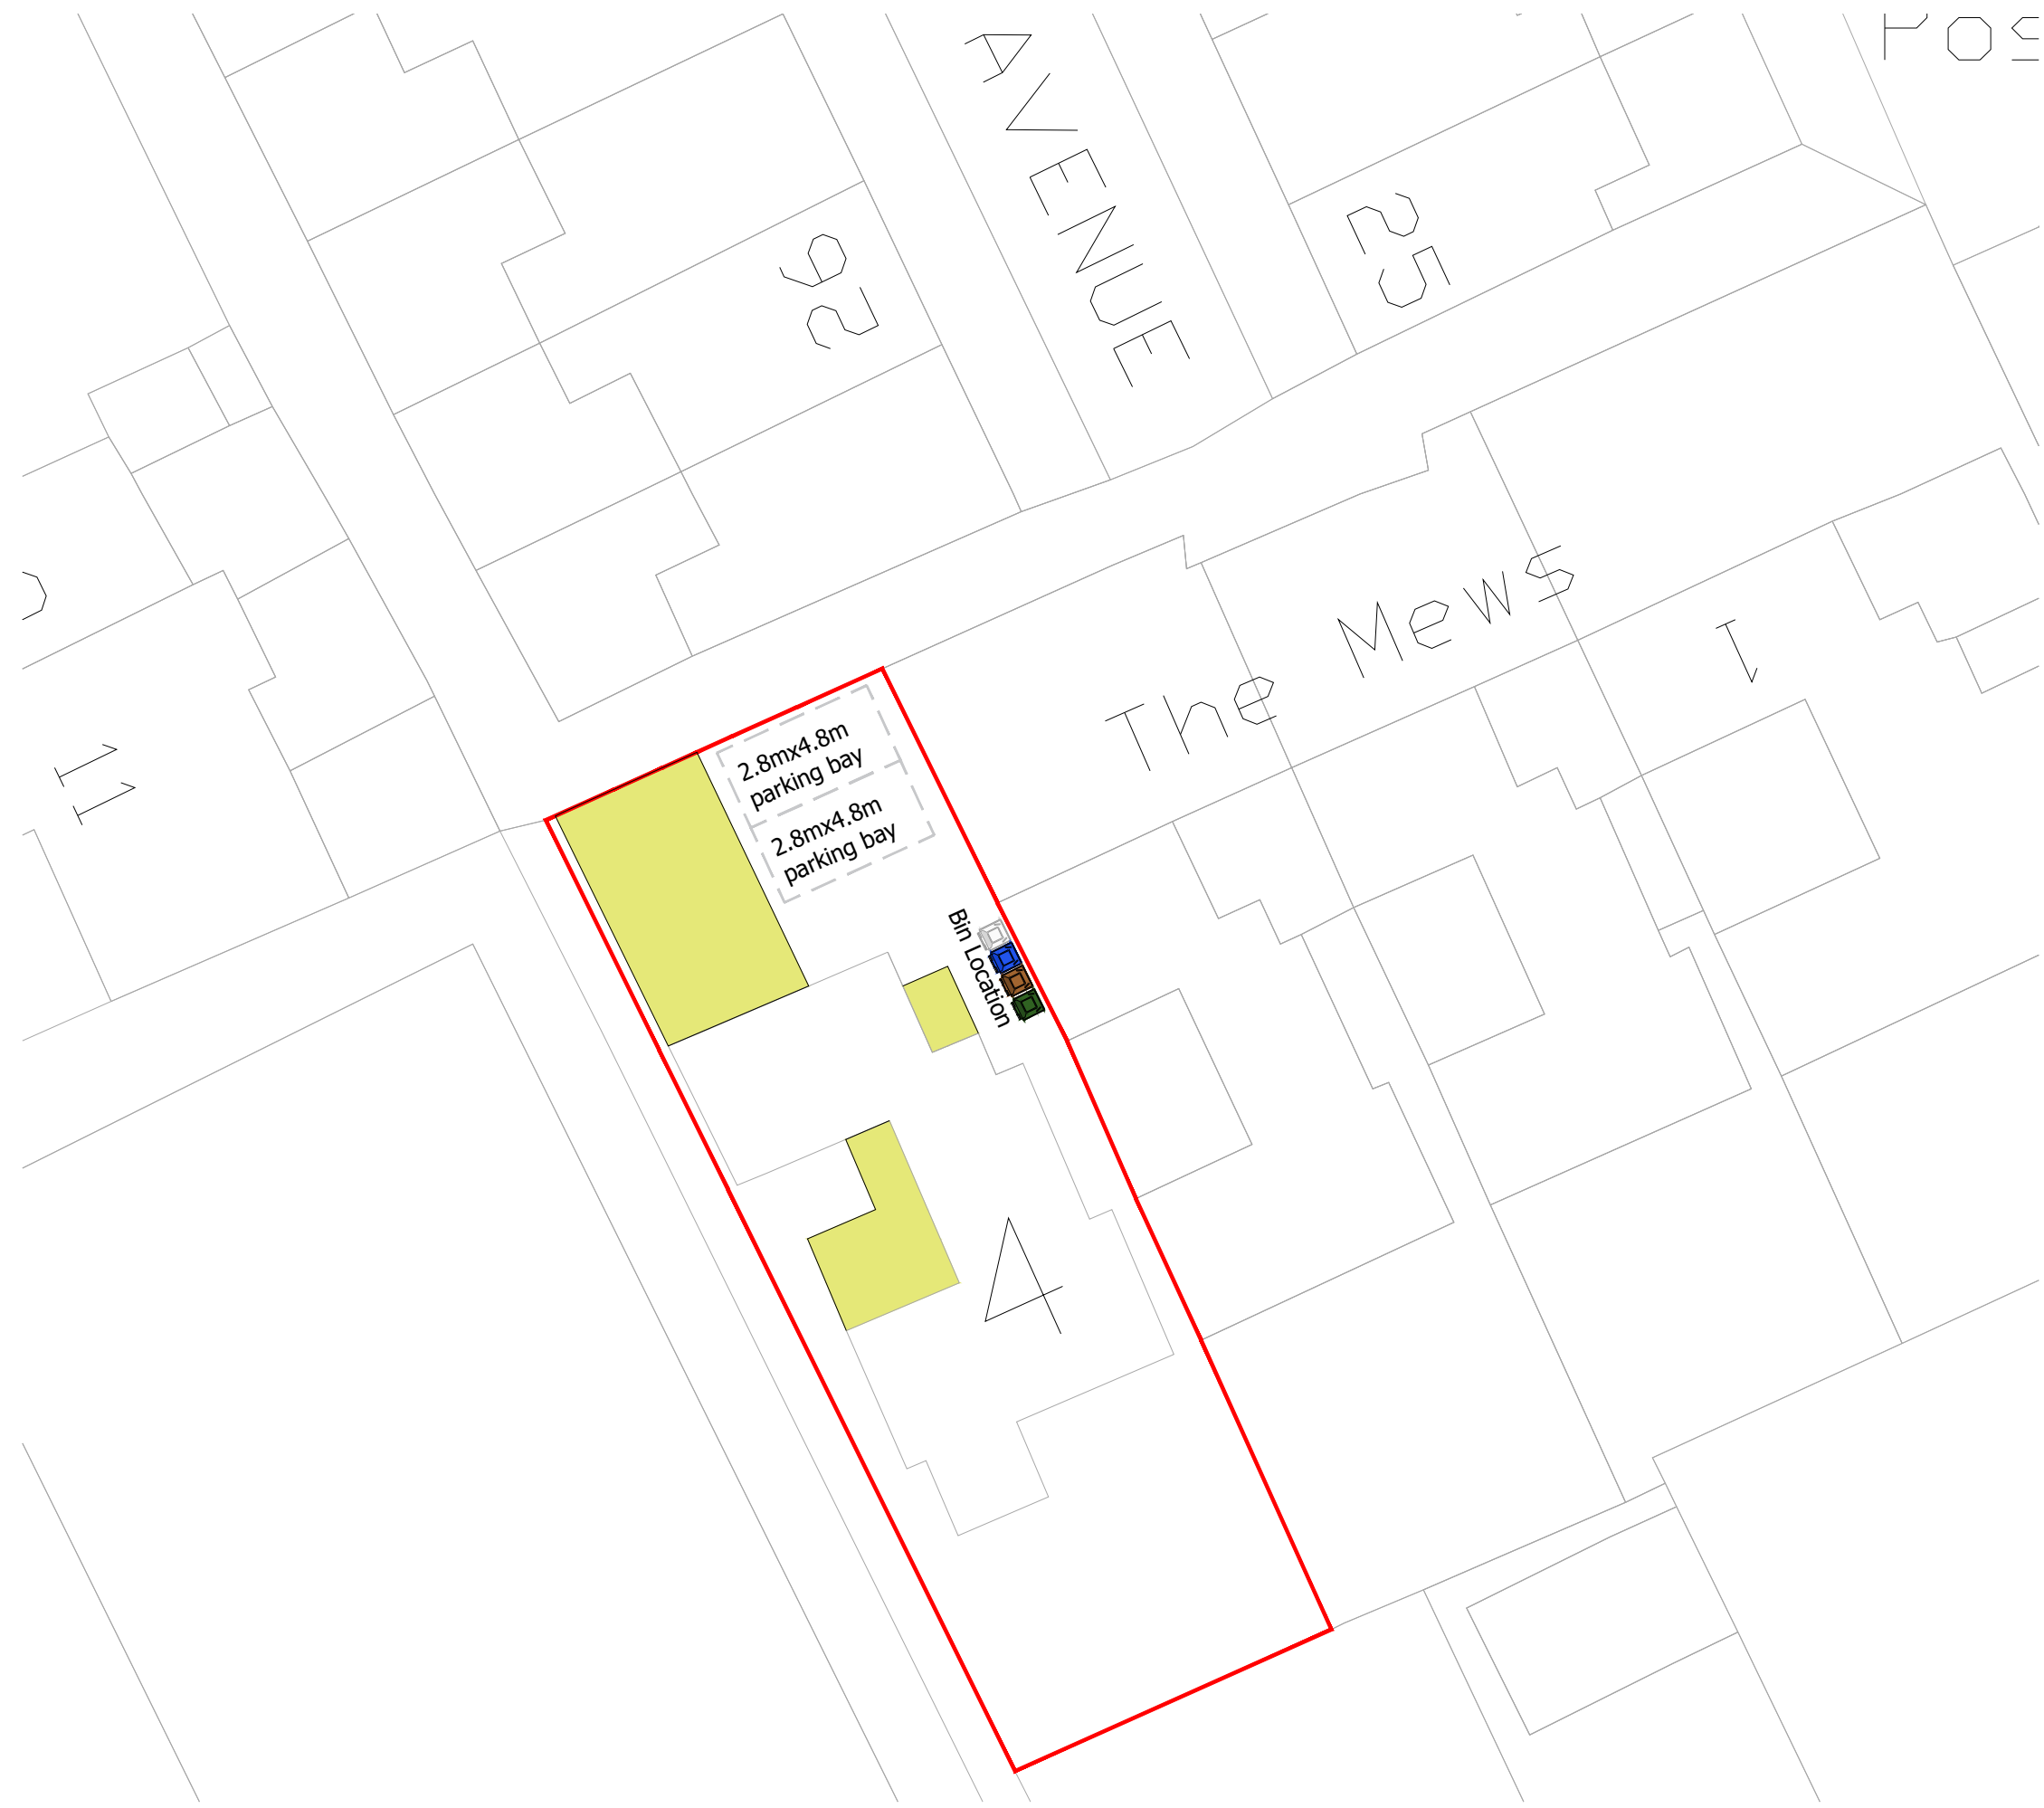

LOCATION PLAN
Scale 1:1250

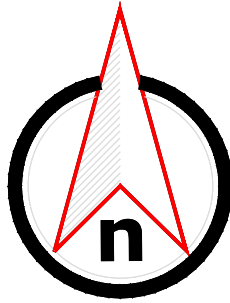

EXISTING SITE PLAN
Scale 1:500

GENERAL NOTES

1. The contractor must check the site and the approved drawings before commencing the works and must take any working measurements as necessary and any discrepancy must be reported to the client.
2. Work shall comply with any current relevant BS/codes of practices and confirm to the Building Regulations including the latest amendment. The contractor is responsible for setting out the works.

PROJECT ADDRESS

4 Astral Mews
Manchester
M14 5GZ

PROJECT

Part Single Storey Front Extensions
Part Single Storey Side Extension

KEY

- Boundary
- Extension

Drawing No.
PP246(1)26

Scale
1:1250 @ A1
1:500 @ A1
1:200 @ A1

Date
16.03.26

Paper Size
A1

Drawn by
ot


AT A. Design
Address:
12 Hastings Gardens
Stockport
SK5 8BF
T. 07830039347
E. ata_design@hotmail.com



SCALE BAR 1:200



SCALE BAR 1:500

 

SCALE BAR 1:1250