

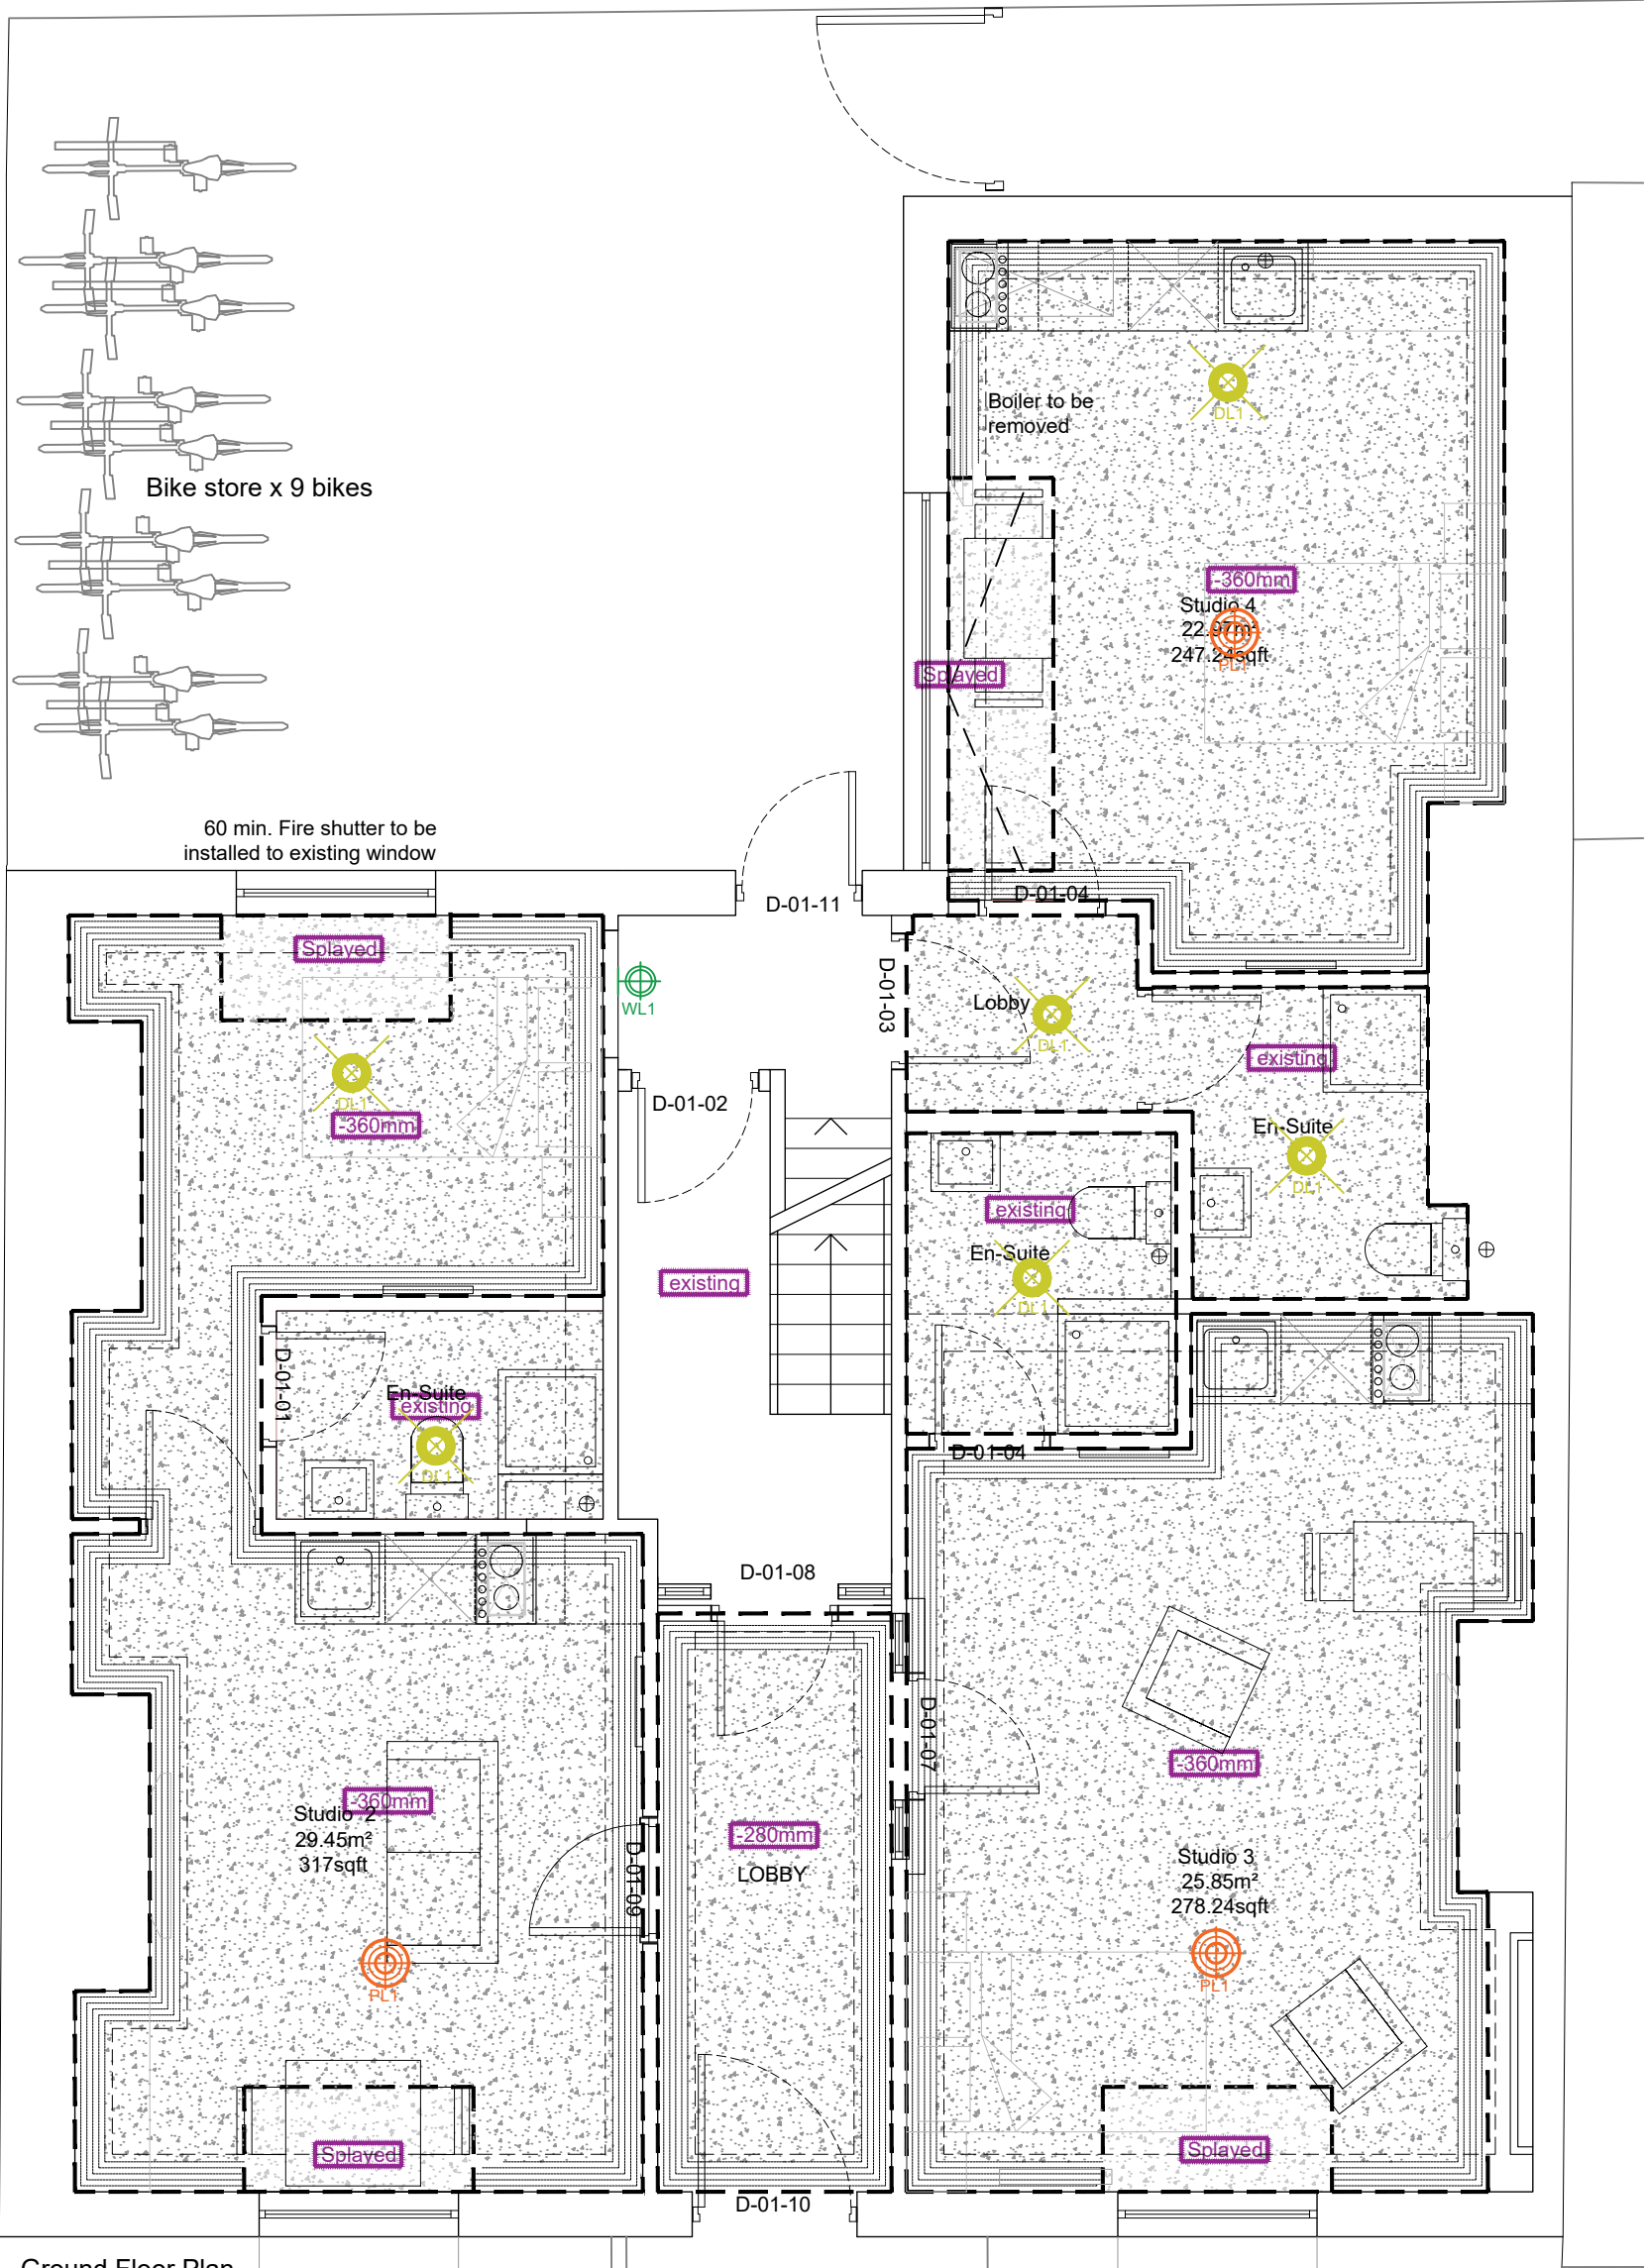
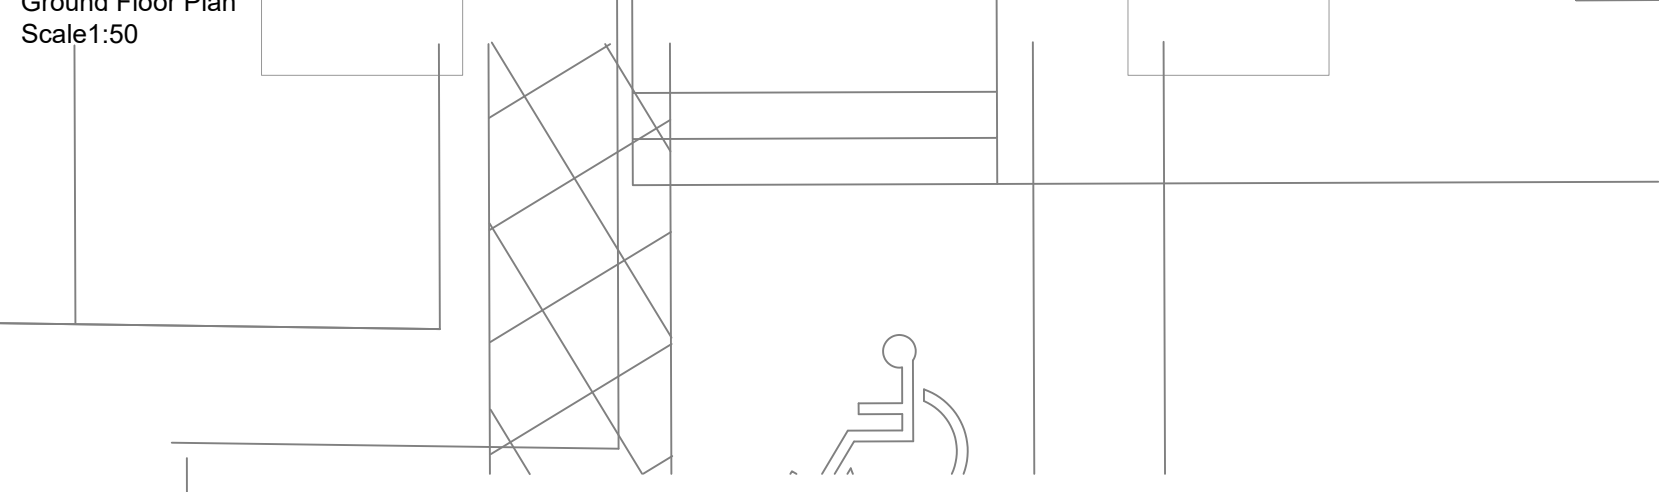



REVISION		
FIRST ISSUE		24.02.26 JG
Updated drawing number and note		03.03.26 JG
Planning issue - P		05.03.26 JG

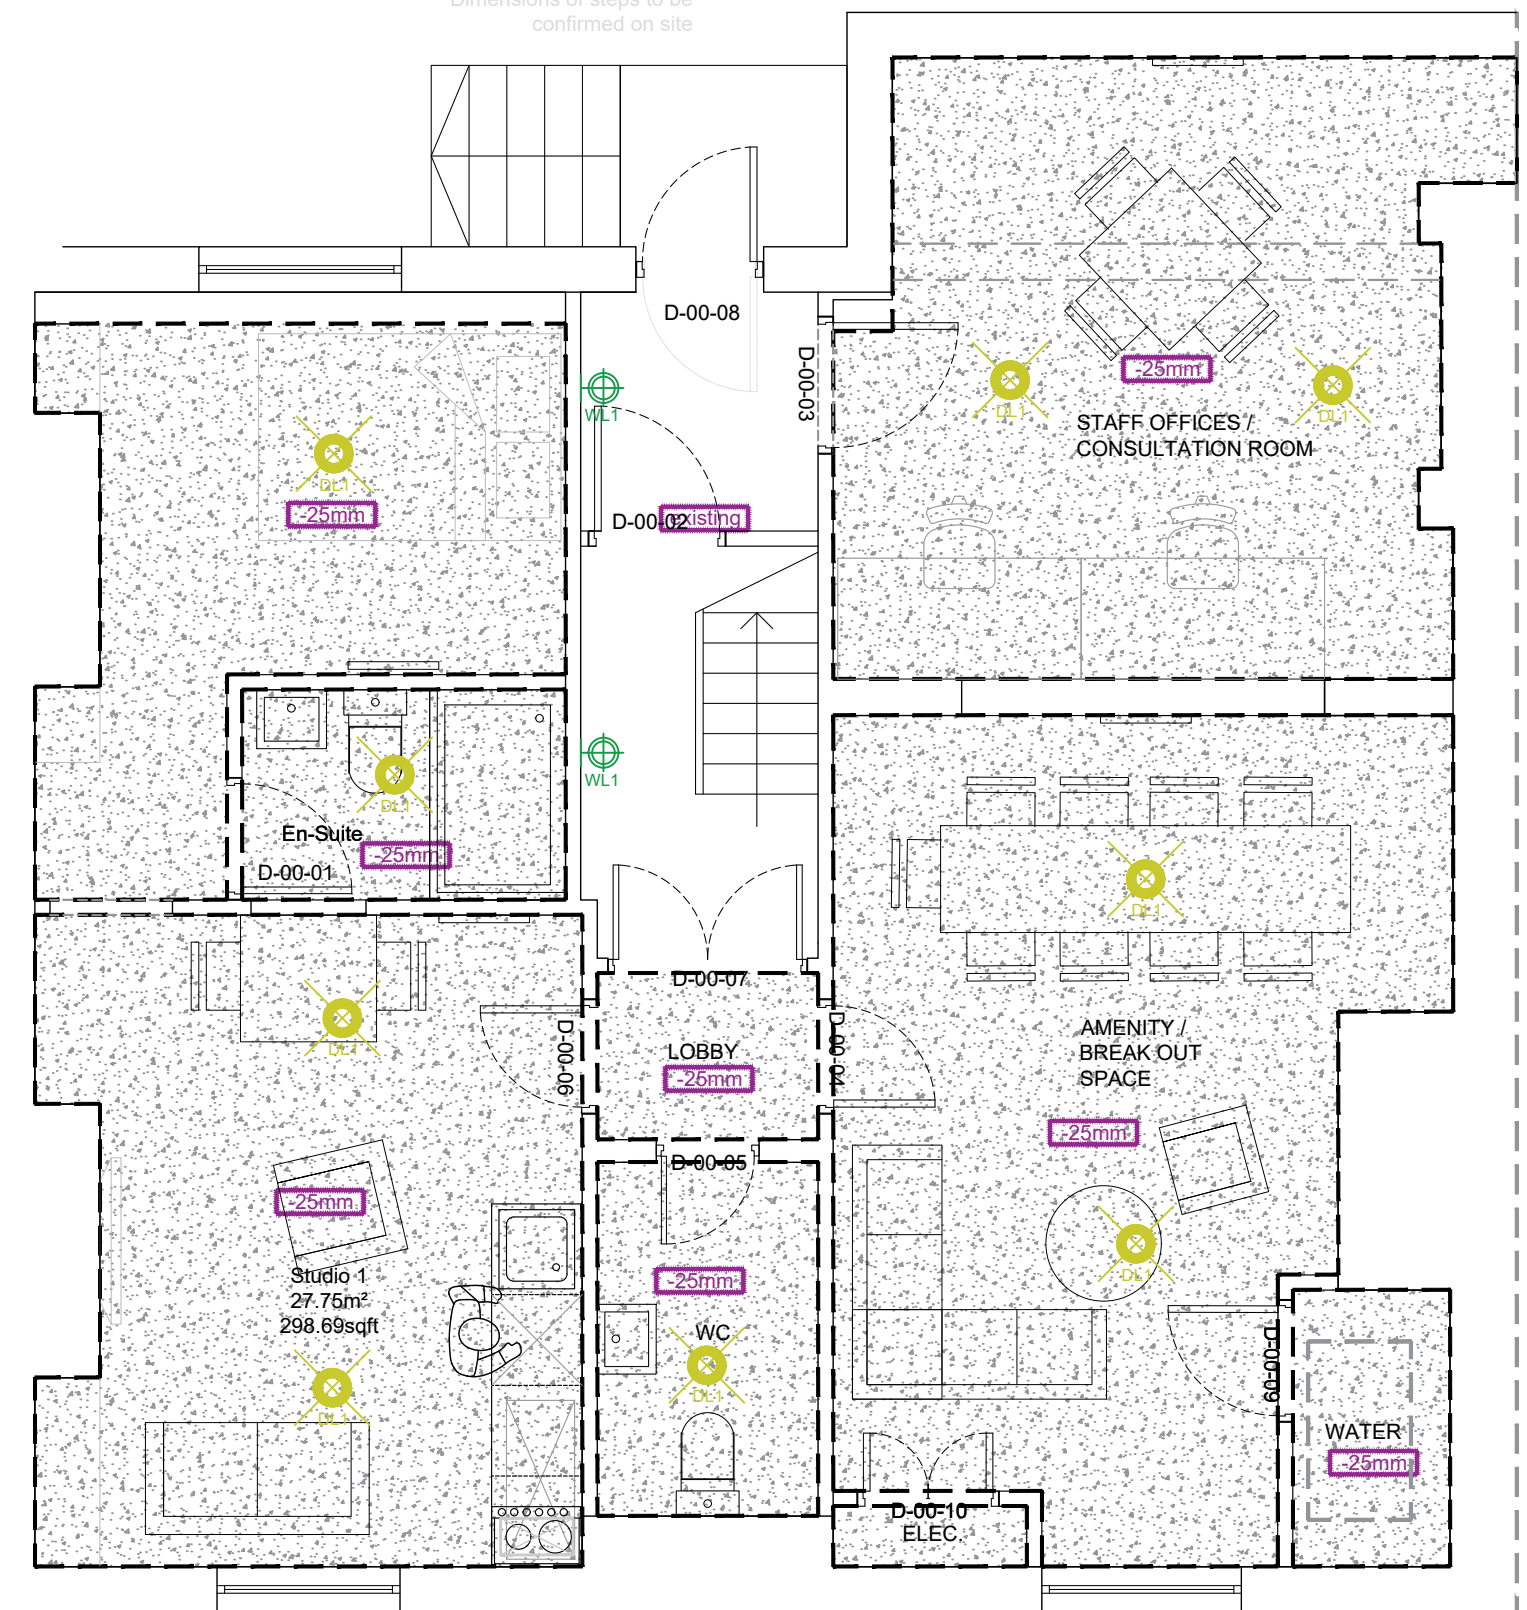


Basement Plan
Scale @ 1:50

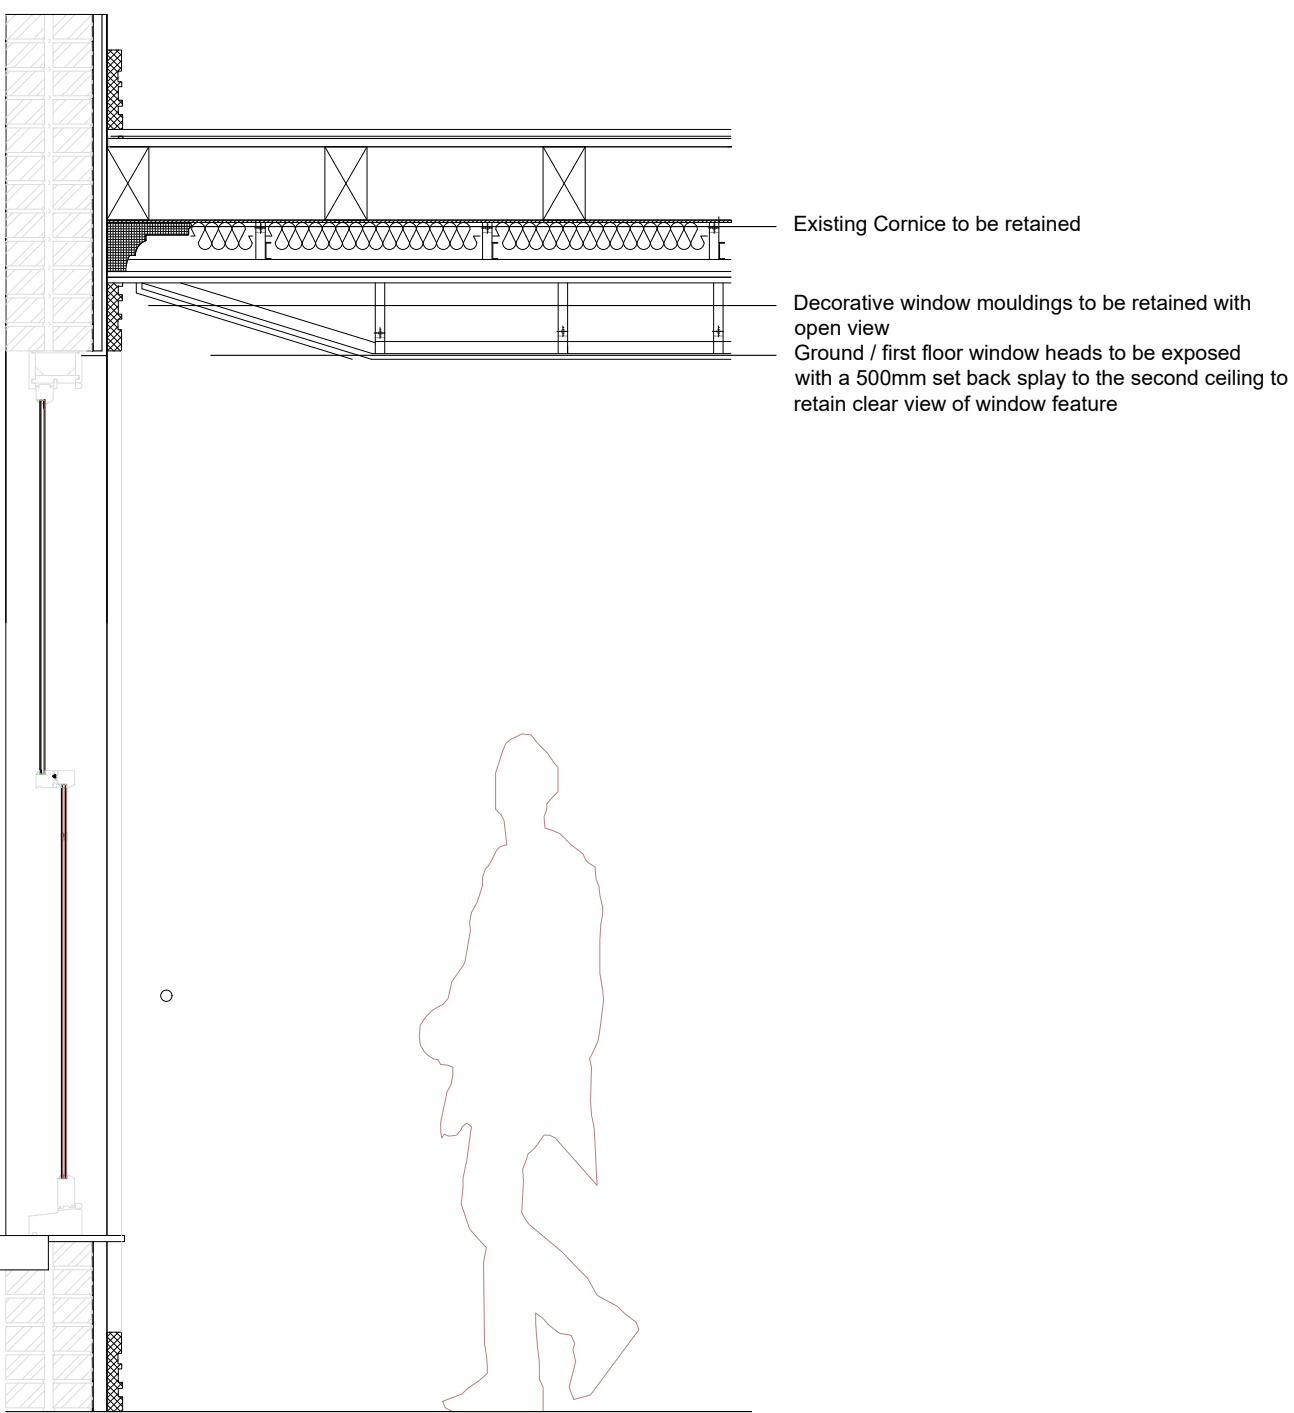


SECTION AA
1:20

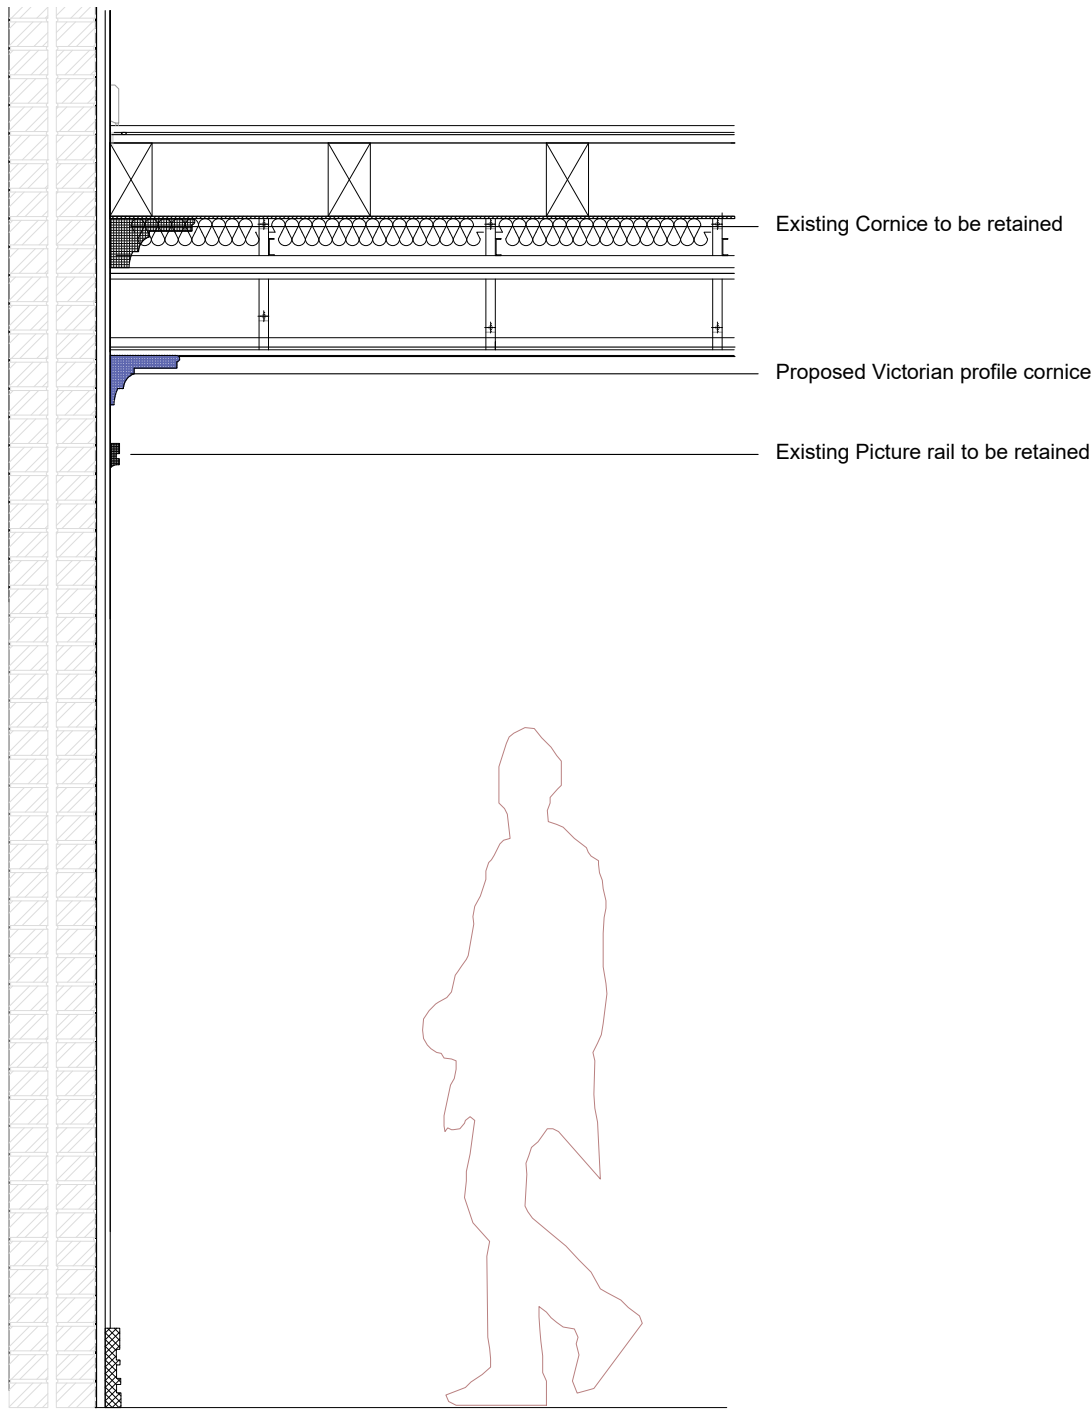


SECTION BB
1:20

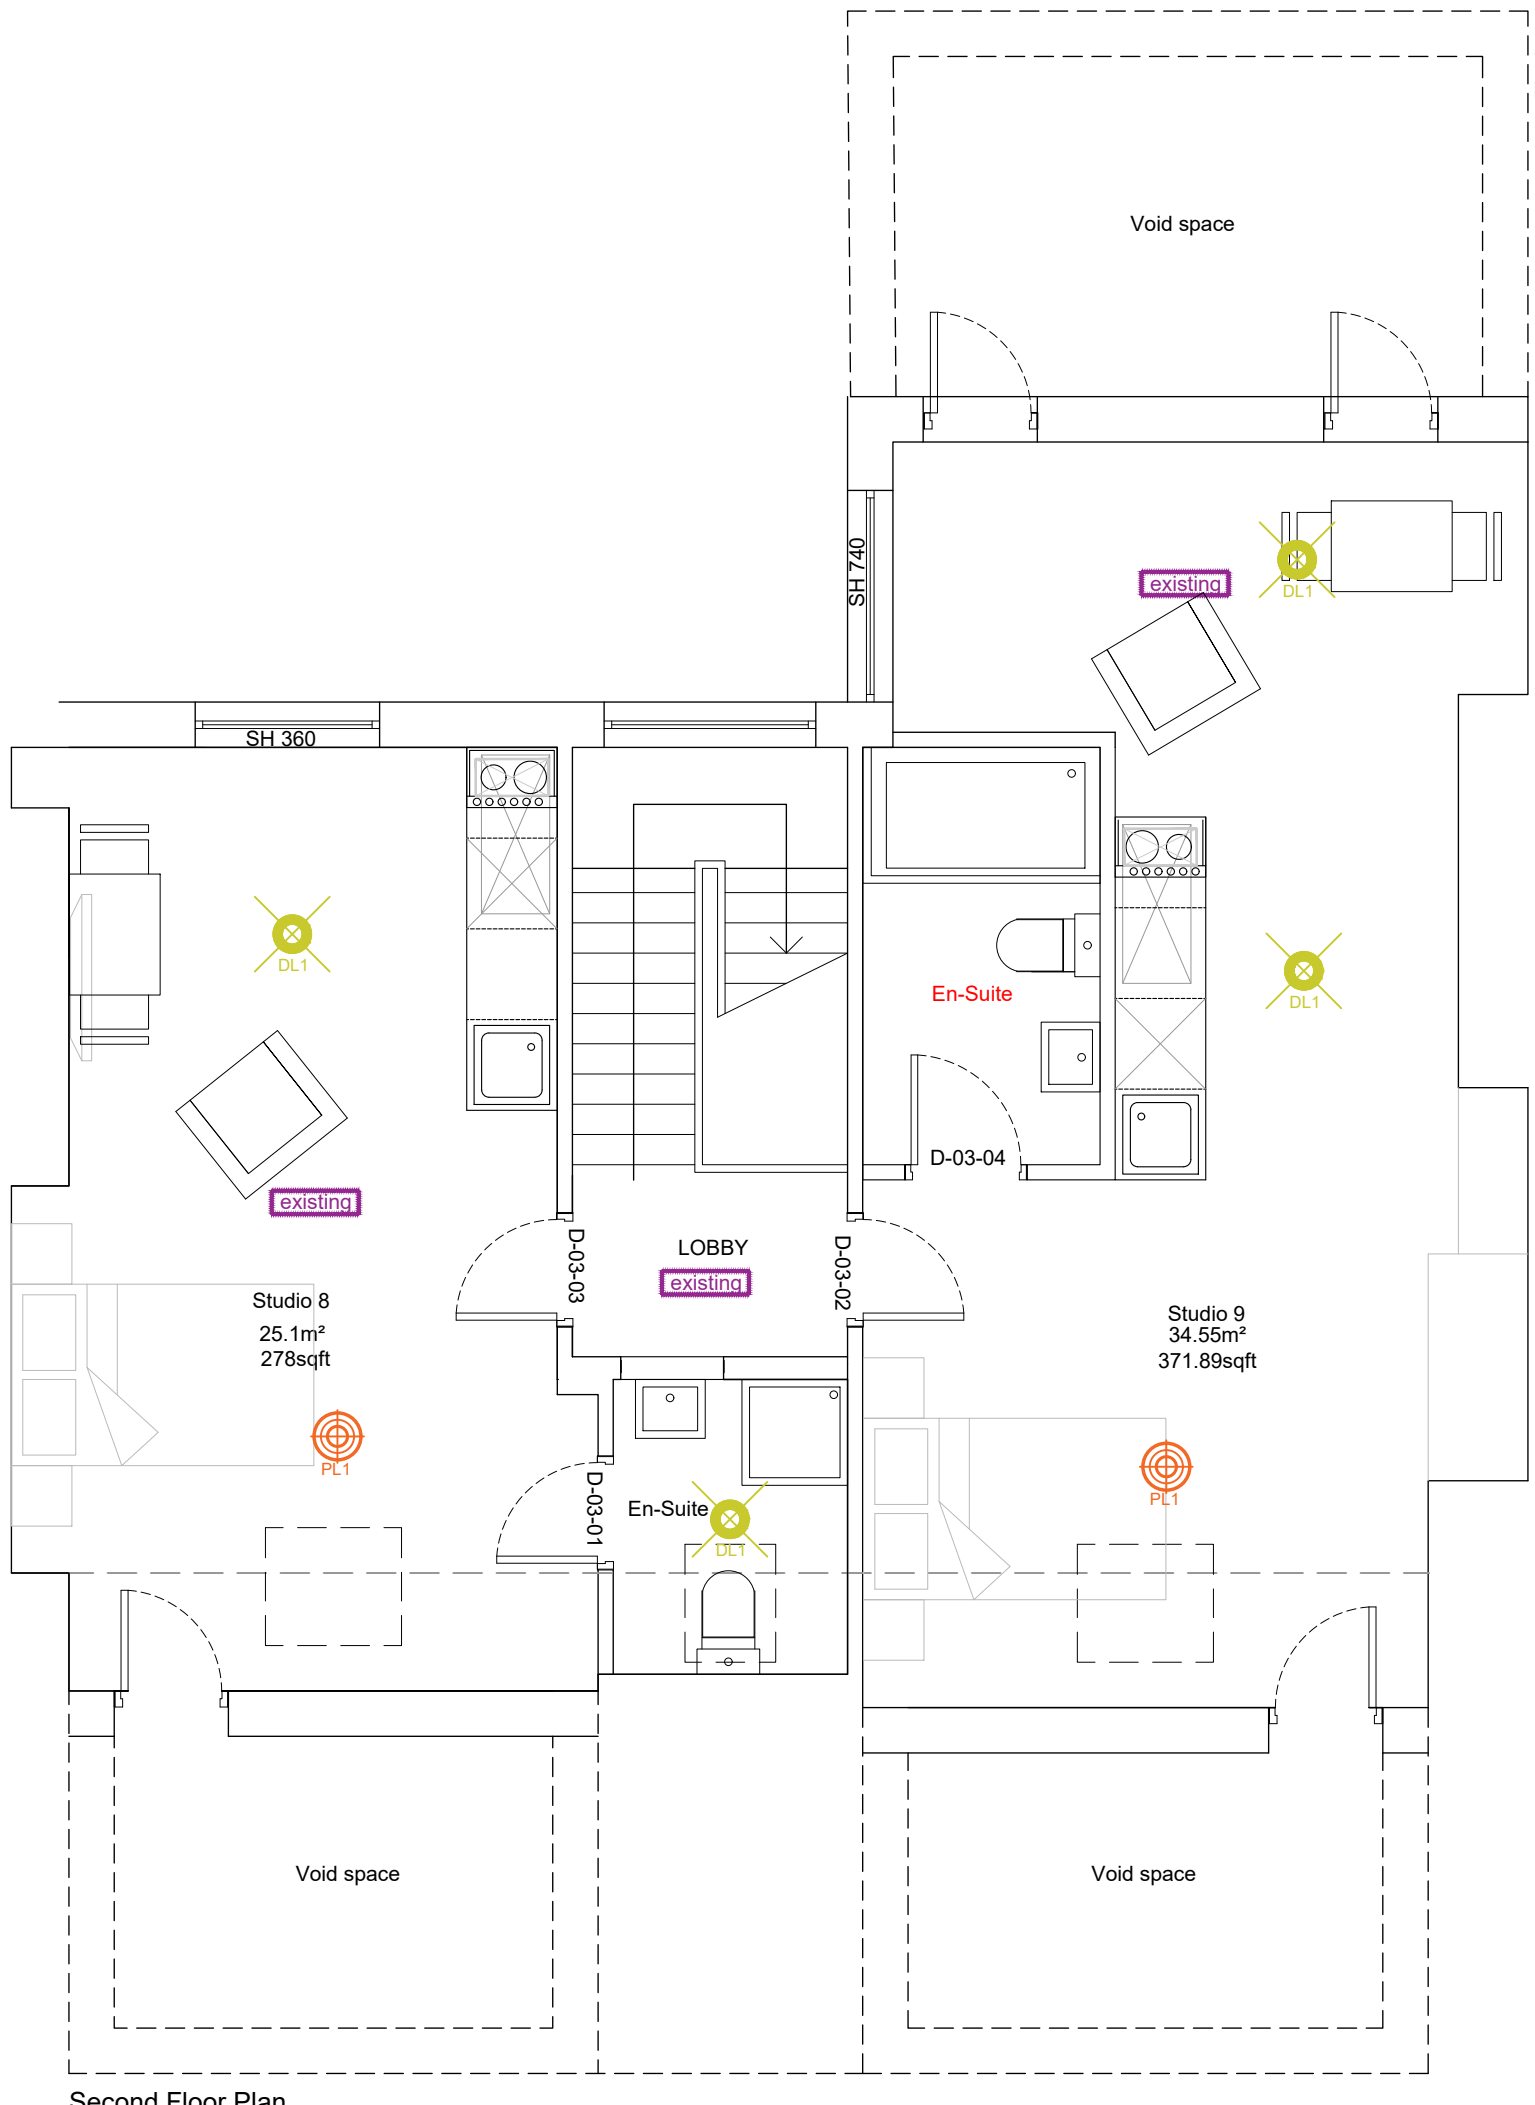


Second Floor Plan
Scale 1:50

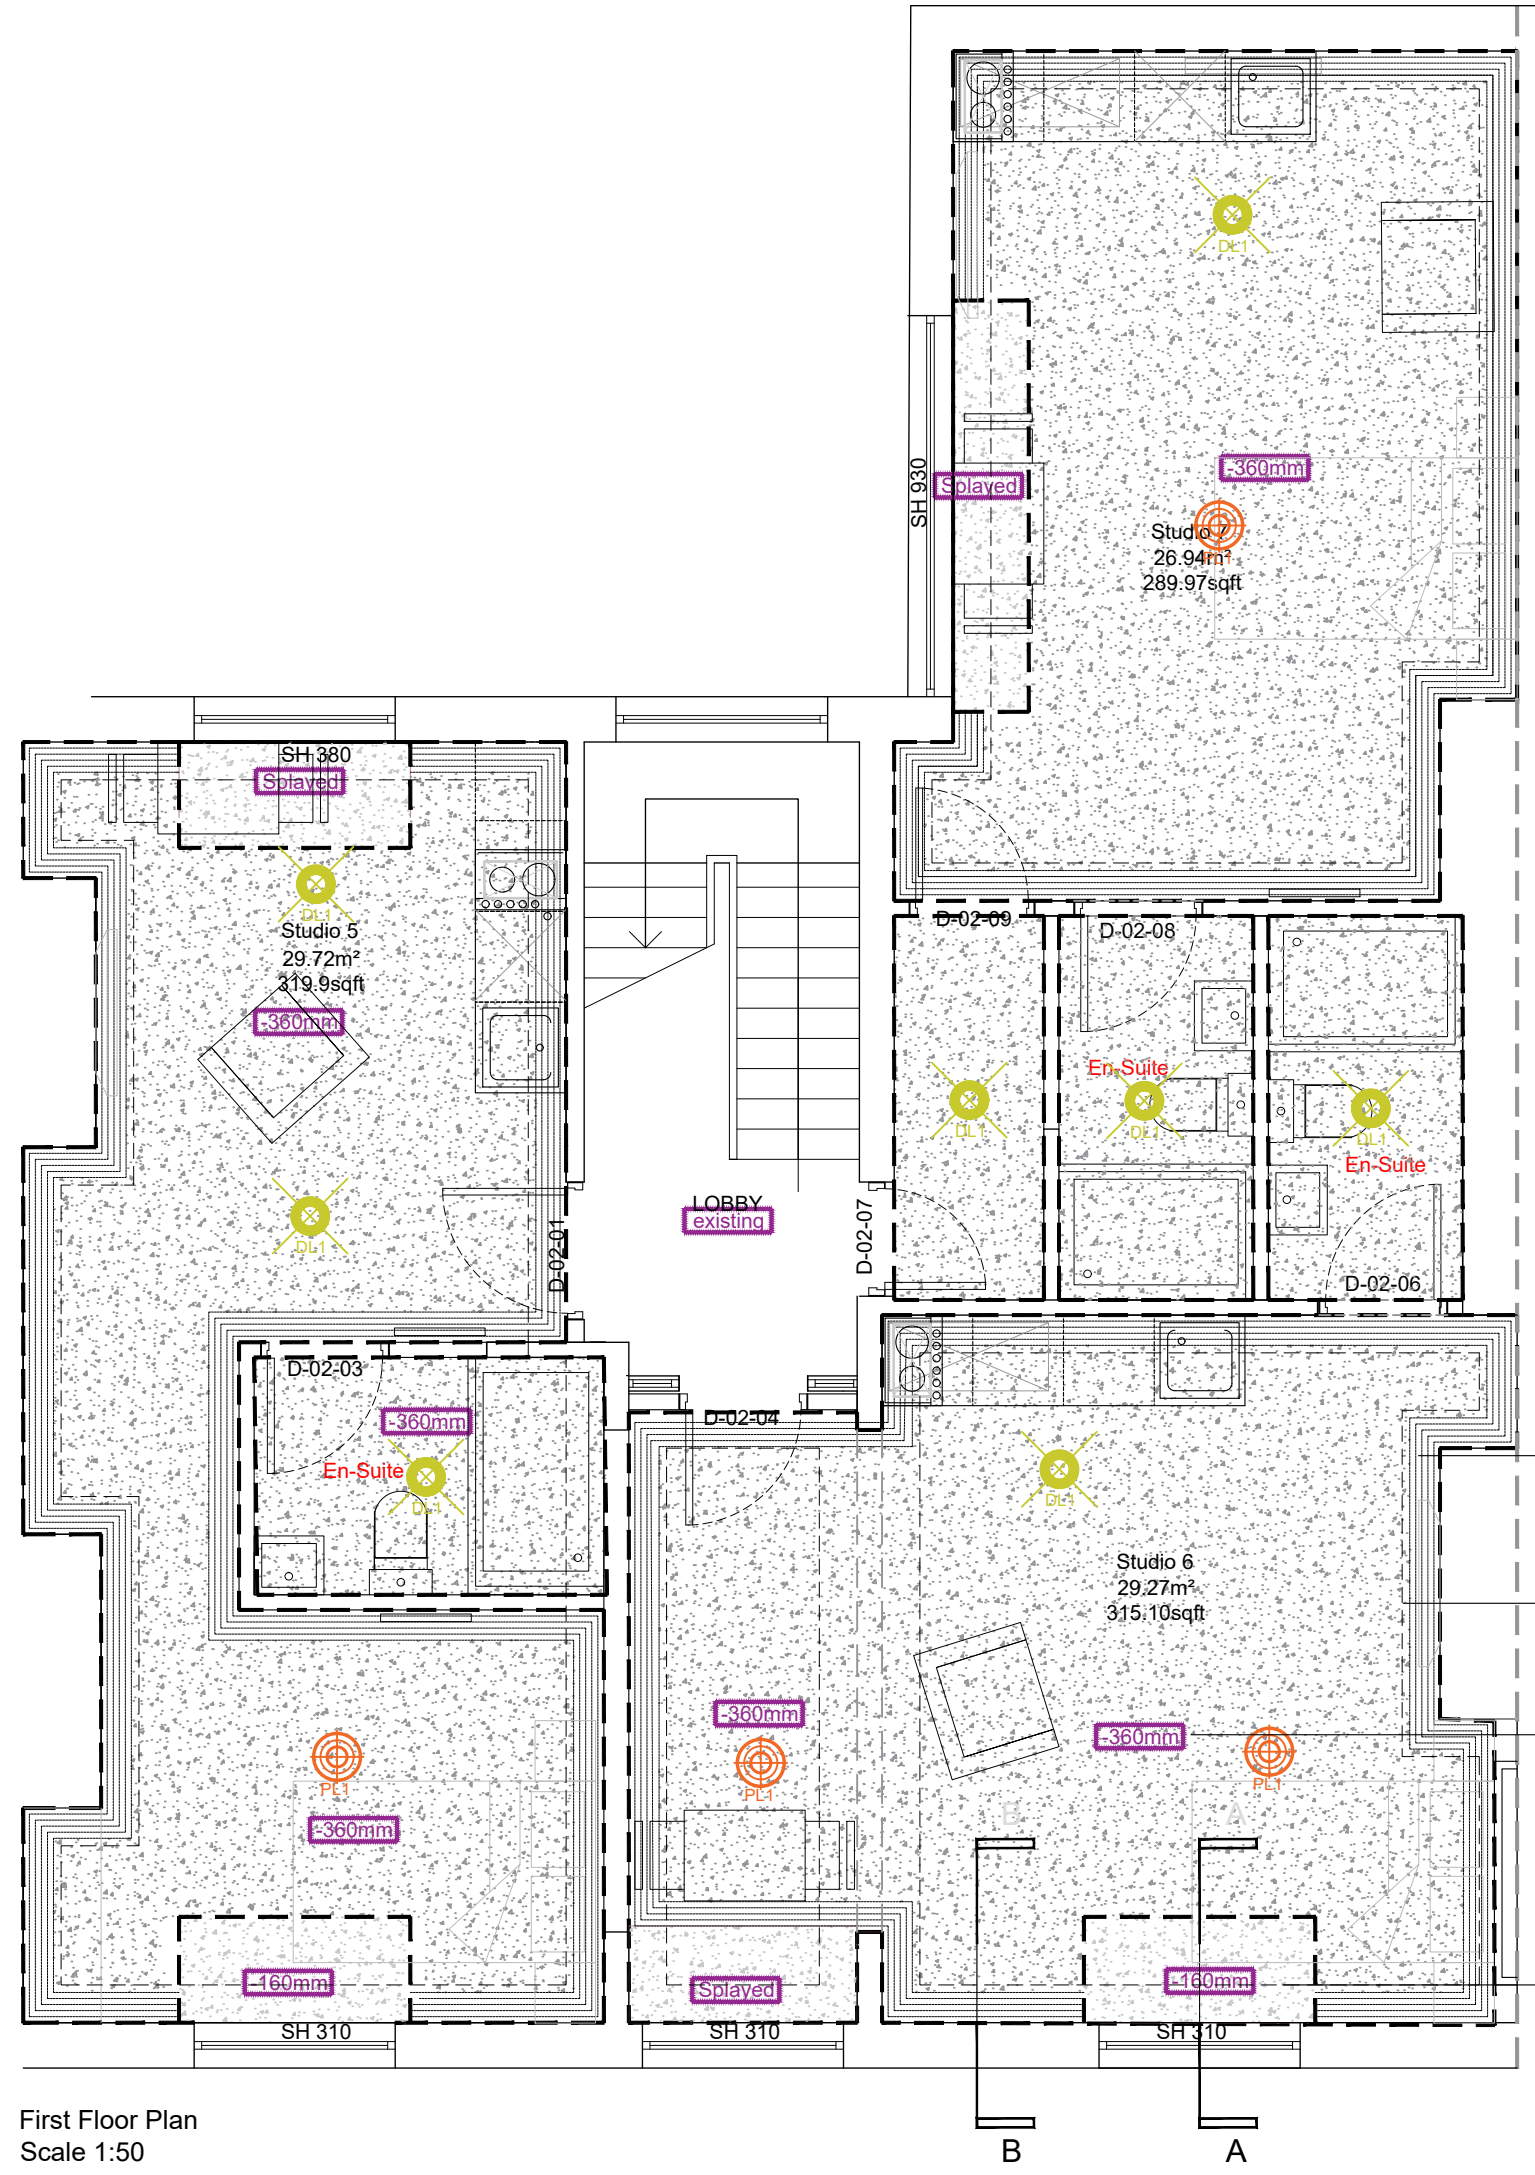

First Floor Plan
Scale 1:50

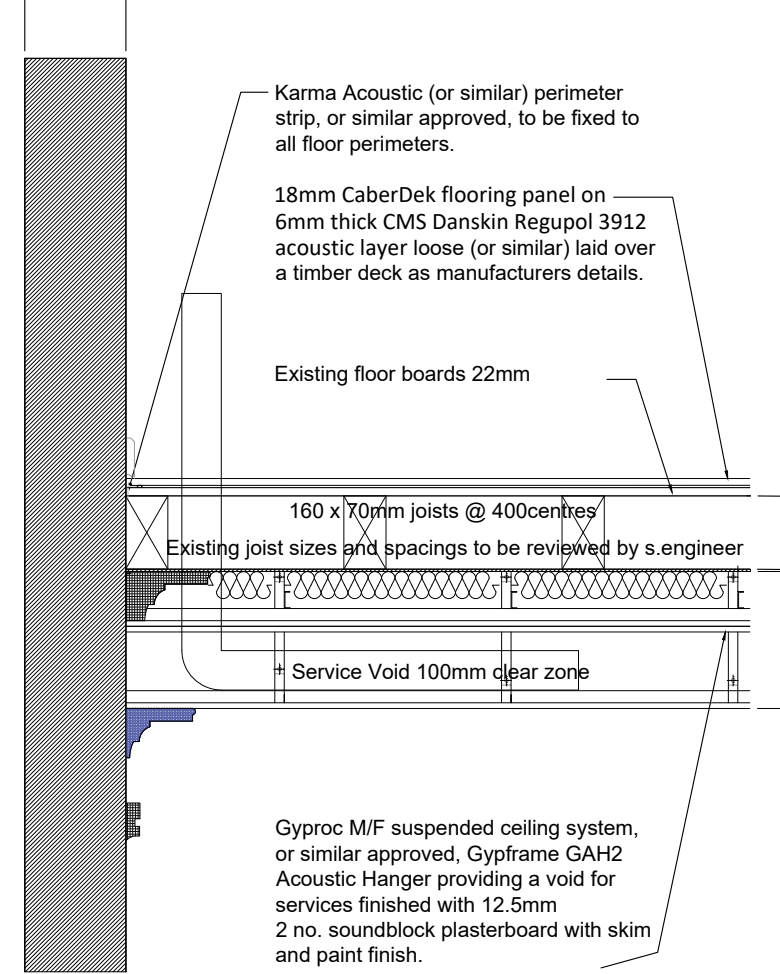

SECTION DETAIL 1

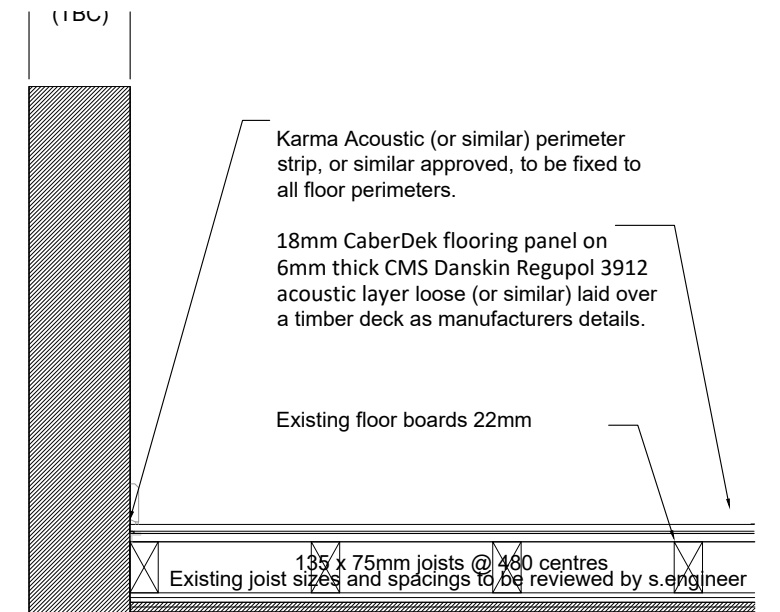

GROUND FLOOR DETAIL
STUDIO 1

LIGHTING KEY



CLIENT	VEDANTA
PROJECT	MANOR STREET
TITLE	BASEMENT / GROUND / FIRST SECOND FLOOR RCP
JOB NO.	VP03
DWG NO.	AL-P-15.01
SCALE	AS INDICATED @ A1
DRAWN	JG