




Axonometric
1:1


Axonometric
1:1

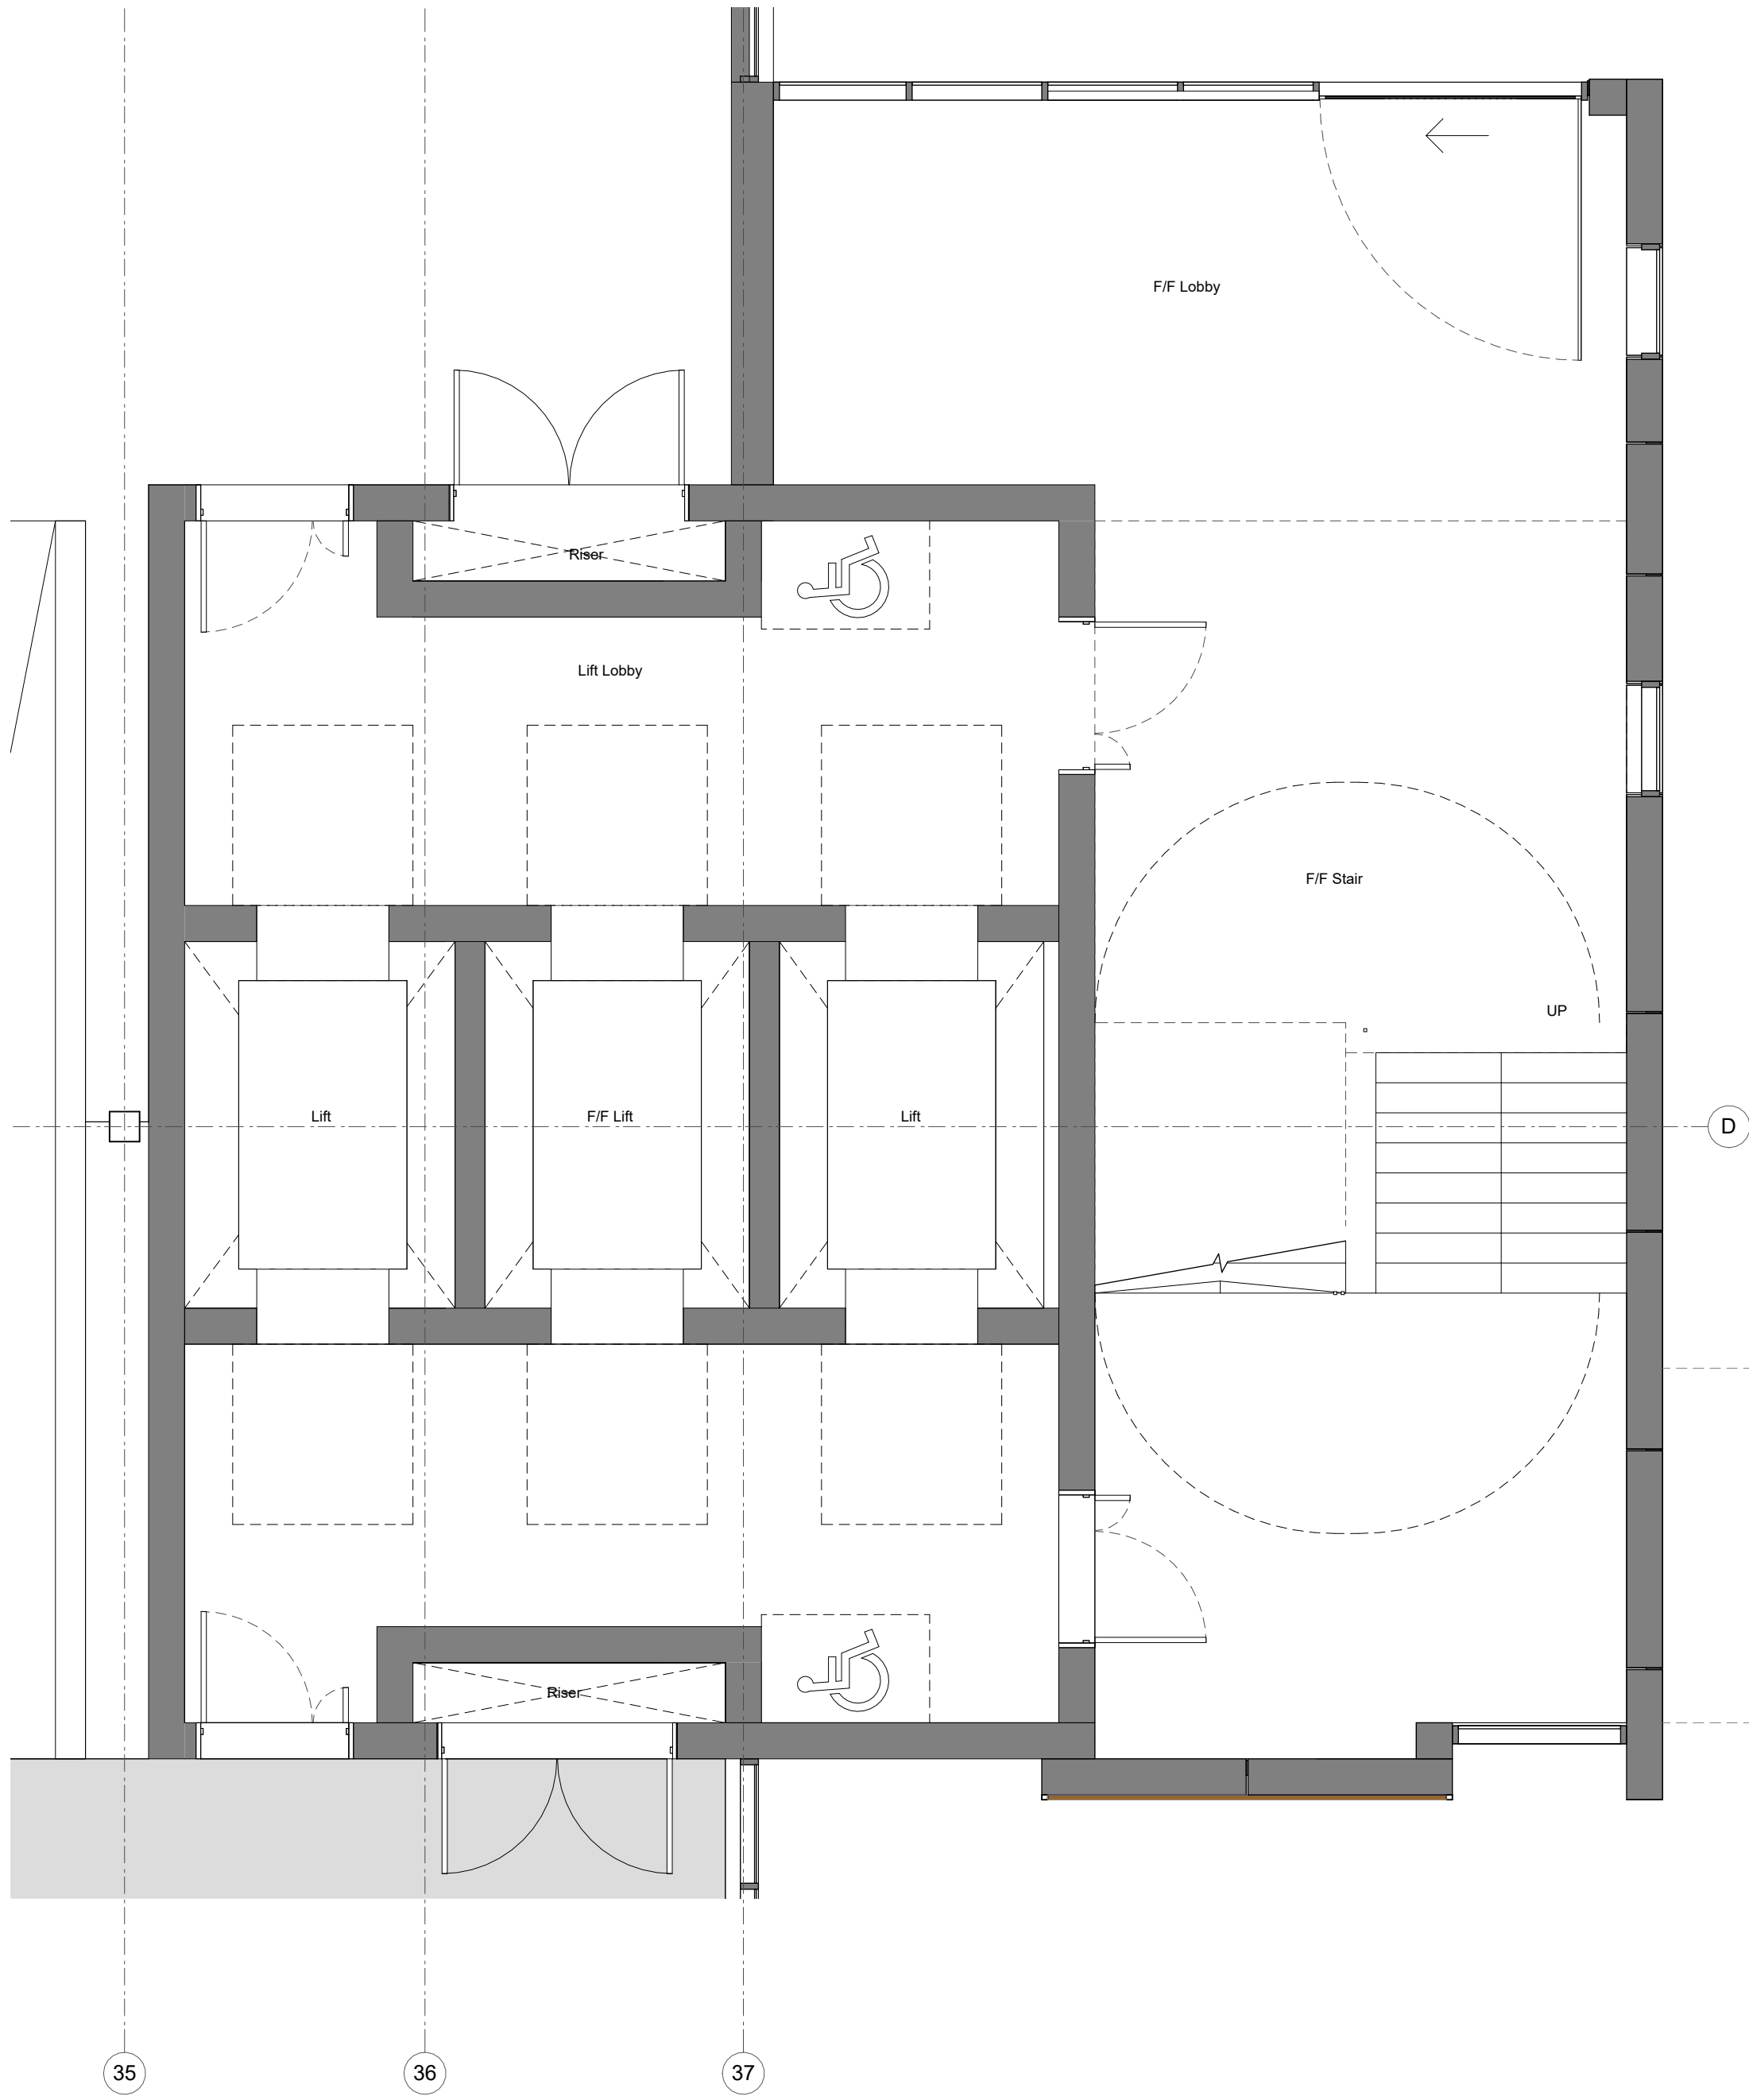

Ground Floor Plan
1:50

Copyright of this drawing is vested in 5plus Architects and it must not be copied or reproduced without written consent. If signed dimensions are given, they are to be taken from this drawing. DO NOT SCALE. C/F: 1/200 (200mm) ... IF IN DOUBT ASK.
All contractors and sub-contractors are responsible for taking and checking all dimensions relative to their work.
Significant dimensions are to be checked at any variation between drawings and site conditions.
Electronic files and drawings should be read only and must not be changed for any reason.
All dimensions and levels should be taken only from those values stated in text, on the drawings.

CONSTRUCTION: It is considered that the proposed works are within the scope of a competent Contractor and as such no structural alterations have been identified, save to relevant Key Structural Schedule Diagrams (See Assessment).

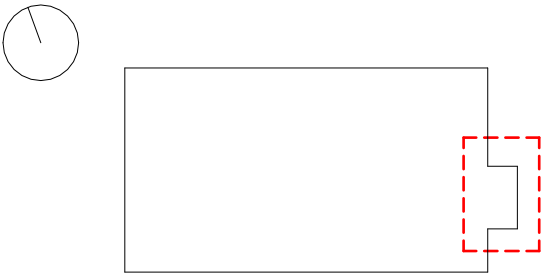

P01 25/03/26 For Planning

5plus
Manchester: 0161 226 0211
Fourth Floor, The Hive, 47 Lever Street,
Manchester, M1 1FN
London: 0207 253 7644
The Leather Market, Weston Street,
London, SE1 3ER
5plusarchitects.com

PROJECT:
MIX Manchester Airport MSCP

TITLE:
Eastern Core Design Intent - General Arrangement

SCALE:
As indicated @ A1

STATUS:
S2 - For Information

DRAWING NO:
06125-5PA-04-B1xZZ-D-A-3202

DRAWN:
NT

CHECKED:
LS

REV:
P01