
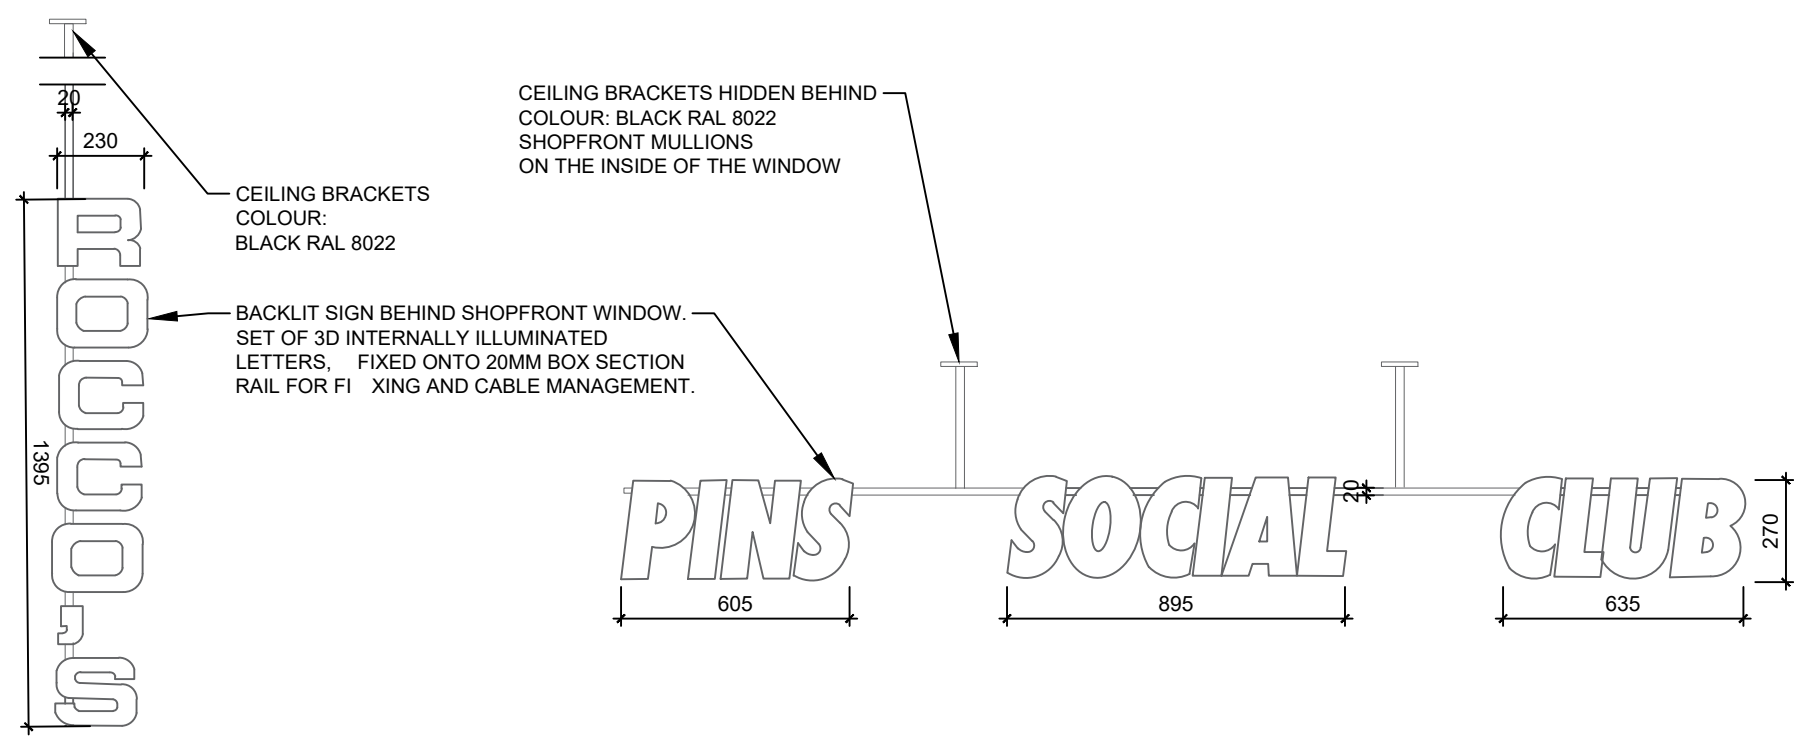


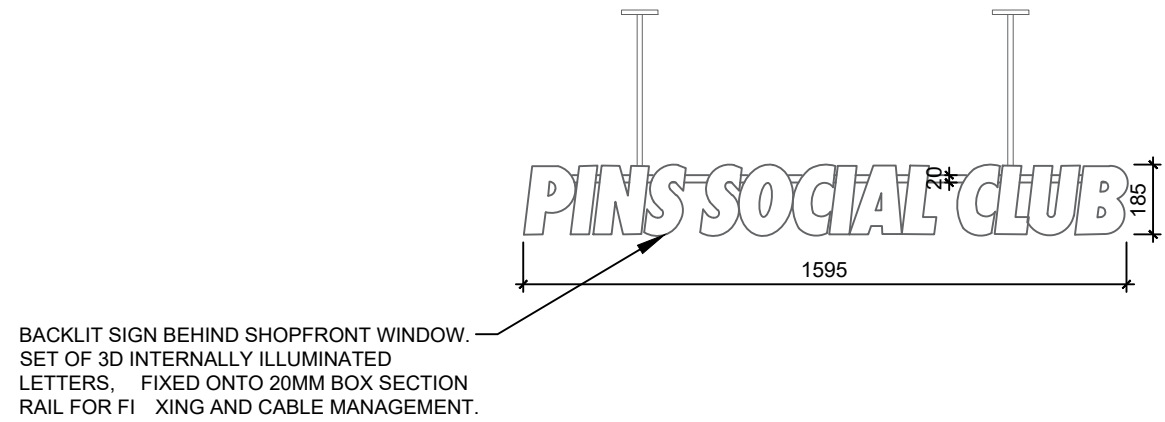

Do not scale from this drawing. All dimensions to be checked on site prior to manufacture and construction. This drawing is the property of Harrison Ince Holdings Limited and should not be reproduced without permission. All discrepancies to be brought to the attention of the architect immediately. This drawing is to be read in conjunction with the specification / bill of quantities and related drawings.

REVISIONS			
-	ISSUE FOR PRE START	03.12.2025	GW
A	DETAILS ADDED	17.12.2025	MSM
B	REVISED. FRONT: SMALLER SIGNS ON THE INSIDE OF THE BUILDING. BACK ELEVATION: TVS DISPLAY REMOVED AND REPLACED WITH FLUTED GLASS TO MATCH END OF JOURNEY GLASS AND LOGO. ALL OTHER SIGNS REMOVED.	20.02.2026	MSM
C	REVISED FOLLOWING MCC COMMENTS	04.03.2026	MSM

DETAIL: 009 A: PROPOSED INTERNAL SIGNS - FRONT ELEVATION

DETAIL: 009 B: PROPOSED INTERNAL SIGNS - BACK ELEVATION



DETAIL 007C : MENU BOARD

BEHIND SHOPFRONT WINDOWS, SCALE: 1:20




PROPOSED ELEVATION - QUAY ST

1:100



PROPOSED ELEVATION - ATKINSTON ST


1:100

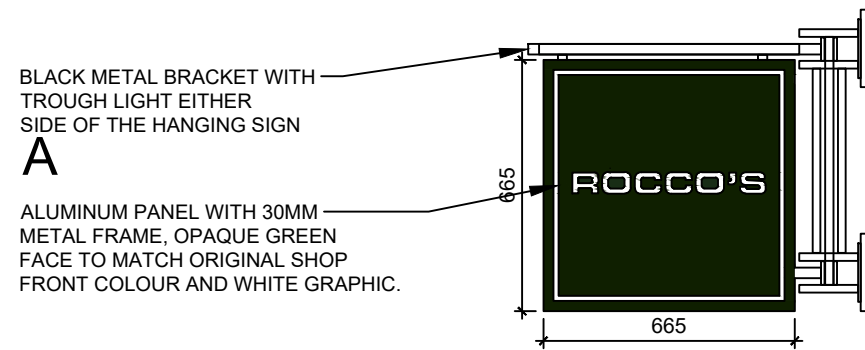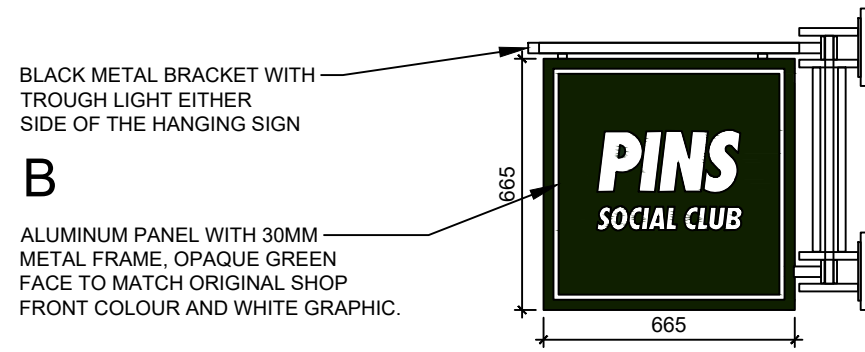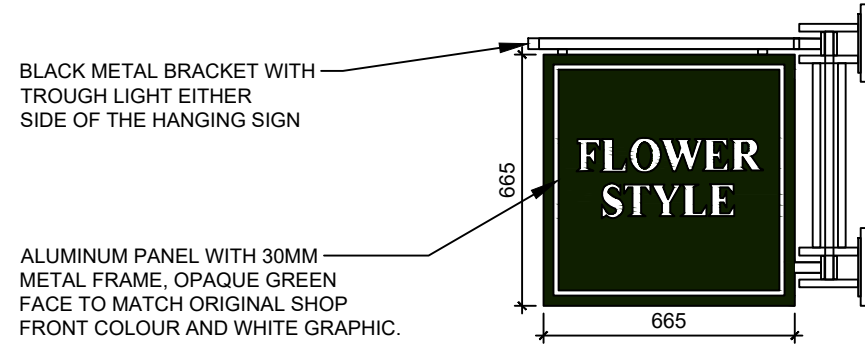


DETAIL 007D:PROP. PROJECTING SIGNS

1:20

ALL DIMENSIONS TO BE CHECKED ON SITE BEFORE CONSTRUCTION

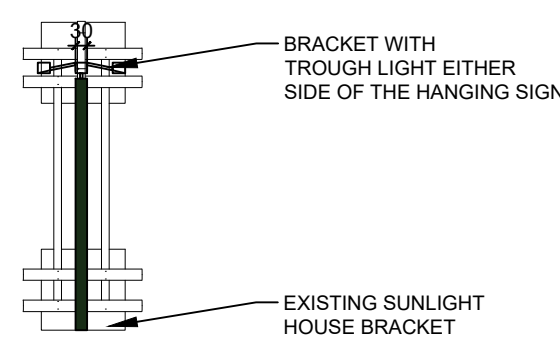

REF IMAGE FROM MCC SIGNAGE GUIDE LINES

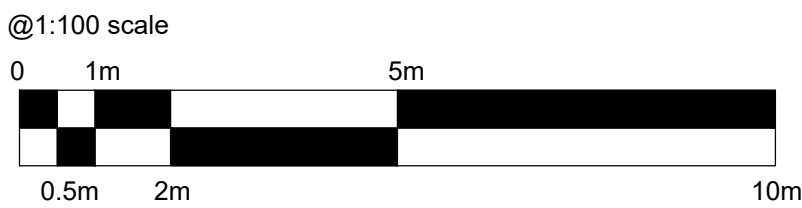

HARRISON INCE
ARCHITECTS INTERIOR DESIGNERS

CLIENT
PINS SOCIAL CLUB

PROJECT
SUNLIGHT HOUSE
LITTLE QUAY ST, MANCHESTER M3 3HP

TITLE
SIGNAGE SCHEME
PROPOSED ELEVATION

DATE
AUGUST 2025

JOB NO.
01

DRAWN
CAD/GW

CHECKED

SECOND FLOOR
EASTGATE
2 CASTLE STREET
MANCHESTER
M3 4LZ
TEL: 0161 236 3050
EMAIL: admin@harrison-ince.co.uk

SCALE
1:50 @ A1

DWG. NO.
AL009 C