




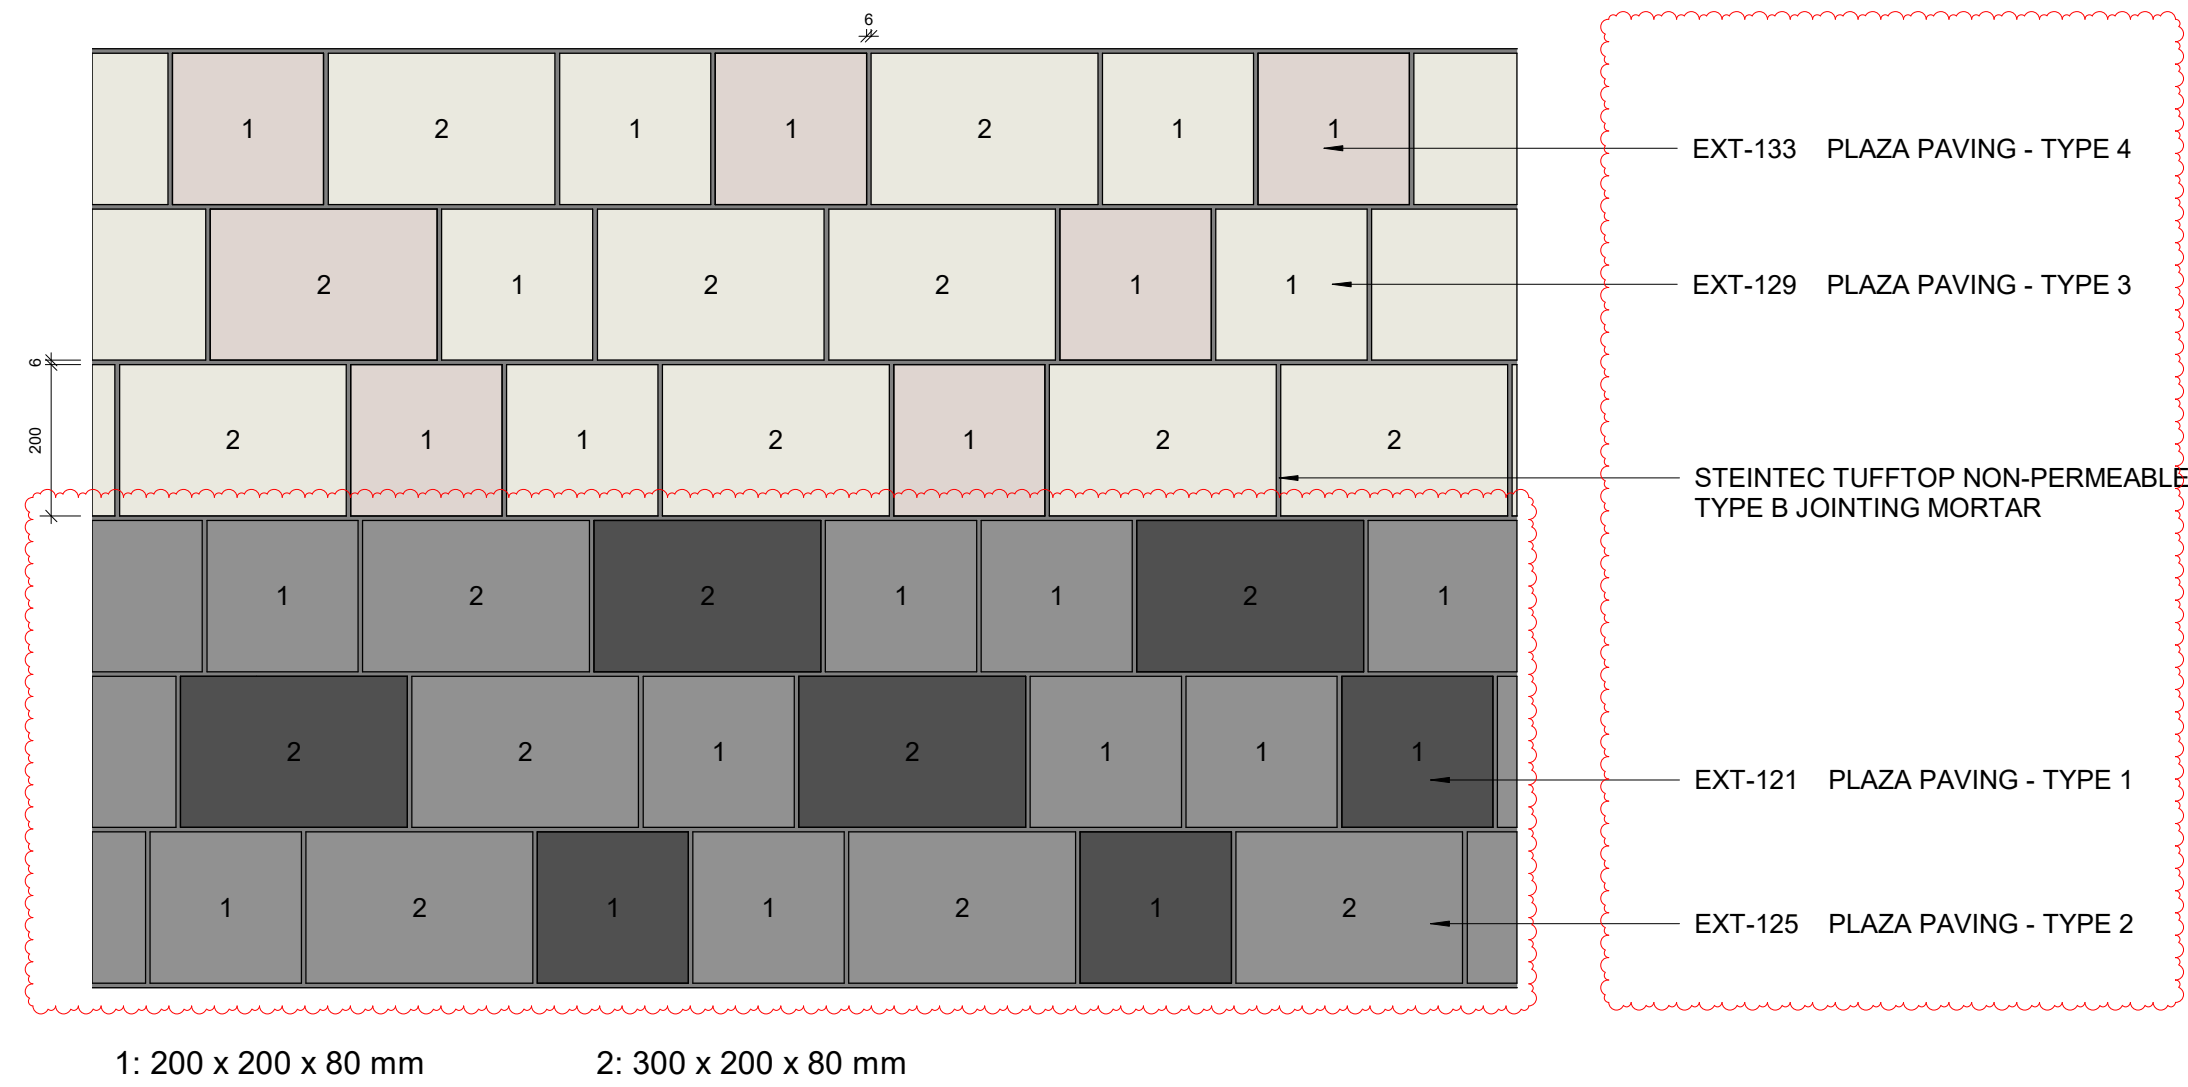


1 PLAZA PAVING PATTERN
1:10

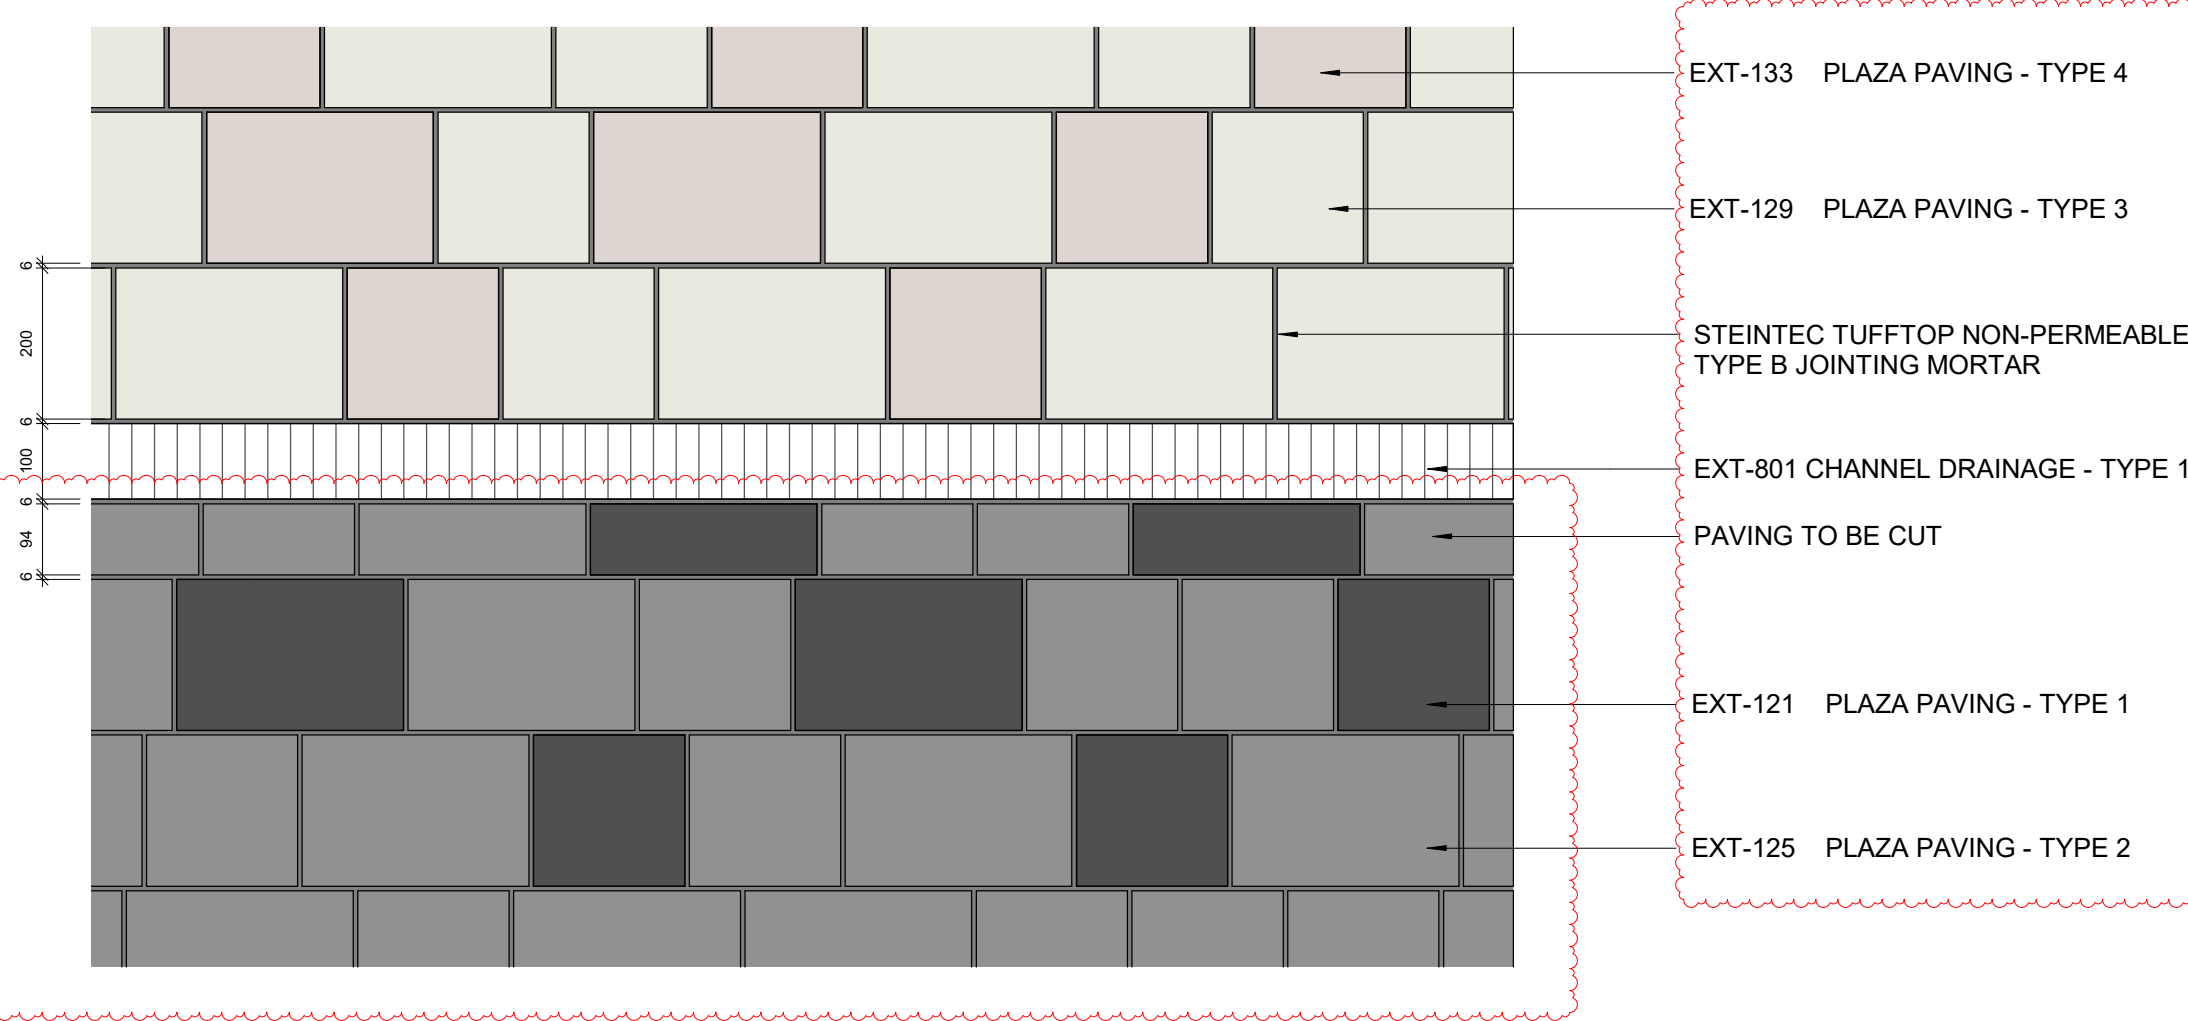


3 DRAINAGE INTERFACE
1:10

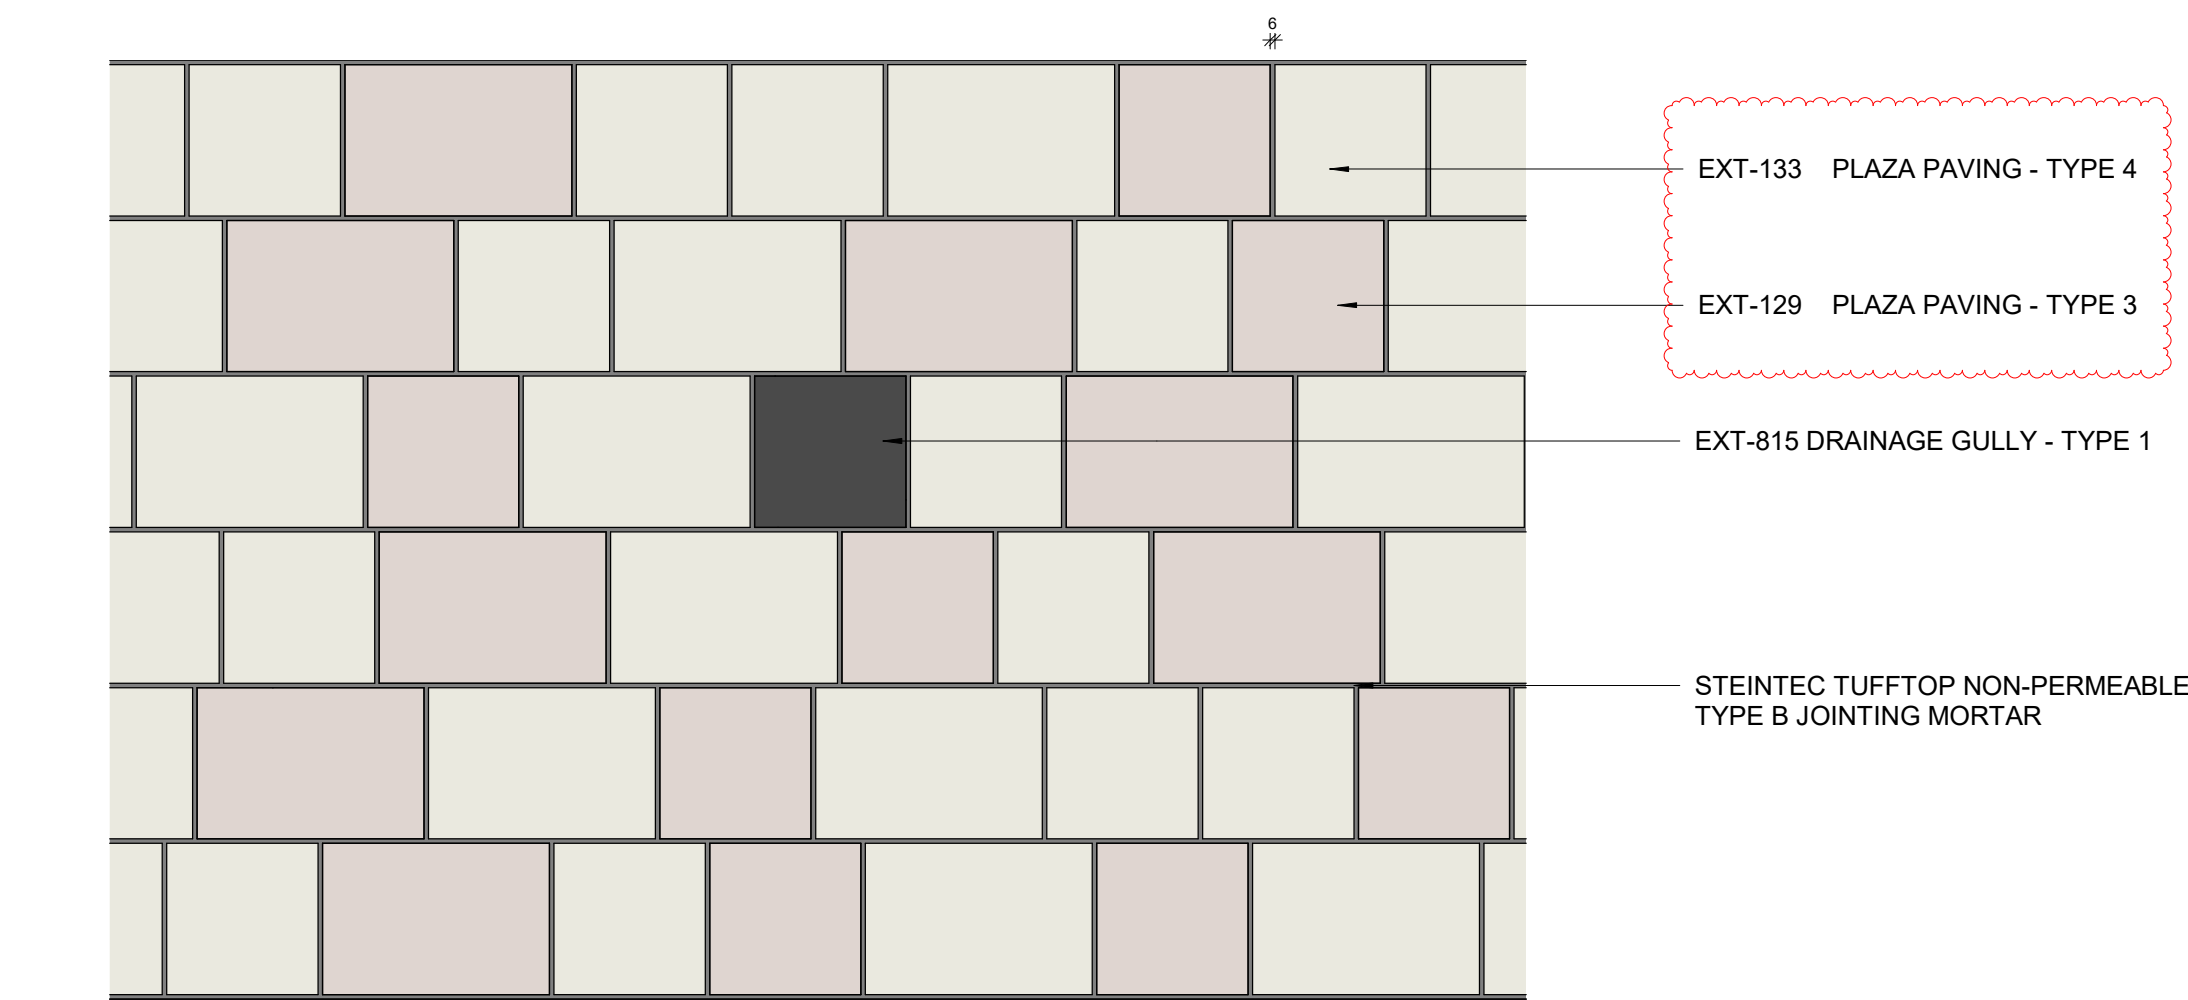


5 GULLY INTERFACE
1:10

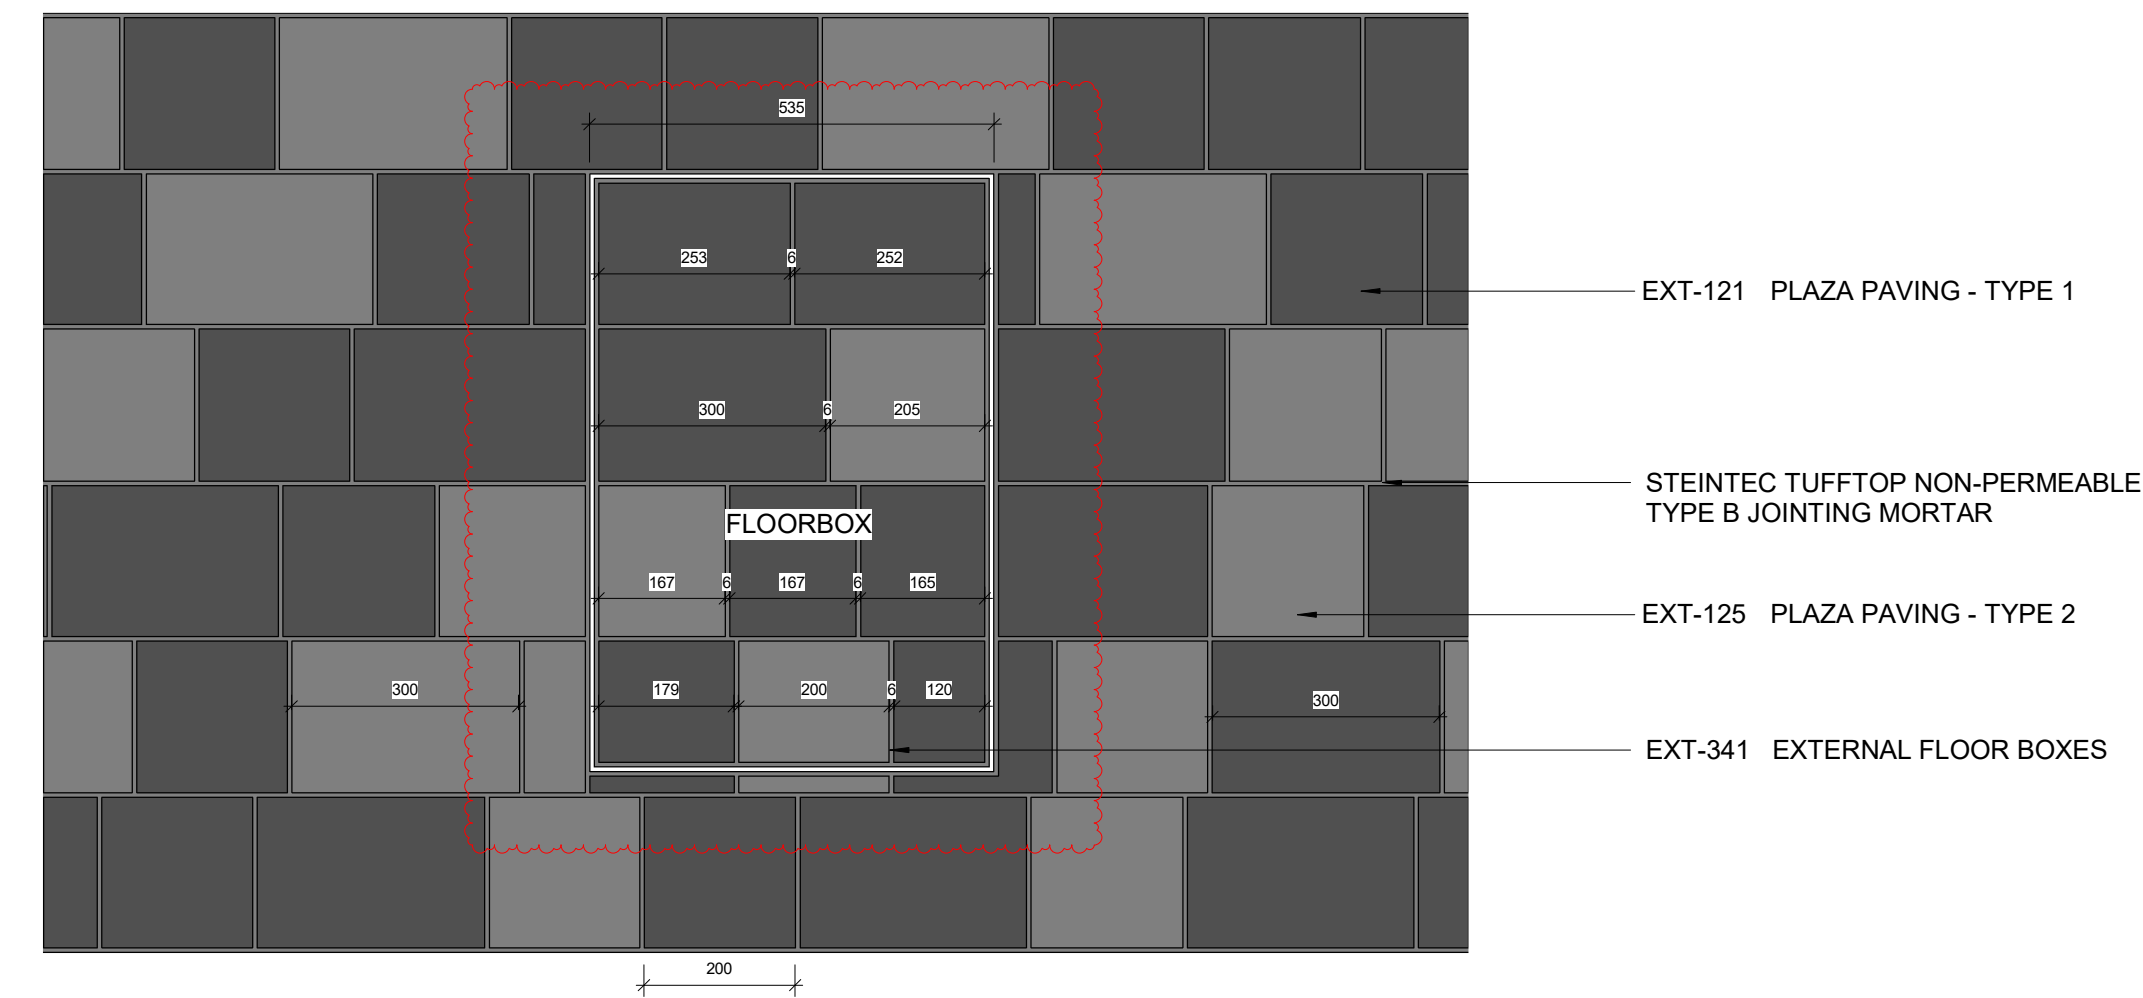

2 FLOORBOX INTERFACE
1:10

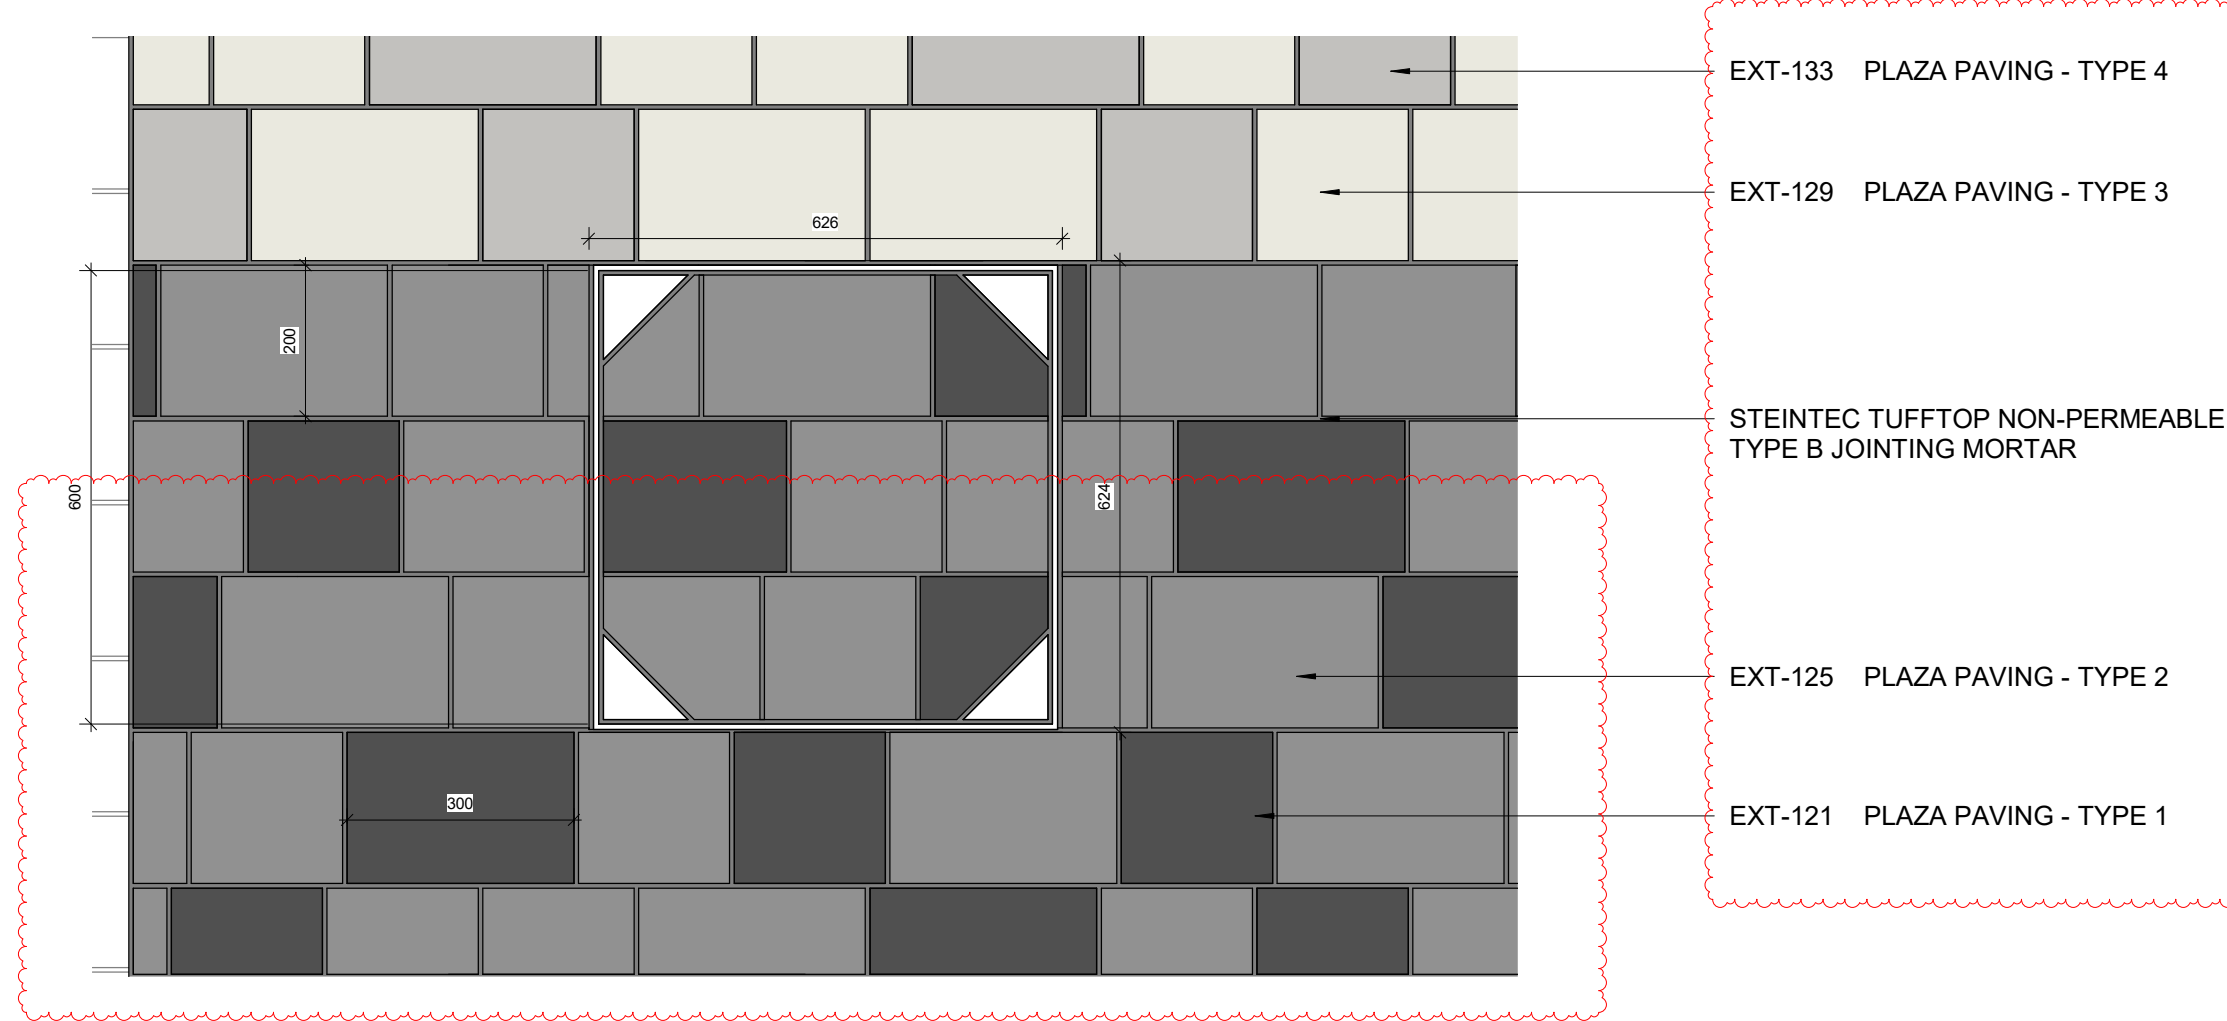


4 MANHOLE COVER INTERFACE
1:10

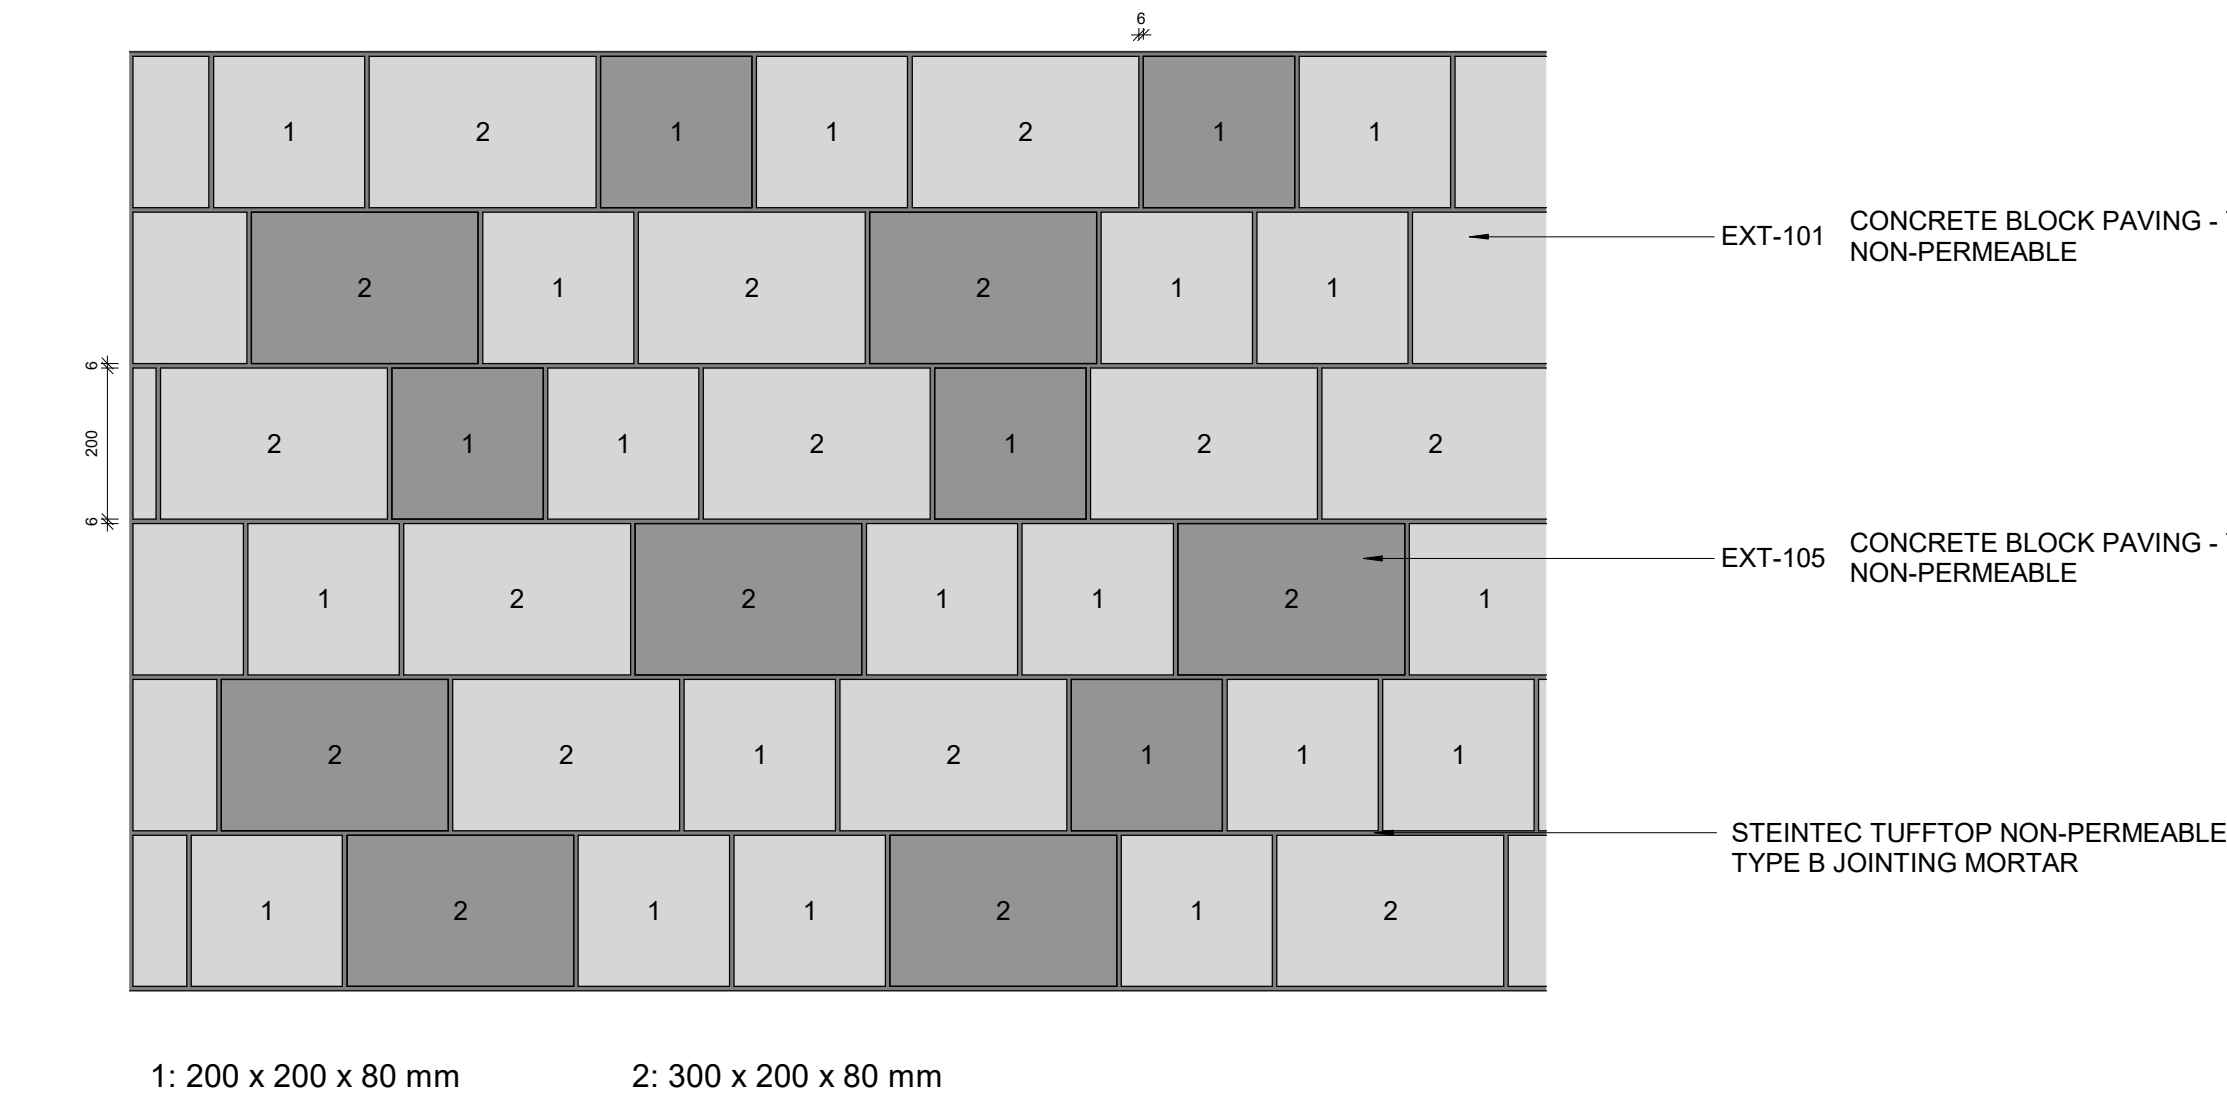


6 CONCRETE BLOCK PAVING
1:10

REVISIONS		
REV	DATE	DESCRIPTION
P00	28.05.23	ISSUED FOR STAGE 4
P01	20.07.23	DISCIPLINE CHANGED FROM "A" TO "L"
P02	02.02.24	ISSUED FOR STAGE 4 UPDATE
C01	01.05.24	ISSUED FOR CONSTRUCTION

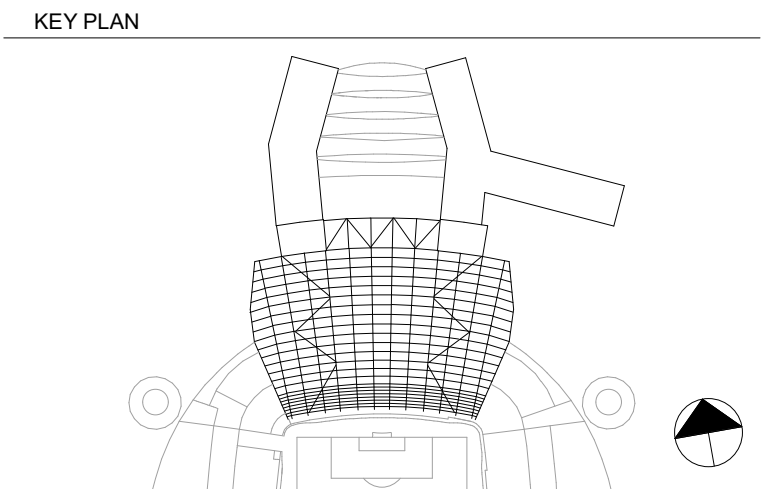

NOTES:

- NO PAVING TO BE CUT BEYOND 1/3 OF PAVING SIZE
- ALL EXTERNAL ELEMENTS MUST ALIGN TO PAVING JOINTING DIRECTION

 

© COPYRIGHT. ALL RIGHTS RESERVED
THIS WORK IS COPYRIGHT AND CANNOT BE REPRODUCED OR COPIED IN ANY FORM OR BY ANY OTHER MEANS (GRAPHIC, ELECTRONIC OR MECHANICAL INCLUDING PHOTOCOPYING) WITHOUT THE WRITTEN PERMISSION OF POPULOUS ANY LICENSE, EXPRESS OR IMPLIED, TO USE THIS DOCUMENT FOR ANY PURPOSE WHATSOEVER IS RESTRICTED TO THE TERMS OF THE AGREEMENT OR IMPLIED AGREEMENT BETWEEN POPULOUS AND THE INSTRUCTING PARTY.
USE FIGURED DIMENSIONS IN PREFERENCE TO SCALED. CHECK ALL DIMENSIONS ON SITE BEFORE FABRICATION OR SETTING OUT

ARCHITECT
POPULOUS®
14 BLADES COURT | DEODAR ROAD | LONDON | SW15 2NU | UNITED KINGDOM
TELEPHONE +44 (0)20 8874 7566 FACSIMILE +44 (0)20 8874 7470
ALL PRODUCTION & INTELLECTUAL PROPERTY RIGHTS RESERVED © POPULOUS 2009

PROJECT NAME
MCFC - NORTH EXPANSION

DRAWING TITLE
**LANDSCAPE
TYPICAL PAVING PLAN AND
INTERFACE (SHEET 1 OF 2)**

STATUS		RIBA STAGE			PROJECT NO.		
A5		5			4348		
DATE			SCALE			SIZE	
14/05/23			1 : 10			A1	
DRAWN	CHECKED	APPROVED					
SA	TJ	MT					
PROJECT	ORIGIN	ZONE	LEVEL	TYPE	ROLE	DRAWING	REV
NSE-POP-ZZ- ZZ- DD- L - 000672 C01							