


Proposed Site Plan

 

Mulholland

Architecture

E chris@mulhollandarchitecture.co.uk
M +44 (0)7923156723

© COPYRIGHT This drawing is protected by copyright and shall not be reproduced in any form without first gaining permission from Mulholland Architecture Ltd

Mulholland Architecture shall have no responsibility for any use made of this document other than for which it was prepared and issued.

All dimensions and levels should be checked on site. All dimensions to be taken on site prior to manufacture of any component or element. Do not scale from this drawing. Please report any discrepancies to Mulholland Architecture.

All works to be in accordance with all current editions and relevant clauses of building regulations, British Standards, Codes of Practice and HSE directives even if not stated.

All pipes, drains, services etc to be accurately located on site prior to demolition/excavation/construction. All disturbed surfaces to be made good thereafter.

Final building works to be in accordance with relevant building regulations - Structural engineers drawings to supercede drawn information.

If in doubt, ask.

Revision	Date	Author
	23/12/25	

Stage:

Proposed Drawings

Drawing Title:	Drawing Size:
Proposed Site Plan	1:200 @A2

Project:	Job Number: 070
----------	-----------------

Reconfiguration of 2nd floor inc. proposed rooflights at front and rear; Cellar conversion and associated works

Client:


Nick & Vaidehi

Site Address:


25 Chandos Road, Chorlton, Manchester, M21 0SS

Drawn: CM	Date: Dec '25	Stage: P
Reviewed by:	Drawing No.	Revision:
CM	Pr-70-001	

Proposed Basement Plan

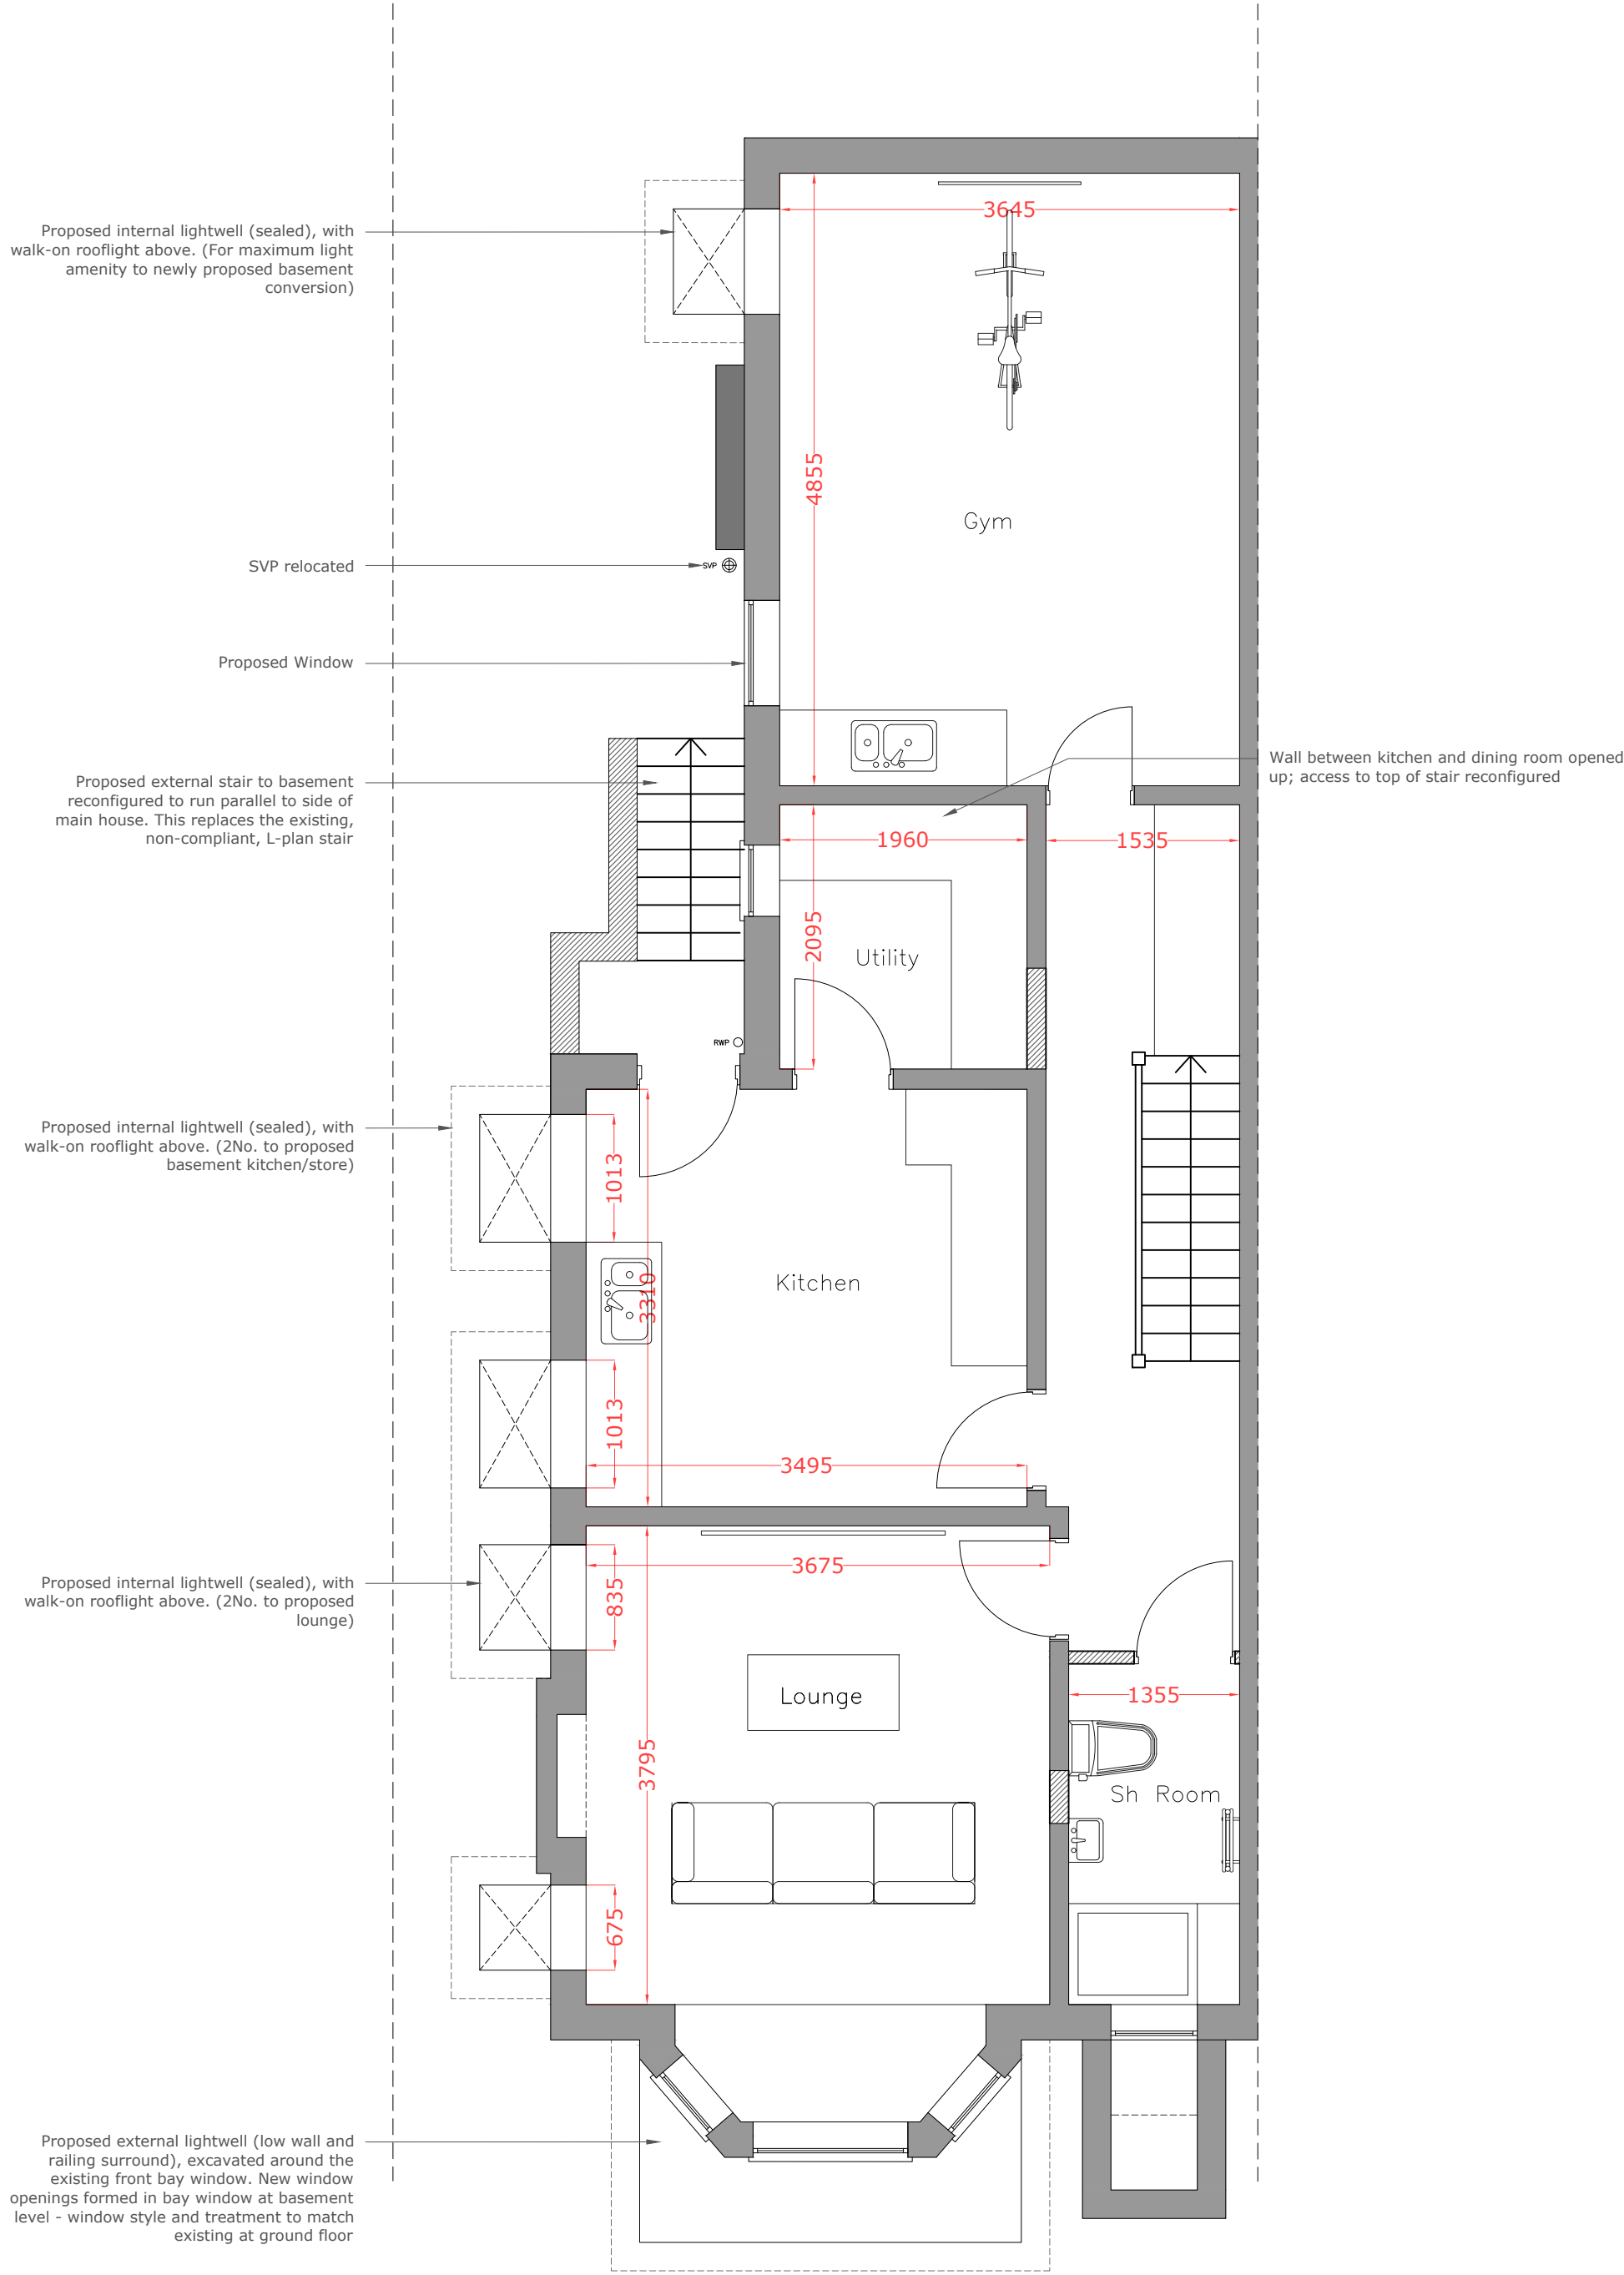

Proposed Ground Floor Plan

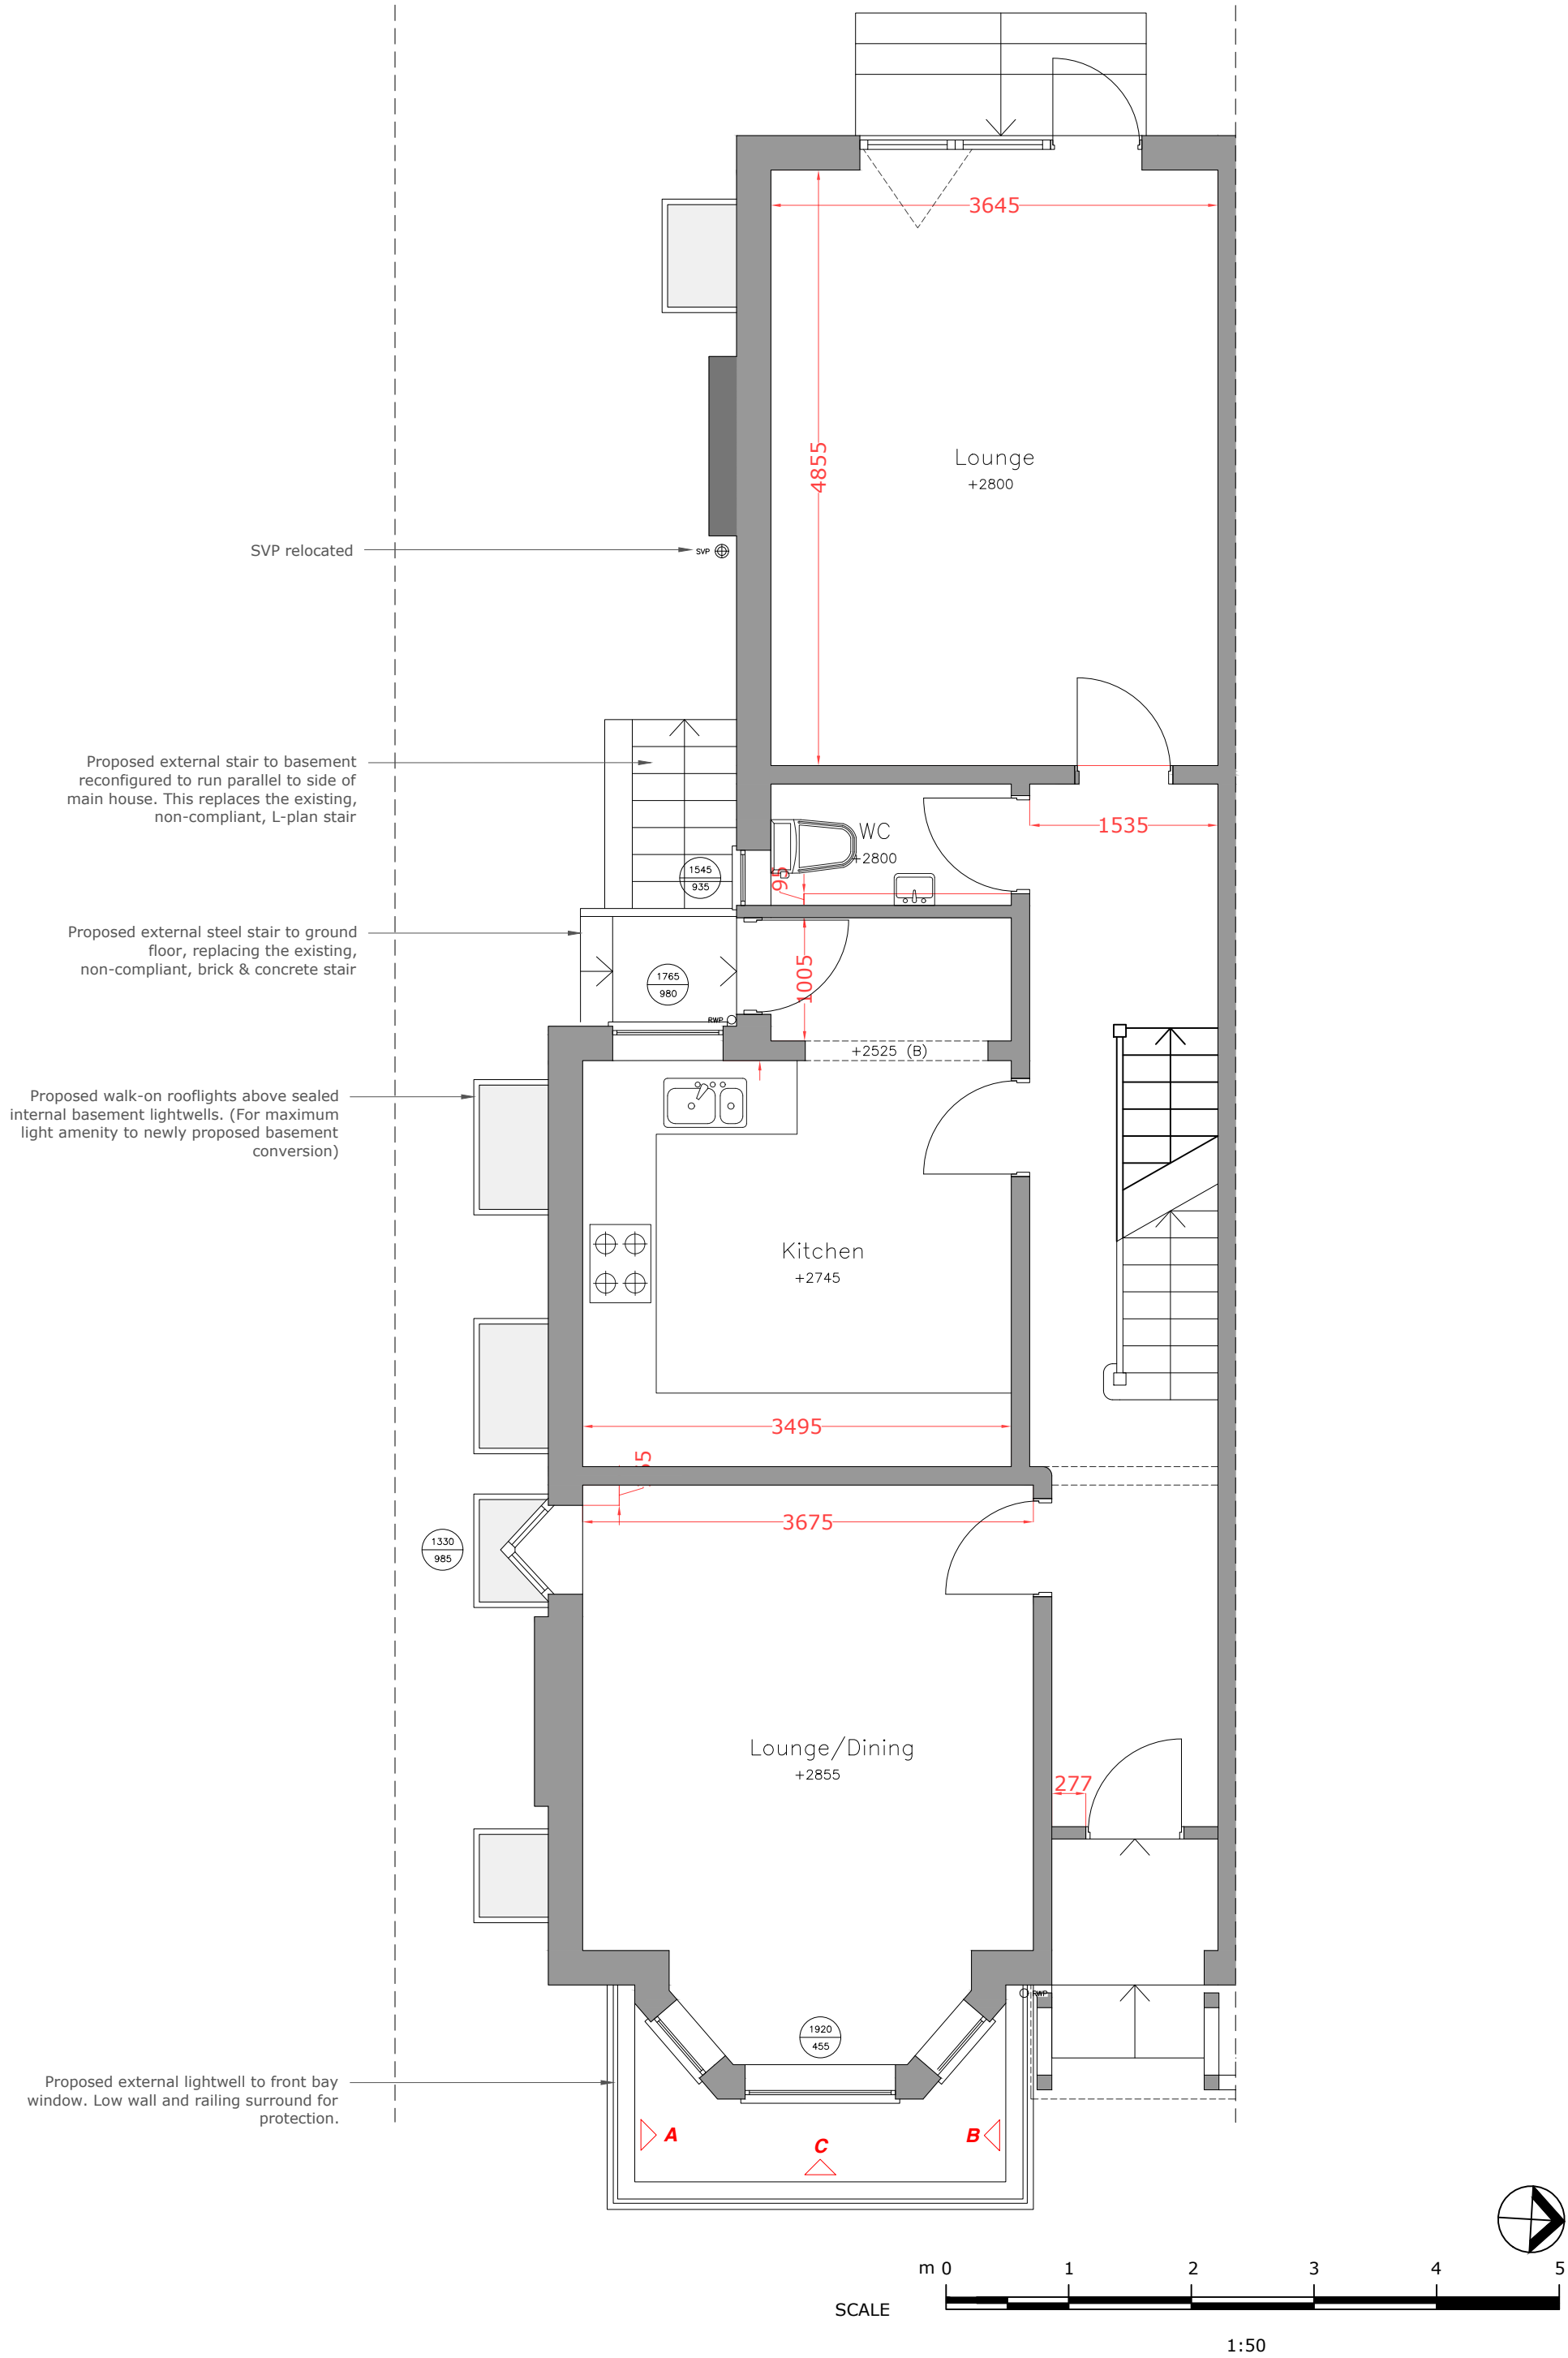

Revision	Date	Author
	23/12/25	

Stage:

Proposed Drawings

Drawing Title:	Drawing Size:
Proposed Basement & Ground Floor Plan	1:50 @A2

Project:	Job Number: 070
----------	-----------------

Reconfiguration of 2nd floor inc. proposed rooflights at front and rear; Cellar conversion and associated works


Client:

Nick & Vaidehi



Site Address:
25 Chandos Road, Chorlton, Manchester, M21 0SS

Drawn: CM	Date: Dec '25	Stage: P
Reviewed by:	Drawing No.	Revision:
CM	Pr-70-100	

Proposed First Floor Plan (unchanged)

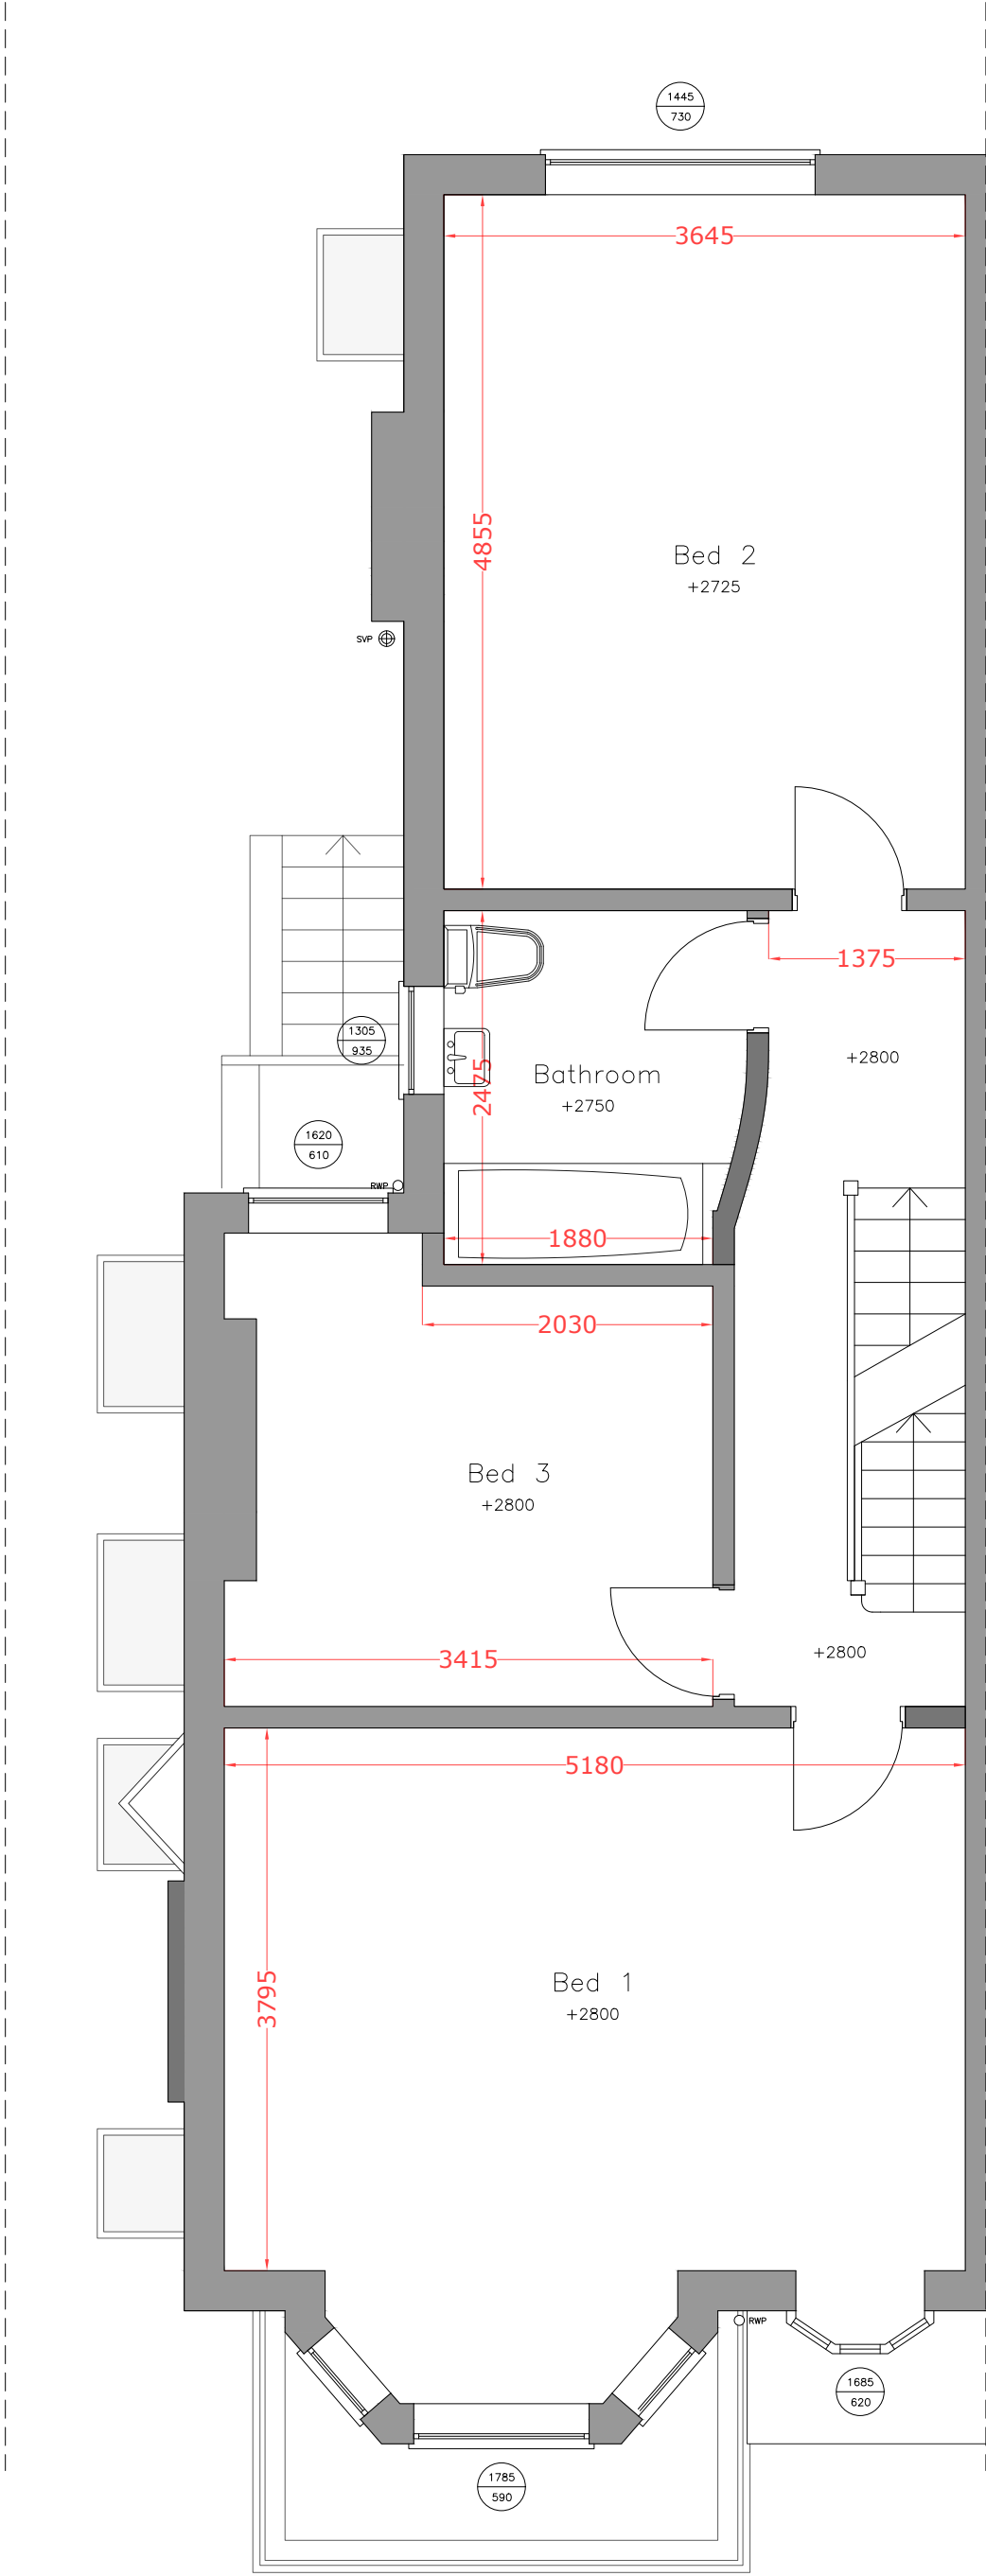

Proposed Second Floor Plan

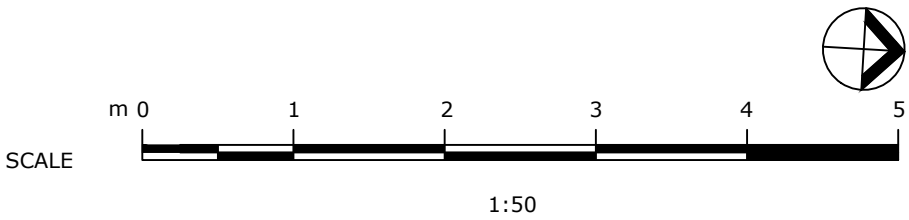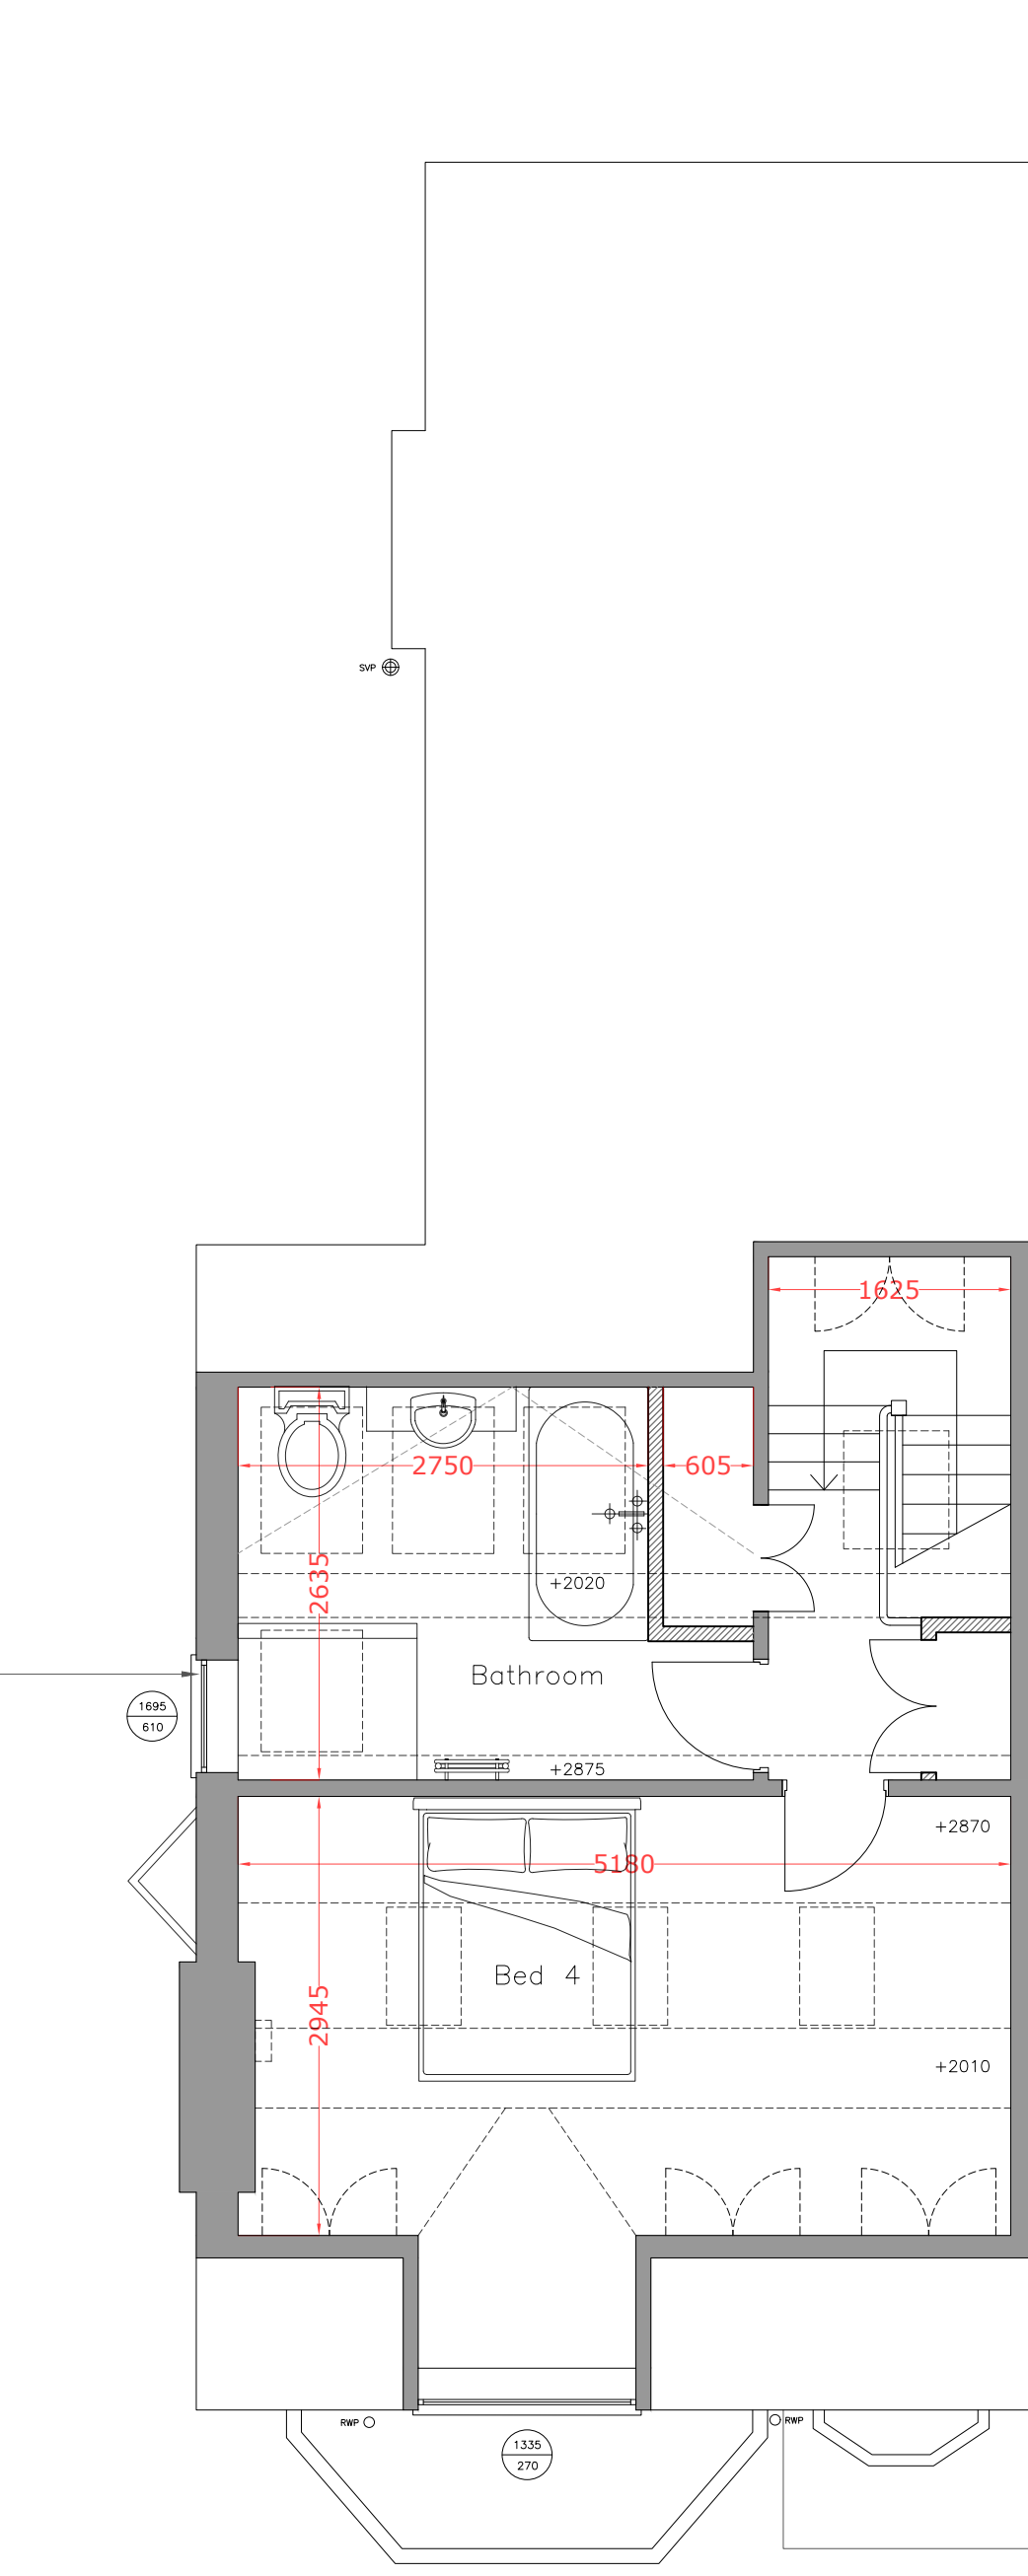

Revision	Date	Author
	23/12/25	

Stage:

Proposed Drawings

Drawing Title:	Drawing Size:
Proposed First & Second Floor Plan	1:50 @A2

Project: Job Number: 070

Reconfiguration of 2nd floor inc. proposed rooflights at front and rear; Cellar conversion and associated works

Client:



Nick & Vaidehi

Site Address:

25 Chandos Road, Chorlton, Manchester, M21 0SS

Drawn: CM	Date: Dec '25	Stage: P
Reviewed by:	Drawing No.	Revision:
CM	Pr-70-101	

Proposed Roof Plan

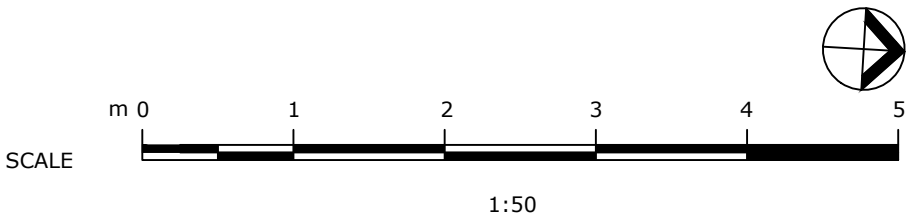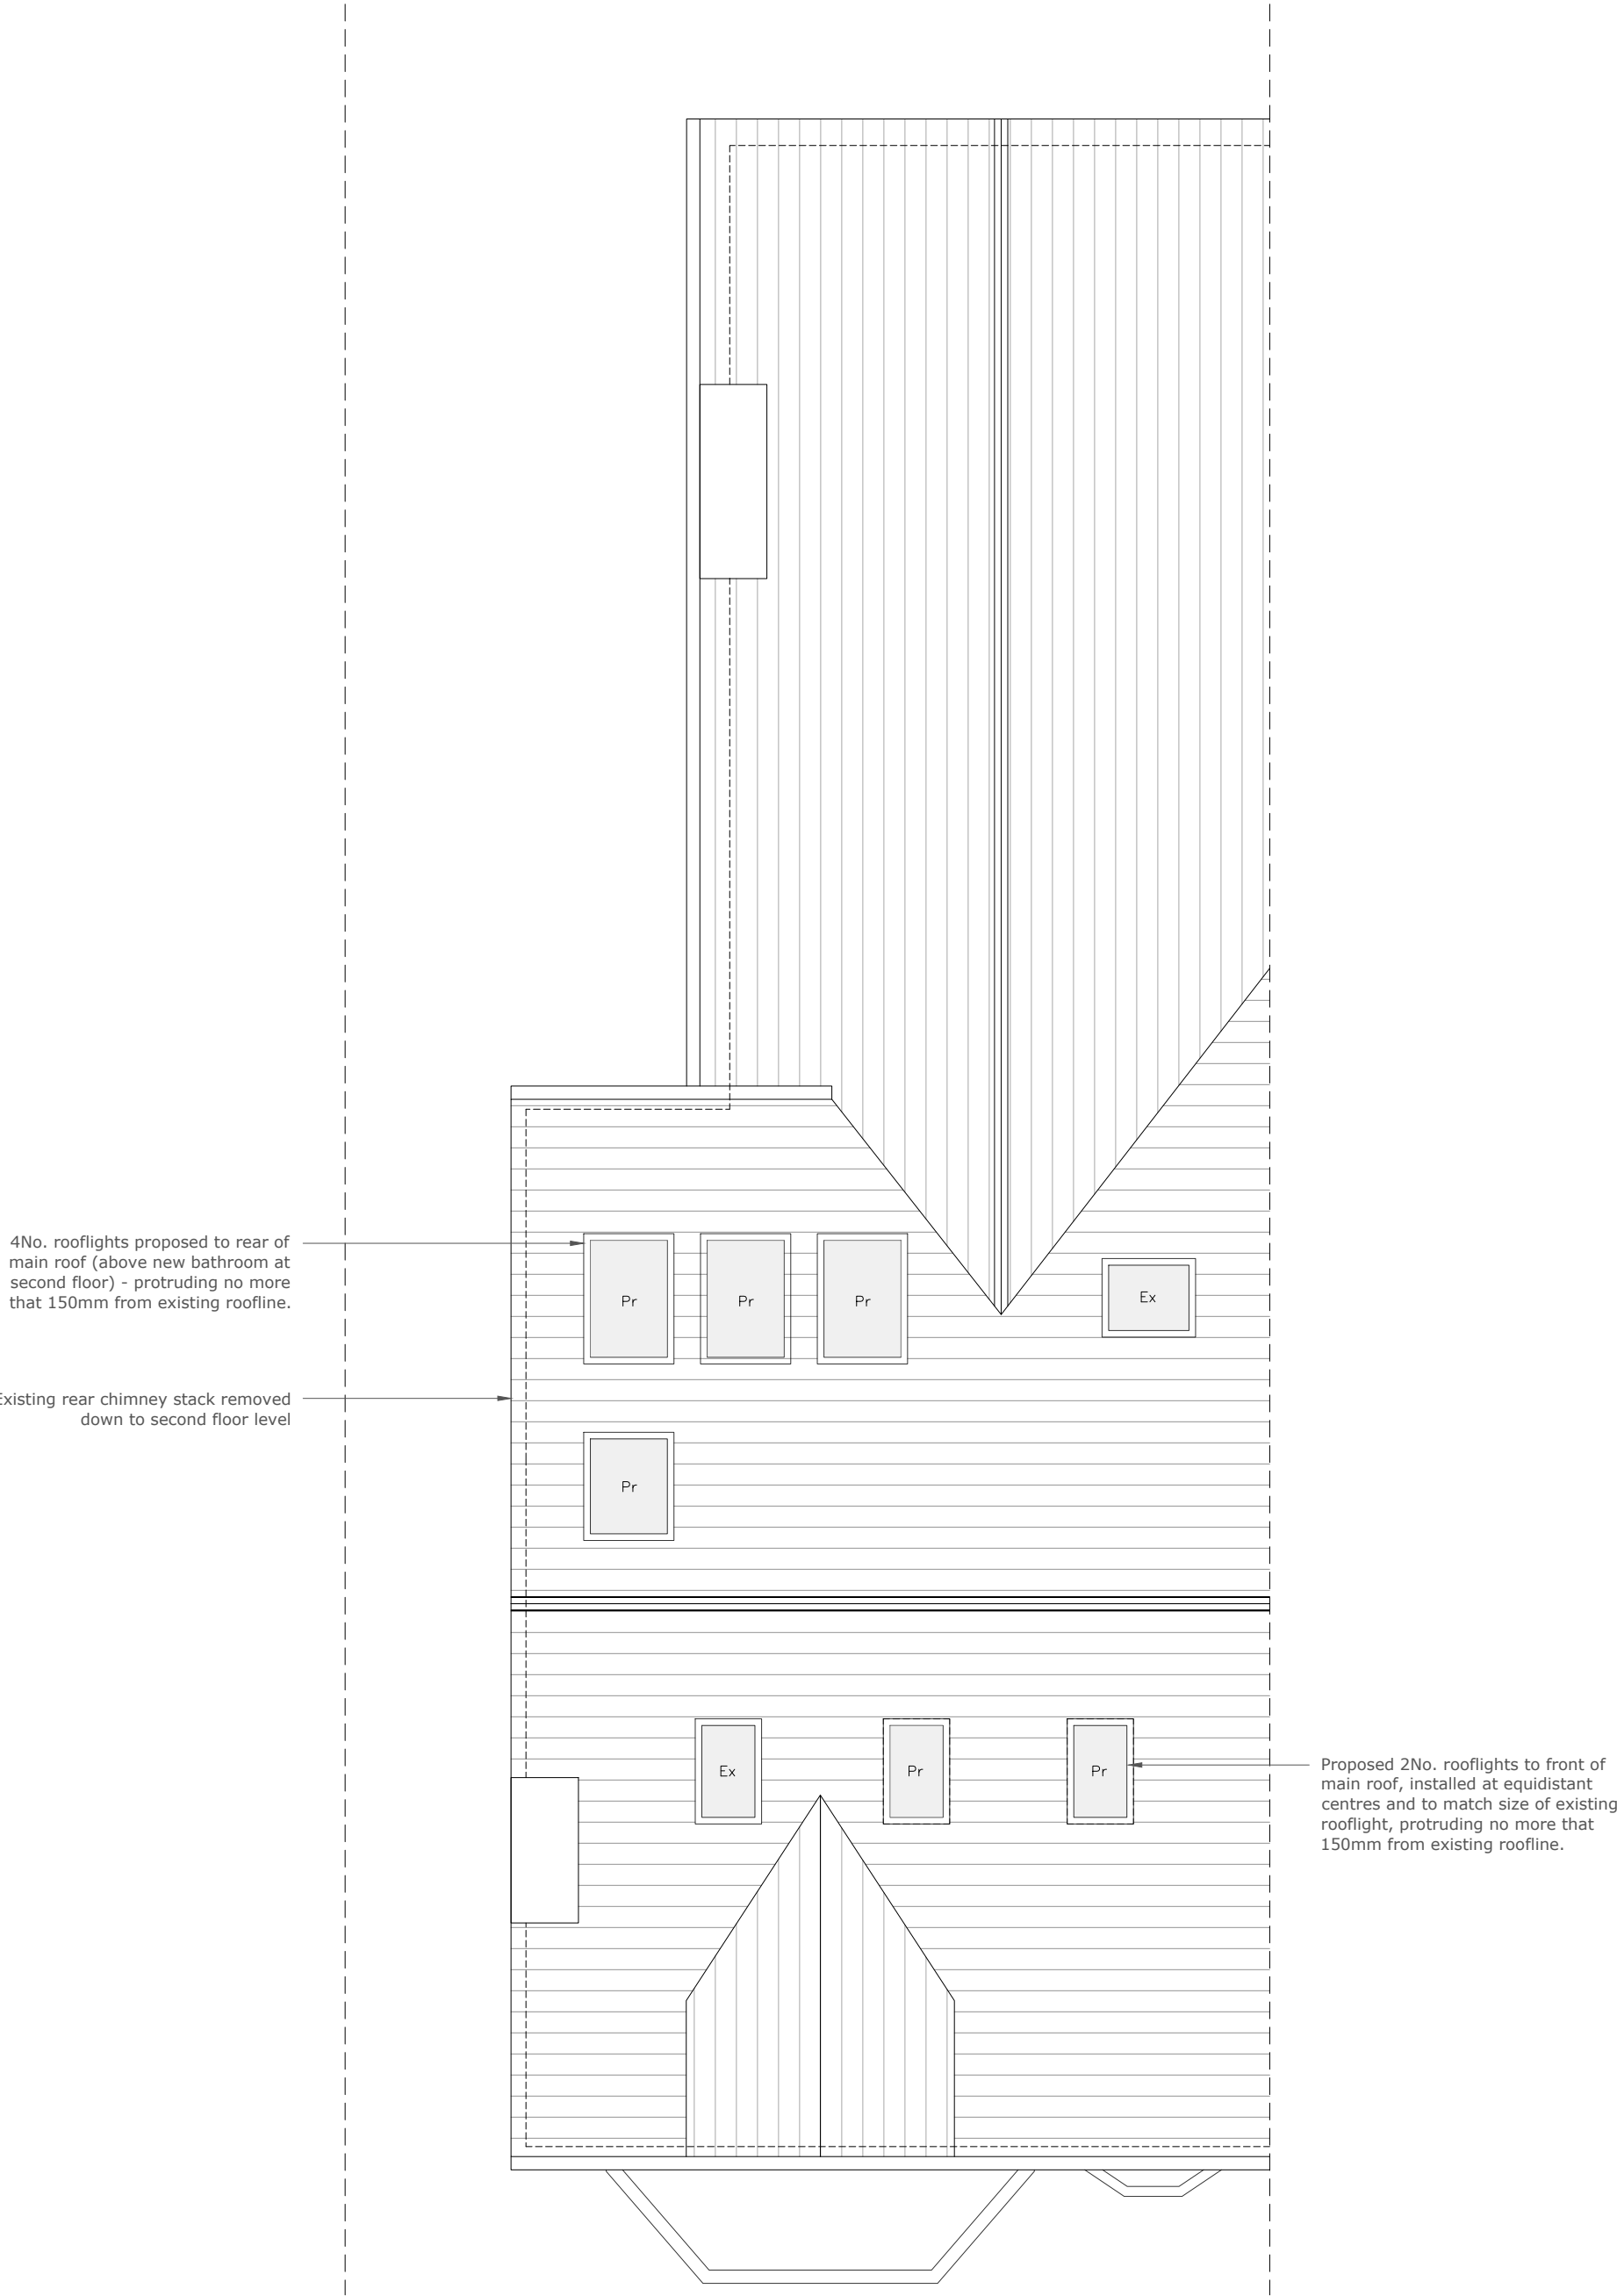

Revision	Date	Author
	23/12/25	

Stage:

Proposed Drawings

Drawing Title:	Drawing Size:
Proposed Roof Plan	1:50 @A2

Project: Job Number: 070

Reconfiguration of 2nd floor inc.
proposed rooflights at front and
rear; Cellar conversion and
associated works

Client:

Nick & Vaidehi

Site Address:


25 Chandos Road, Chorlton,
Manchester, M21 0SS

Drawn: CM	Date: Dec '25	Stage: P
Reviewed by:	Drawing No.	Revision:
CM	Pr-70-102	

Proposed Front Elevation



Proposed Rear Elevation

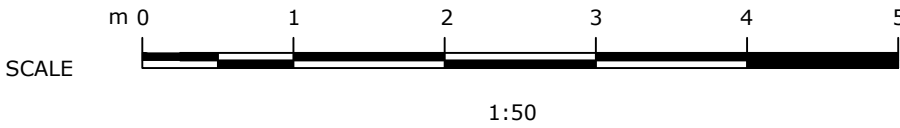

Revision	Date	Author
	23/12/25	

Stage:

Proposed Drawings

Drawing Title:	Drawing Size:
Proposed Front & Rear Elevations	1:50 @A2

Project:	Job Number: 070
----------	-----------------

Reconfiguration of 2nd floor inc. proposed rooflights at front and rear; Cellar conversion and associated works

Client:

Nick & Vaidehi

Site Address:


25 Chandos Road, Chorlton, Manchester, M21 0SS

Drawn: CM	Date: Dec '25	Stage: P
Reviewed by:	Drawing No.	Revision:
CM	Pr-070-200	

Proposed Side Elevation 01




Proposed Side Elevation
(Front Lightwell) A

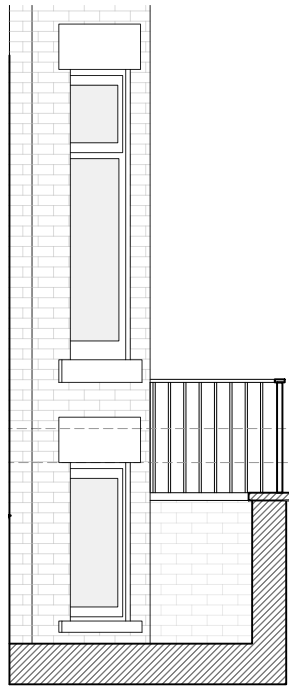



Proposed external lightwell (low wall and railing surround), excavated around the existing front bay window. New window openings formed in bay window at basement level - window style and treatment to match existing at ground floor. Facing bricks to match existing

Proposed Side Elevation
(Front Lightwell) B

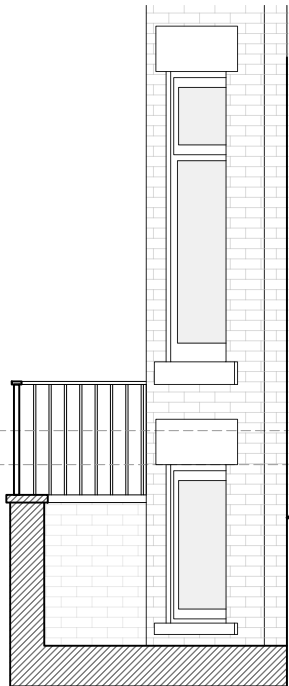

New window openings formed in bay window at basement level - window style and treatment to match existing at ground floor. Facing bricks to match existing

Proposed Side Elevation
(Front Lightwell) C

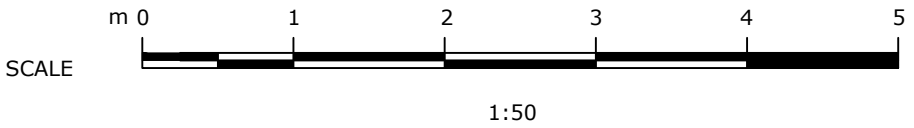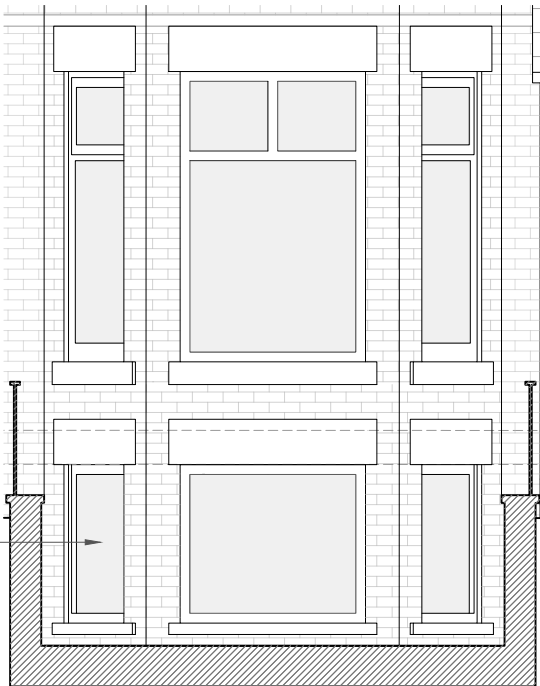

Revision	Date	Author
	23/12/25	

Stage:

Proposed Drawings

Drawing Title:	Drawing Size:
Proposed Side Elevation 01 & Lightwell Elevations	1:50 @A2

Project:	Job Number:
	070

Reconfiguration of 2nd floor inc. proposed rooflights at front and rear; Cellar conversion and associated works

Client:

Nick & Vaidehi

Site Address:

25 Chandos Road, Chorlton, Manchester, M21 0SS

Drawn: CM	Date: Dec '25	Stage: P
Reviewed by:	Drawing No.	Revision:
CM	Pr-070-201	

© COPYRIGHT This drawing is protected by copyright and shall not be reproduced in any form without first gaining permission from Mulholland Architecture Ltd

Mulholland Architecture shall have no responsibility for any use made of this document other than for which it was prepared and issued.

All dimensions and levels should be checked on site. All dimensions to be taken on site prior to manufacture of any component or element. Do not scale from this drawing. Please report any discrepancies to Mulholland Architecture.

All works to be in accordance with all current editions and relevant clauses of building regulations, British Standards, Codes of Practice and HSE directives even if not stated.

All pipes, drains, services etc to be accurately located on site prior to demolition/excavation/construction. All disturbed surfaces to be made good thereafter.

Final building works to be in accordance with relevant building regulations - Structural engineers drawings to supercede drawn information.

If in doubt, ask.

Revision	Date	Author
	23/12/25	



Stage:

Proposed Drawings

Drawing Title:	Drawing Size:
Proposed Side Elevation 02	1:50 @A2

Project: Job Number: 070

Reconfiguration of 2nd floor inc. proposed rooflights at front and rear; Cellar conversion and associated works

Client:

Nick & Vaidehi

Site Address:

25 Chandos Road, Chorlton, Manchester, M21 0SS

Drawn: CM Date: Dec '25 Stage: P

Reviewed by: Drawing No. Revision:

CM	Pr-070-202	
----	------------	--

