


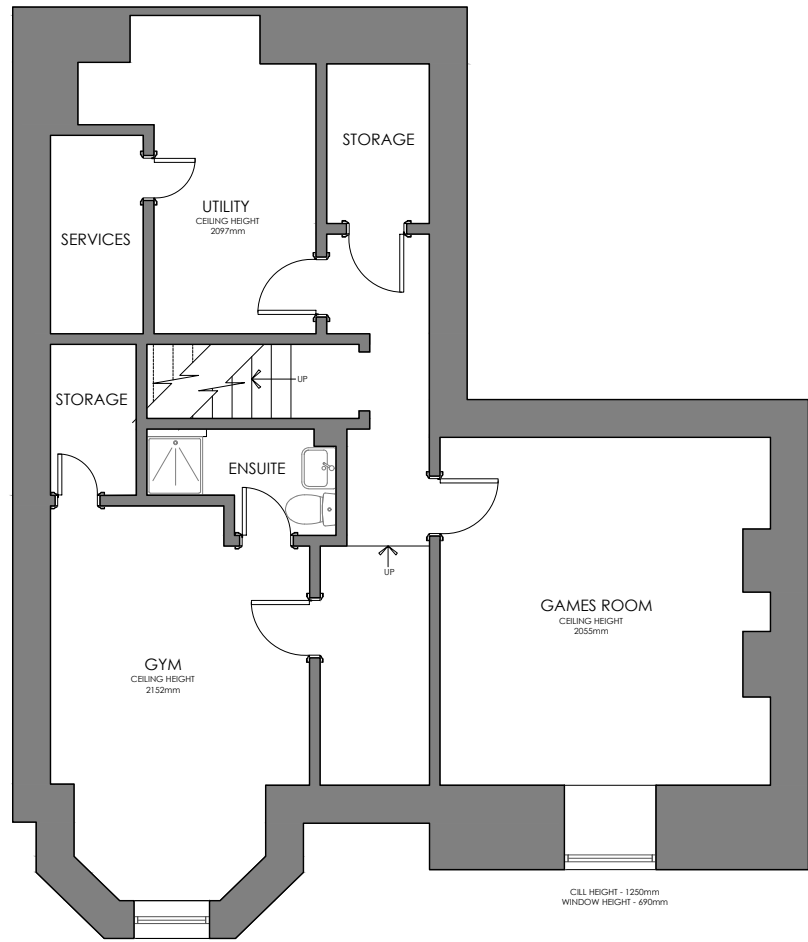


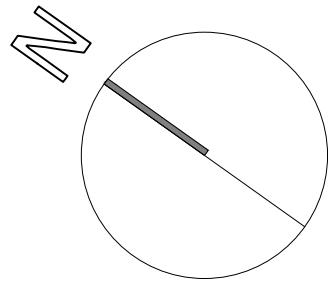


P EXISTING BASEMENT PLAN
1:100

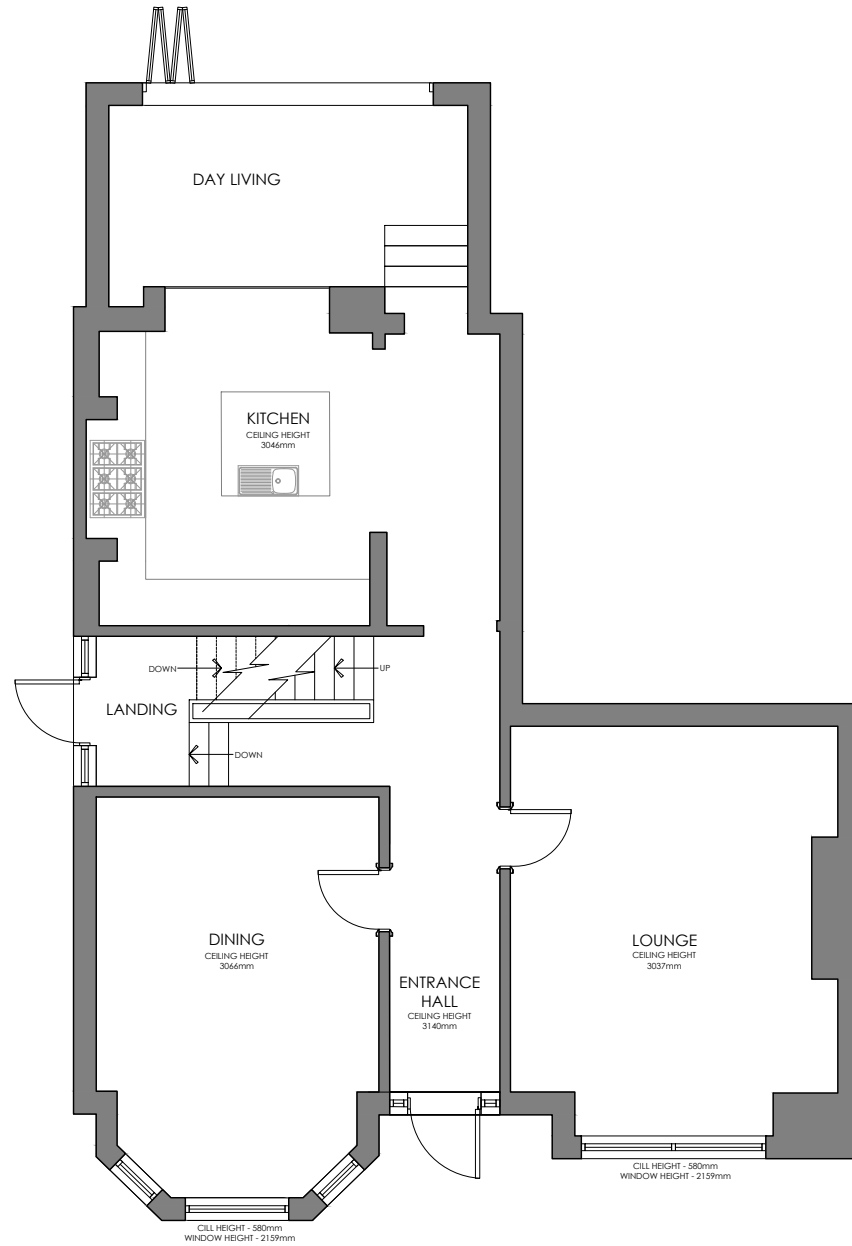

P EXISTING GROUND FLOOR PLAN
1:100

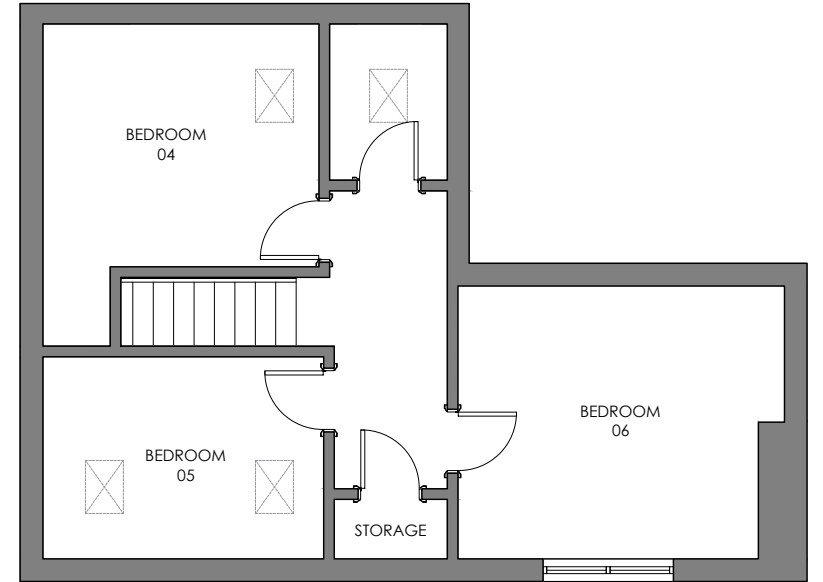

P EXISTING SECOND FLOOR PLAN
1:100

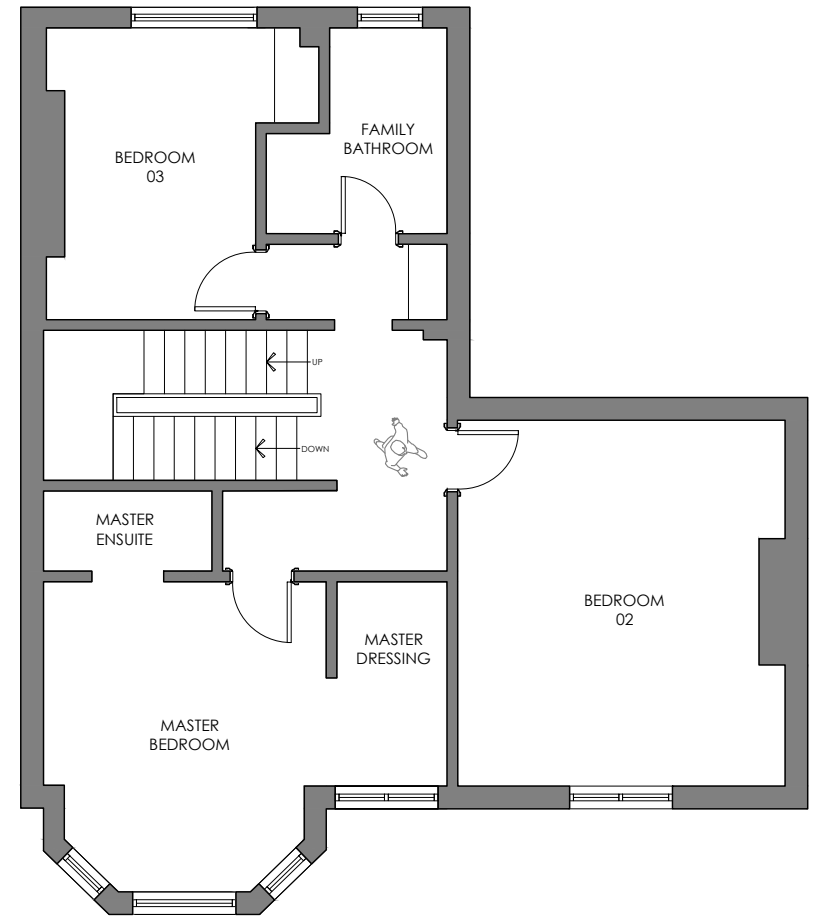

P EXISTING FIRST FLOOR PLAN
1:100

All dimensions must be checked on site and not scaled from this drawing.	REVISION		PROJECT: 25 MOORLAND ROAD, DIDSBURY	DRAWING No: 101.A.002	JAMES GRAY BESPOKE INTERIOR ARCHITECTURE DESIGN
	date	revision description			
World Copyright c.- The reproduction of any part of this design, whether in drawing, electronic or three dimensional forms is prohibited without the express permission of JGB Ltd.			CLIENT: HUGHES	SCALE: 1:100 @ A3	
				DATE: 05.03.2026	
				DRAWN BY: LC	
			DRAWING TITLE: EXISTING FLOOR PLANS	CHECKED BY: **	Altrincham Business Park, Edward Ct, Broadheath, Altrincham WA14 5GL