






BOUNDARY LINE

BOUNDARY LINE

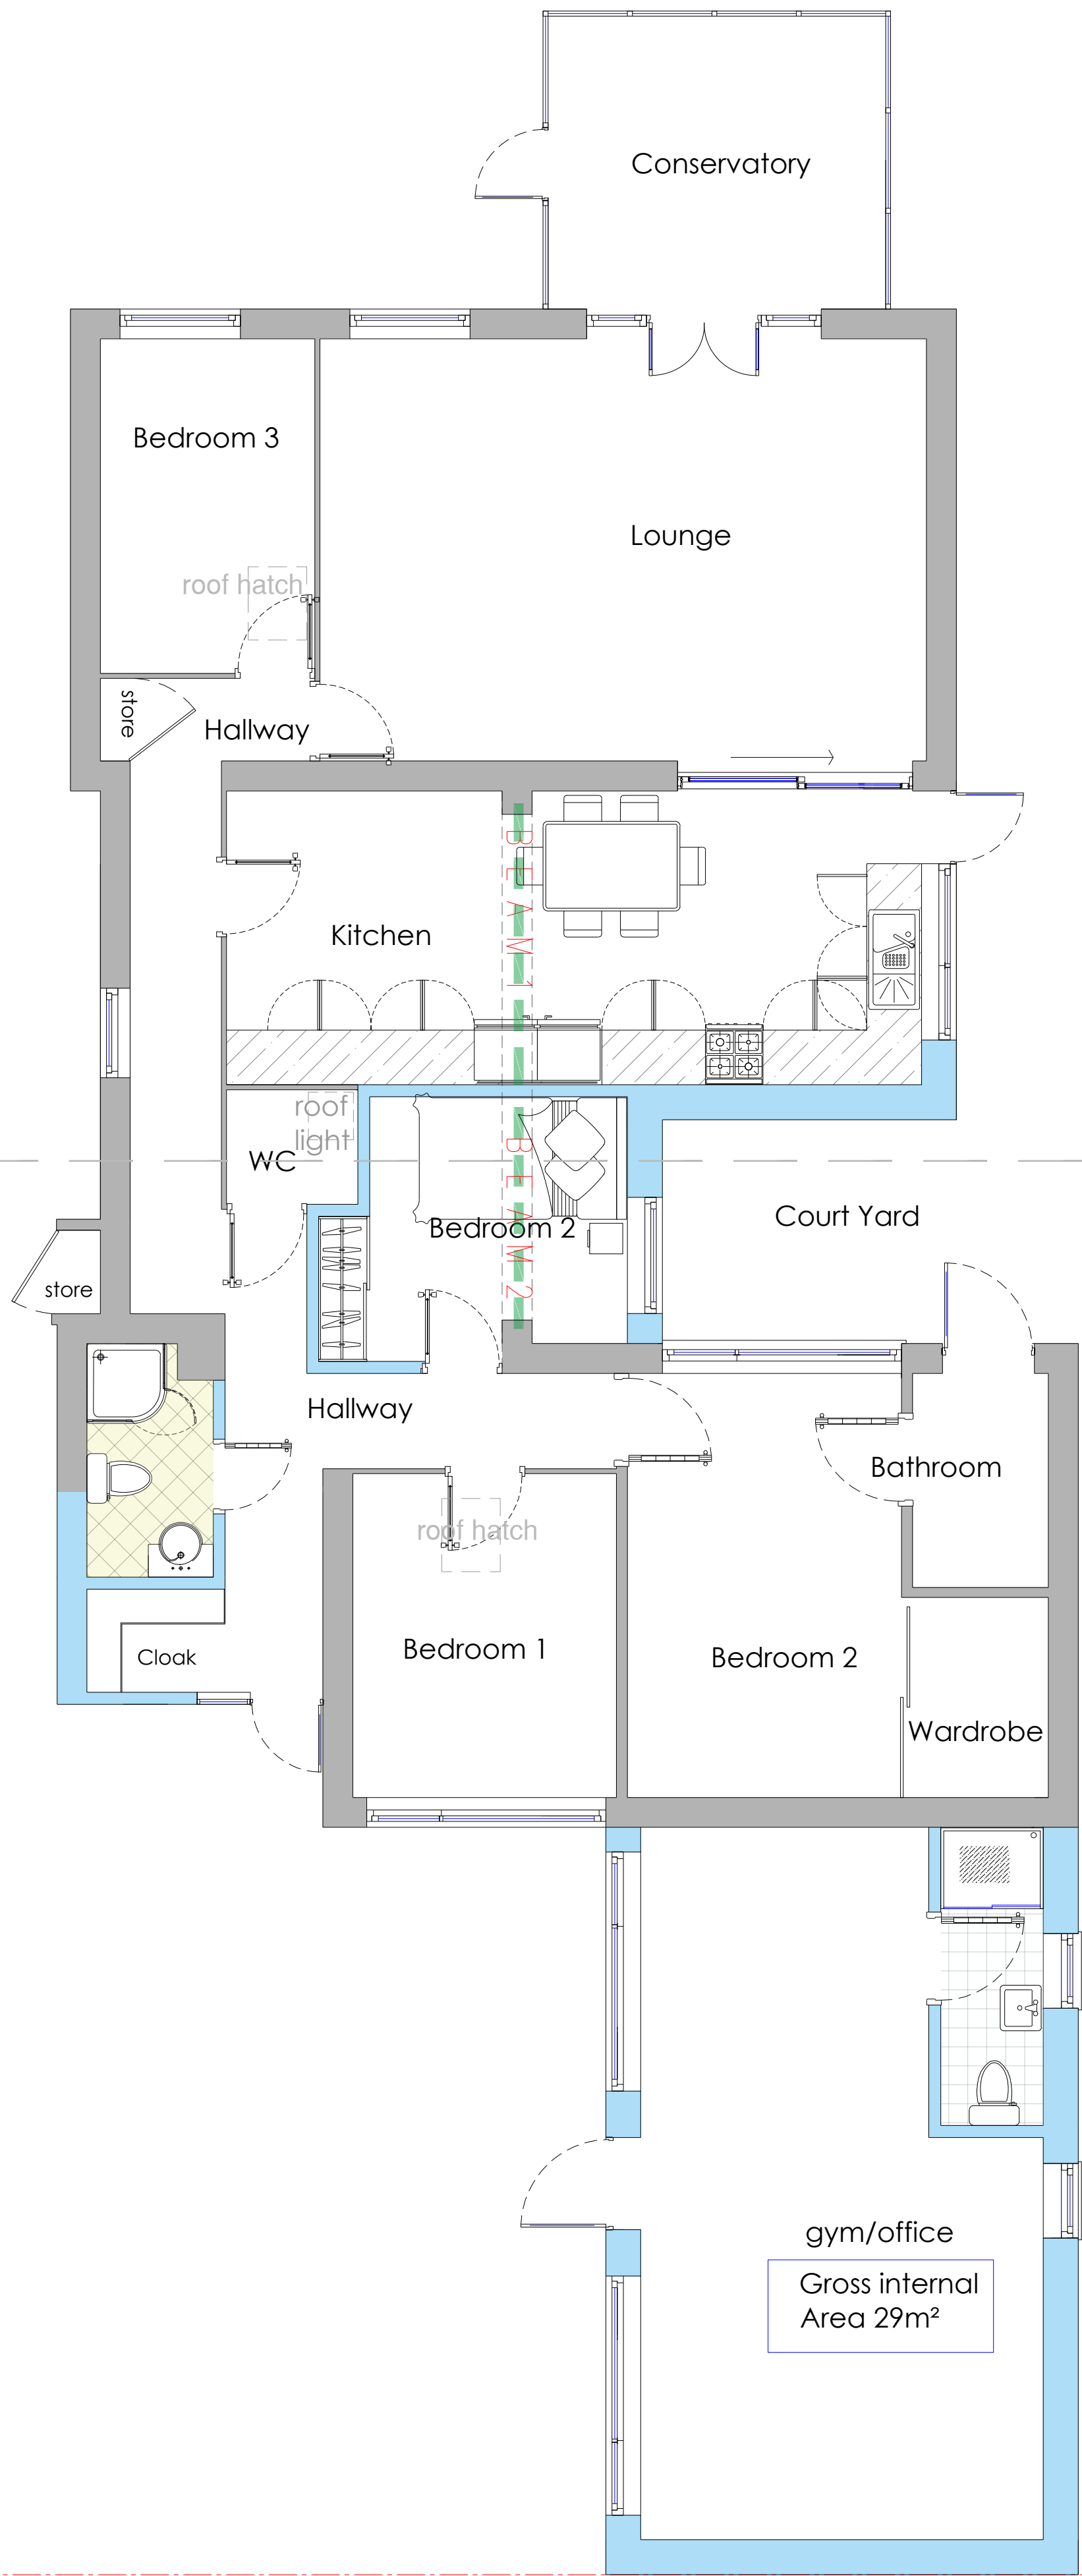

Proposed Ground Floor Plan
Scale 1:50

BOUNDARY LINE

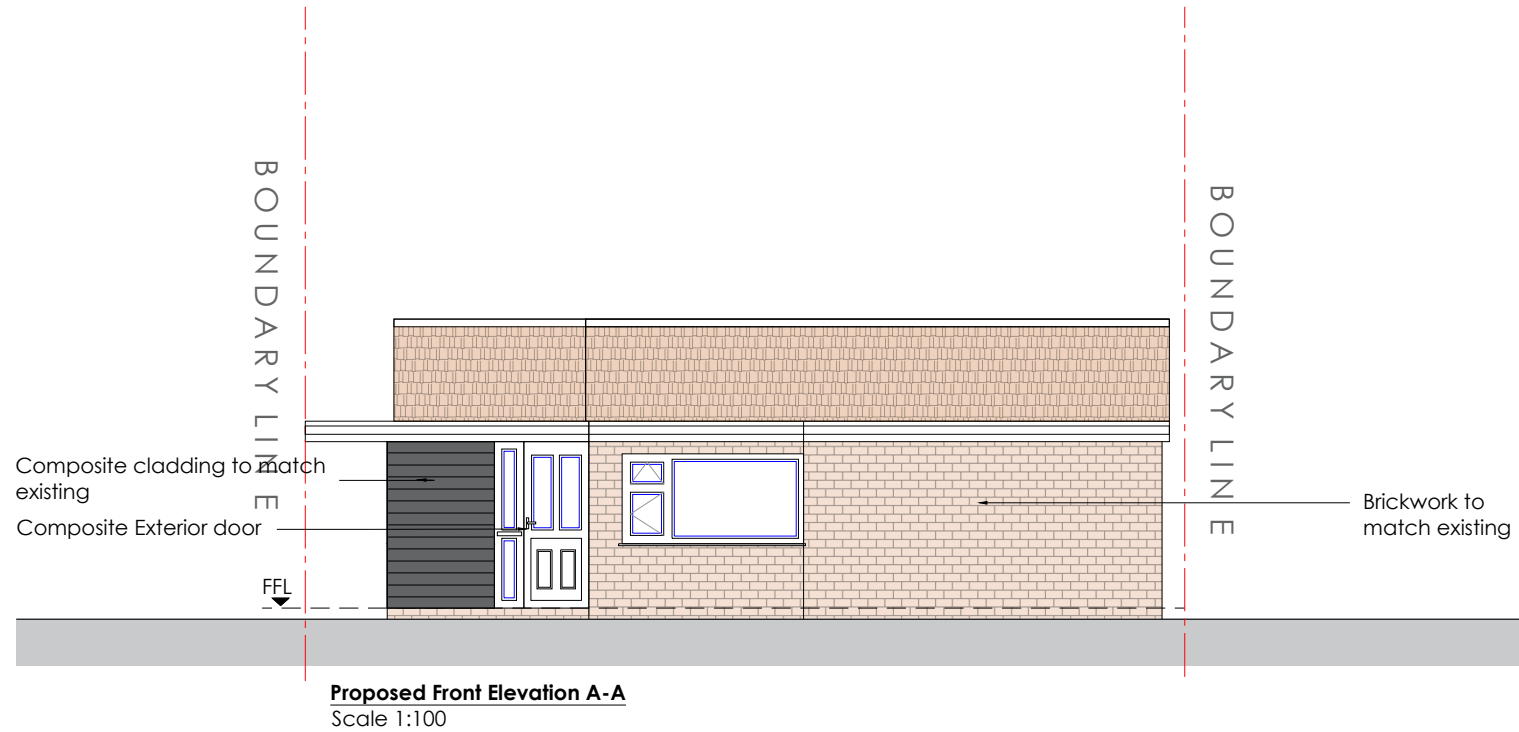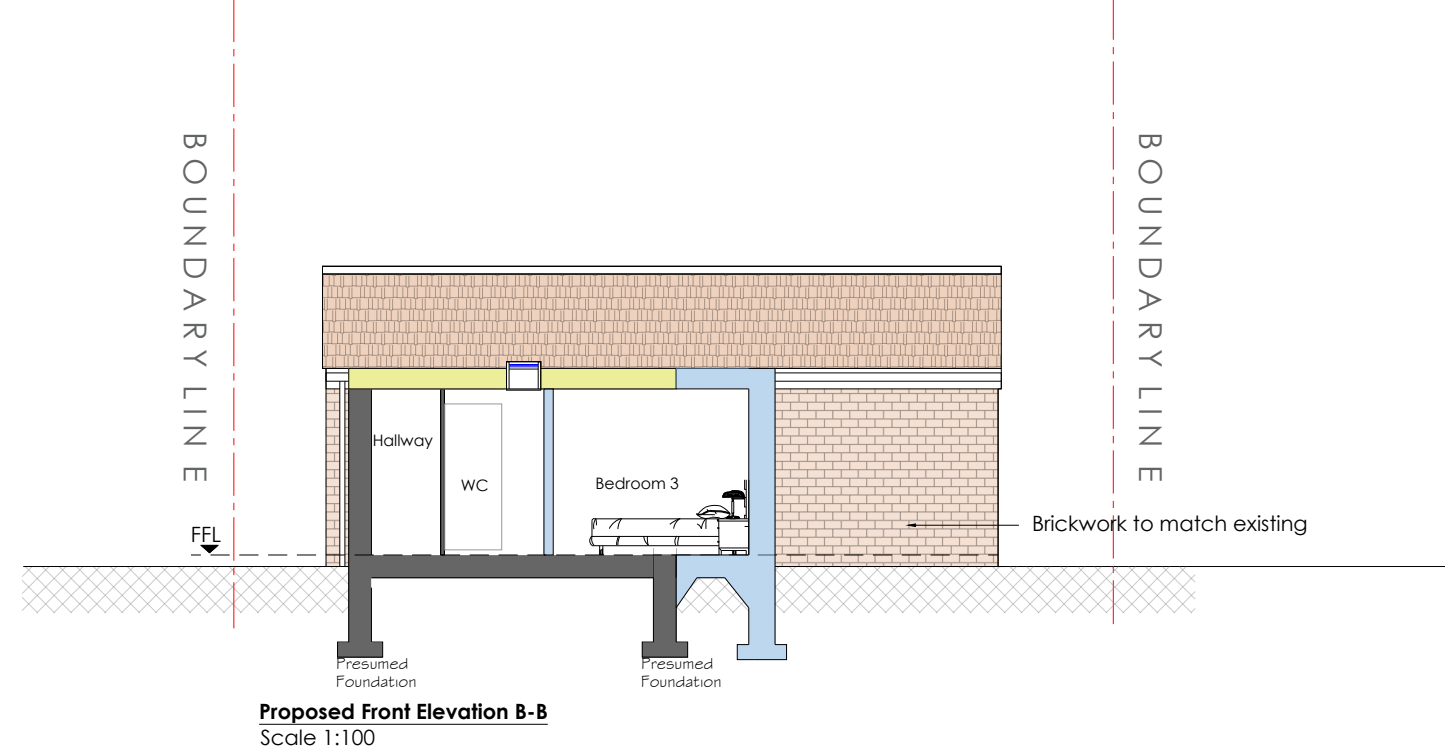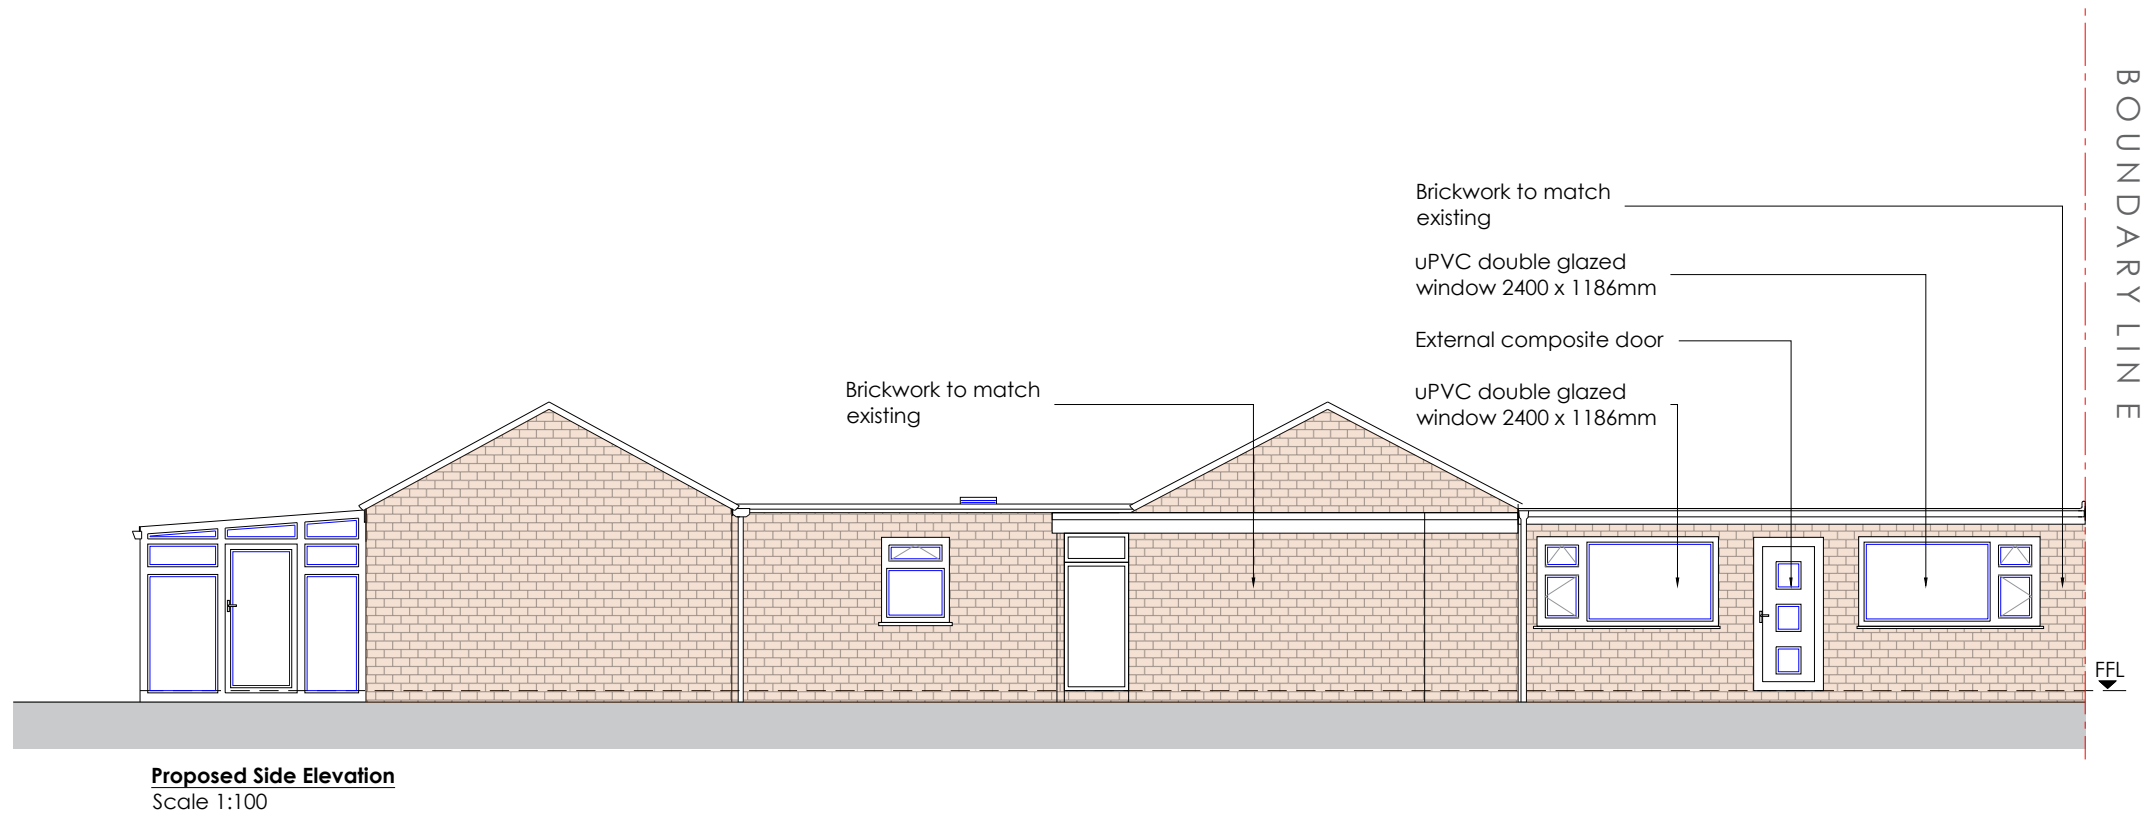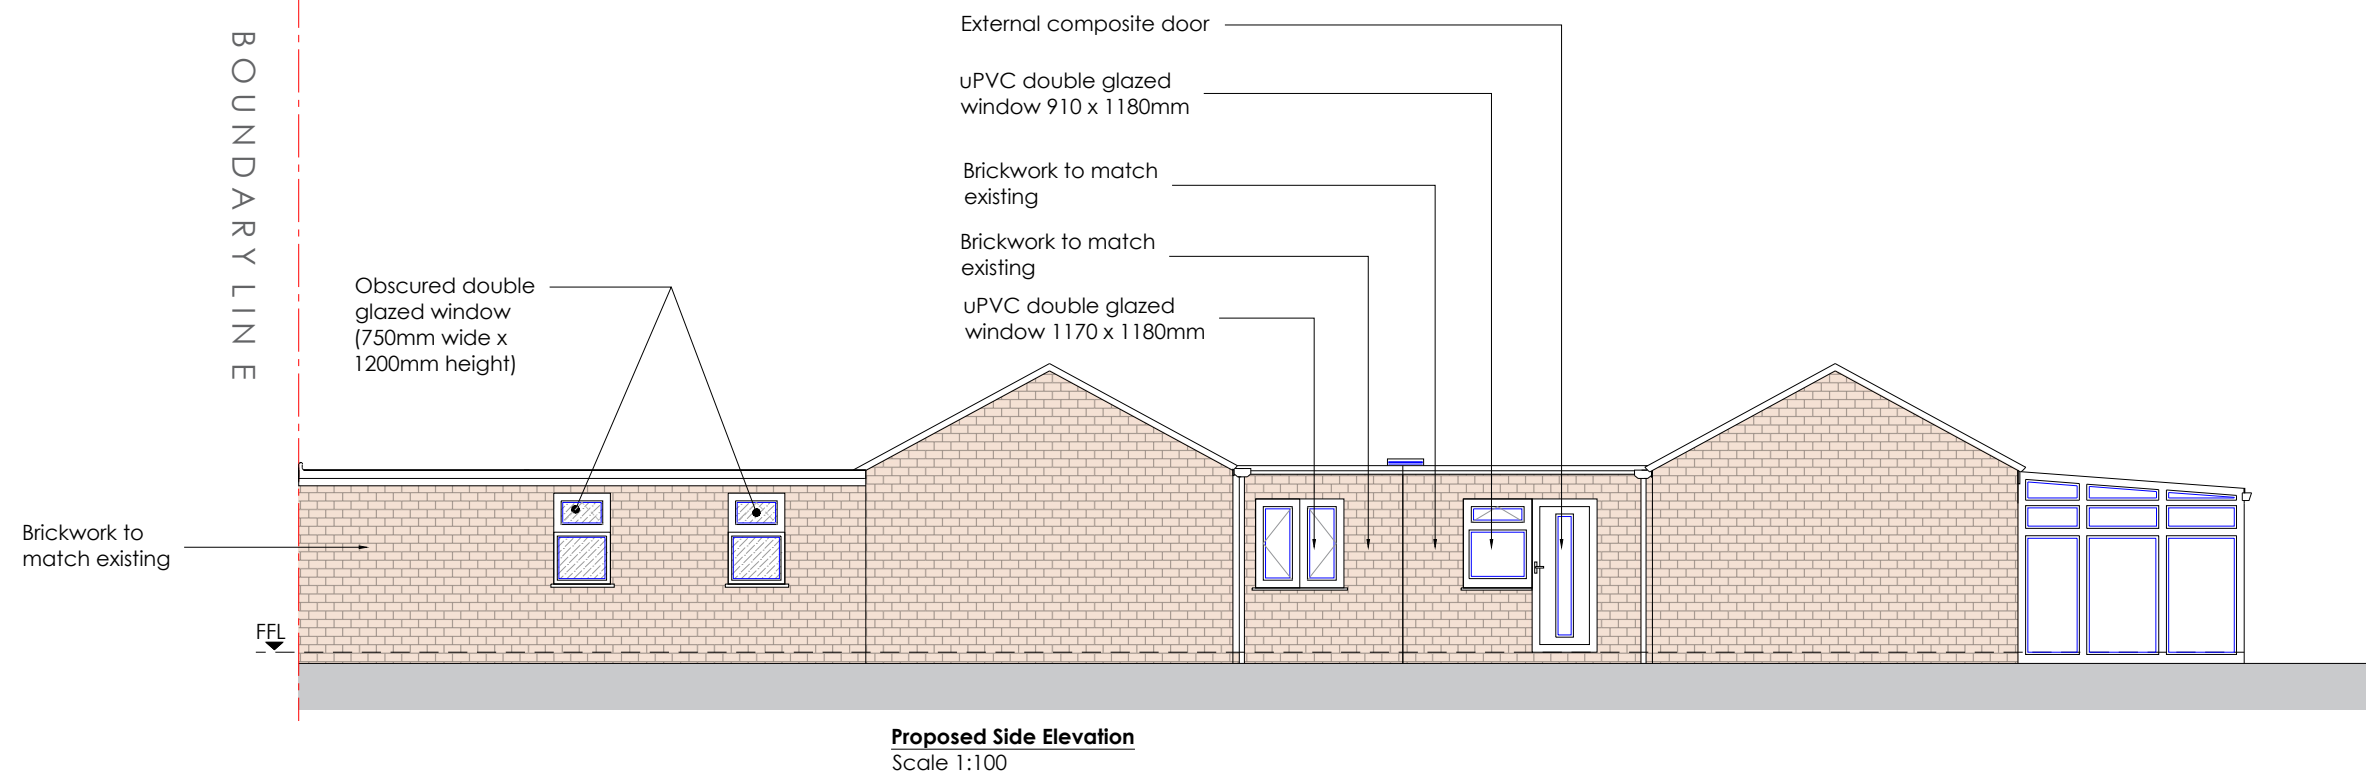

GENERAL NOTES

1. The contractor must check the site and the approved drawings before commencing the works and must take any working measurements as necessary and any discrepancy must be reported to the client.
2. Work shall comply with any current relevant BS/codes of practices and confirm to the Building Regulations including the latest amendment. The contractor is responsible for setting out the works.

PROJECT ADDRESS

4 Astral Mews
Manchester
M14 5GZ

PROJECT

Part Single Storey Front Extensions
Part Single Storey Side Extension

KEY

- Boundary
- FFL Finished Floor Level
- Extension

Drawing No.
PP246(3)26

Scale
1:50 @ A1
1:100 @ A1

Date
16.03.26


Paper Size
A1

Drawn by
at


AT A. Design

Address:
12 Hastings Gardens
Stockport
SK5 8BF

Tel: 07830039347
Email: ata_design@hotmail.com

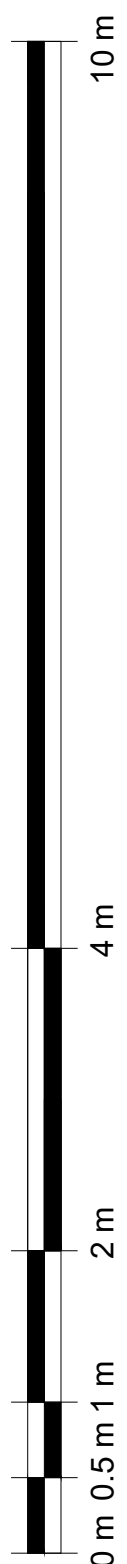

SCALE BAR 1:50

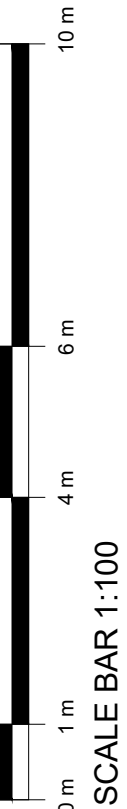

SCALE BAR 1:100