



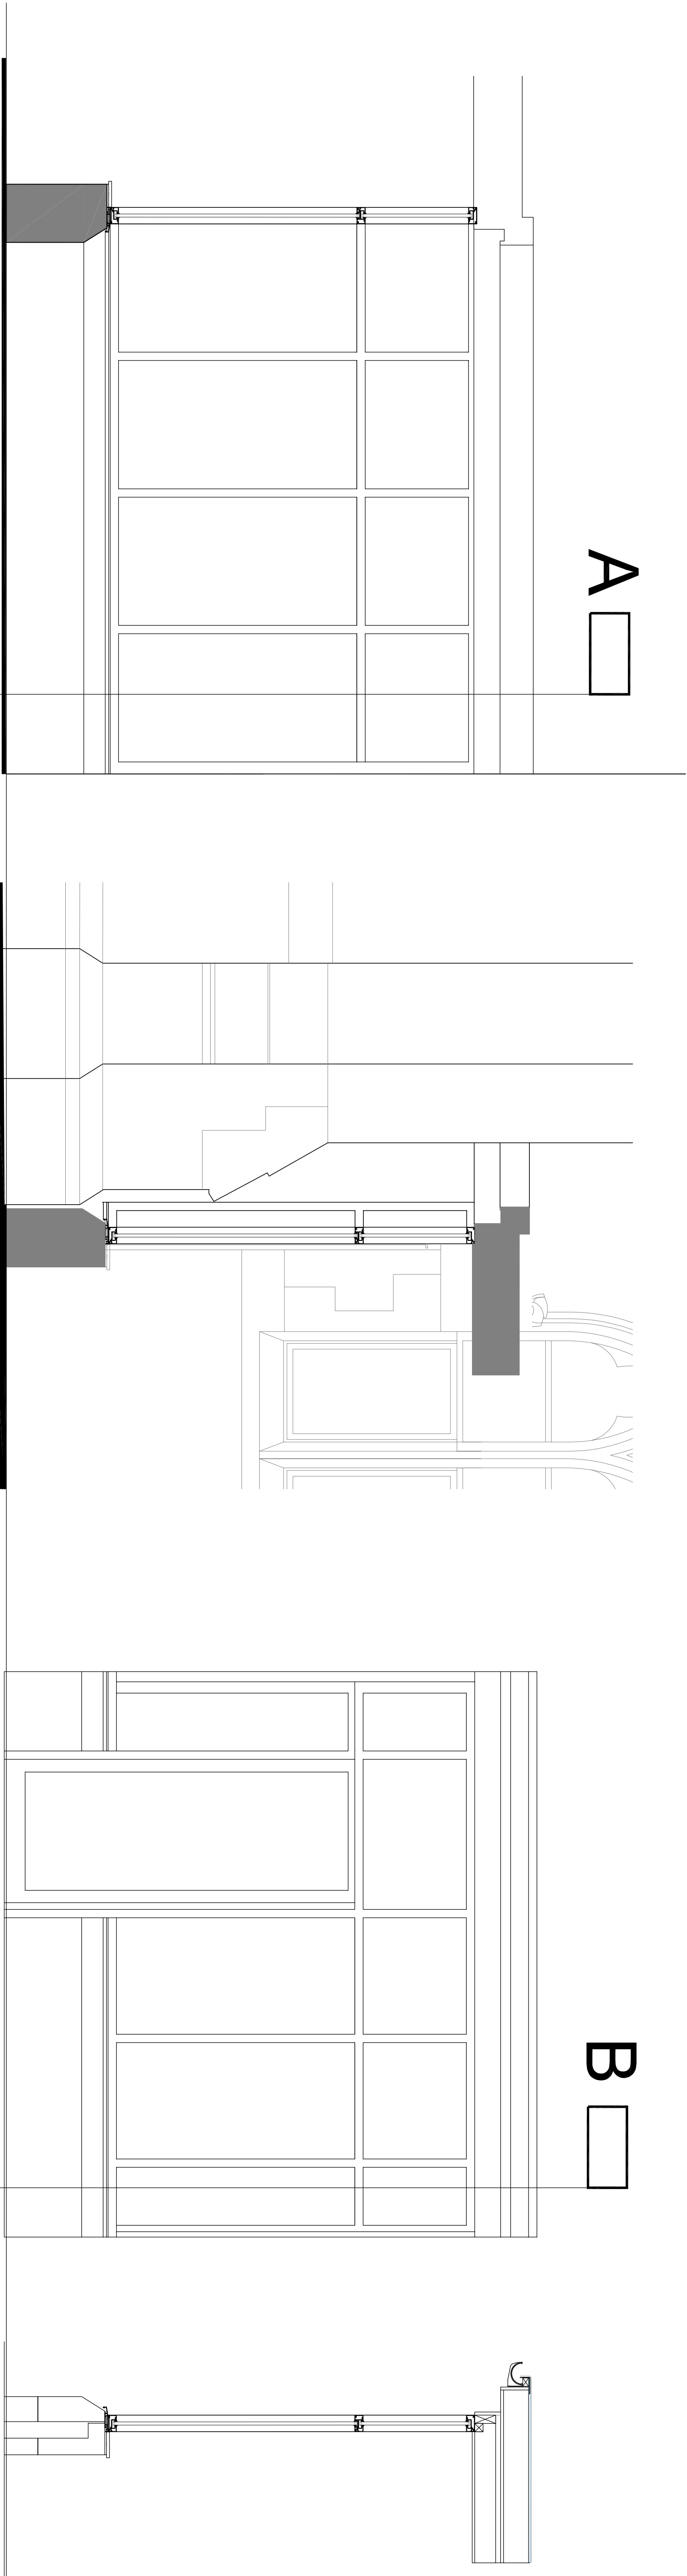


ELEVATION A

ELEVATION B

ELEVATION C

ELEVATION B

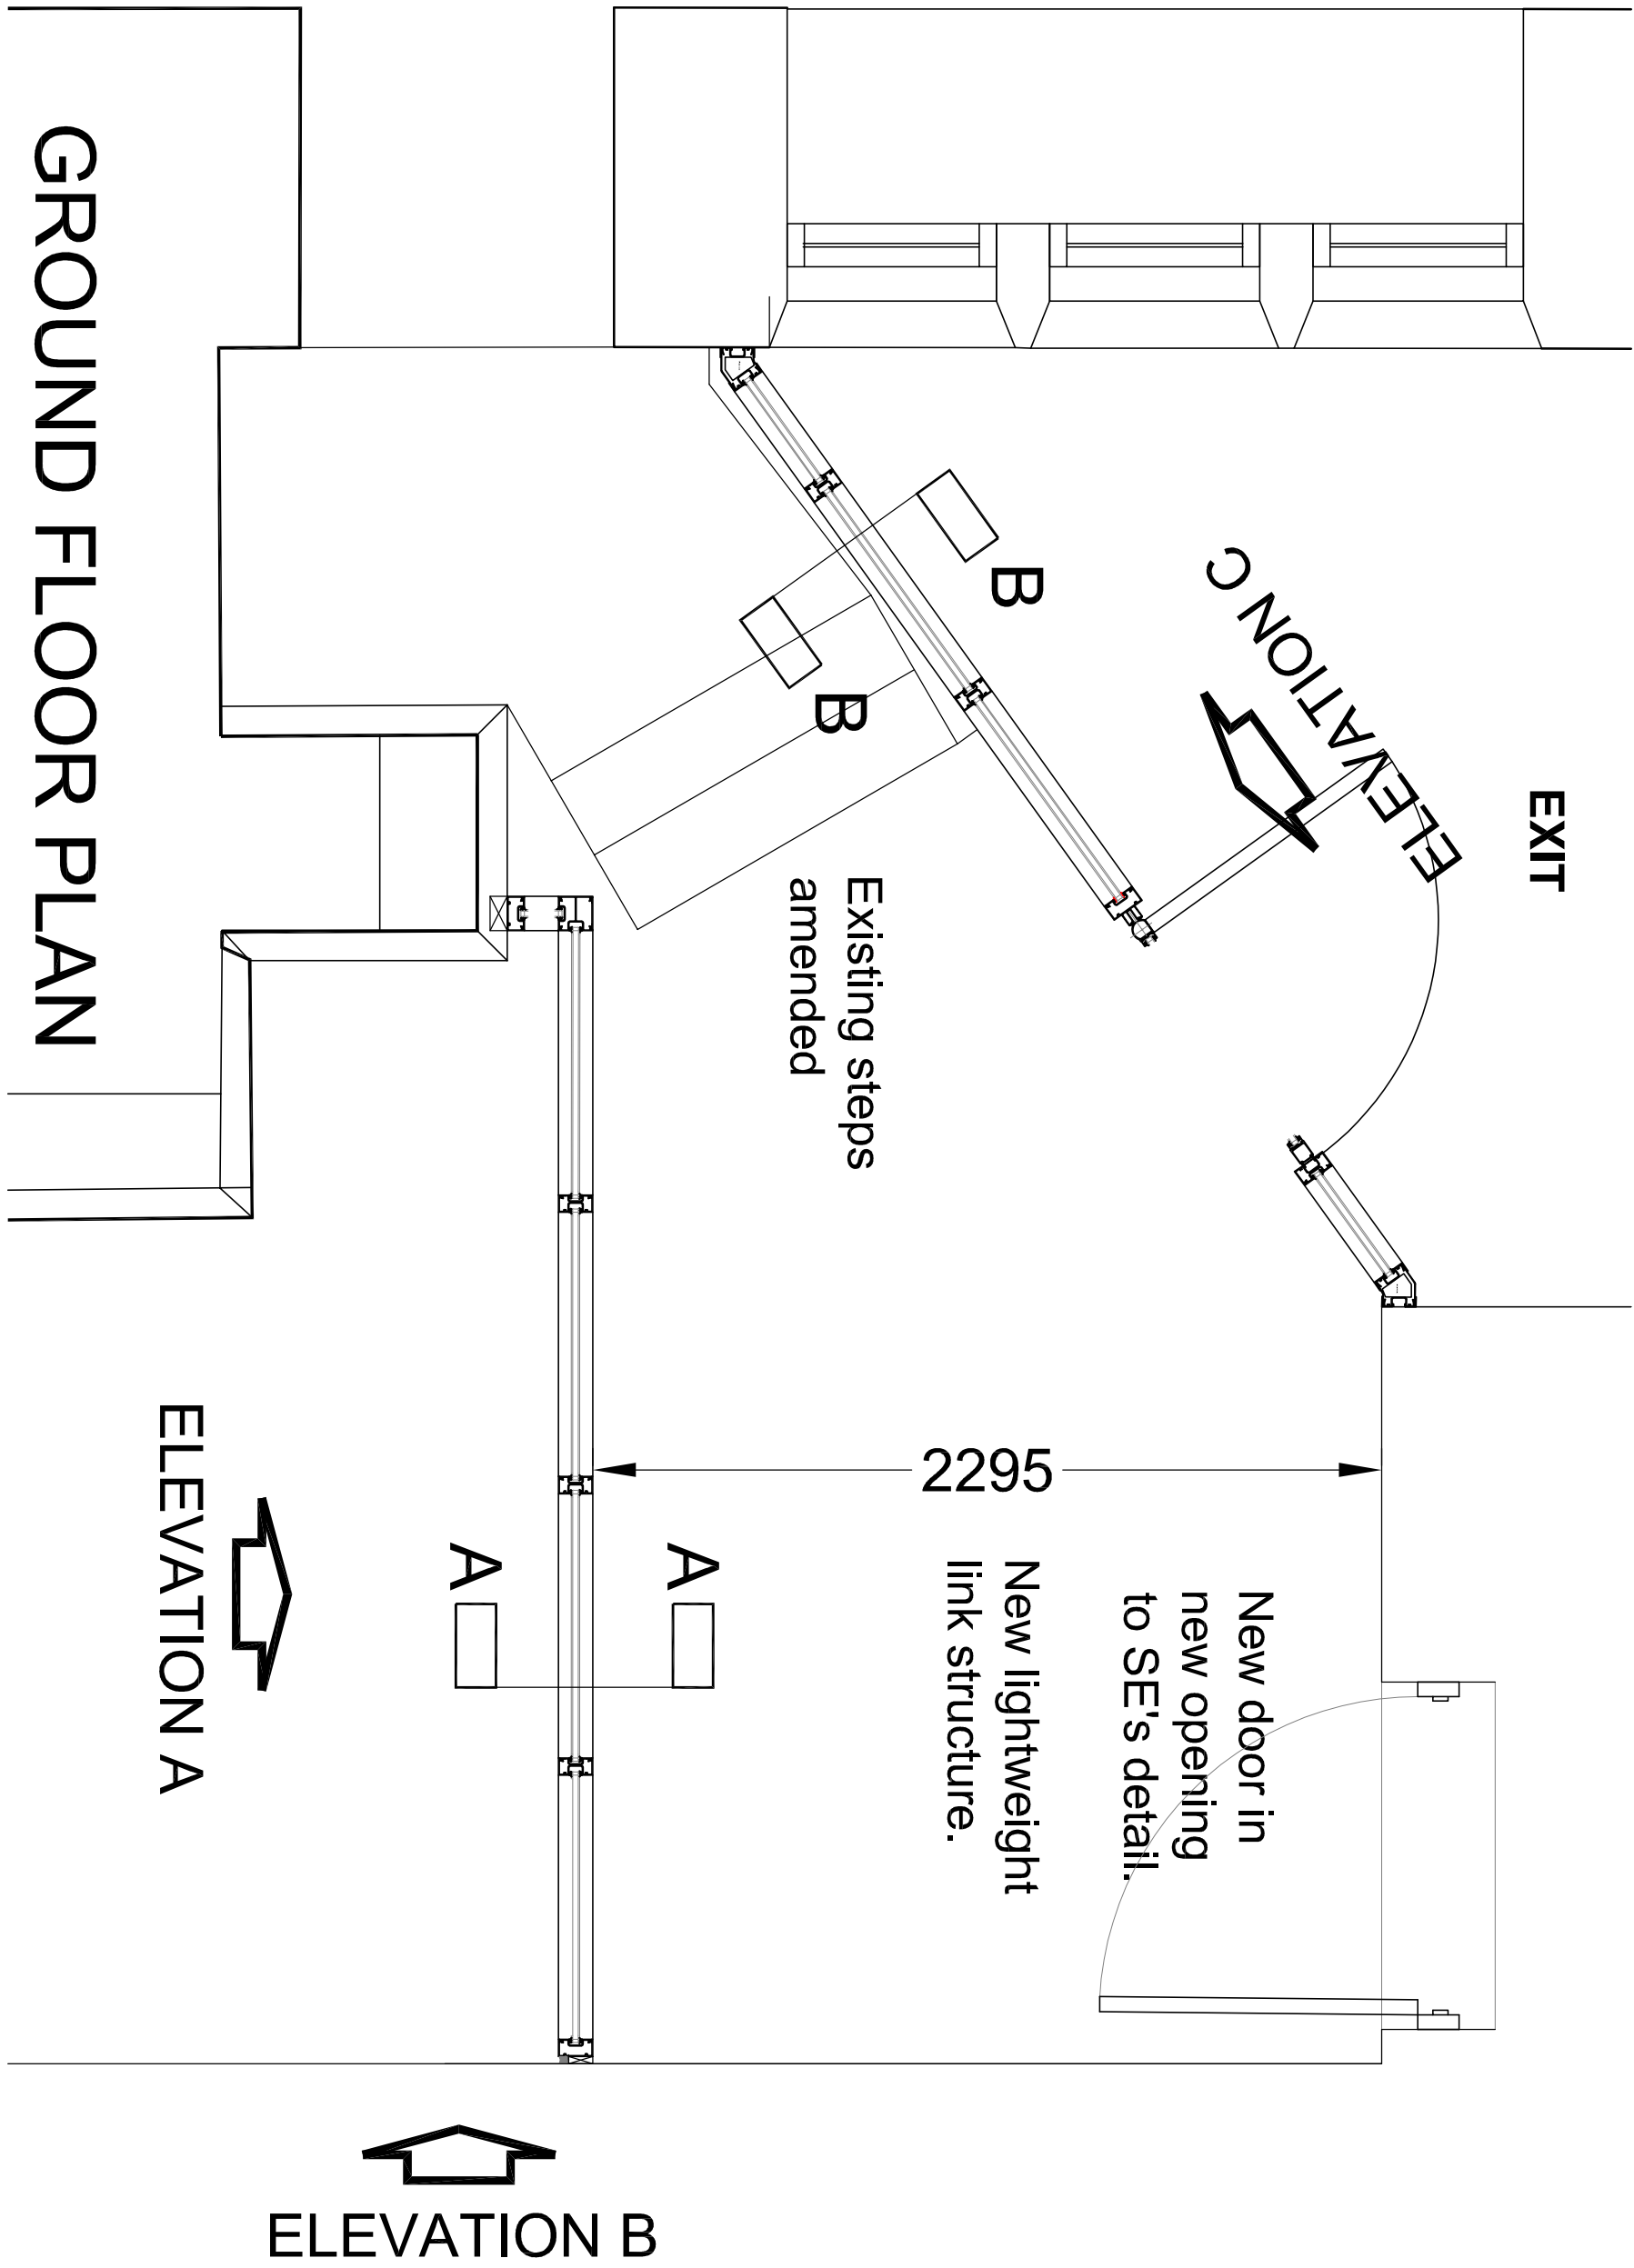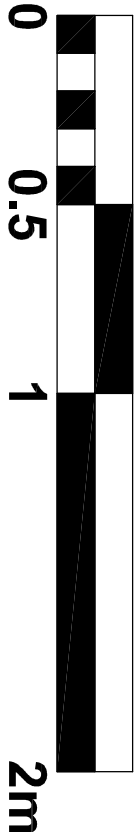

GROUND FLOOR PLAN

ELEVATION B

SECTION A - A

SECTION B - B

REVISION	AMENDMENTS	DATE	CHKD

ATMOS Ltd
761 Wimslow Road
Didsbury

SCALE	1:20 @A1	A1
CONTRACTOR'S USE ONLY: ALL DIMENSIONS ON SITE SHOULD BE CONFIRMED BY THE CONTRACTOR. ANY DISCREPANCY BETWEEN THE DRAWING AND THE ACTUAL WORK SHOULD BE NOTIFIED TO THE ARCHITECT IMMEDIATELY.		
DATE	Jan 26	DRAWN BY IS
APPROVED BY	ST	ISSUED TO SITE

HATTRELL LLP	LINK DETAILS
SHINE & KINGS COURT, BOLDWYN STREET, ALTRINGHAM, L61 2SD TELEPHONE: 0151 823 4207 e-mail: design@hattrell.co.uk / www.hattrell.co.uk	Sheet 2
2526 / 2 / 14	-