


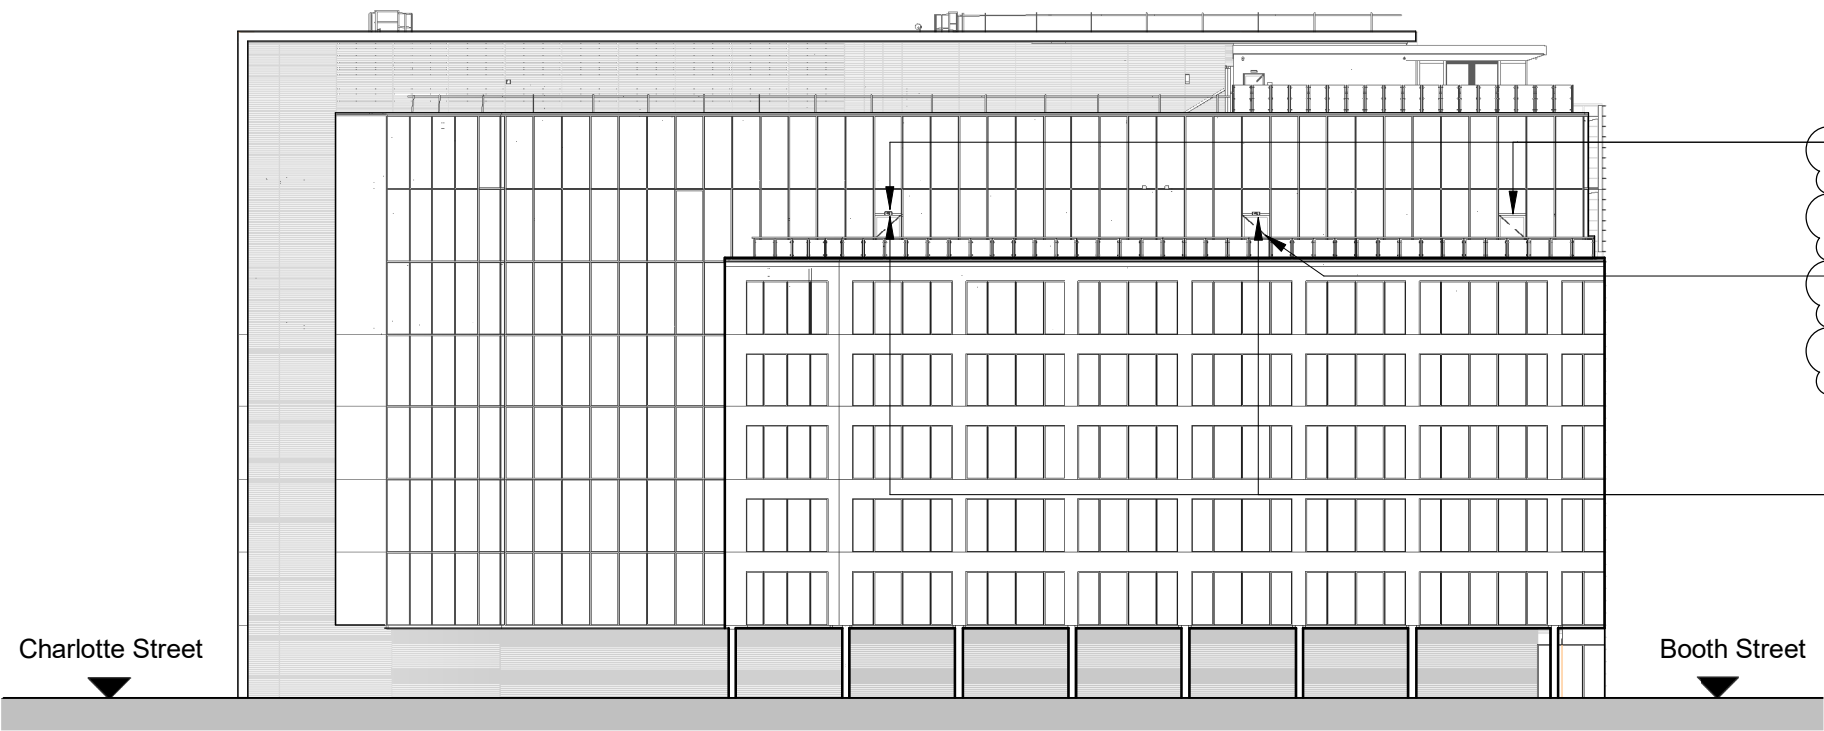

1 Proposed North West Elevation
1 : 400

Client Name

Latham & Watkins LLP

Structural Engineer Name

Cundall

Services Engineer Name

Cundall

Consultant Name

Gardiner & Theobald

Key plan

Notes:

Do not scale. Figured dimensions only to be taken from this drawing. Check dimensions on site & report discrepancies to the architect.

This Drawing is protected by copyright. ©

All areas have been measured from current drawings.They may vary because of (EG) survey, design development, construction tolerances, statutory requirements or re-definition of the areas to be measured.

P02 S2 06/03/2026 Door callouts amended to further information from consultant comment. Loose furniture removed. NIH ADV

P01 S2 03/02/2026 Issued for Planning. NIH ADV

Rev.	Suit.	Date	Comment	Drawn	Checked
------	-------	------	---------	-------	---------

Issue Purpose
Information

tp bennett
One America Street | London SE1 0NE UK +44 (0) 20 7208 2000
www.tpbenett.com

Project
Latham & Watkins, Manchester
39 Booth Street
Manchester, M2 4AA

Drawing Title
North West Elevation
Proposed

Drawn	Checked	Date	Scale @ A3	TPB Project No.
NIH	ADV	19/01/2026	1:400	U8906

Project	Originator	Volume	Level	Type	Role	Number	Suitability	Revision
---------	------------	--------	-------	------	------	--------	-------------	----------

U8906	TPB	ZZ	ZZZ	DR	ID	042002	S2	P02
-------	-----	----	-----	----	----	--------	----	-----

Model Ref.: U8906-TPB-ZZ-ZZZ-M3-ID-PR0001