




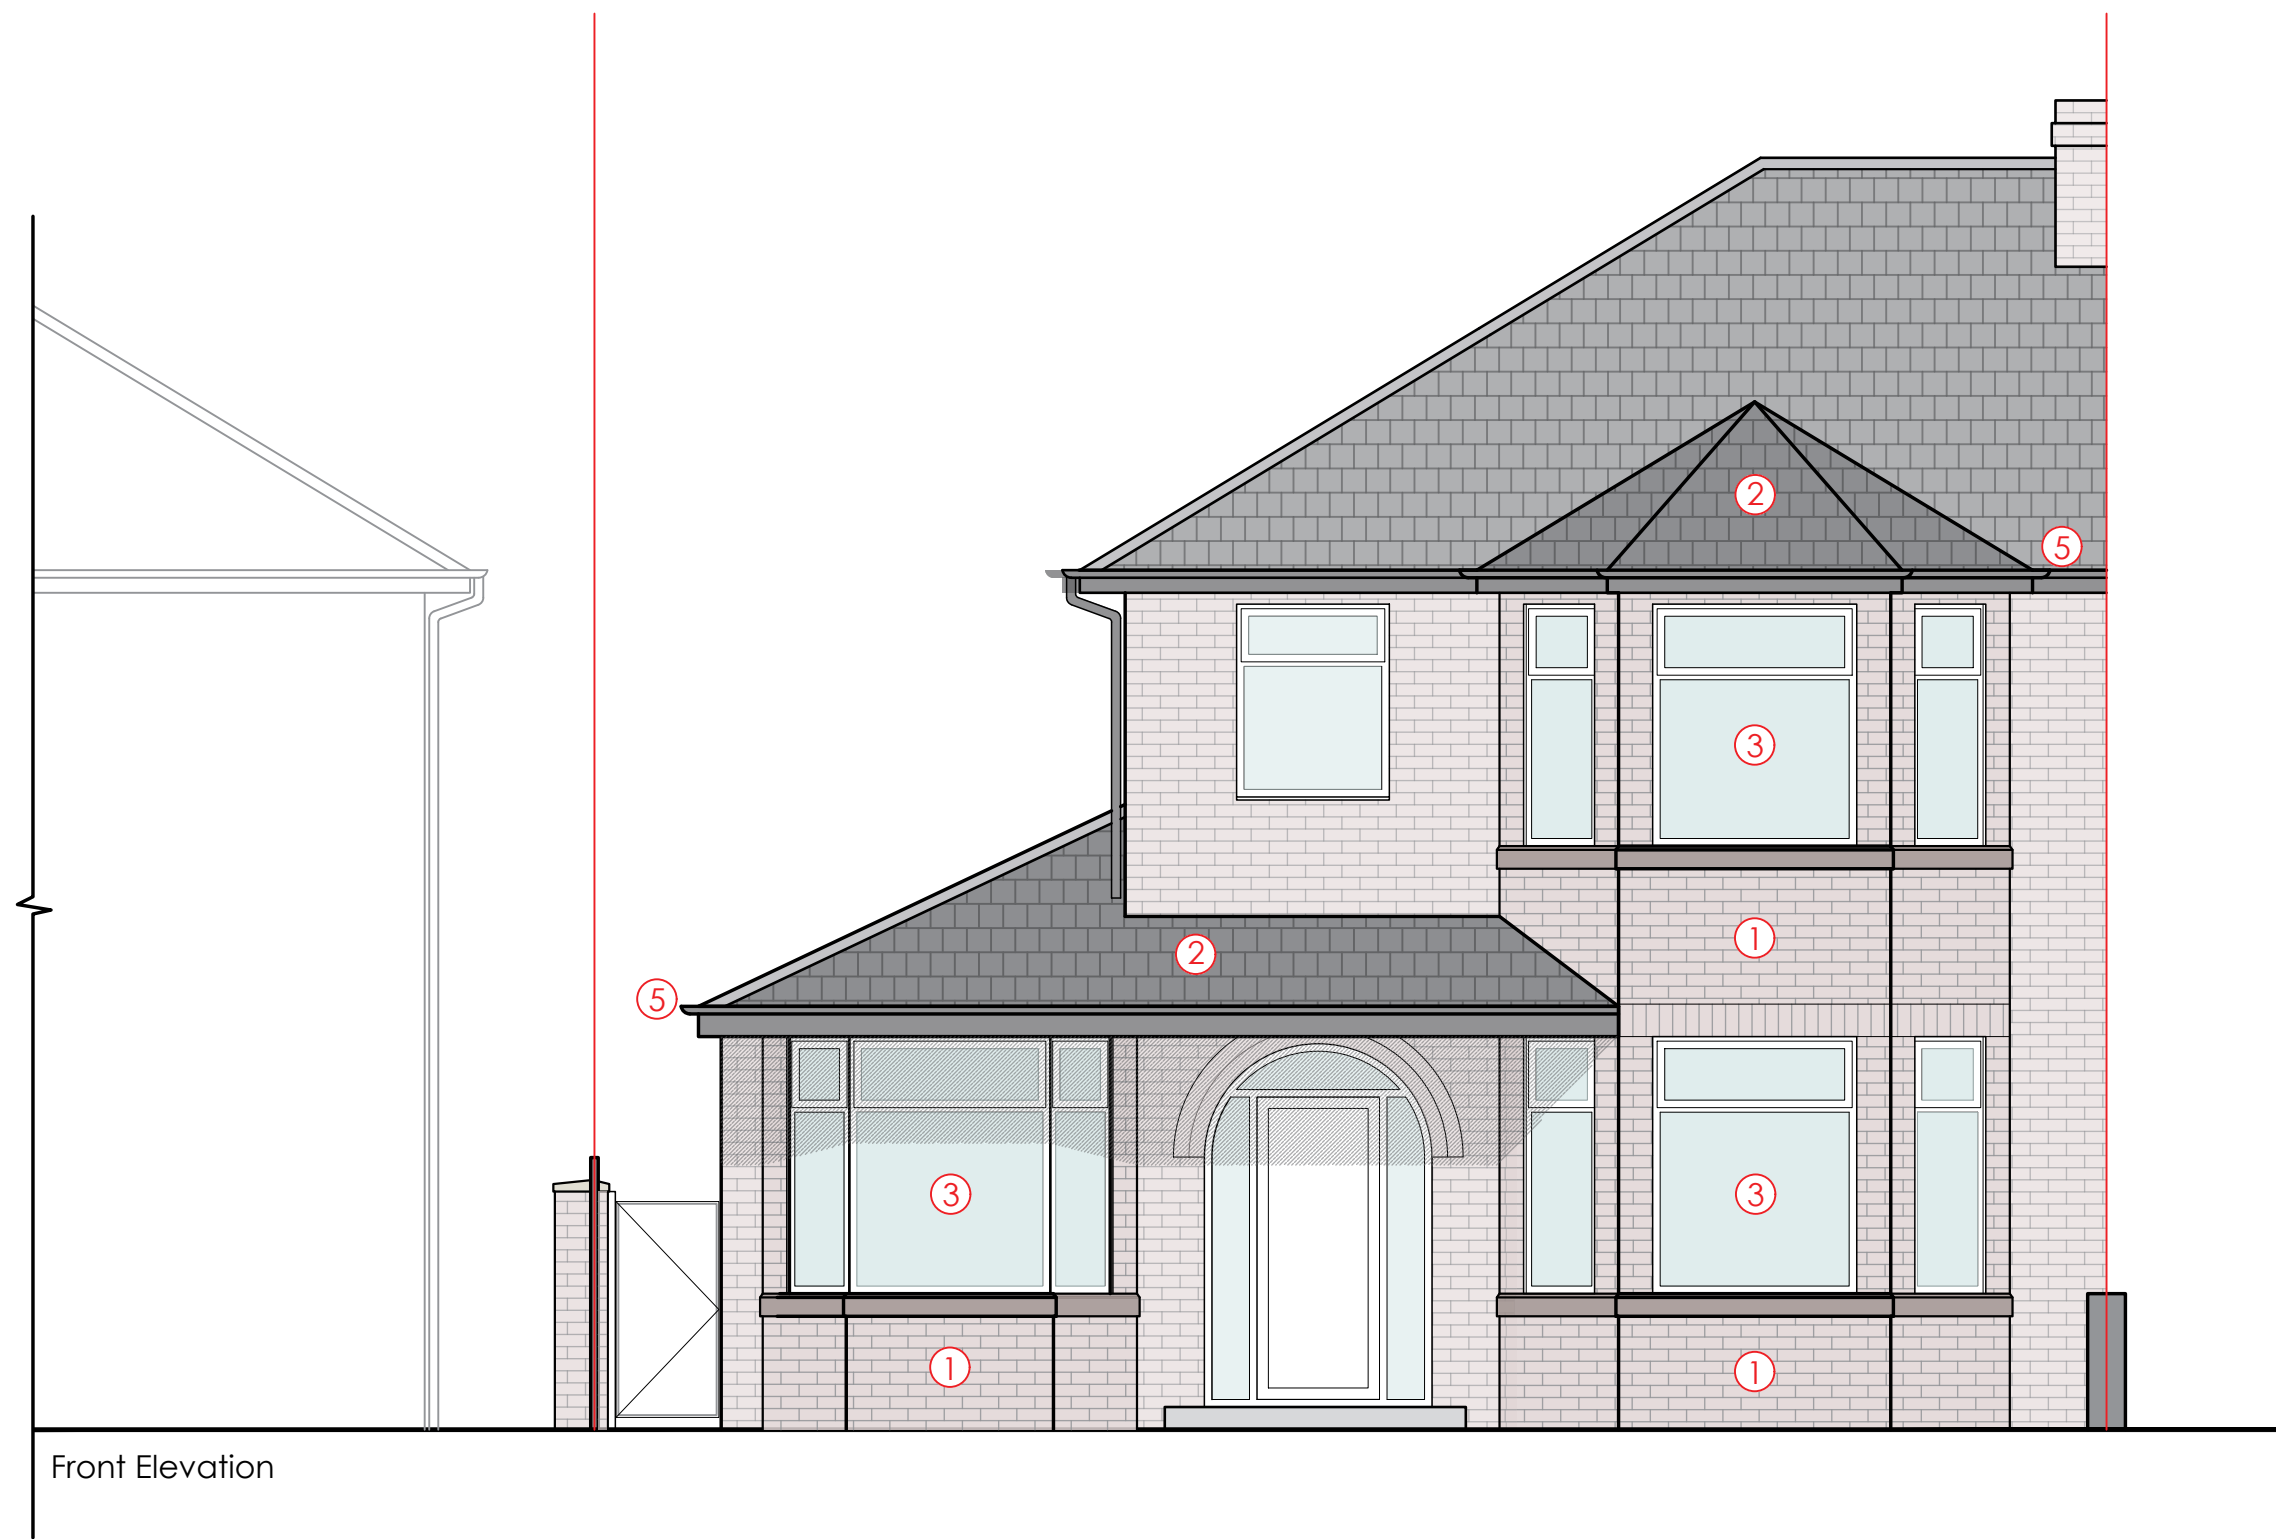

Front Elevation

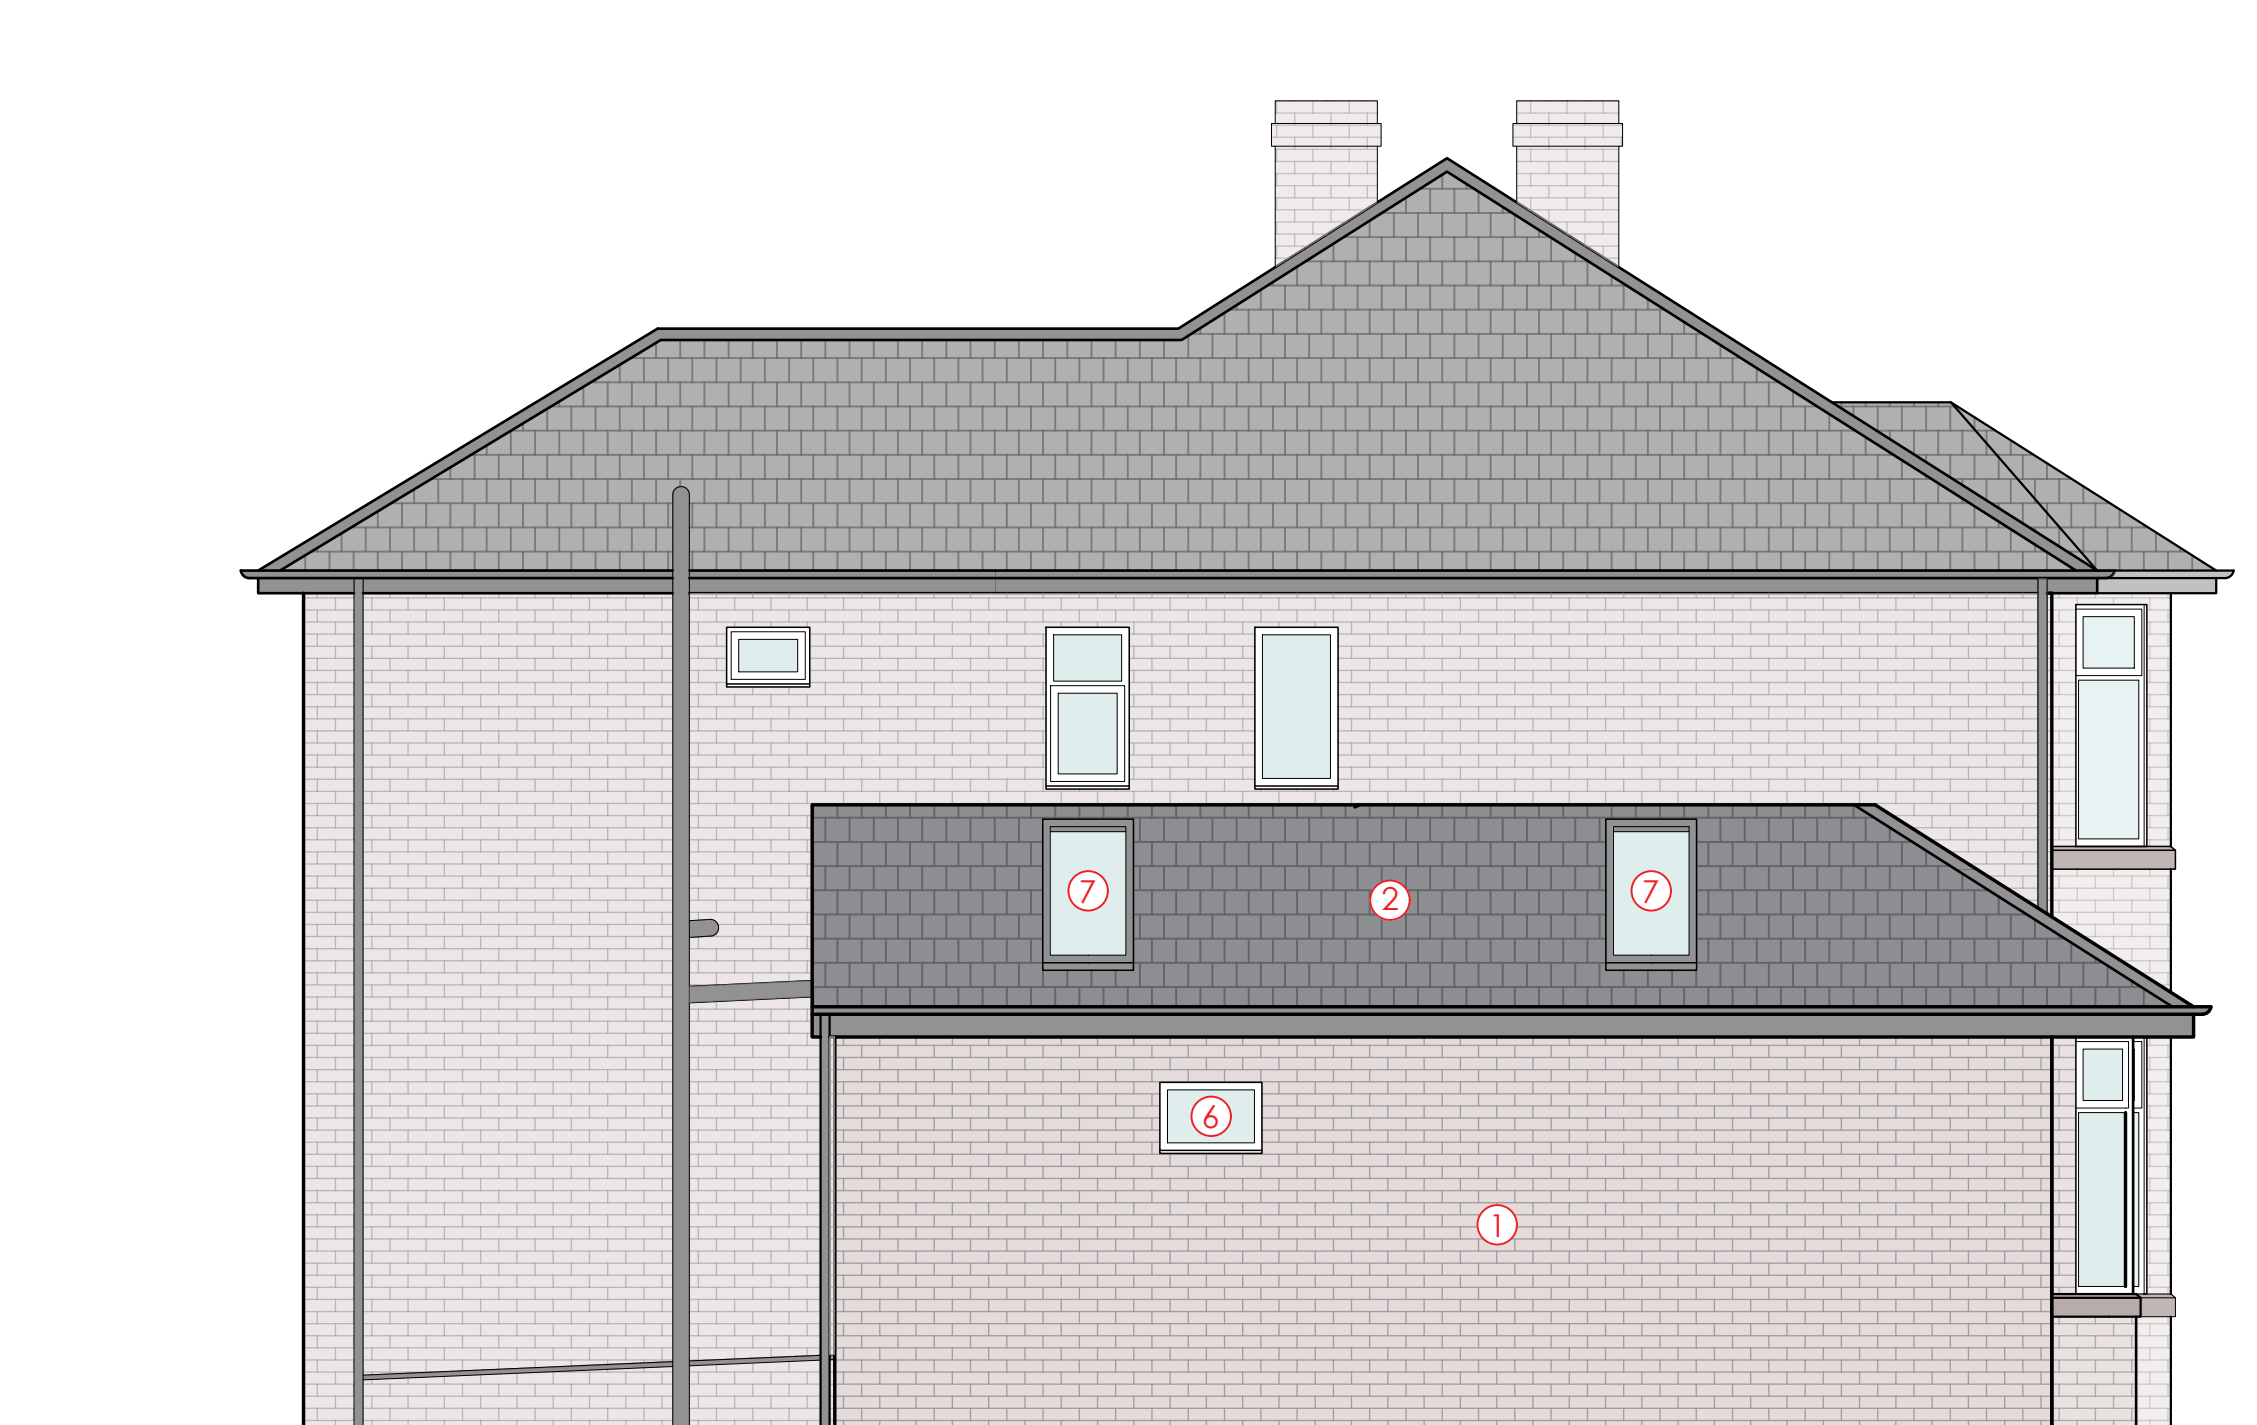

Side Elevation

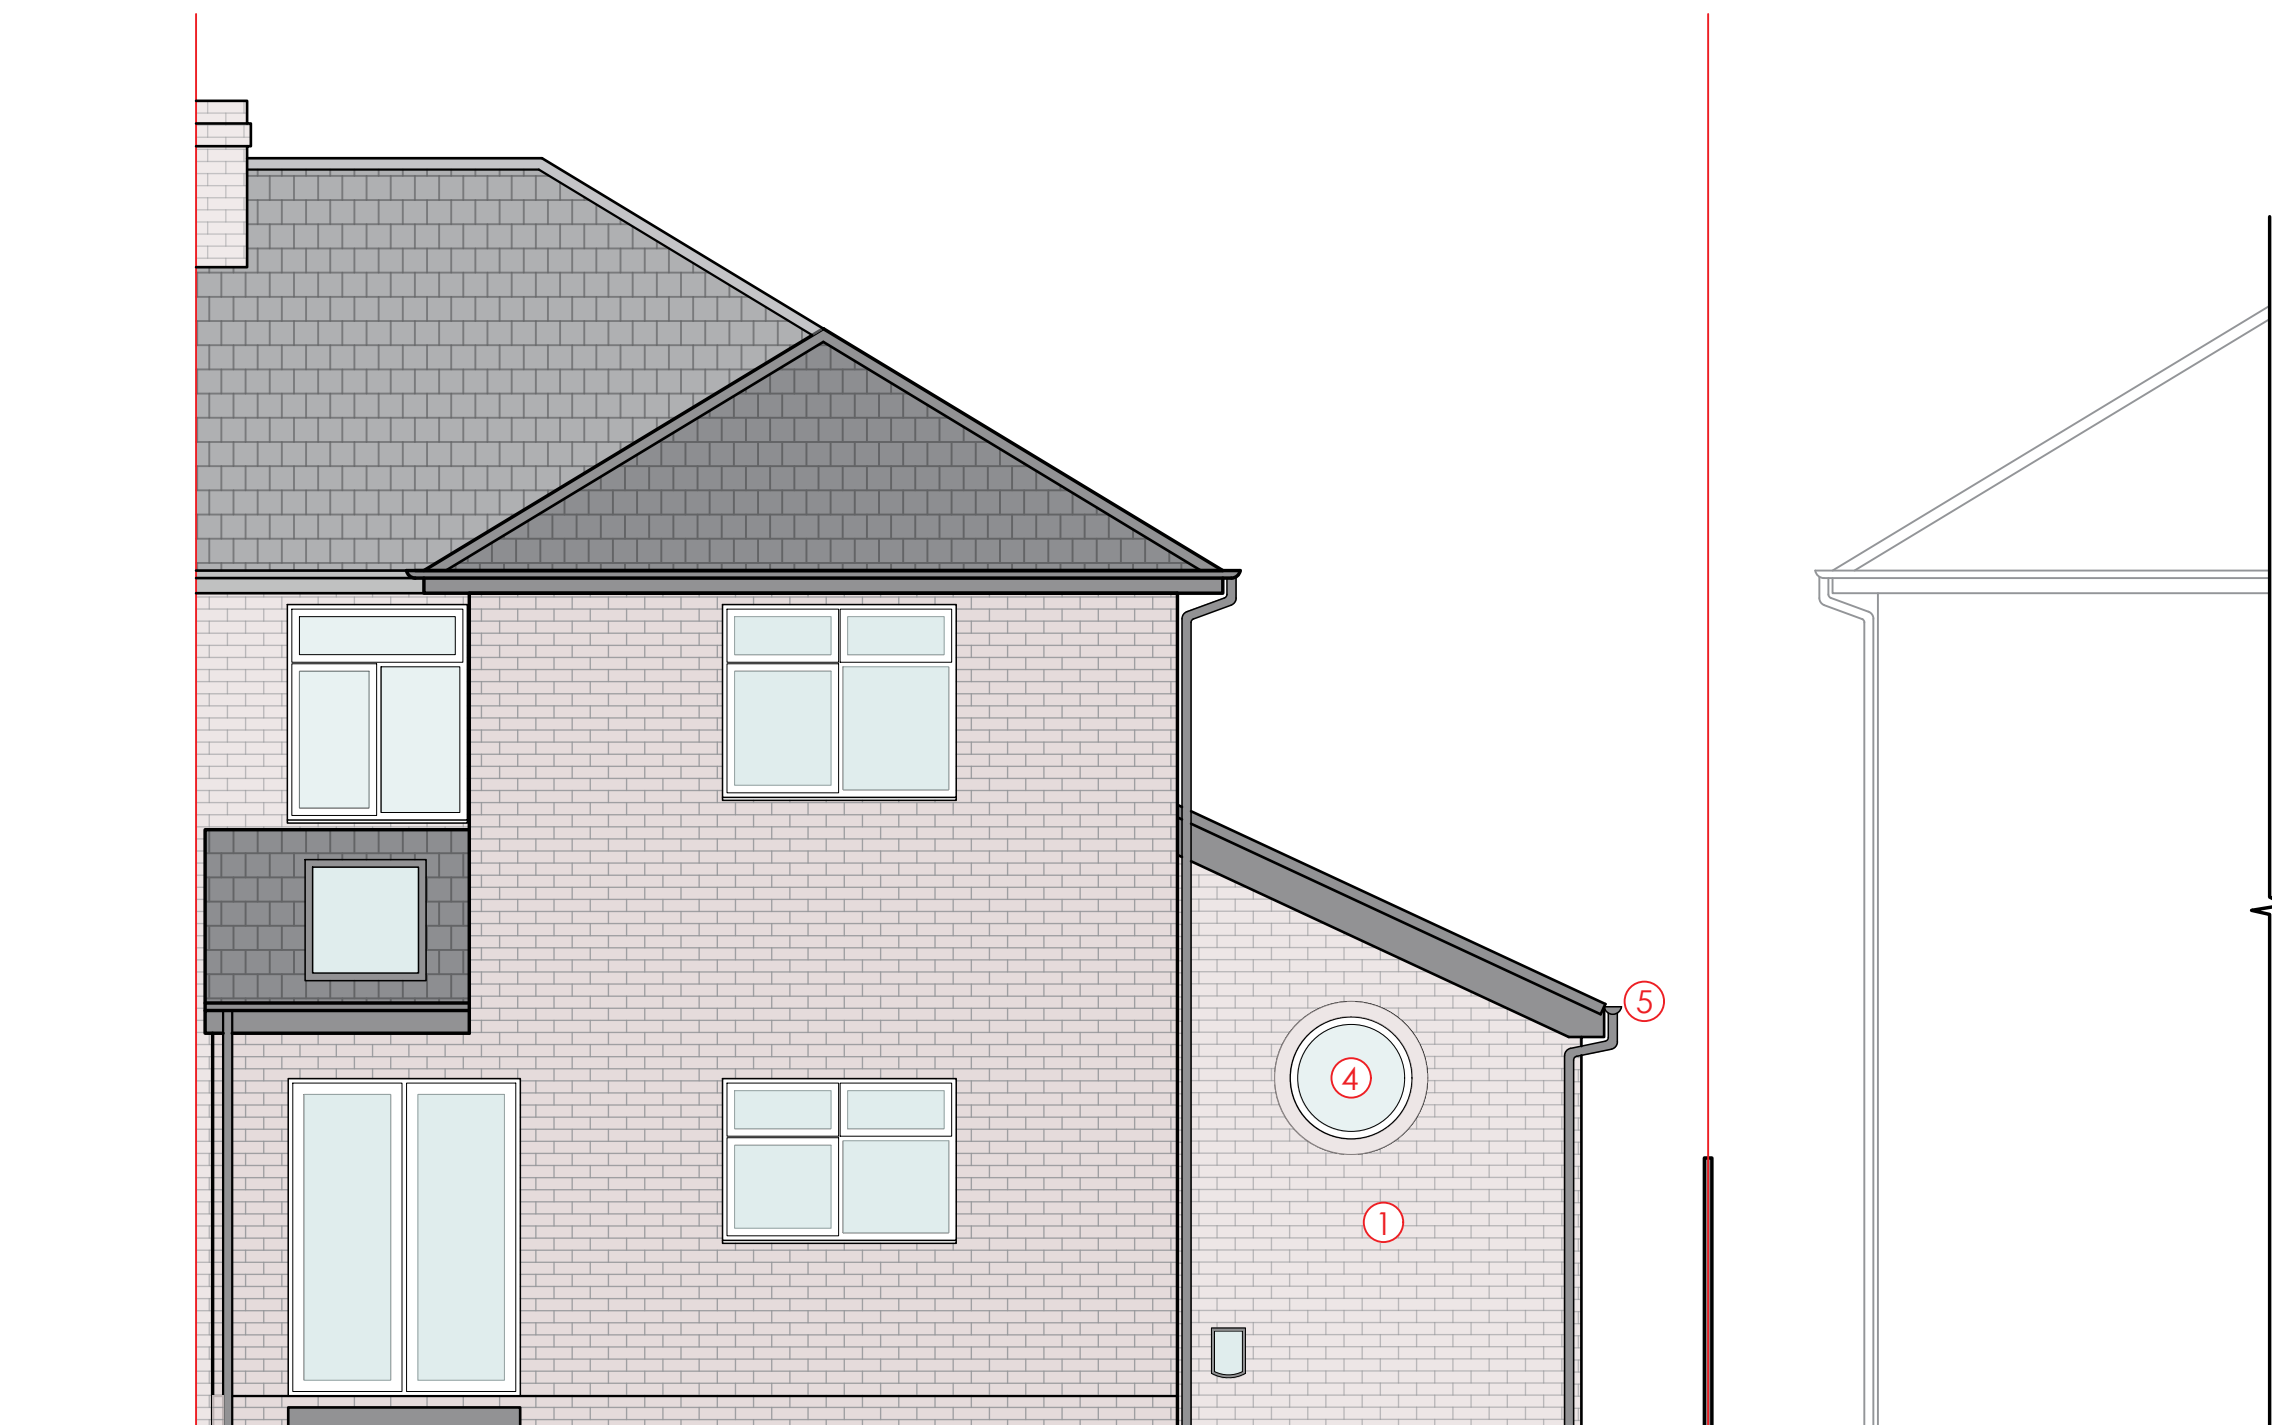

Rear Elevation

Key

- ① Mixed red brick
- ② Roof tiles to match existing
- ③ Double glazed window to match existing
- ④ Double glazed round window
- ⑤ Rainwater goods to match existing
- ⑥ High level slot window
- ⑦ Velux roof light

0 1 2 3 4 5

0.M 5.M



Studio INO
Regency Business Centre
Clowes Street
Macclesfield
SK11 8HX

01625 720343
Info@StudioINO.co.uk
www.studioINO.co.uk

notes

1. Drawings are based on survey data and may not accurately represent what is physically present.
2. Do not scale from this drawing. All dimensions to be site verified by the contractor before proceeding.
3. All dimensions are in millimetres unless noted otherwise.
4. Studio INO Ltd shall be notified in writing of any discrepancies.
5. The copyright of this drawing is vested in Studio INO Ltd and it may not be reproduced in whole or part or used for the manufacture of any article without the express permission of the copyright holders.
6. This drawing is to be read in conjunction with all relevant engineers and consultants drawings and specifications.

revisions

REV	DATE	DRAWN BY	APPR. BY	NOTES
1	09.02.26	TJF	TJF	Updated to suit client feedback.
2	11.02.26	TJF	TJF	Cat flap added.

client:

Gavin Wilks

project:

15 Omer Drive
Side Extension

status:

Stage 3

revision:

2

title:

Proposed GA Elevations

drawn by:

TJF

approved by:

TJF

date:

07.02.26

job no:

217

scale:

1:50@A1L

drawing no:

014