

North Street Elevation - Longhurst Road
1 : 200

G	21/07/23	KS	Drawings updated following LPA comments. Updated landscape according to Landscape Architect drawings.	CL
F	22/06/23	KS	Trees and back gardens updated following design team comments	CL
E	05/04/23	KS	Planning submission	CL
D	16/03/23	KS	Minor revision	CL
C	22/02/23	KS	Windows reviewed further. EV charging points added.	CL
B	07/11/22	KS	Design revision	CL
A	27/09/22	KS	Design update	SW
Rev.	Date	Dm.		Chkd.

BOWKER SADLER ARCHITECTURE

Hatherlow House | Hatherlow | Romiley | Stockport | SK6 3DY
0161 406 7333 | office@bowker-sadler.co.uk | www.bowker-sadler.co.uk

Project
Longhurst Road, Blackley

Client
Great Places Housing Group


Drawing
North Elevations

Scale	Sheet Size	Drawn	Checked	Date
As indicated	@ A1	SW	CL	28.07.22
Project No.	Originator	Zone	Level	Form
20-043	-BSA-			Discipline
Status	Number	Revision		
	1010	G		

Planning



North Elevation - Apartment Blocks
1 : 100

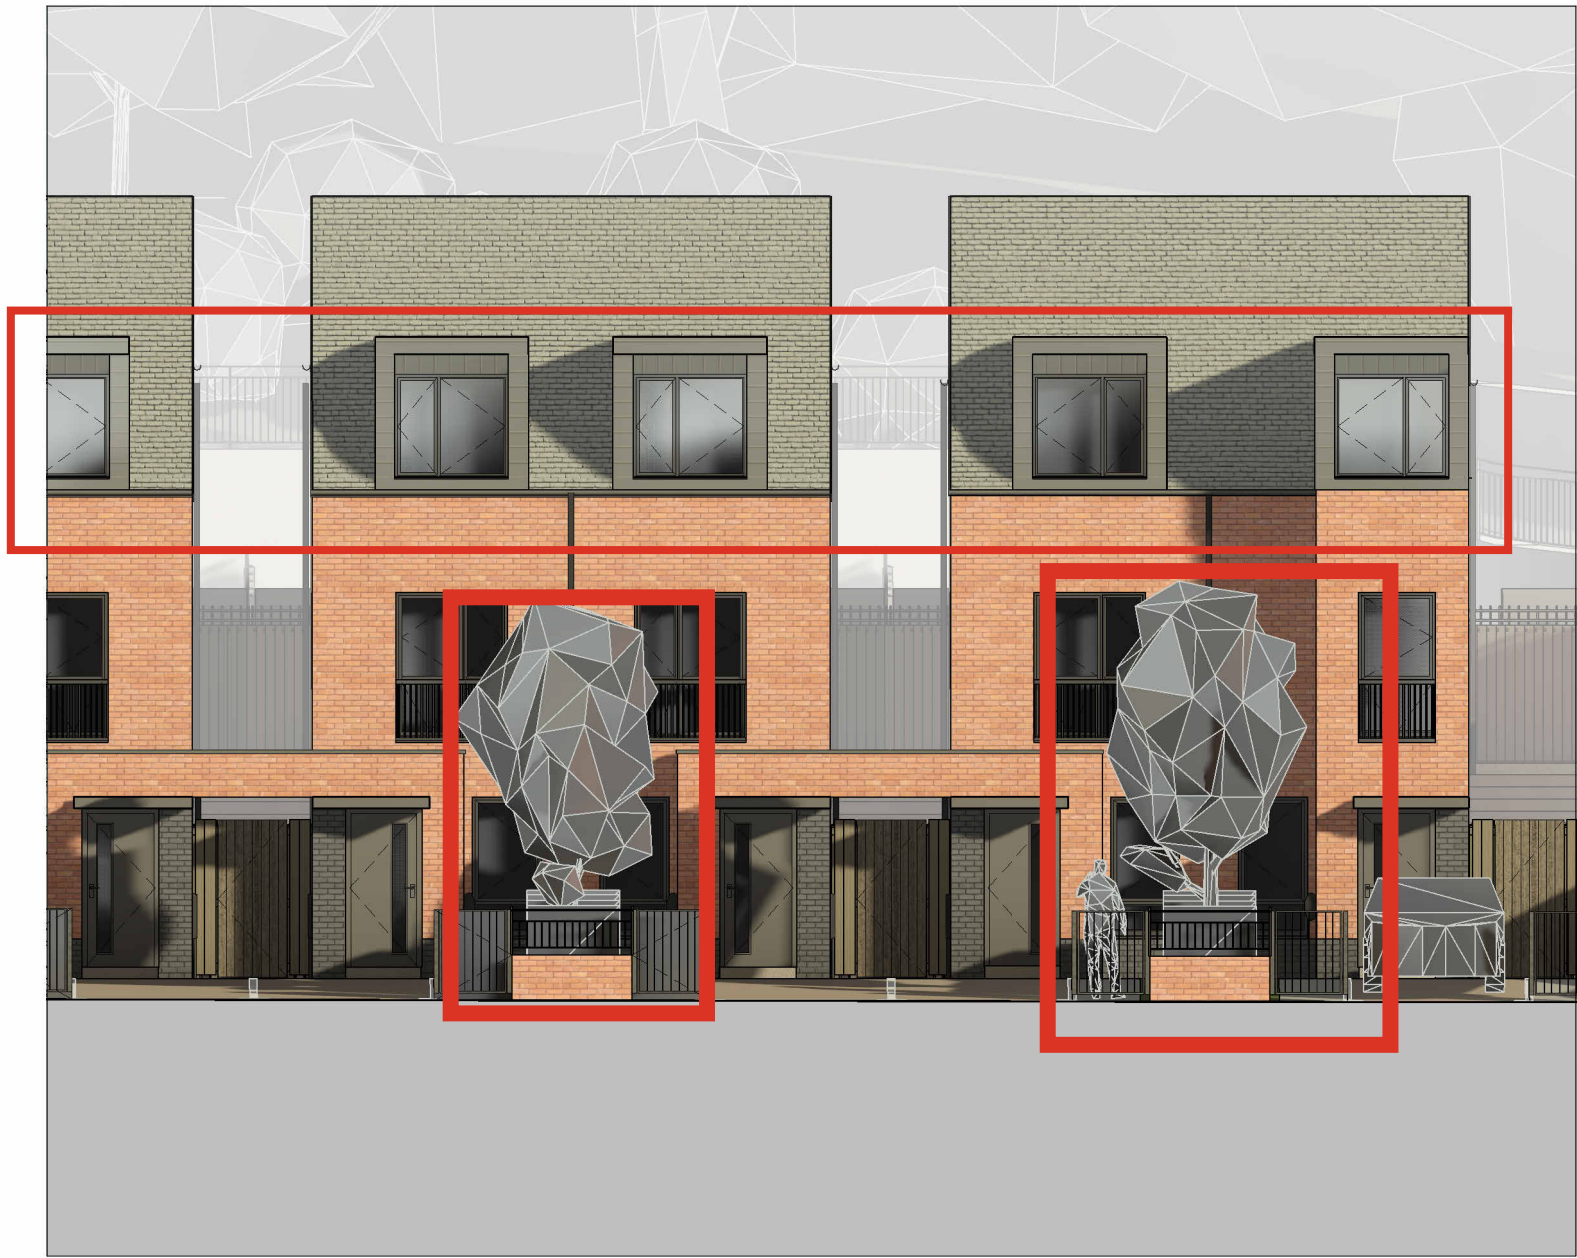

North Elevation - Houses
1 : 100