


All information should be checked by the contractor on site before commencing work. Any discrepancies should be reported to Archirama immediately. All rights are reserved and are not transferable. Unauthorised reproductions of this drawing are not permitted.




2 EXISTING GROUND FLOOR PLAN
1:100 @ A3

3 EXISTING FIRST FLOOR PLAN
1:100 @ A3

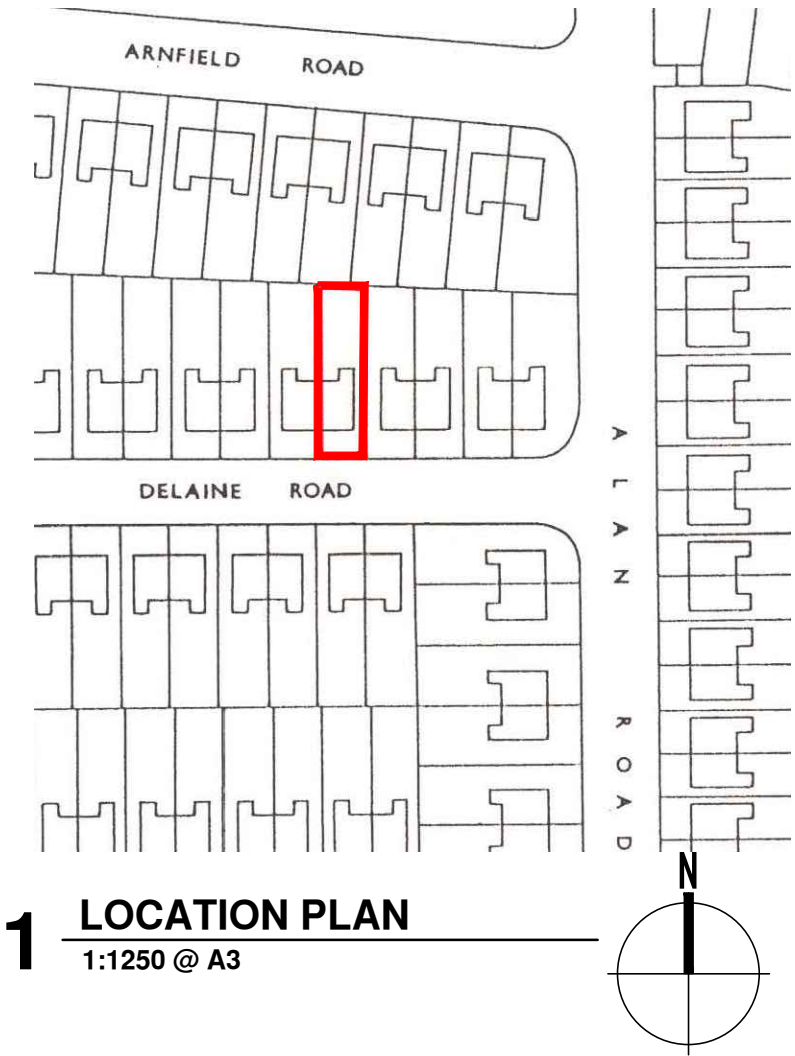

1 LOCATION PLAN
1:1250 @ A3

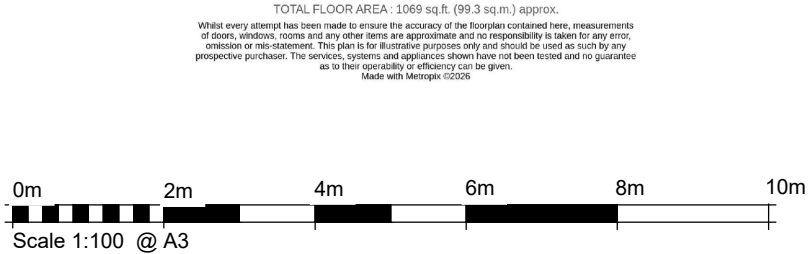

Rev.	Date	Description
A		
B		
C		
D		
E		

<div><div>archirama</div><div>Architecture & project management</div><div>Archirama Ltd 3 Park Gate Avenue, Withington, Manchester M20 3BZ Tel: 07976 171 006 email mail@archirama.co.uk</div></div>		
Client	Ms C M Leary	
Project / Site	35 Delaine Road Withington, Manchester	
Drawing Title	All in one plans for Certificate of lawfulness for existing Use	
Drawn By	FR 25/03/2026	Stage Planning
Checked by		Scale 1 : 100@A3
Drawing No	PL01	Revision -