



NOTES:
1) UNDER NO CIRCUMSTANCES SHOULD DIMENSIONS BE SCALED FROM THIS DRAWING 'IF IN DOUBT ASK'
2) THIS DRAWING IS TO BE READ IN CONJUNCTION WITH ALL OTHER RELEVANT DRAWINGS, ANY DISCREPANCIES, ERRORS OR OMISSIONS TO BE BROUGHT TO THE ATTENTION OF MACHU DESIGN
3) ALL DIMENSIONS TO BE CHECKED BEFORE COMMENCEMENT
4) THIS DRAWING IS THE PROPERTY OF MACHU DESIGN AND MUST NOT BE COPIED OR REPRODUCED EITHER IN WHOLE OR IN PART WITHOUT WRITTEN PERMISSION.

drawing originated by: MJC
revisions
drawn
date: 23/06/2025
date

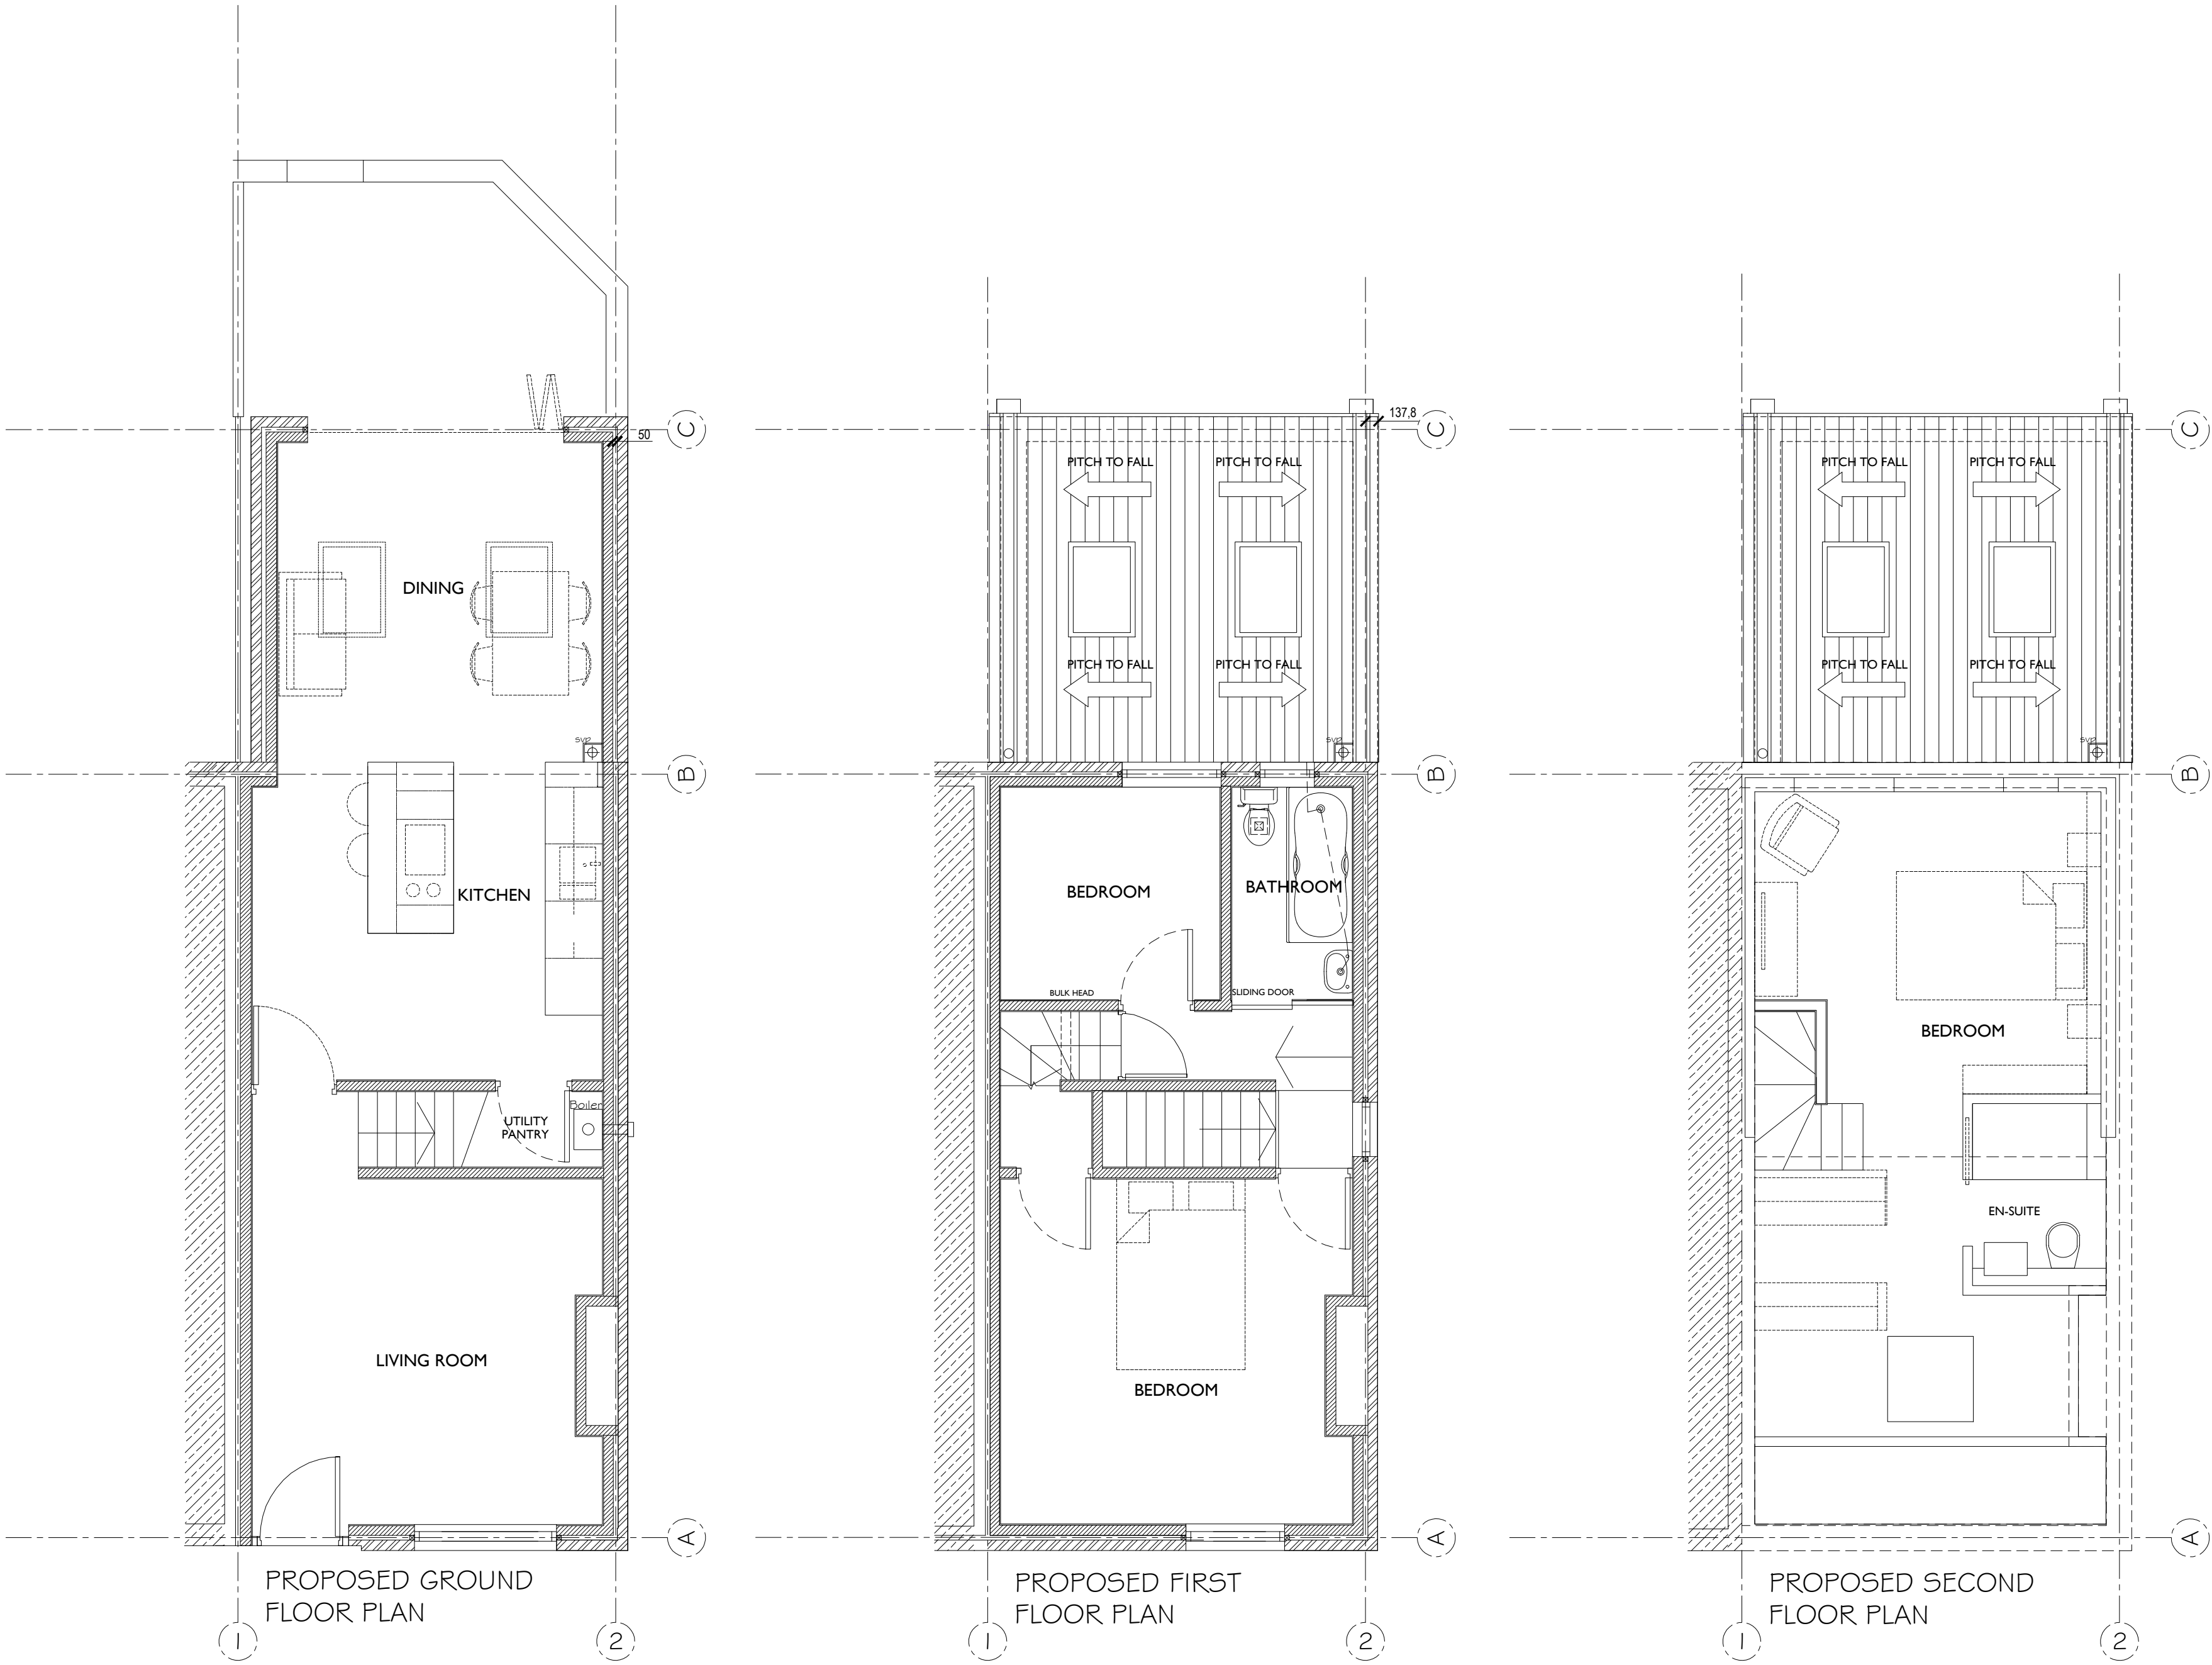


SCALE: 1:50


KEY:	
1	BRICK TO MATCH EXISTING
2	ROOF TILES - GREY ARTIFICIAL SLATE TO MATCH EXISTING
3	WINDOWS TO MATCH EXISTING
4	ROOF LIGHT
5	GLAZED DOOR / SCREEN
6	JULET BALCONY

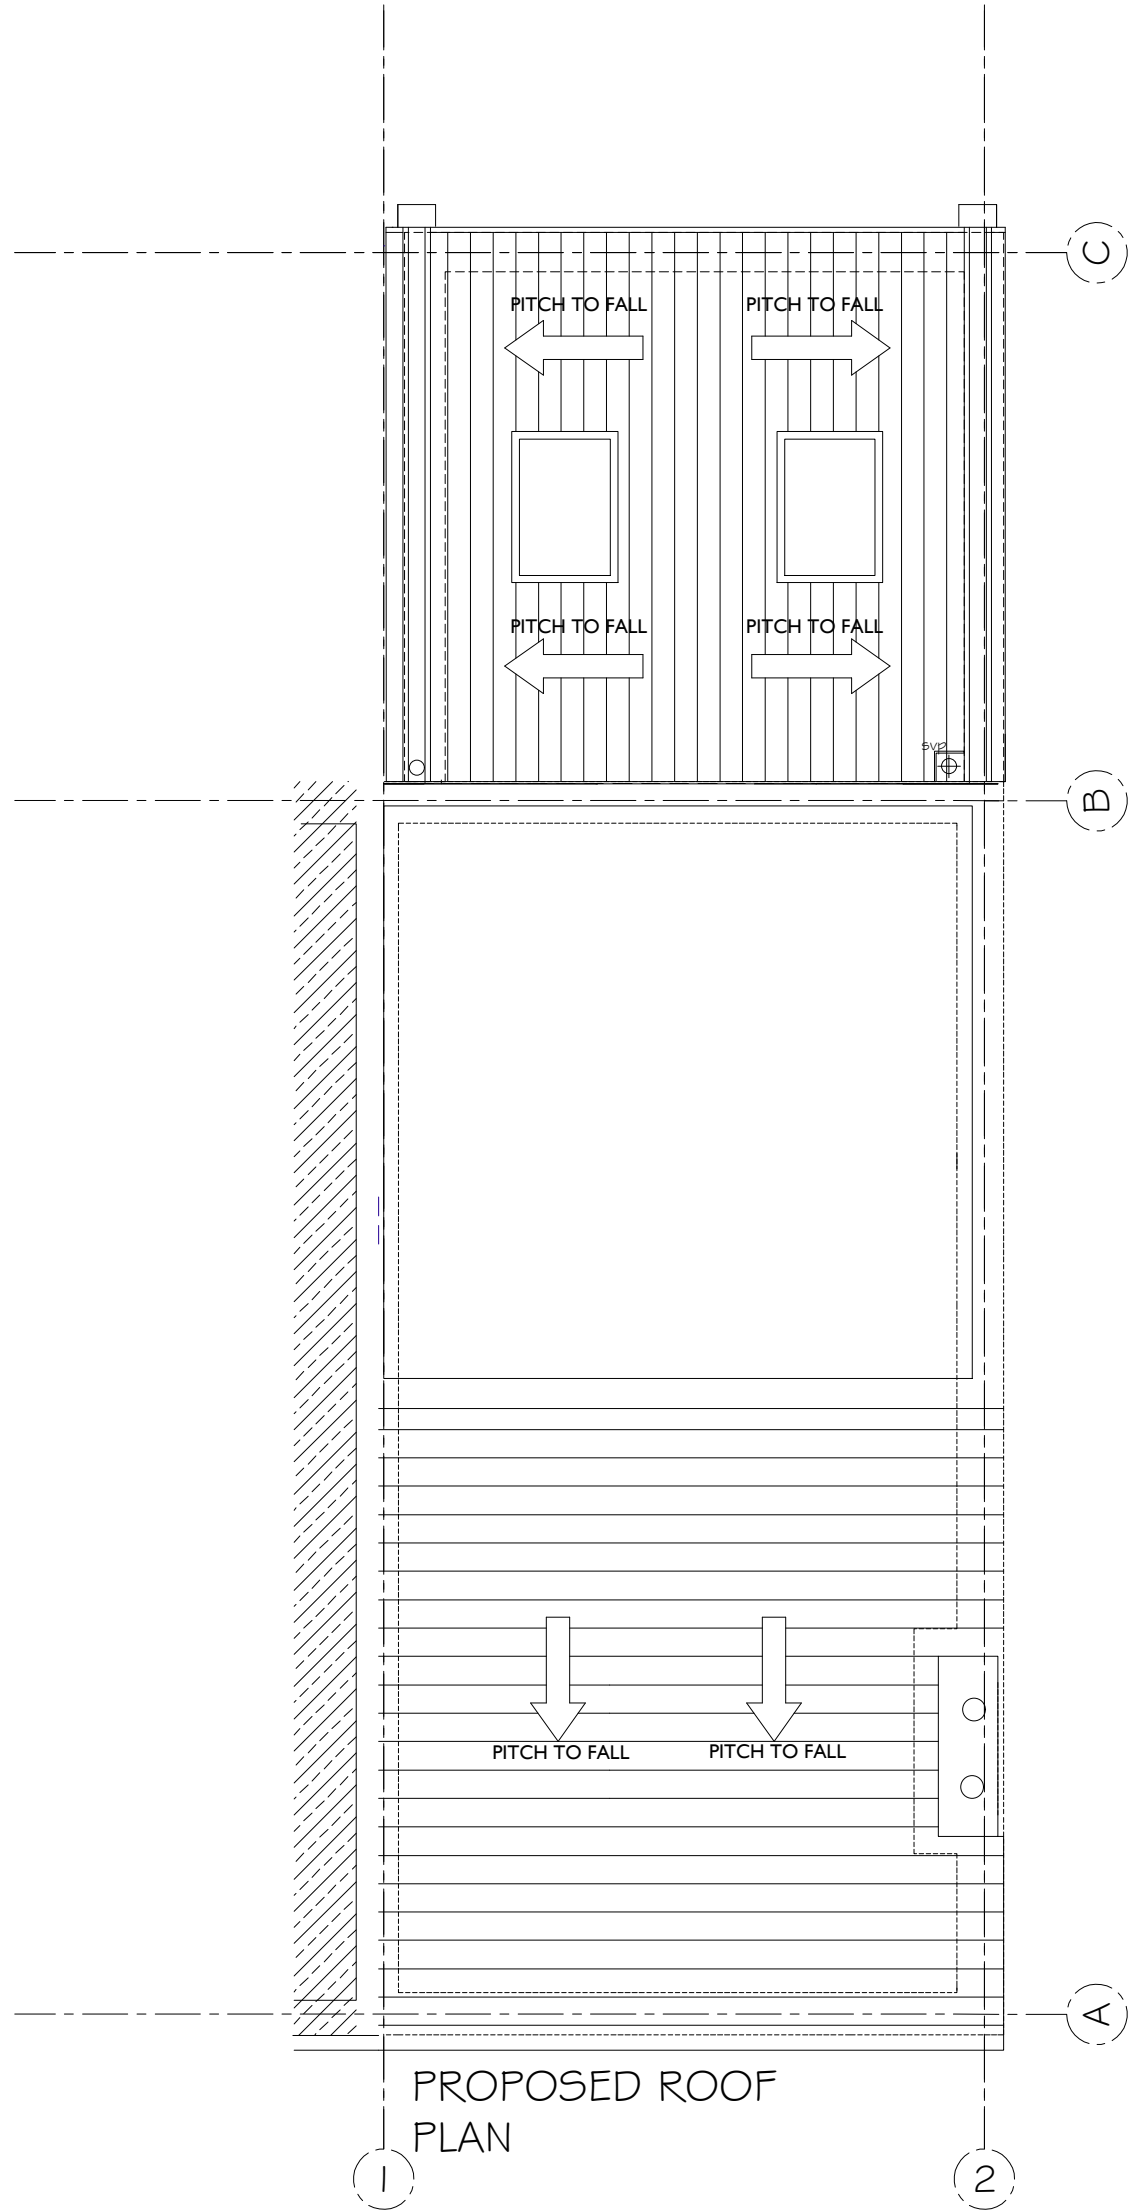

SCALE: 1:50

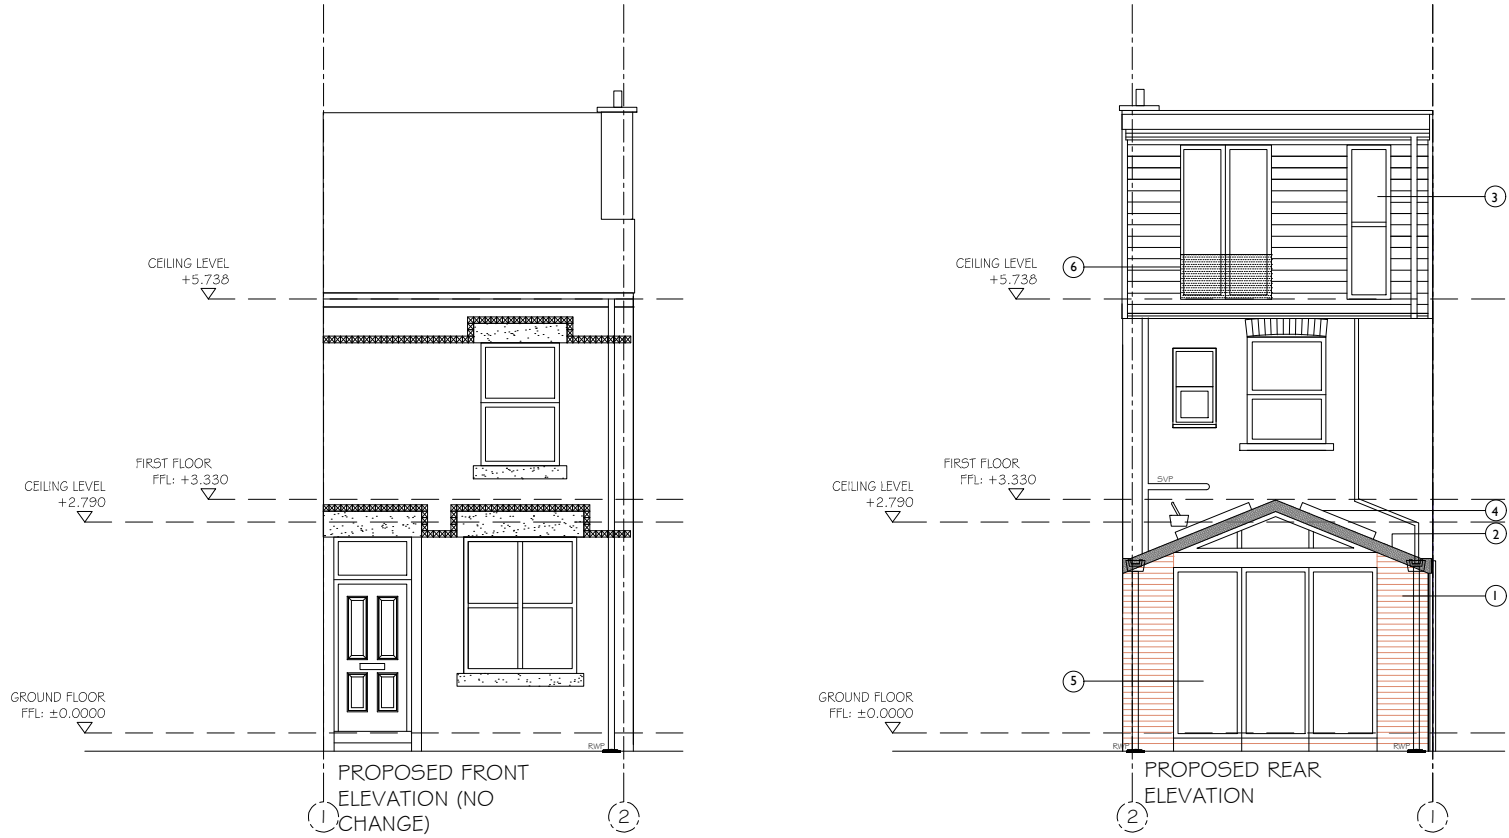

SCALE: 1:100

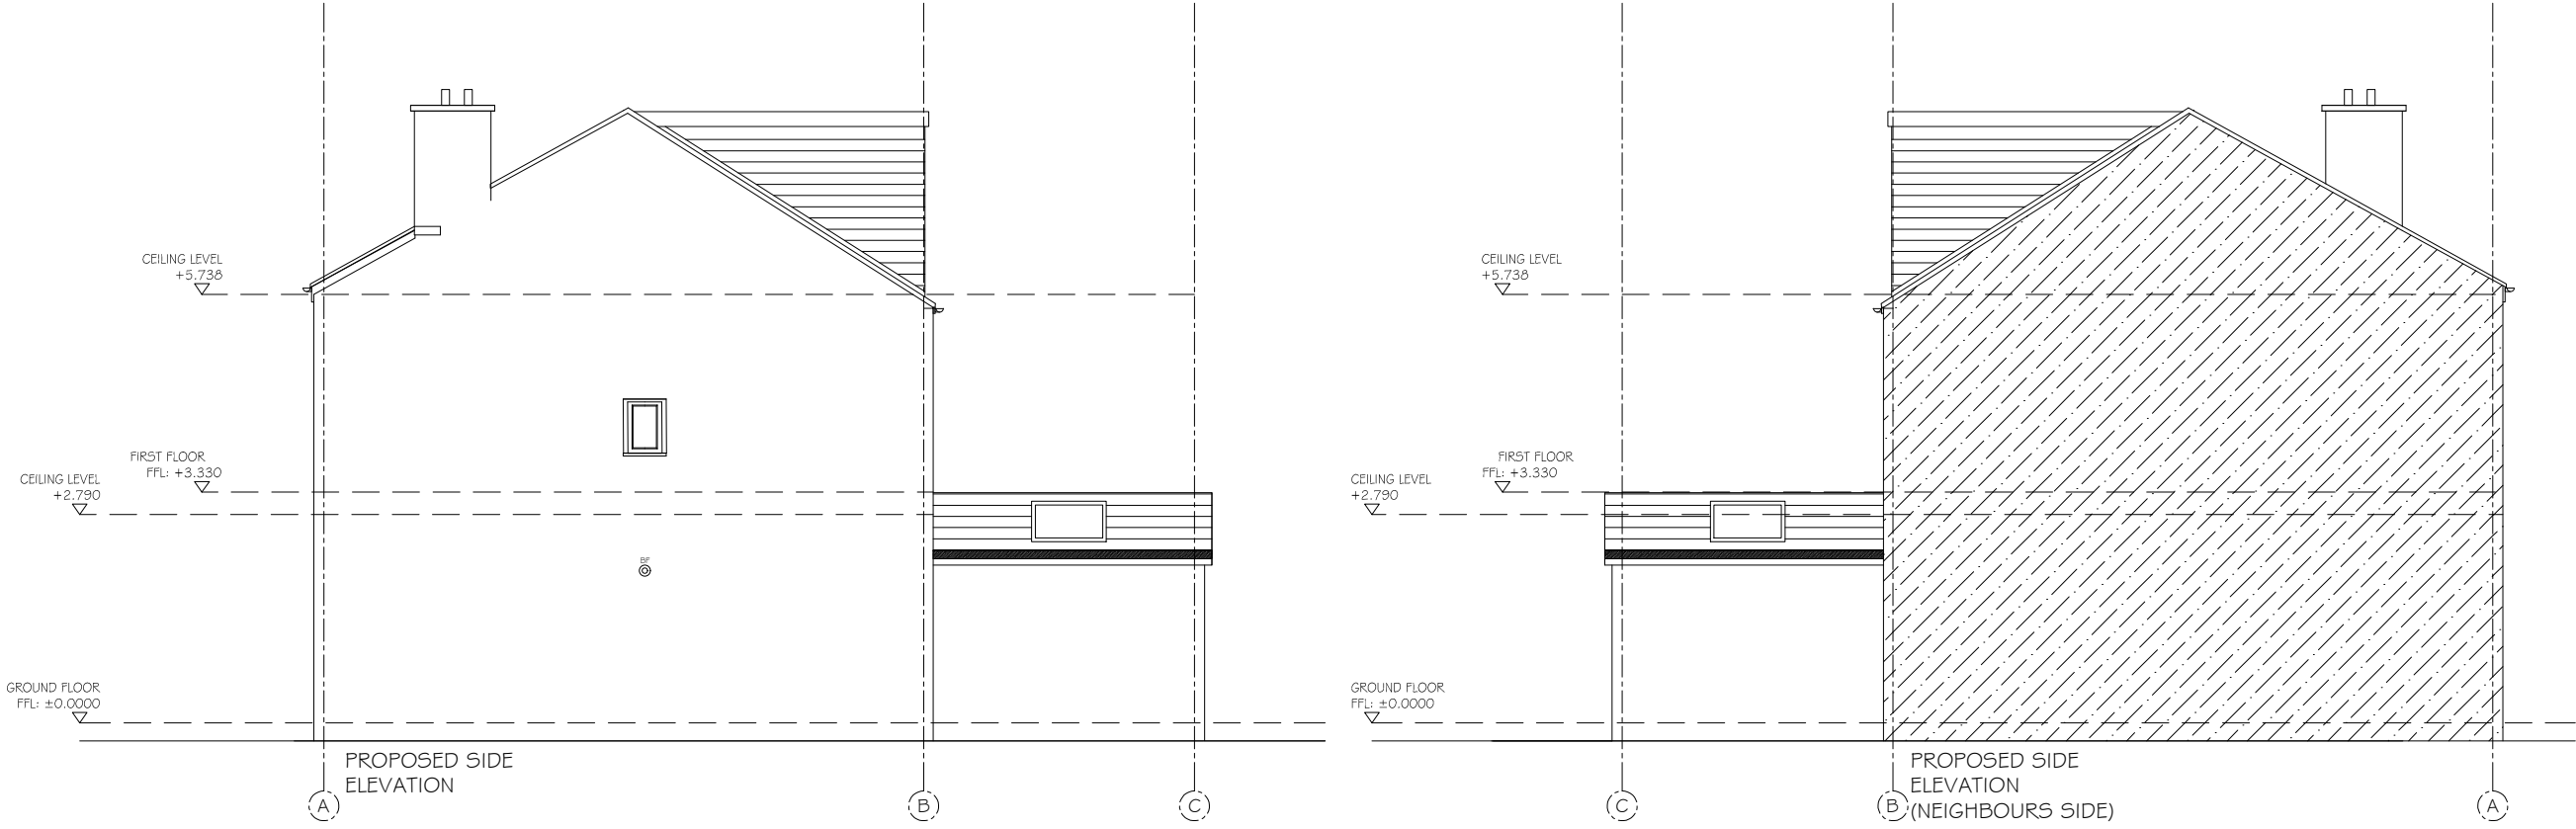

SCALE: 1:100

SCALE: 1:100

PLANNING

23 Edward Ave, Chorlton-cum-Hardy,
Manchester, M21 9FH.


Mr Alexander Hooley

Proposed Floor Plans & Elevations

Scale: 1:50, 1:100 @ A1

Reviewed by: MJC

job
7172
drawing
0.101
rev

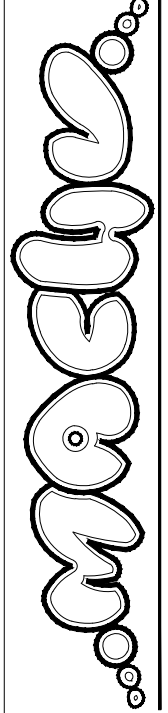

mACHUdESIGN_{LTD}
134 - 148 CURTAIN ROAD
STUDIO 210
LONDON
EC2A 3AR
MOB: +44(0)7989786015
TEL: 0161 307 4809
machudesigns@gmail.com
www.machudesigns.com
architectural technology
product design
landscape design
interior design
graphic design
web design
regeneration & renovation
planning
3d visualisation