




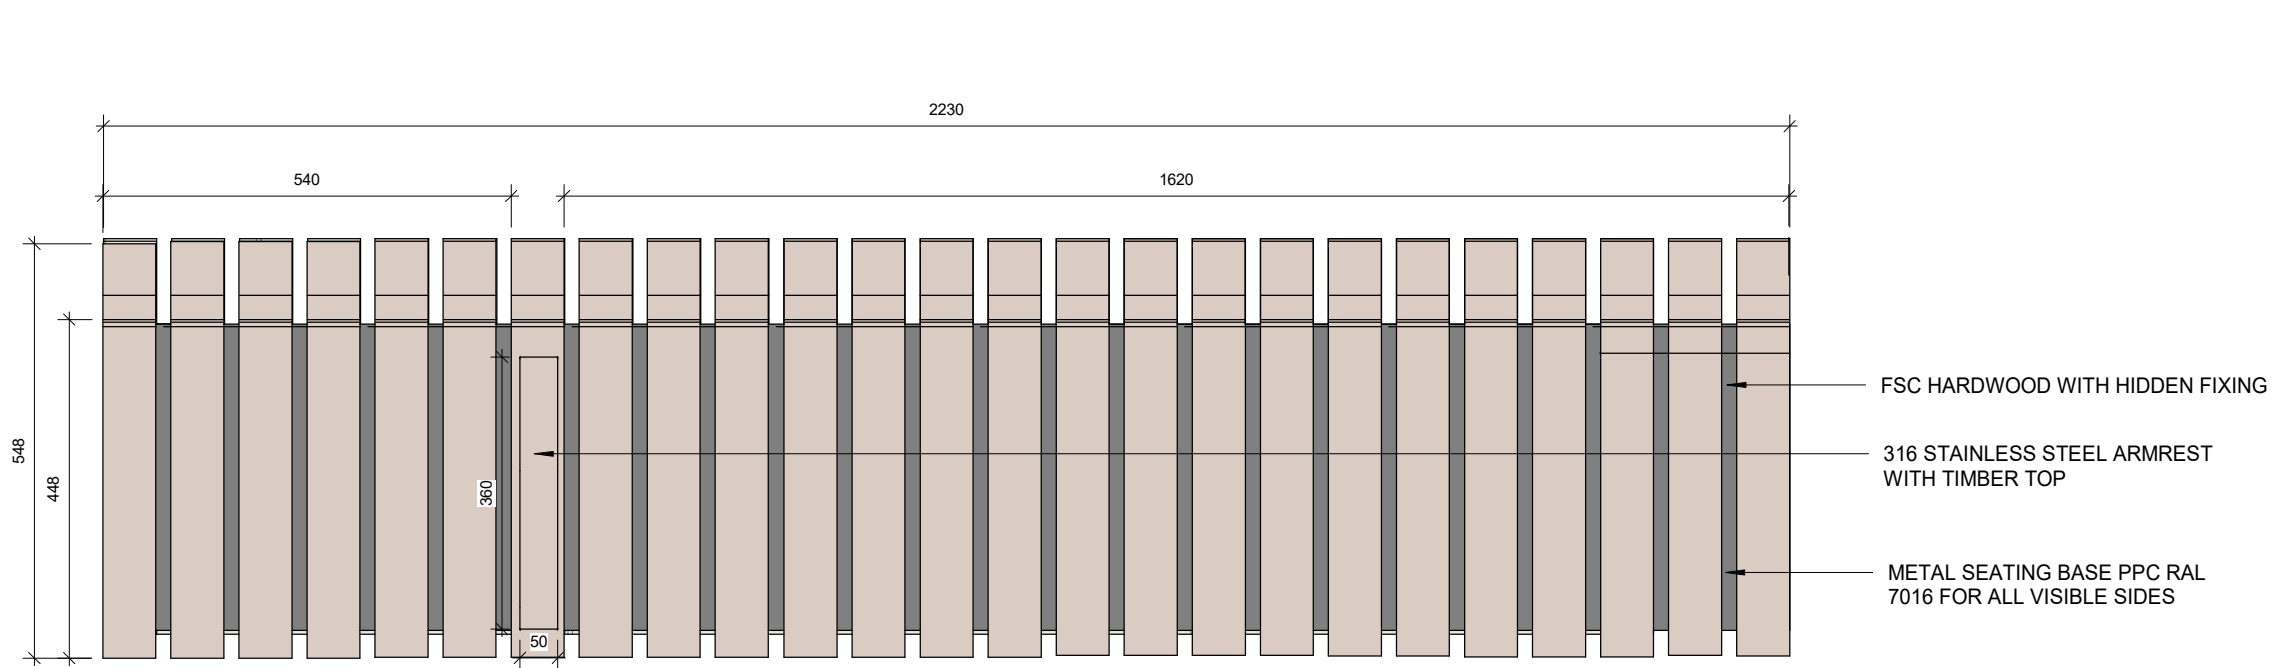


1 EXT-307 REMOVABLE BENCH PLAN
1:10

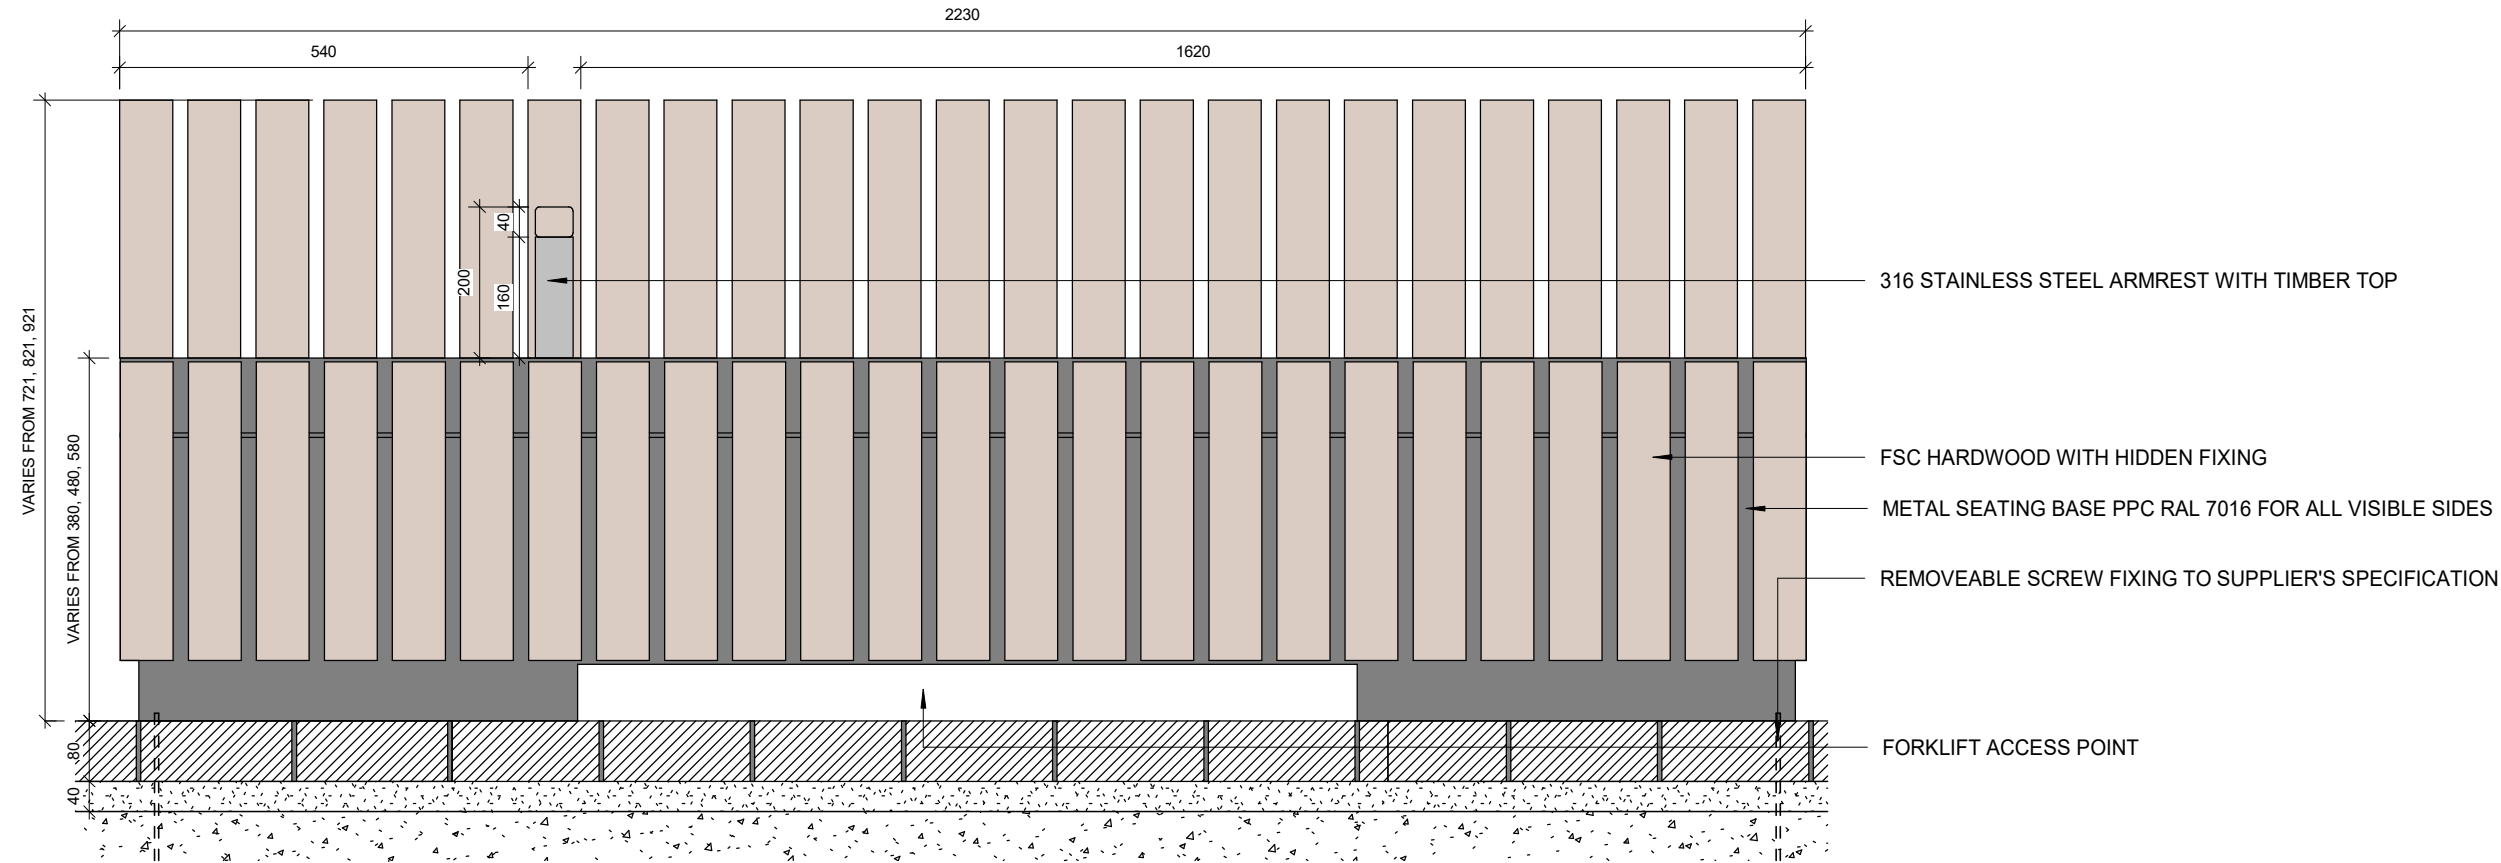


2 EXT-307 REMOVABLE BENCH FRONT ELEVATION
1:10

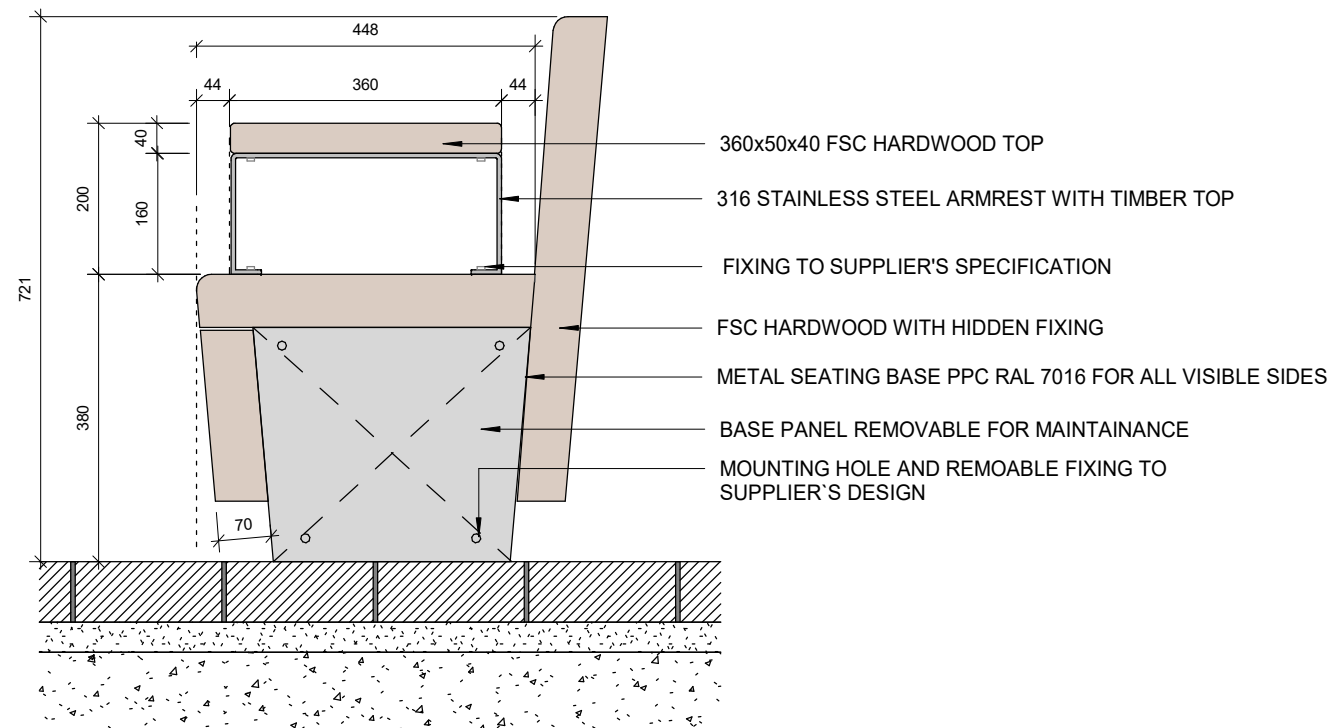


3 EXT-307 REMOVABLE BENCH SIDE ELEVATION 380mm
1:10

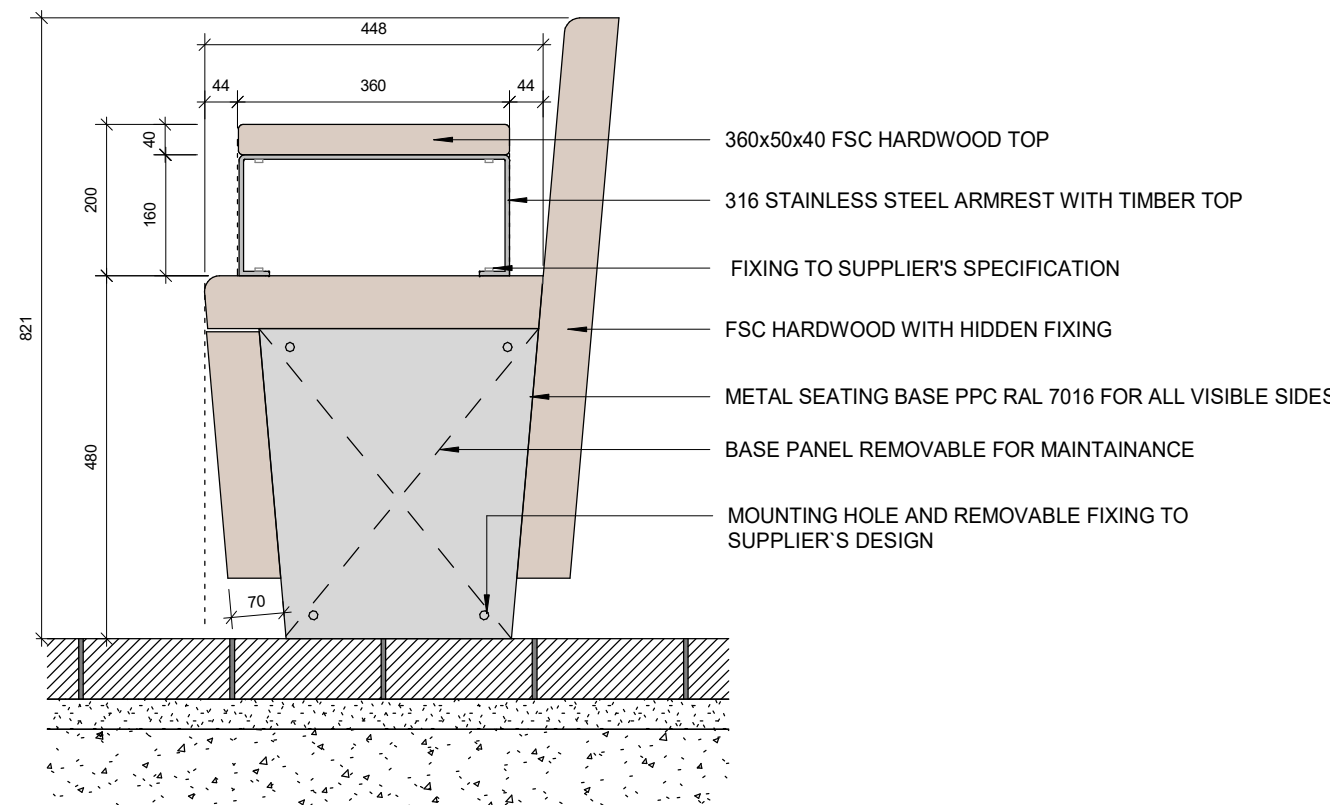


4 EXT-307 REMOVABLE BENCH SIDE ELEVATION 480mm
1:10

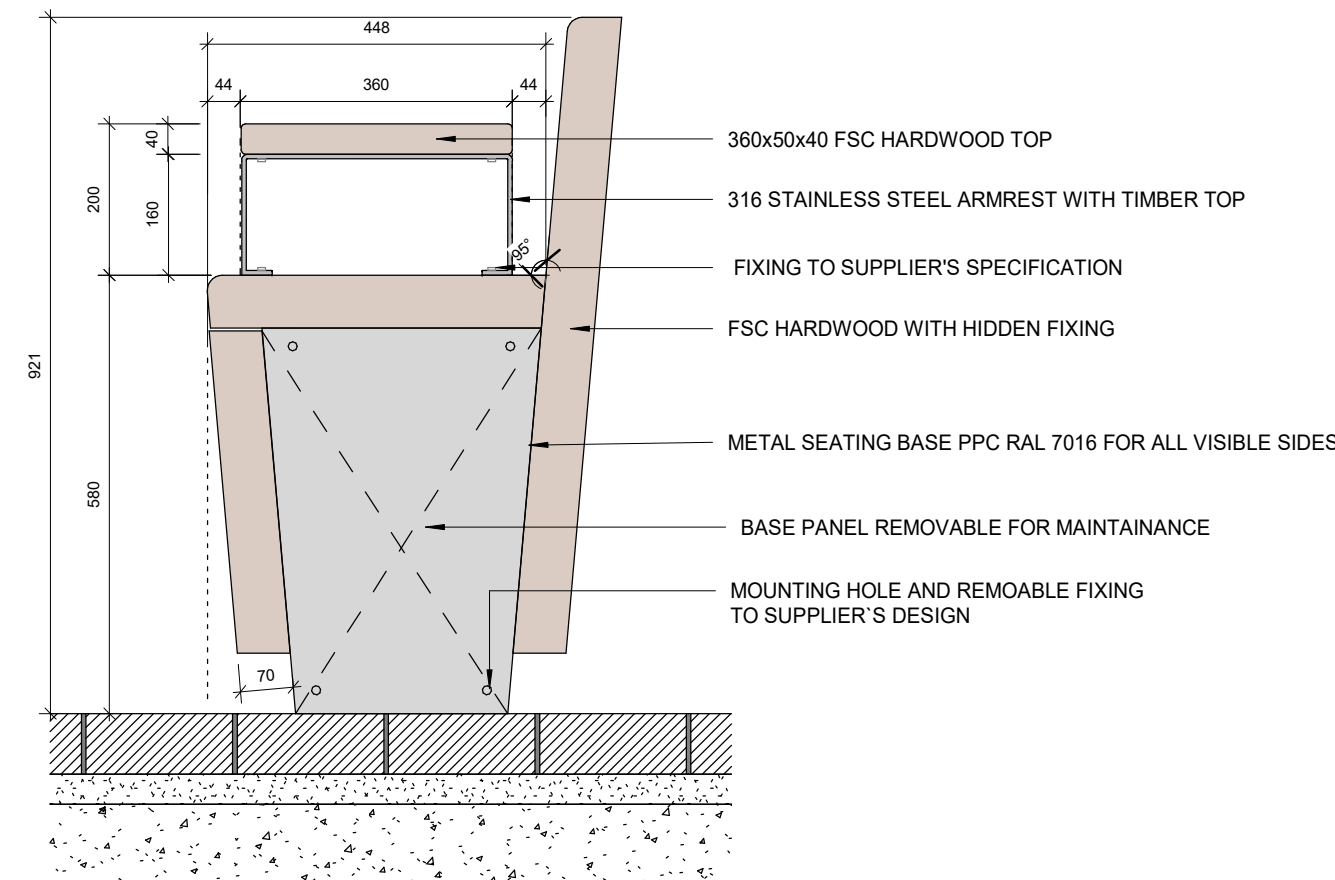

5 EXT-307 REMOVABLE BENCH SIDE ELEVATION 580mm
1:10

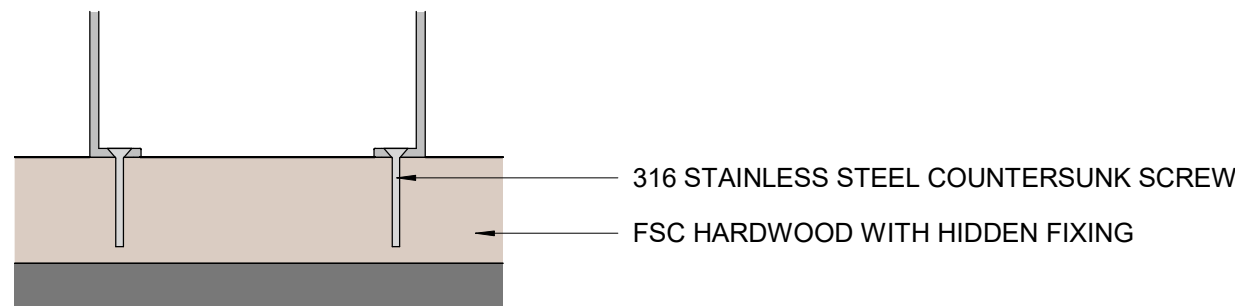


6 EXT-307 REMOVABLE BENCH ARMREST FIXING
1:5

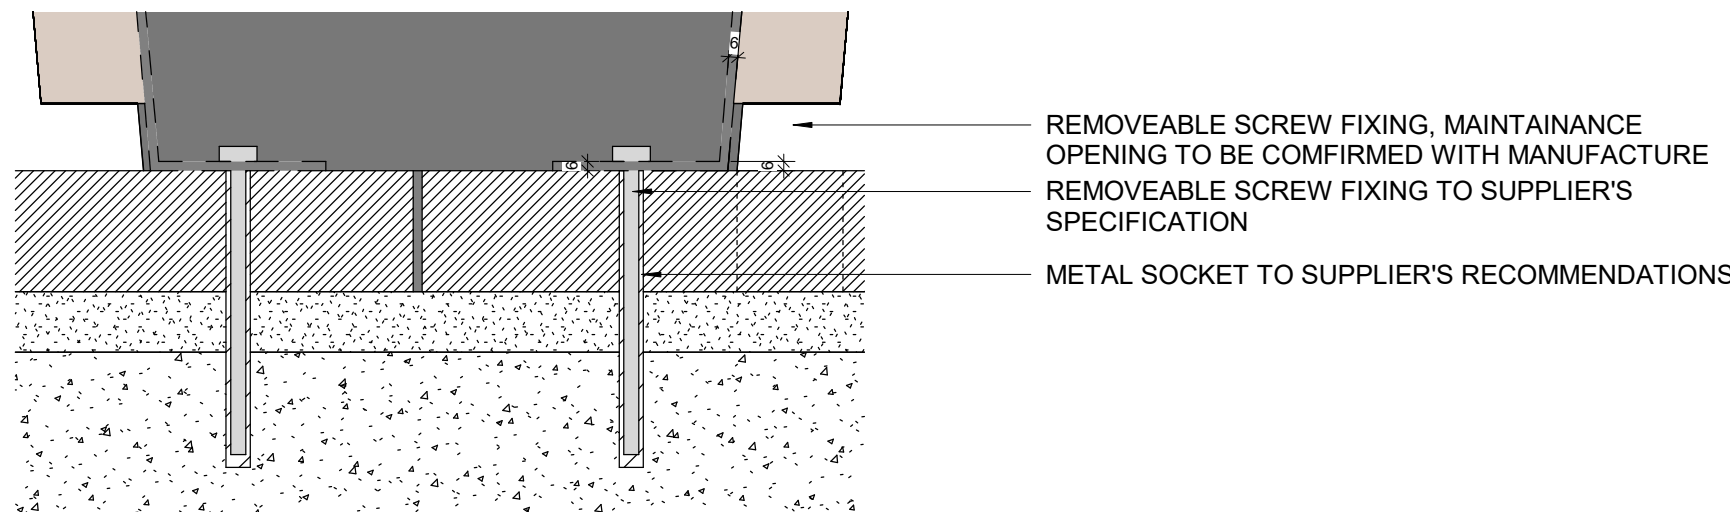

7 EXT-305 REMOVABLE BENCH FIXING DETAIL
1:5

REVISIONS		
REV	DATE	DESCRIPTION
C01	01.03.24	ISSUED FOR CONSTRUCTION
C02	28.04.25	ISSUED FOR CONSTRUCTION - DETAIL UPDATE
C03	24.12.25	ISSUED FOR CONSTRUCTION
C04	20.02.26	ISSUED FOR CONSTRUCTION

KEY PLAN

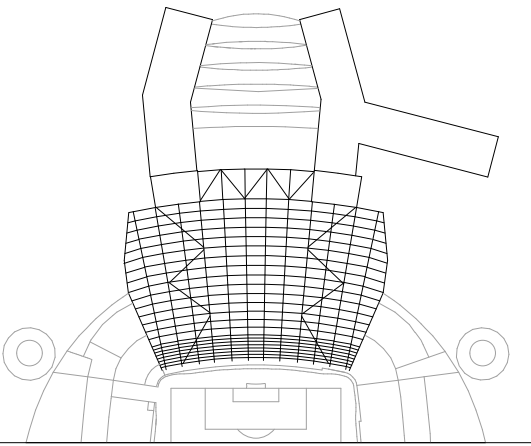

NOTES:

- BENCH FIXING DETAILS ARE INDICATIVE ONLY REFER TO SUPPLIER'S SHOP DRAWING FOR CONSTRUCTION PURPOSE.
- FSC HARDWOOD SPECIES TO FOLLOW SUPPLIER'S SPECIFICATION FOR THE PRODUCT.

CLIENT



© COPYRIGHT. ALL RIGHTS RESERVED

THIS WORK IS COPYRIGHT AND CANNOT BE REPRODUCED OR COPIED IN ANY FORM OR BY ANY OTHER MEANS (GRAPHIC, ELECTRONIC OR MECHANICAL, INCLUDING PHOTOCOPYING) WITHOUT THE WRITTEN PERMISSION OF POPULOUS ANY LICENSE, EXPRESS OR IMPLIED, TO USE THIS DOCUMENT FOR ANY PURPOSE WHATSOEVER IS RESTRICTED TO THE TERMS OF THE AGREEMENT OR IMPLIED AGREEMENT BETWEEN POPULOUS AND THE INSTRUCTING PARTY.

USE FIGURED DIMENSIONS IN PREFERENCE TO SCALED. CHECK ALL DIMENSIONS ON SITE BEFORE FABRICATION OR SETTING OUT

ARCHITECT

POPULOUS®

14 BLADES COURT | DECODAR ROAD | LONDON | SW16 2NU | UNITED KINGDOM
TELEPHONE +44 (0)20 8874 7566 FACSIMILE +44 (0)20 8874 7470
ALL PRODUCTION & INTELLECTUAL PROPERTY RIGHTS RESERVED © POPULOUS 2009

PROJECT NAME

MCFC - NORTH EXPANSION

DRAWING TITLE

**LANDSCAPE
STREET FURNITURE
TYPICAL BENCH DETAILS**

STATUS		RIBA STAGE				PROJECT NO.		
A5		5				4348		
DATE			SCALE			SIZE		
24/03/2024			As indicated			A1		
DRAWN		CHECKED		APPROVED				
SA		TJ		MT				
PROJECT	ORIGIN	ZONE	LEVEL	TYPE	ROLE	DRAWING	REV	
NSE-POP-ZZ- ZZ-DD- L						000694	C04	