


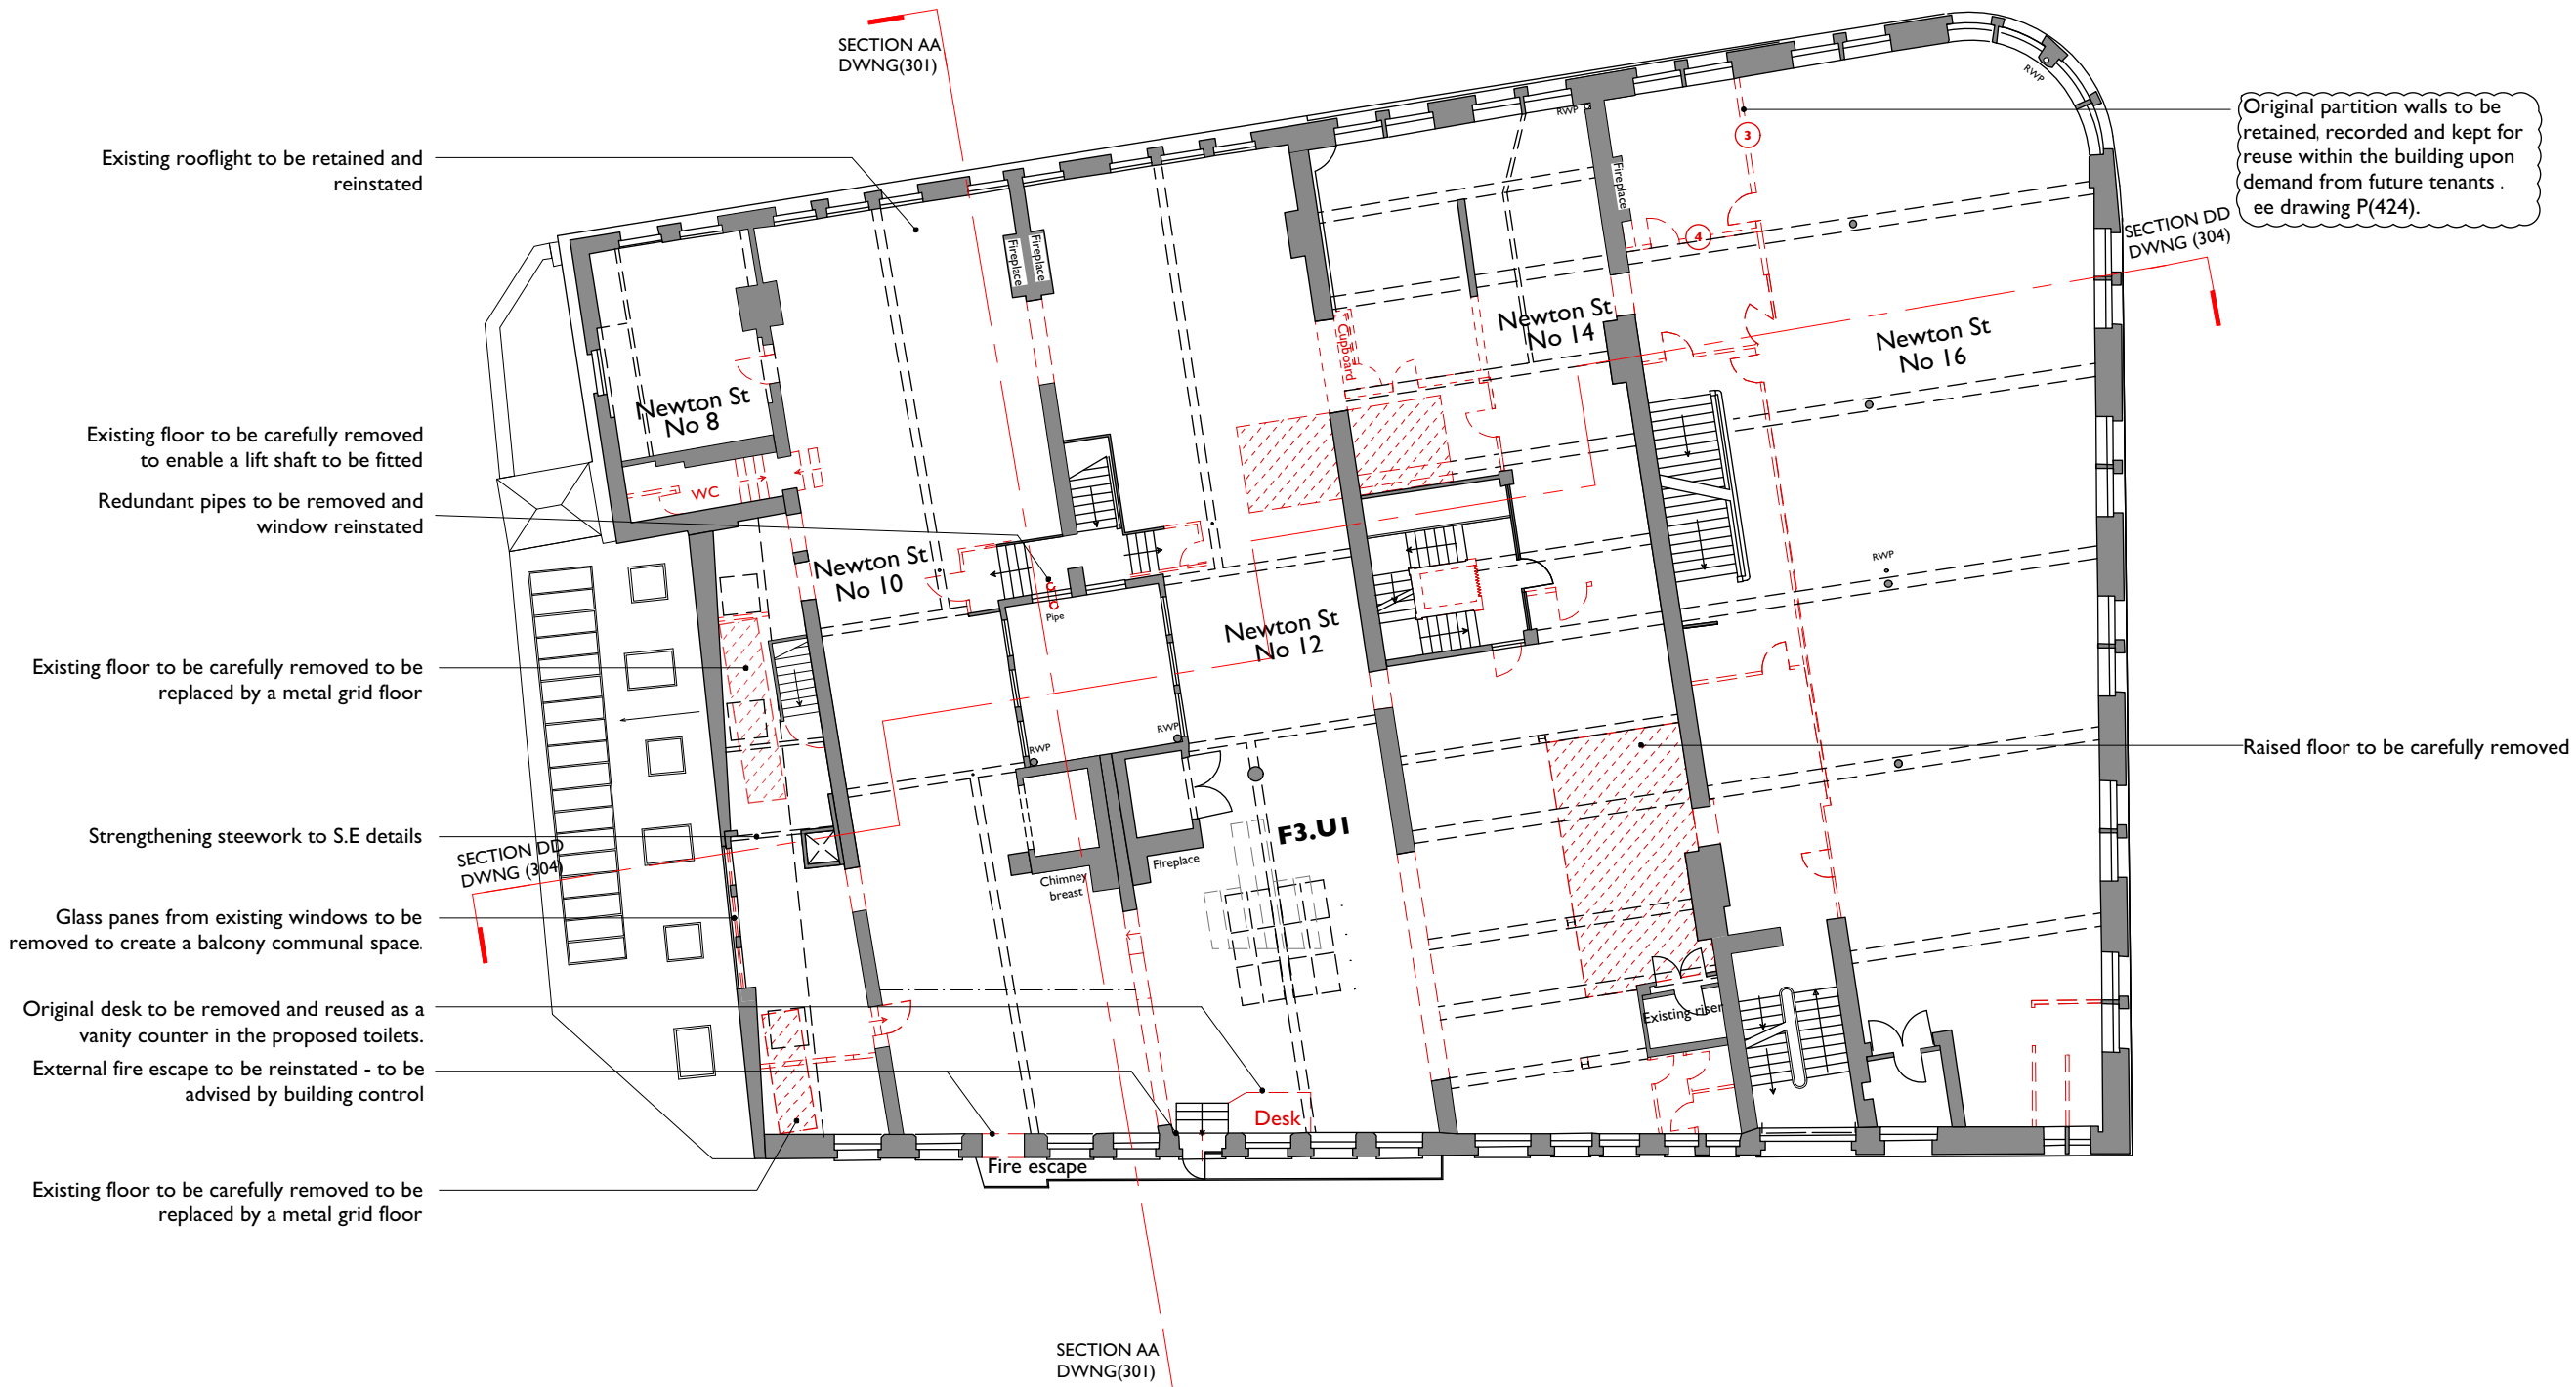

Original partitions to be carefully removed and kept for reuse by future tenants.
Non-original enclosure to partition no.4 to be carefully removed.



COPYRIGHT OF ATELIER MB LTD
DO NOT SCALE FROM THIS DRAWING
DIMENSIONS TO BE CHECKED ON SITE



KEY

- Existing
- Proposed
- Downstand beams
- Existing to be removed
- Extent of works
- Drawing reference
1/3 12 (TBC).

F	14.11.18	Minor revision to annotation.	ZS	ZS
E	10.10.18	Strip out extent revised following consultation with MCC Annotation revised.	ZS/ RD	ZS
D	15.05.18	Image of fireplace to be relocated added.	ZS	AB
C	11.05.18	Extent of strip out revised.	ZS	AB
B	23.11.17	Minor revisions.	ZS	AB
A	27.10.17	Extent of strip-out revised.	ZS	AB
Rev	Note		DRN	CHK

8-16 Newton Street

Third Floor Plan
Proposed Strip Out

scheme 1665
drwg no. P(151)
rev F

scale 1:200@A3
date first drawn May 18
drawn ZS

SK sketch P proposed T tender C construction AB asbuilt
www.ateliermb.co.uk
t 0161 236 0051
e architect@ateliermb.co.uk