




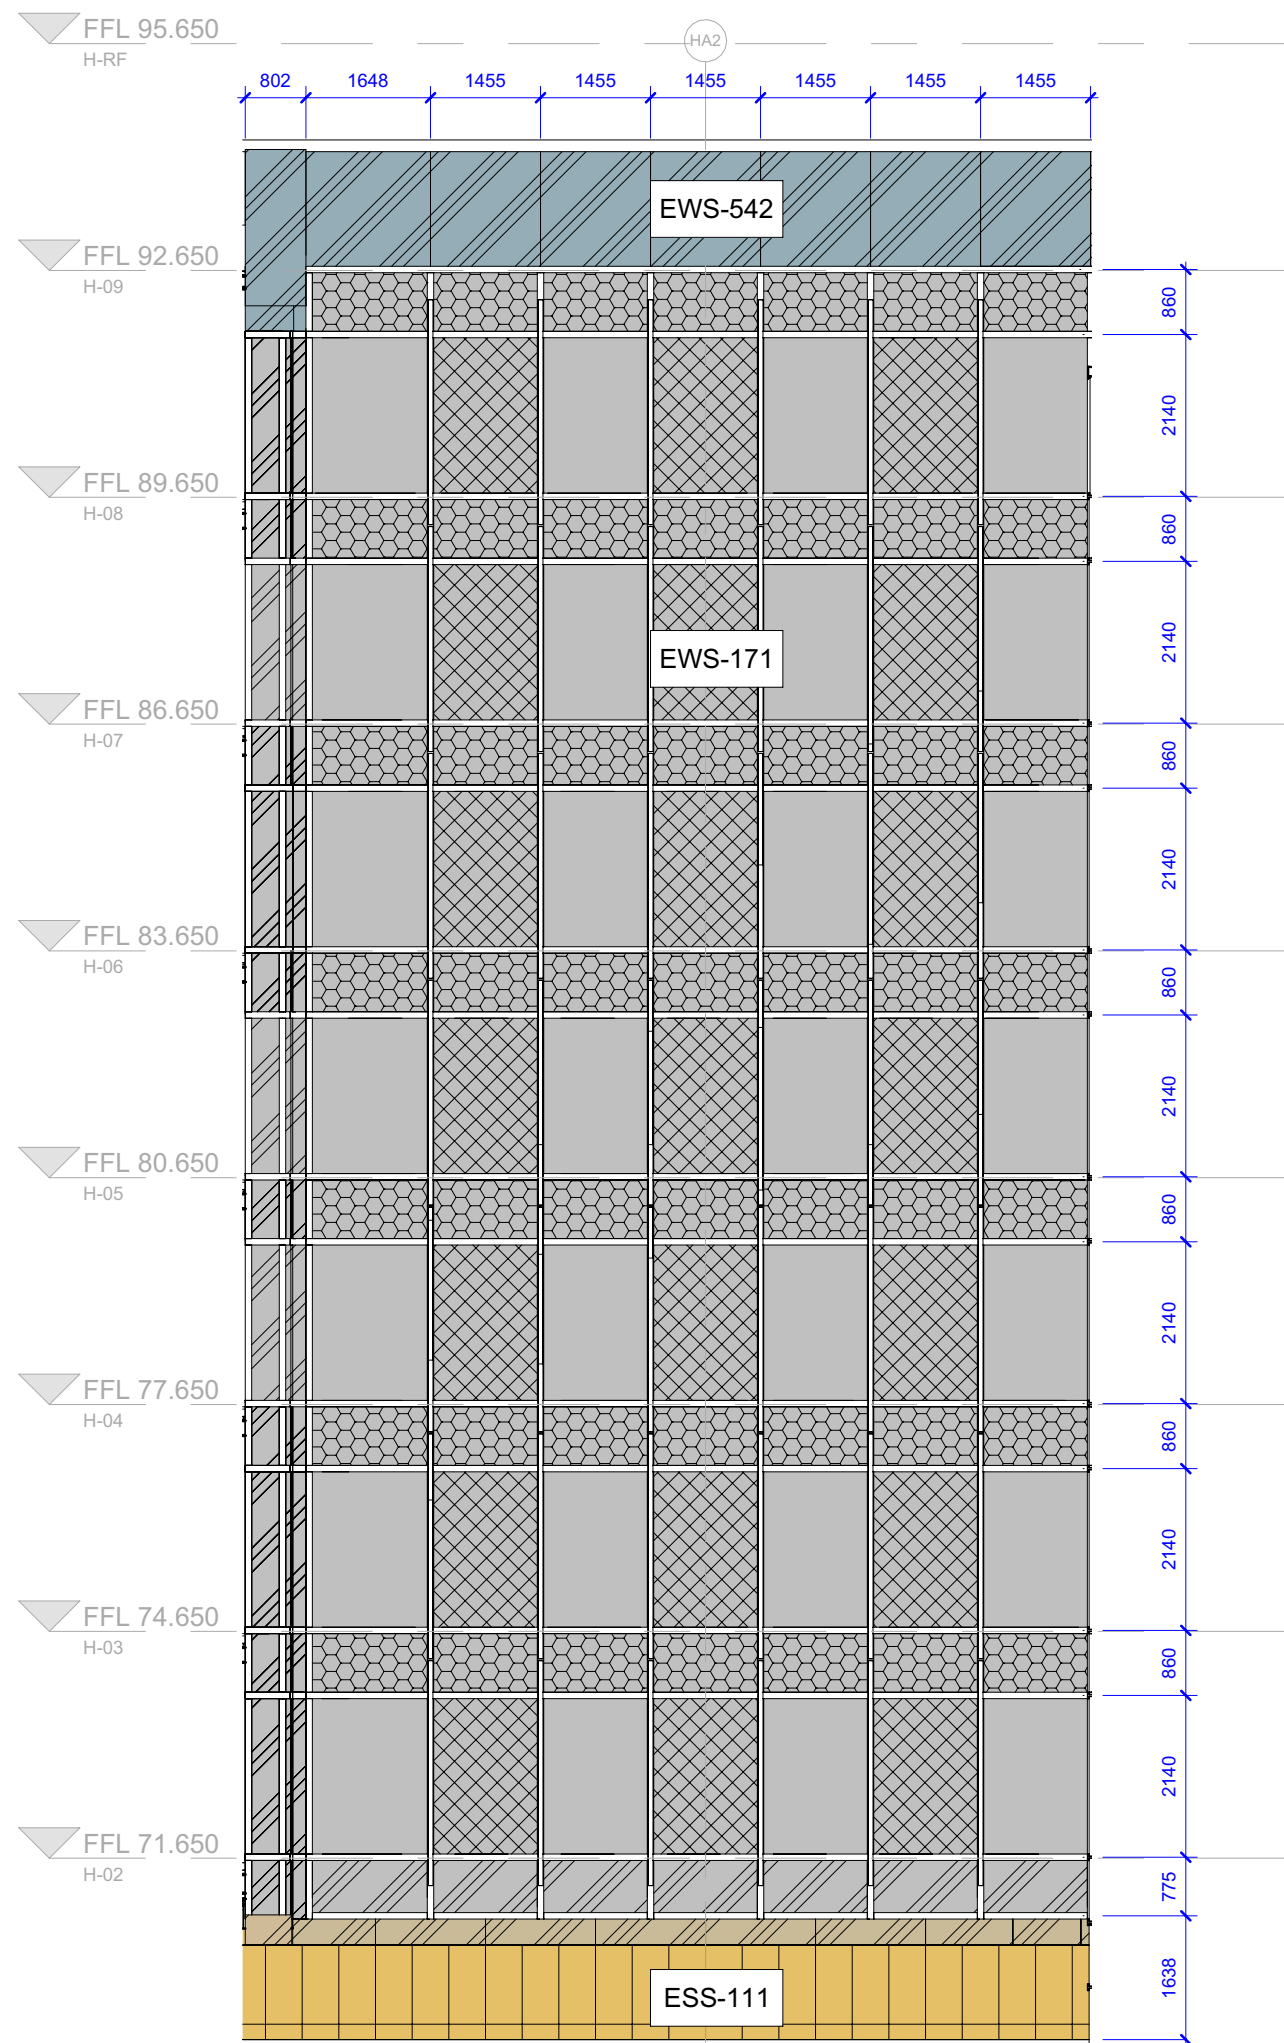


1 HOTEL EAST ELEVATION - SOUTH
1 : 100

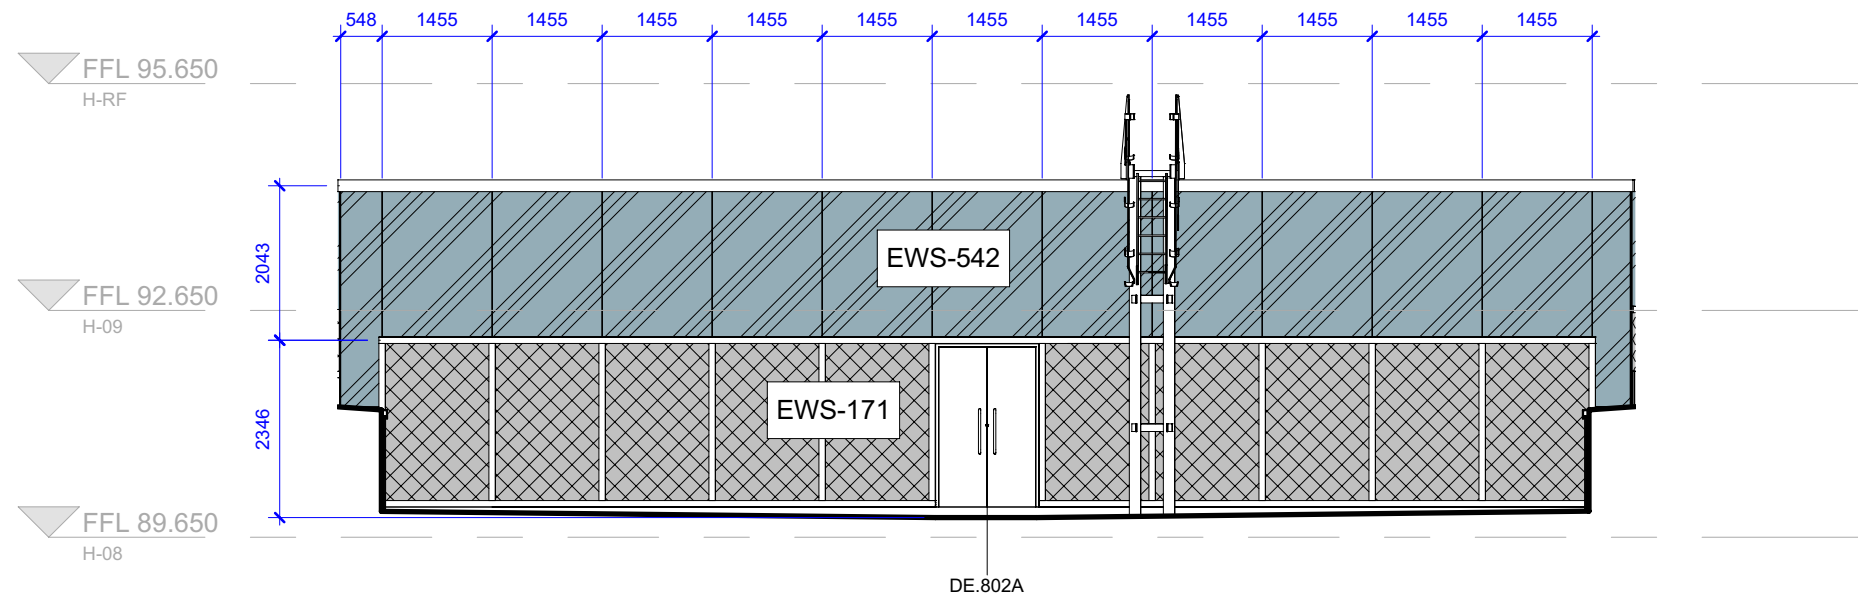

2 HOTEL EAST ELEVATION- HIGH LEVEL
1 : 100

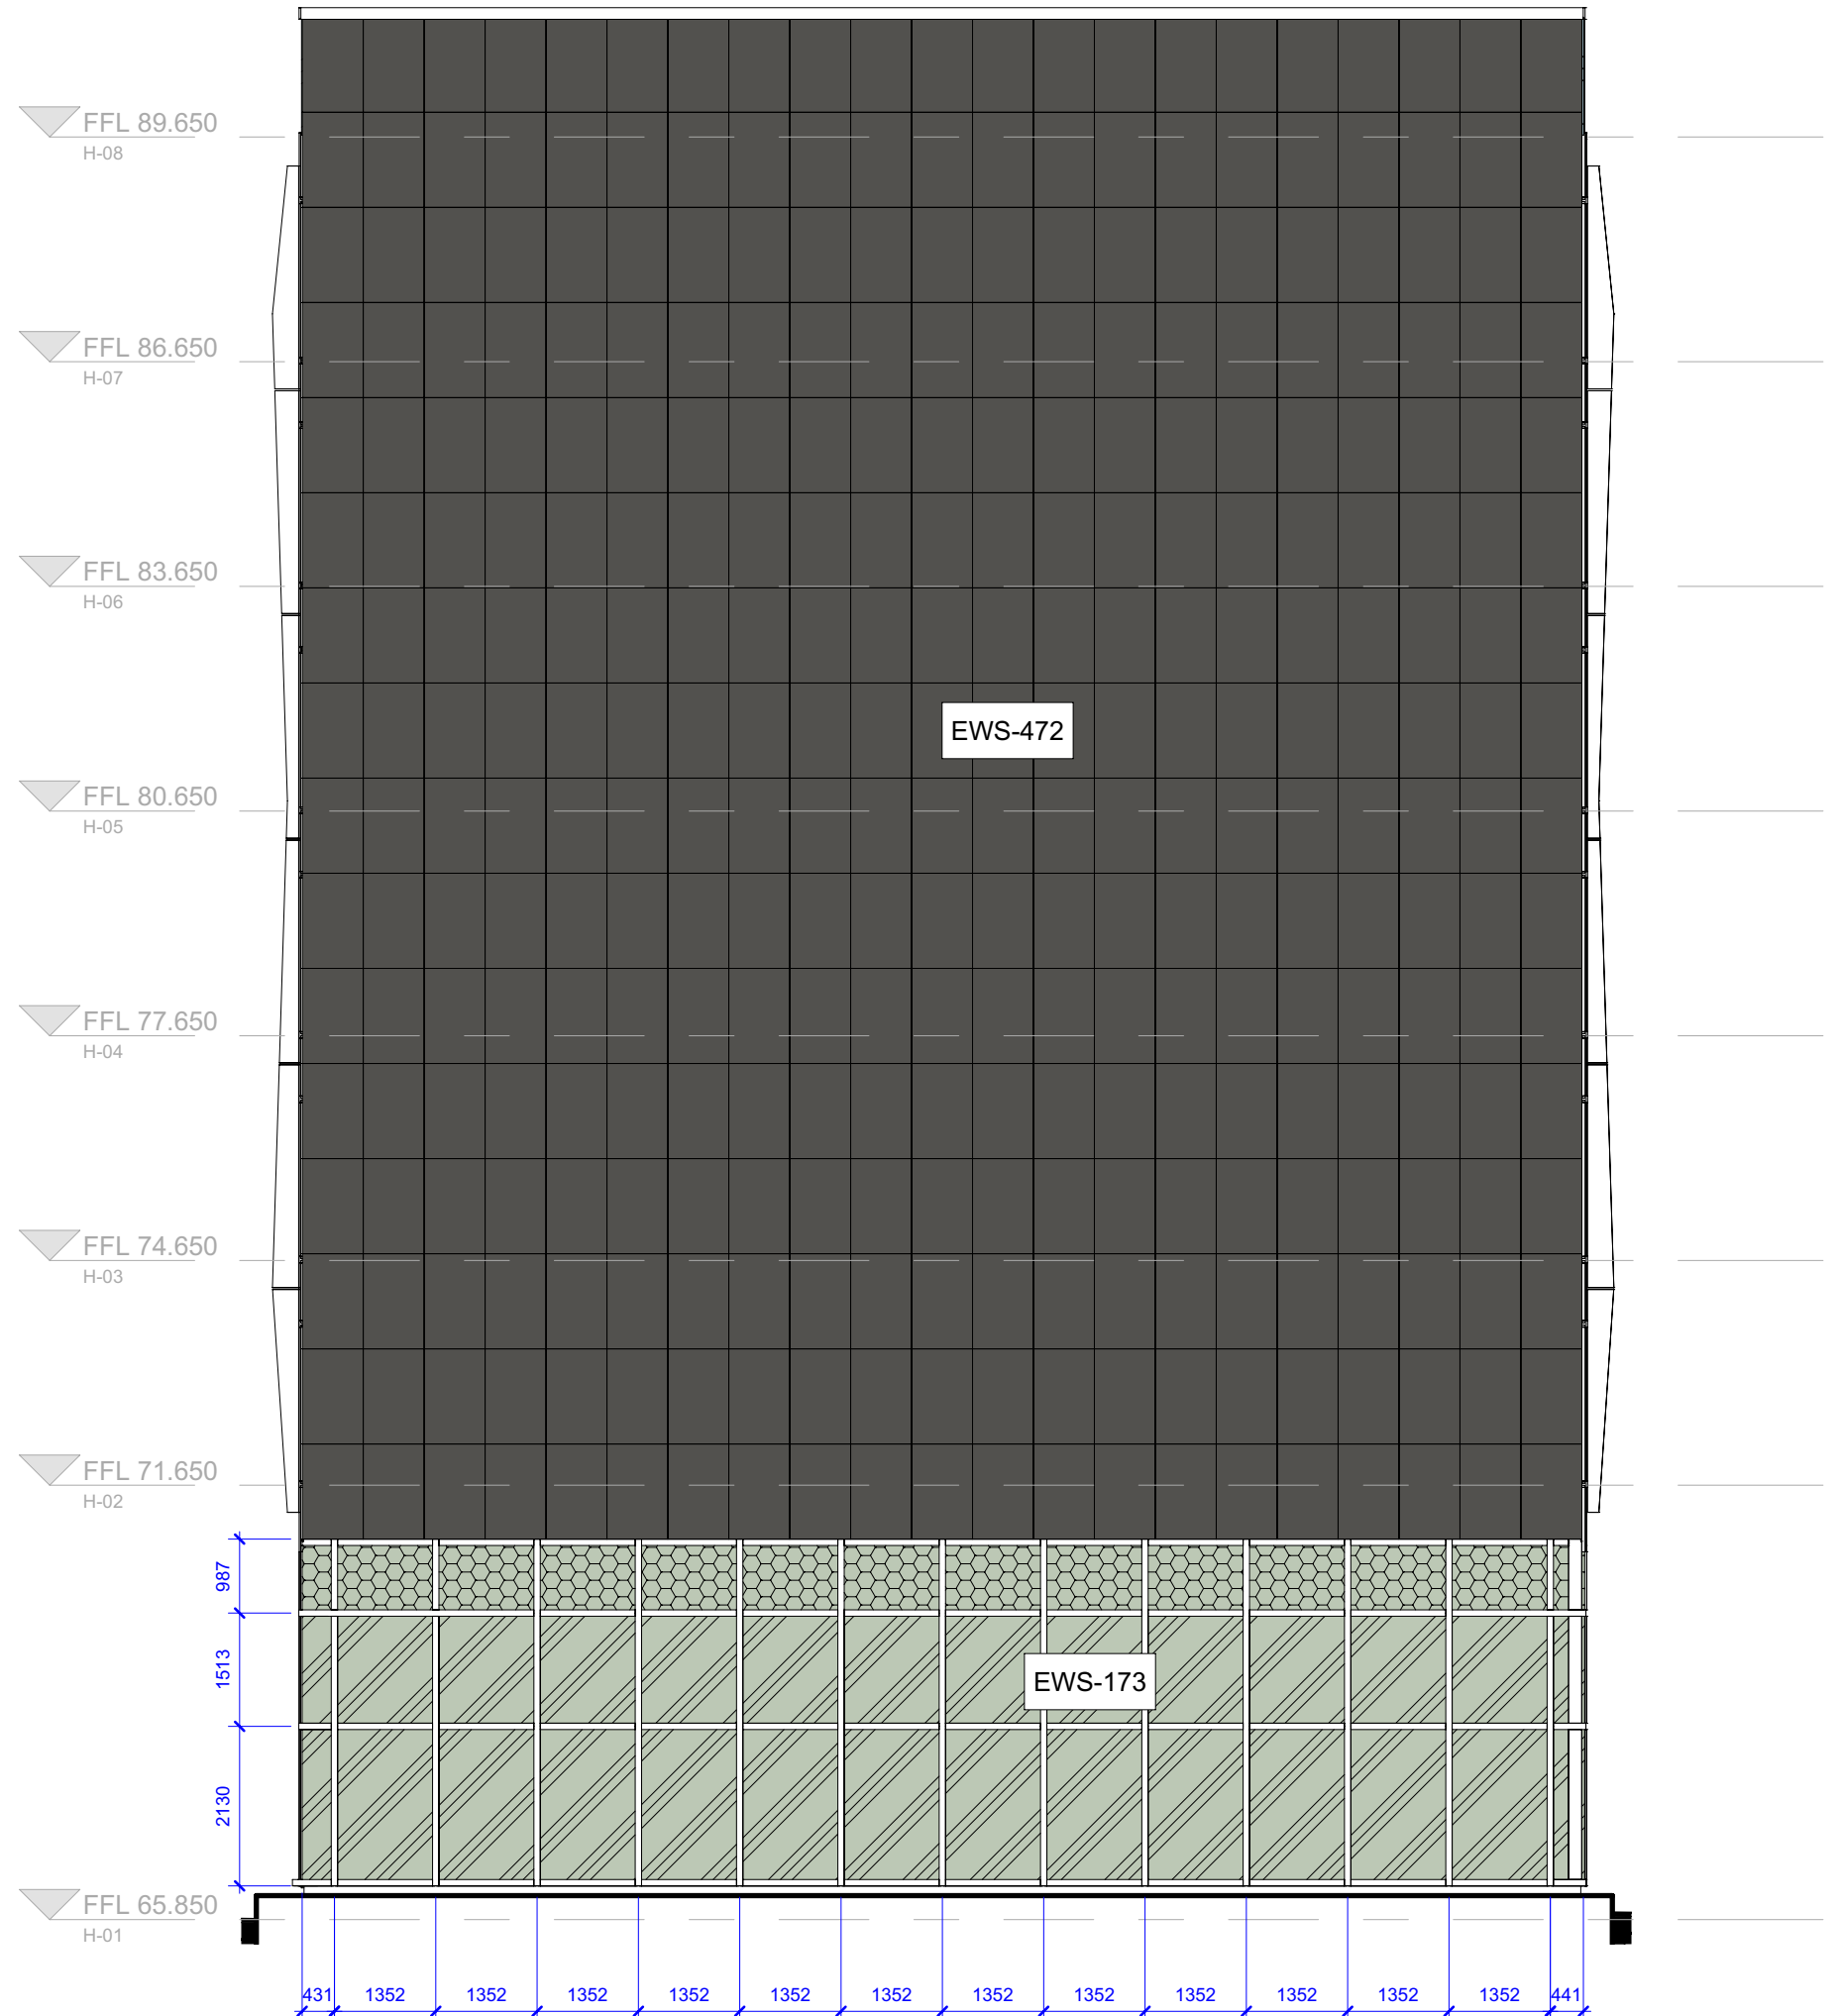


3 HOTEL EAST ELEVATION
1 : 100

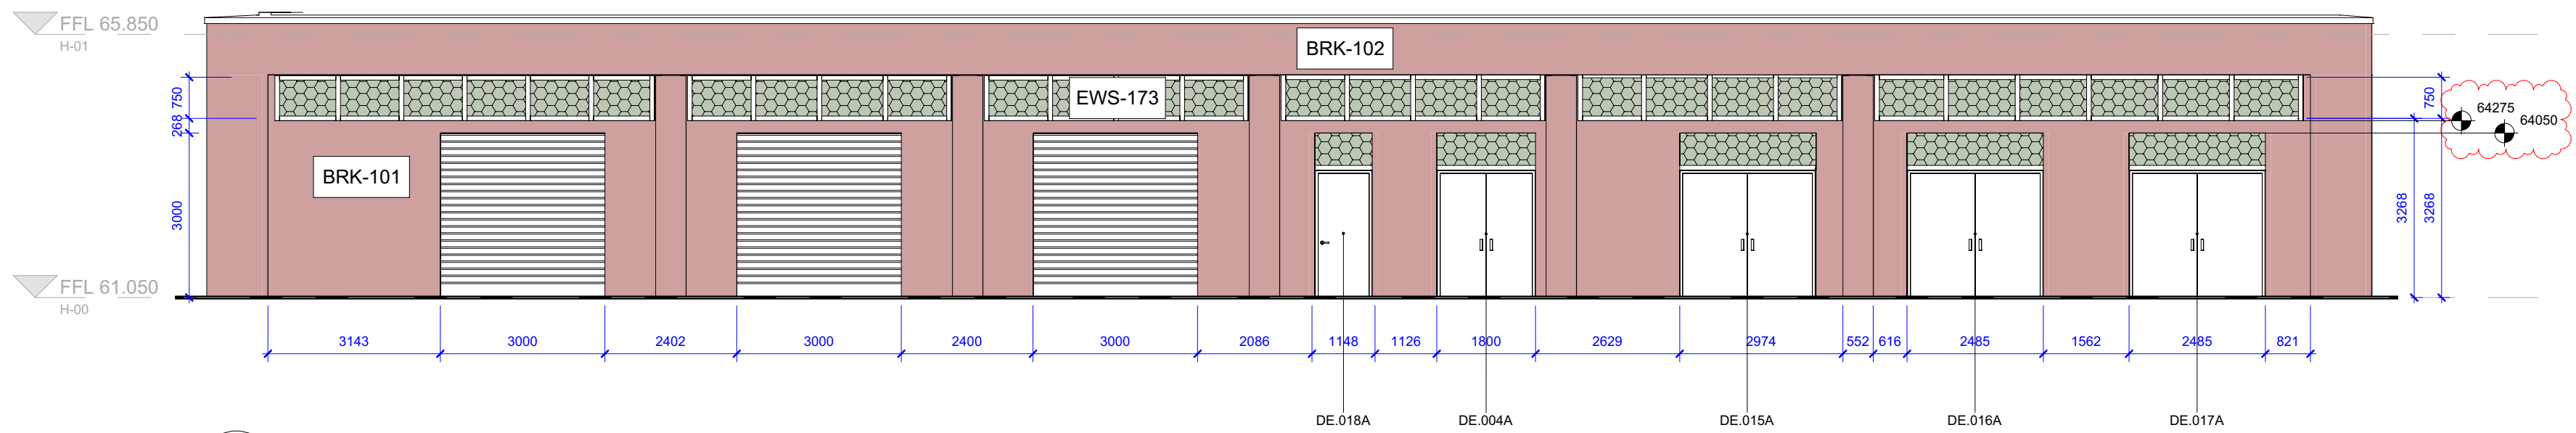

4 HOTEL EAST ELEVATION - PLINTH
1 : 100

REVISIONS		
REV	DATE	DESCRIPTION
C01	22.02.24	ISSUED FOR CONSTRUCTION
C02	22.05.24	ISSUED FOR CONSTRUCTION - ADDED DIMENSIONS
C03	21.08.24	ISSUED FOR CONSTRUCTION - UPDATED TO EA1 22
C04	22.10.24	ISSUED FOR CONSTRUCTION - ADDED LEVELS

KEY PLAN

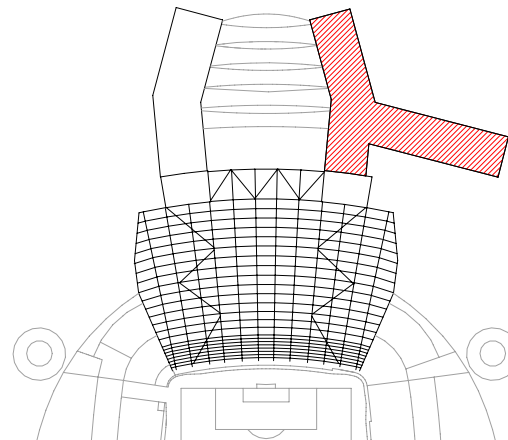

DETAIL ELEVATION LEGEND

HOTEL BUILDING	
EWS-171	Curtain Wall - Upper Floors
EWS-172	Curtain Wall - President's Suite
EWS-173	Curtain Wall - Lower Floors
EWS-174	Curtain Wall - Hotel Entrance
EWS-471	Brick Faced Precast Panels
EWS-472	Sandwich Panels w/ LED Screen
EWS-541	Rainscreen Cladding
EWS-542	Rainscreen Cladding - Roof Level

PANEL TYPE	
	Glazing
	Ceramic Frit
	Spandrel Panel / Metal Cladding
	Perforated Panel
	Polycarbonate
	Louvers
	Metal mesh

Previous WATG drawing: NSE-WATG-HT-

CLIENT



© COPYRIGHT. ALL RIGHTS RESERVED
THIS WORK IS COPYRIGHT AND CANNOT BE REPRODUCED OR COPIED IN ANY FORM OR BY ANY OTHER MEANS (GRAPHIC, ELECTRONIC OR MECHANICAL INCLUDING PHOTOCOPYING) WITHOUT THE WRITTEN PERMISSION OF POPULOUS ANY LICENSE, EXPRESS OR IMPLIED, TO USE THIS DOCUMENT FOR ANY PURPOSE WHATSOEVER IS RESTRICTED TO THE TERMS OF THE AGREEMENT OR IMPLIED AGREEMENT BETWEEN POPULOUS AND THE INSTRUCTING PARTY.
USE FIGURED DIMENSIONS IN PREFERENCE TO SCALED. CHECK ALL DIMENSIONS ON SITE BEFORE FABRICATION OR SETTING OUT.

ARCHITECT
POPULOUS® WATG
14 BLADES COURT | DEODAR ROAD | LONDON | SW15 2NU | UNITED KINGDOM
TELEPHONE +44 (0)20 8874 7666 FACSIMILE +44 (0)20 8874 7470
ALL PRODUCTION & INTELLECTUAL PROPERTY RIGHTS RESERVED © POPULOUS 2009

PROJECT NAME
MCFC NORTH EXPANSION

DRAWING TITLE
**FOLDED OUT ELEVATIONS
HOTEL
EAST ELEVATIONS**

STATUS		RIBA STAGE			PROJECT NO.			
A5		5			4348			
DATE			SCALE		SIZE			
23/02/24			1 : 100		A1			
DRAWN		CHECKED		APPROVED				
AM		PH		MT				
PROJECT		ORIGIN	ZONE	LEVEL	TYPE	ROLE	DRAWING	REV
NSE-POP-HT-		ZZ	DE	A	-	000334	C0	