


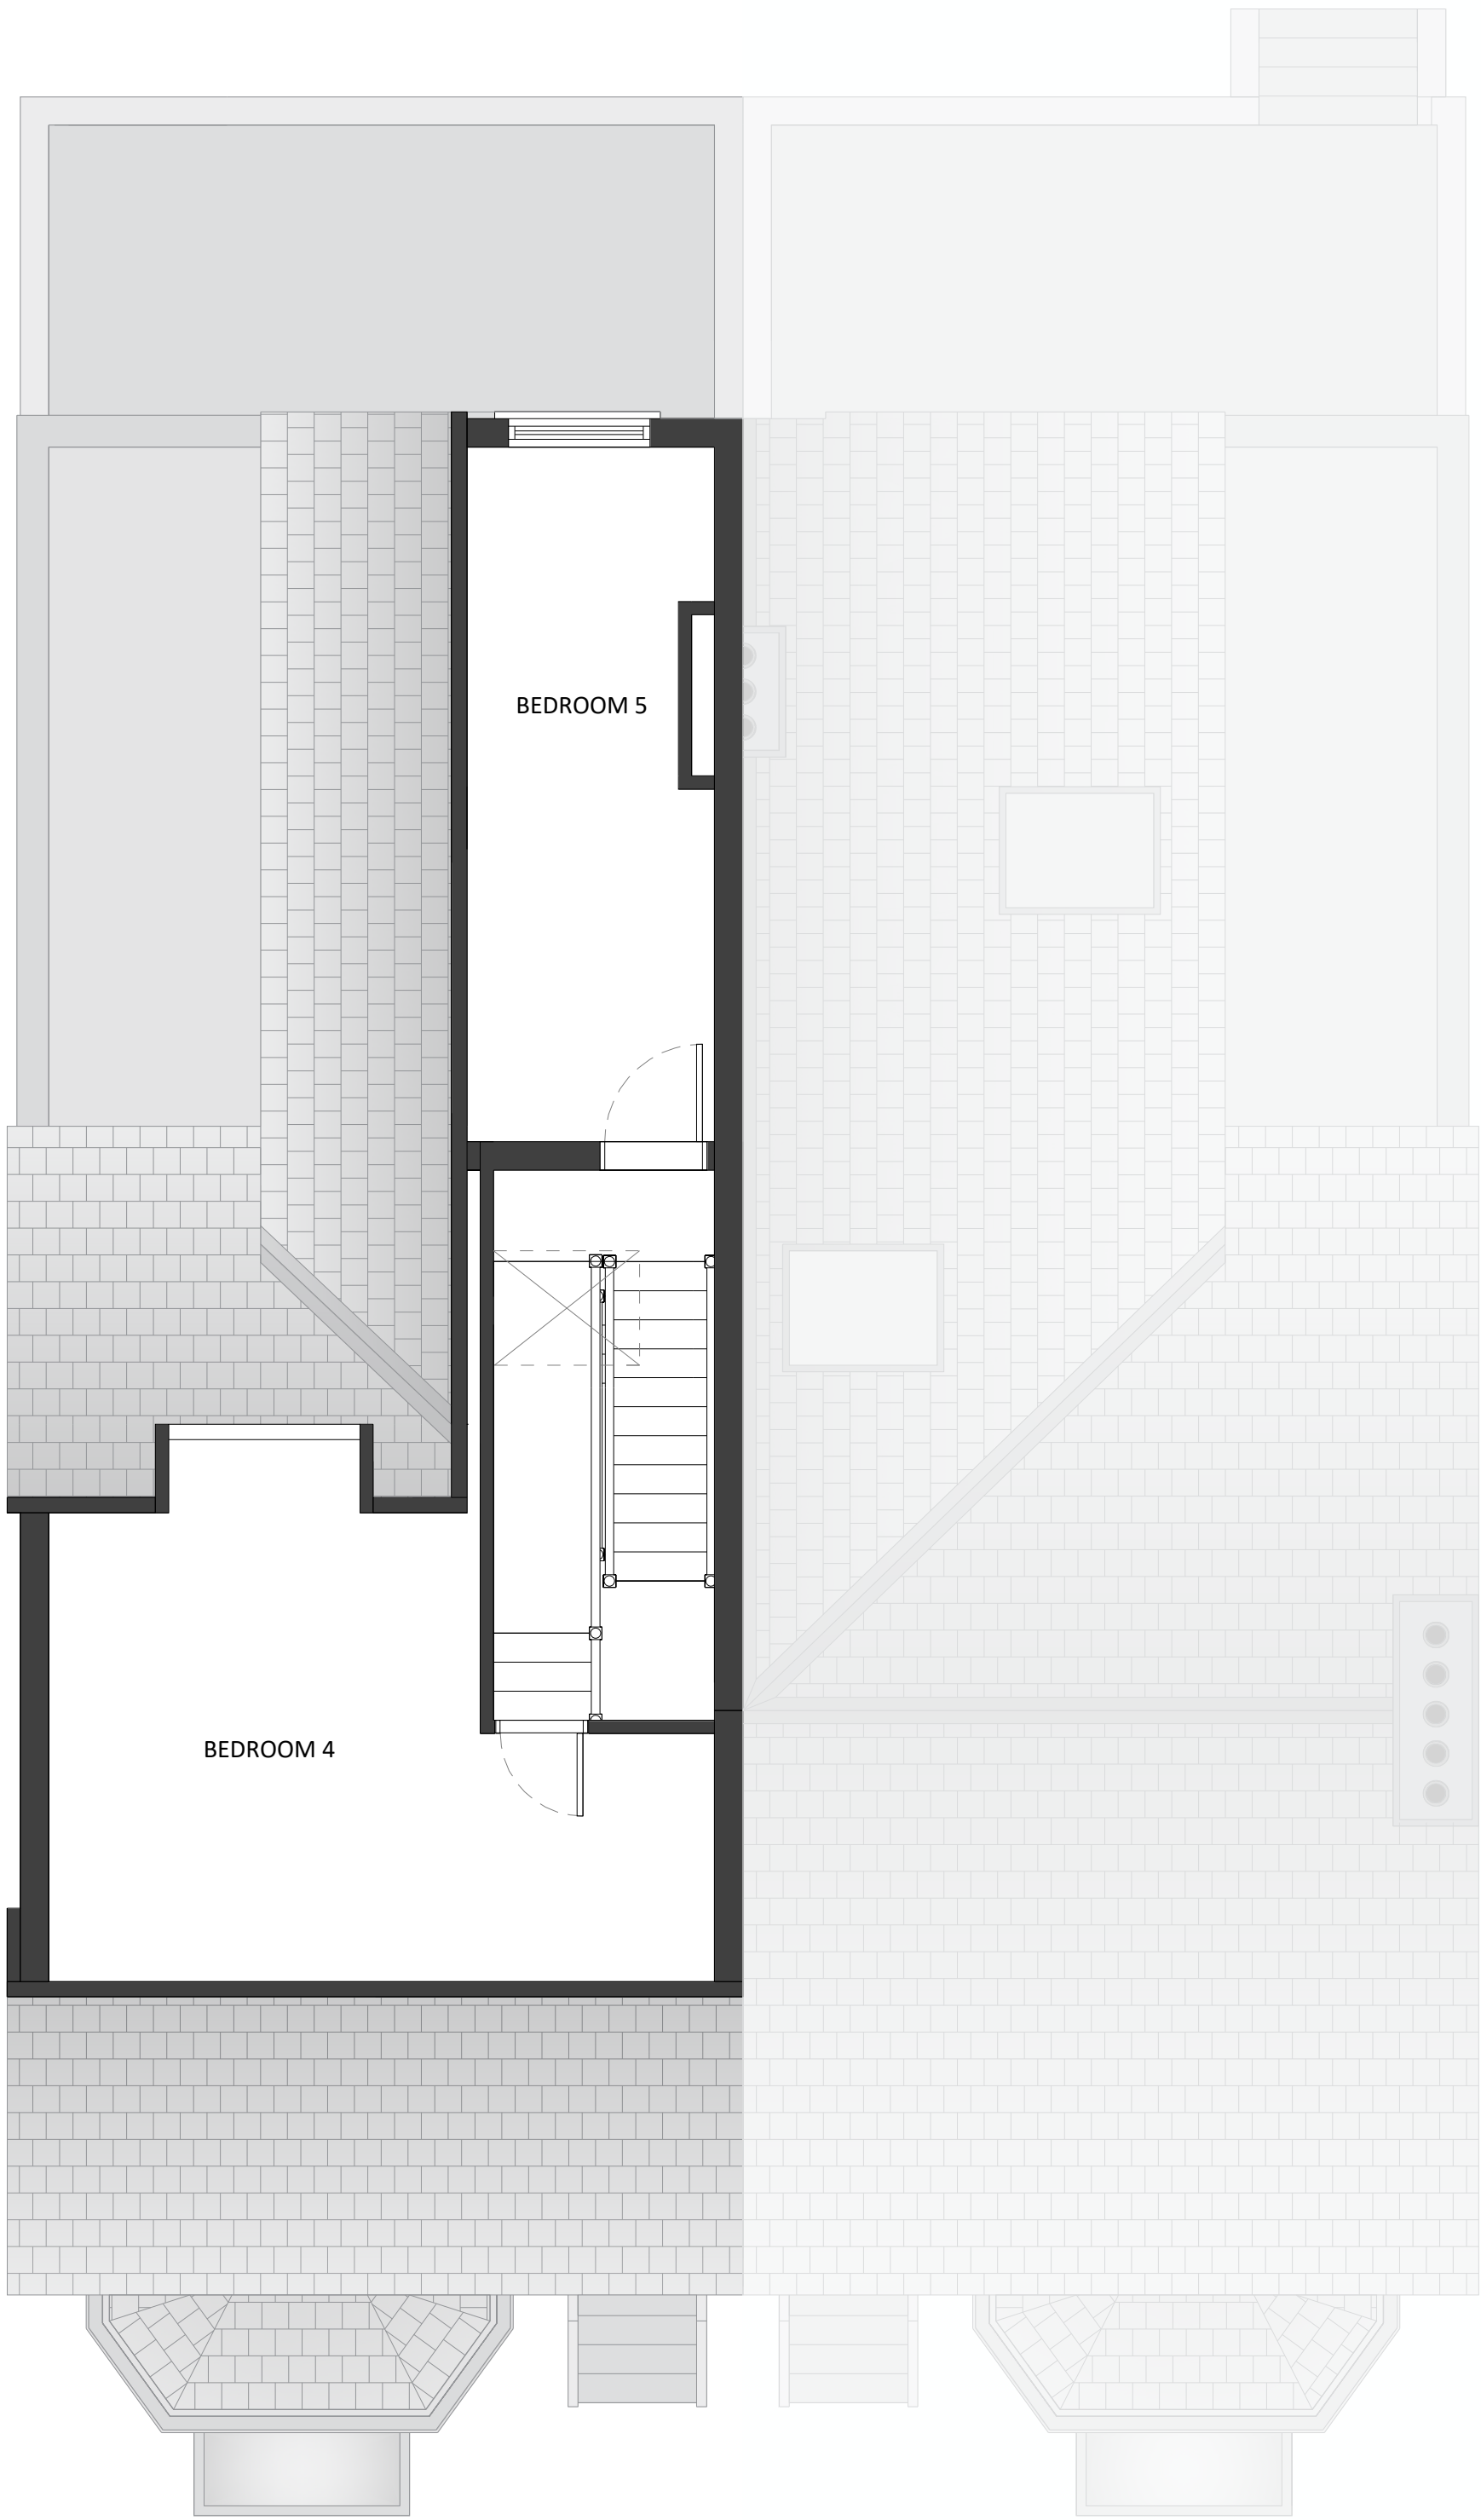


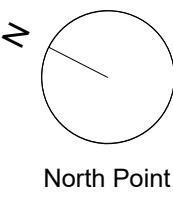

Second Floor as Existing
1 : 50

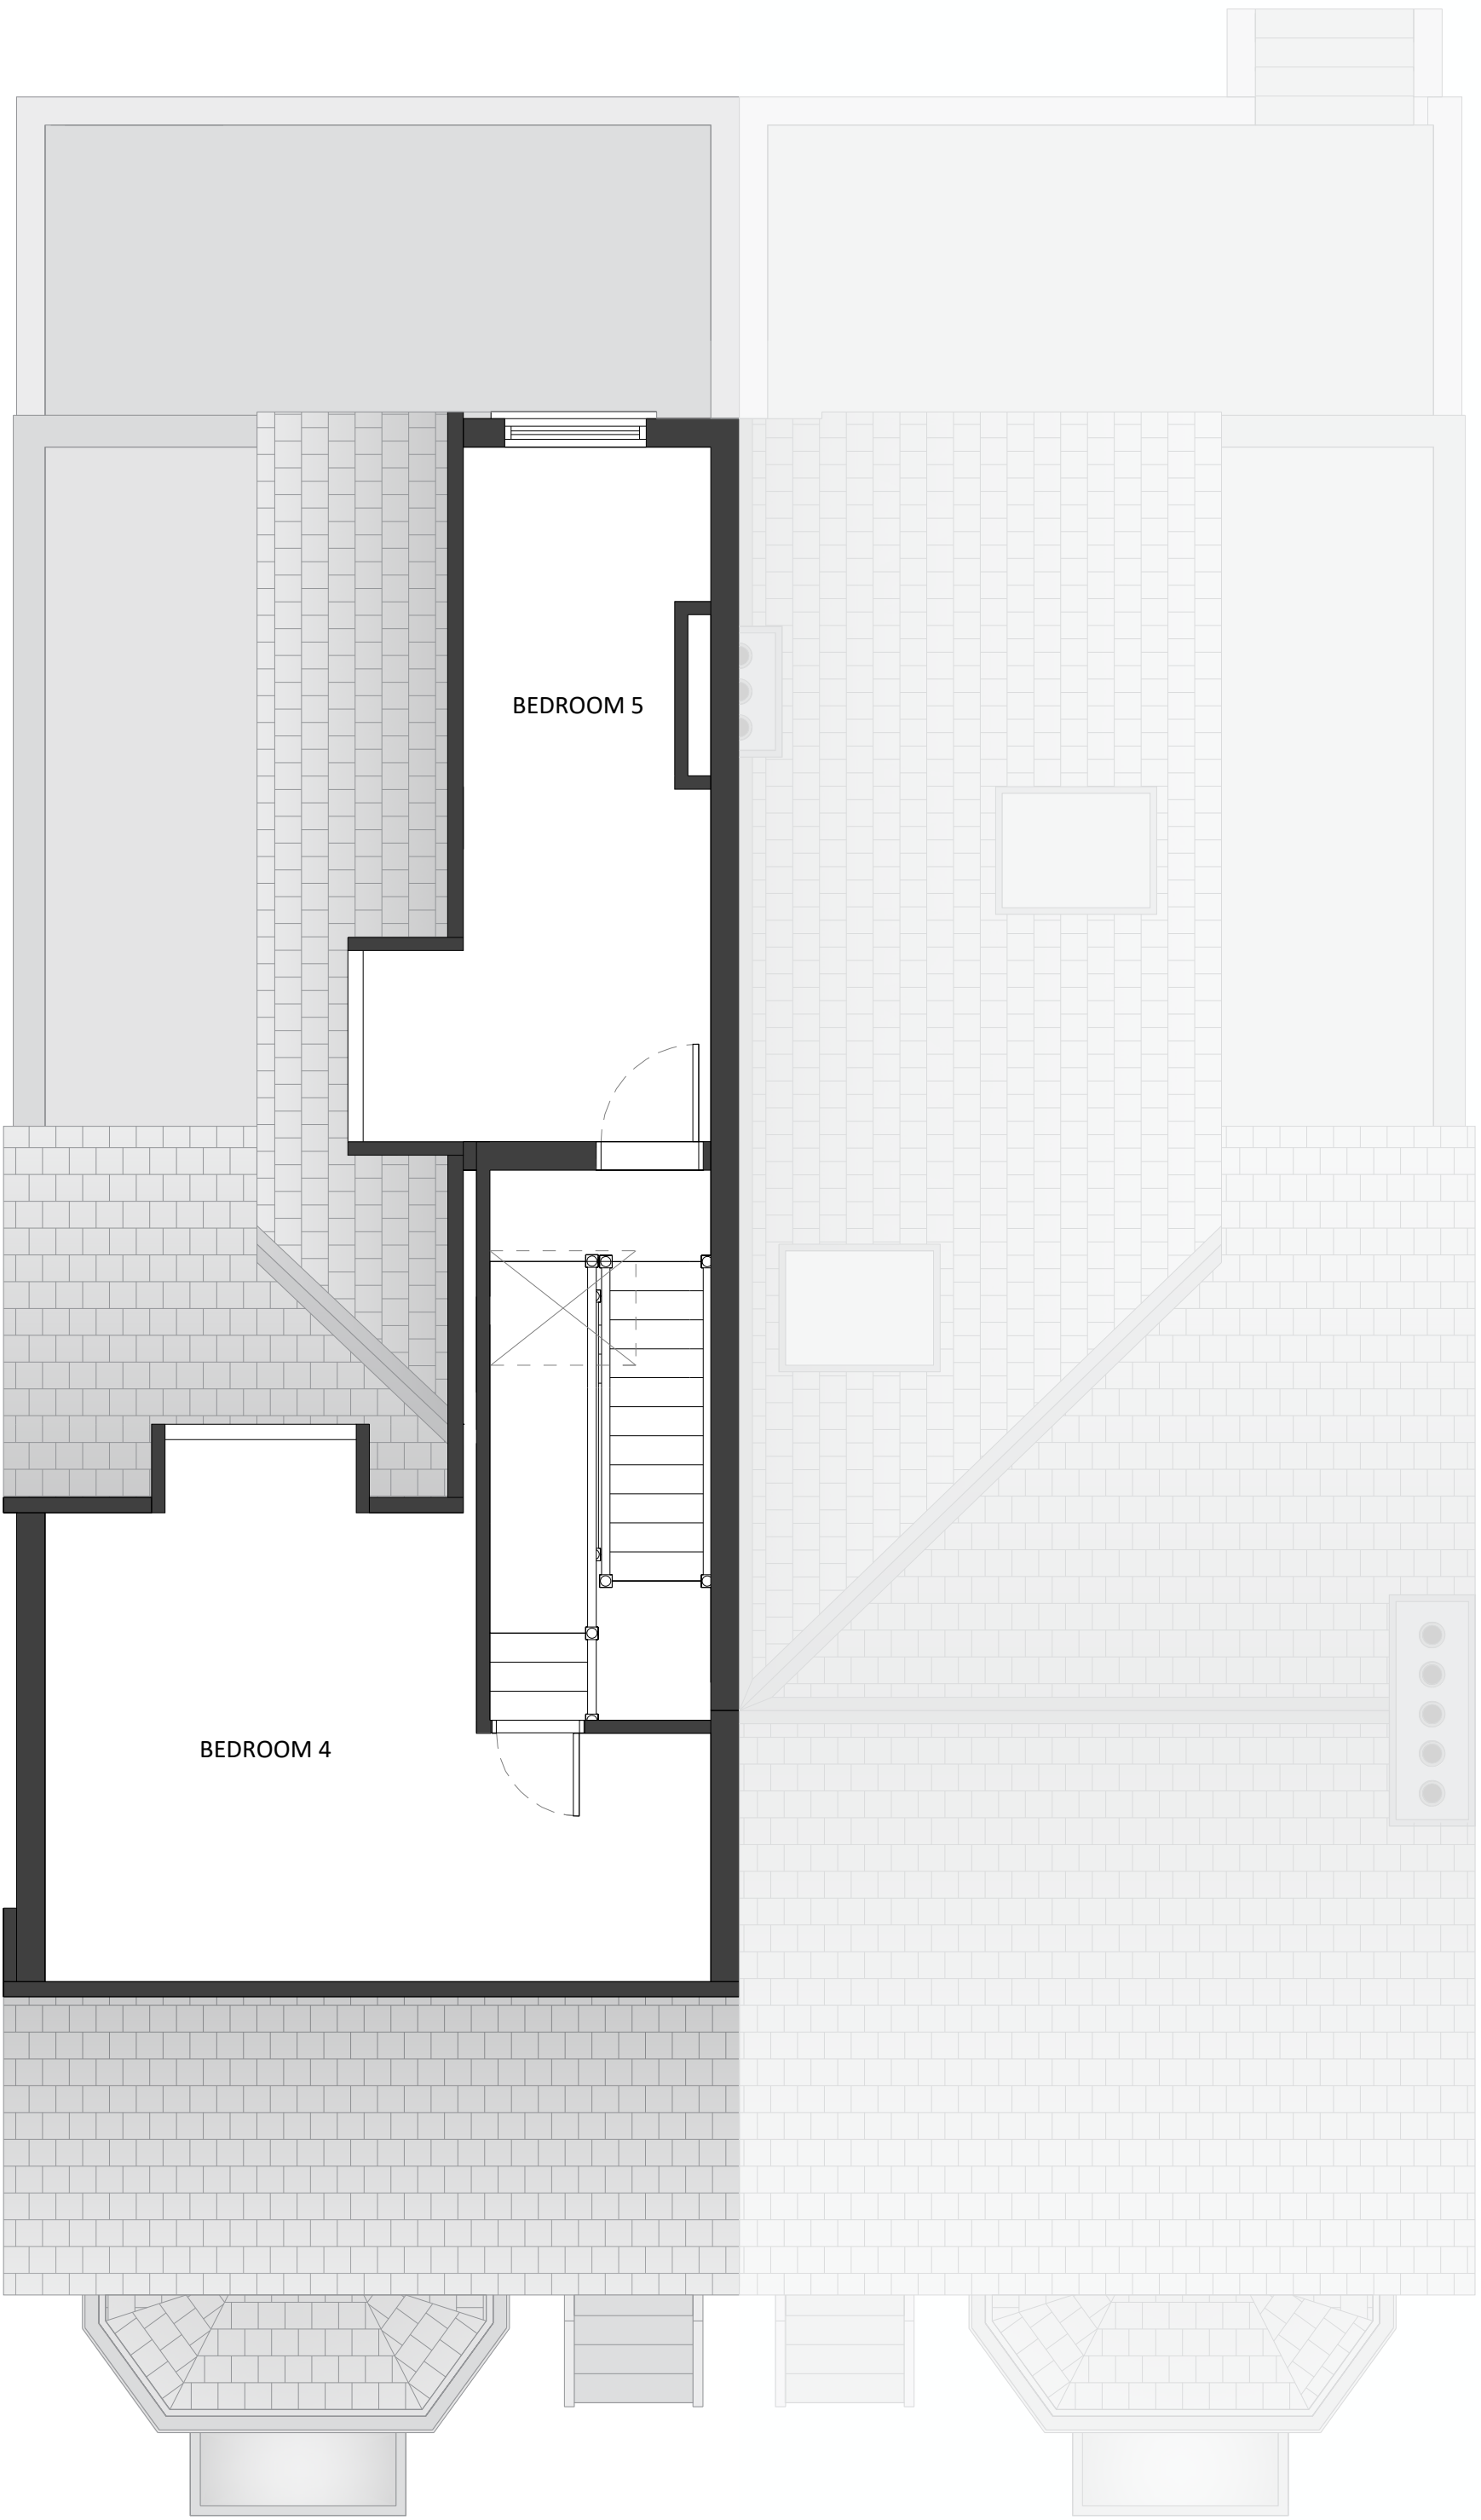

Second Floor as Proposed
1 : 50

 

	Rev.	Description	Check	Drawn	Date	Rev.	Description	Check	Drawn	Date	Notes:	Site: N/A Property: Whitelow Road - Manchester	Title: Second Floor Plans Filename: Plans_Existing_&_Proposed	Project No.: -	Revision: 02
	00					00									
	00					00									
	00					00									
	00					00						Drawn: JC	Scale: 1:50 @ A1	Date: 12/02/2025	