



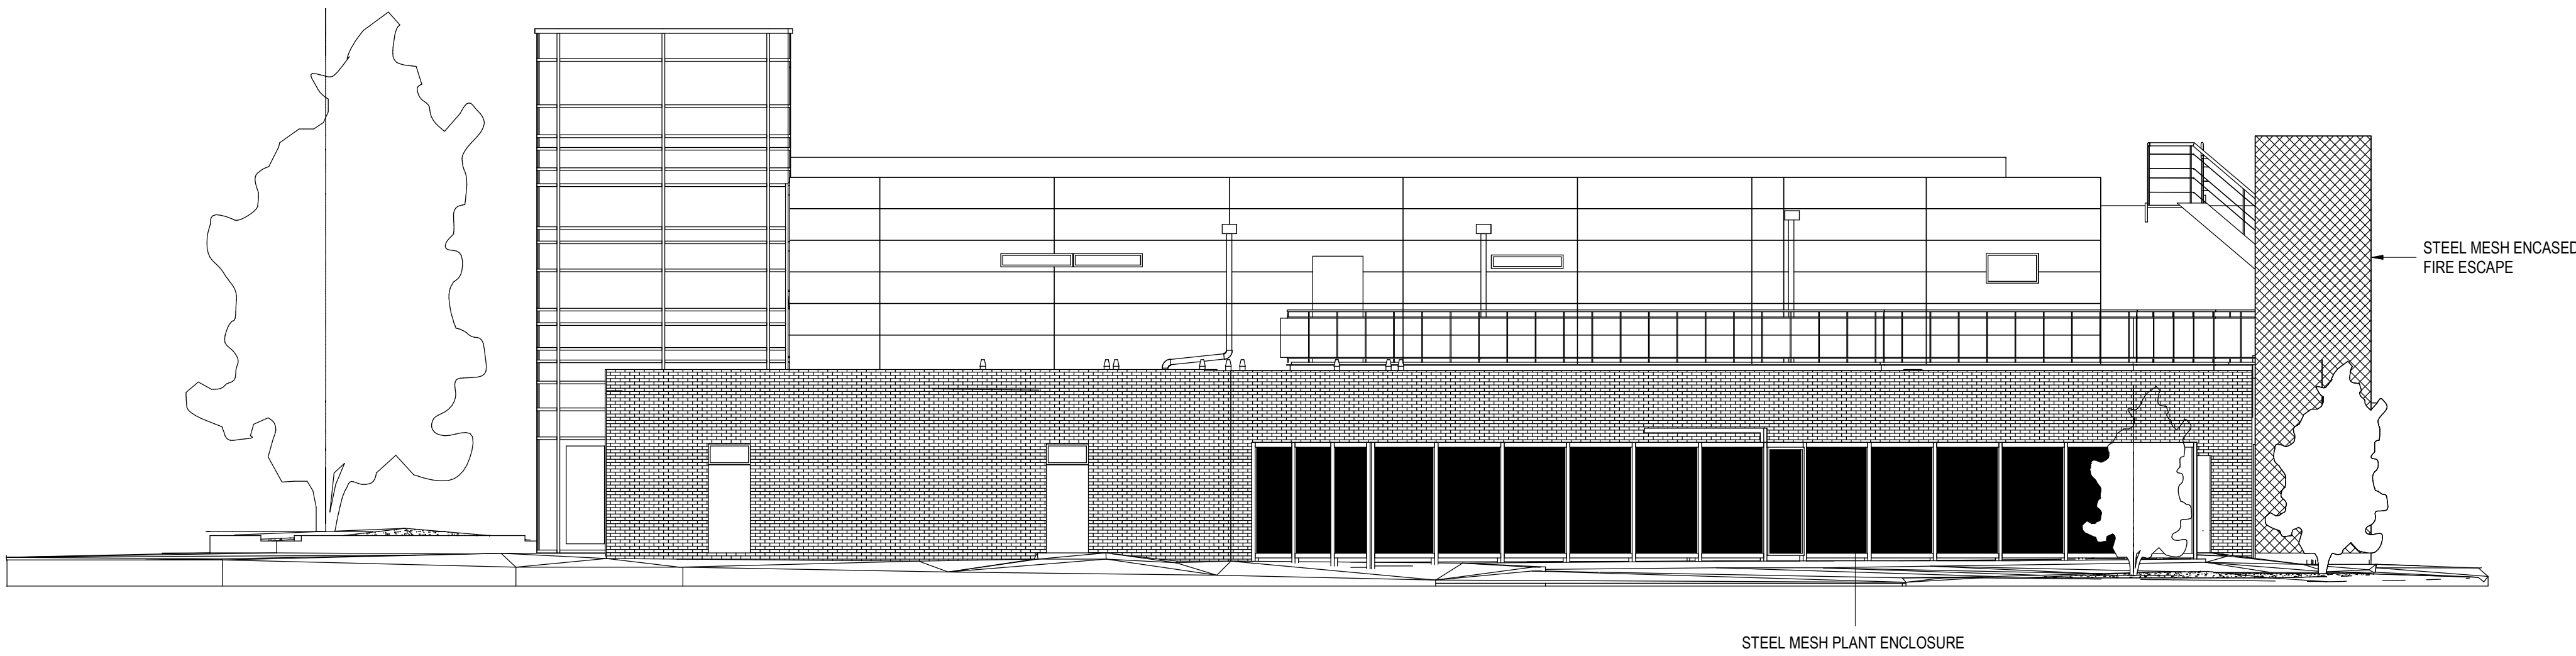


EXISTING NORTH WEST (SPA STREET) ELEVATION

(SCALE 1:100)

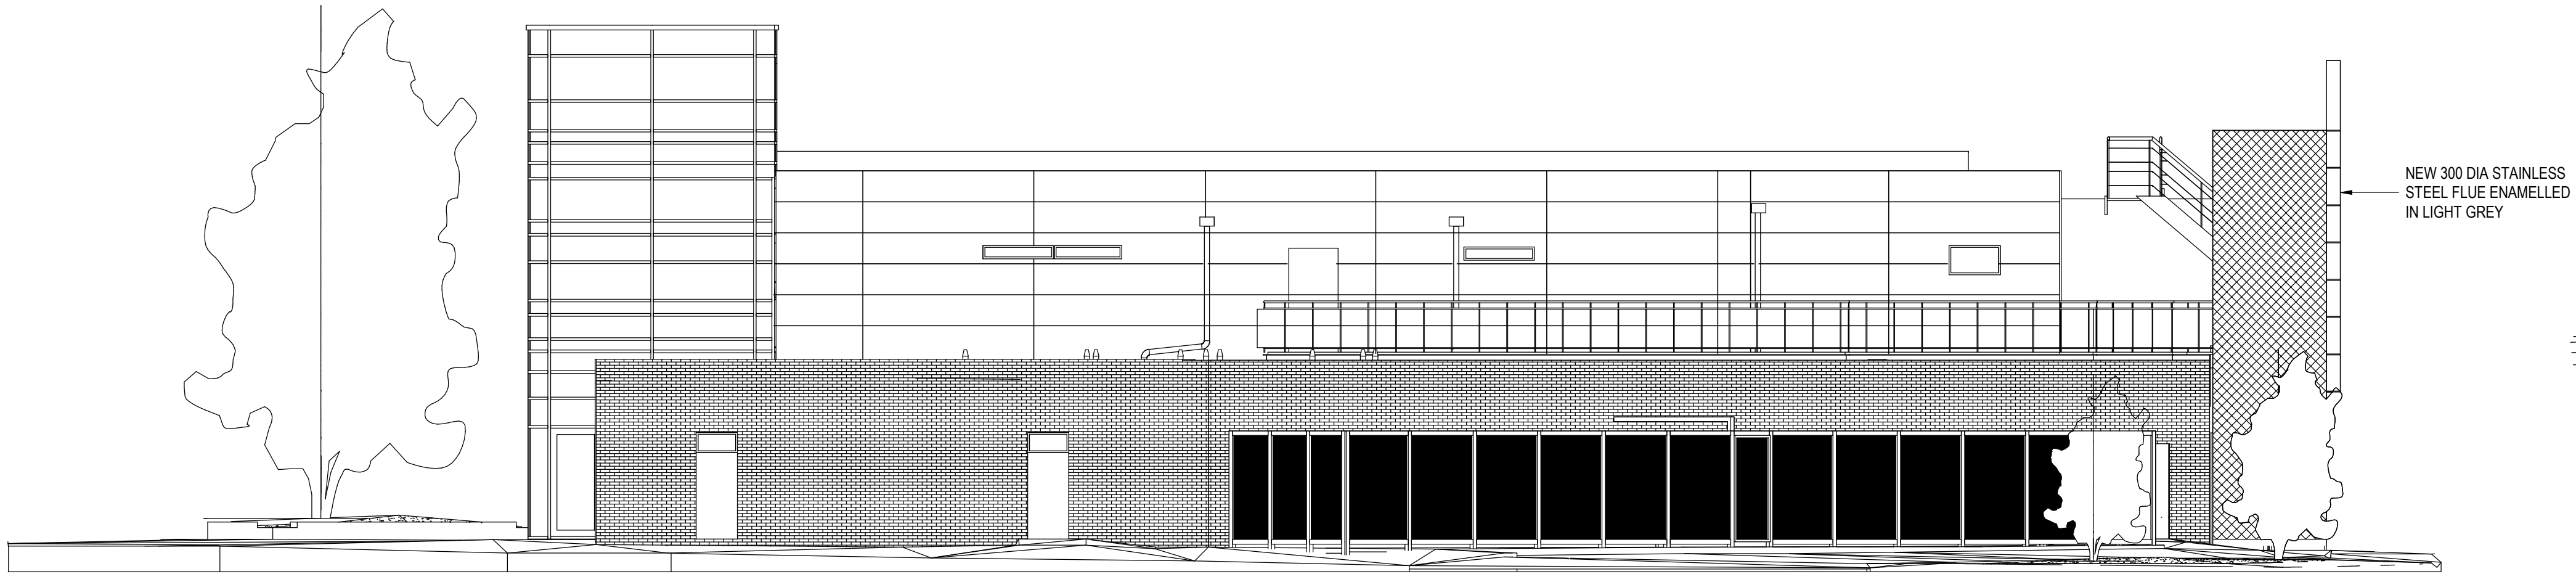

PROPOSED NORTH WEST (SPA STREET) ELEVATION

(SCALE 1:100)

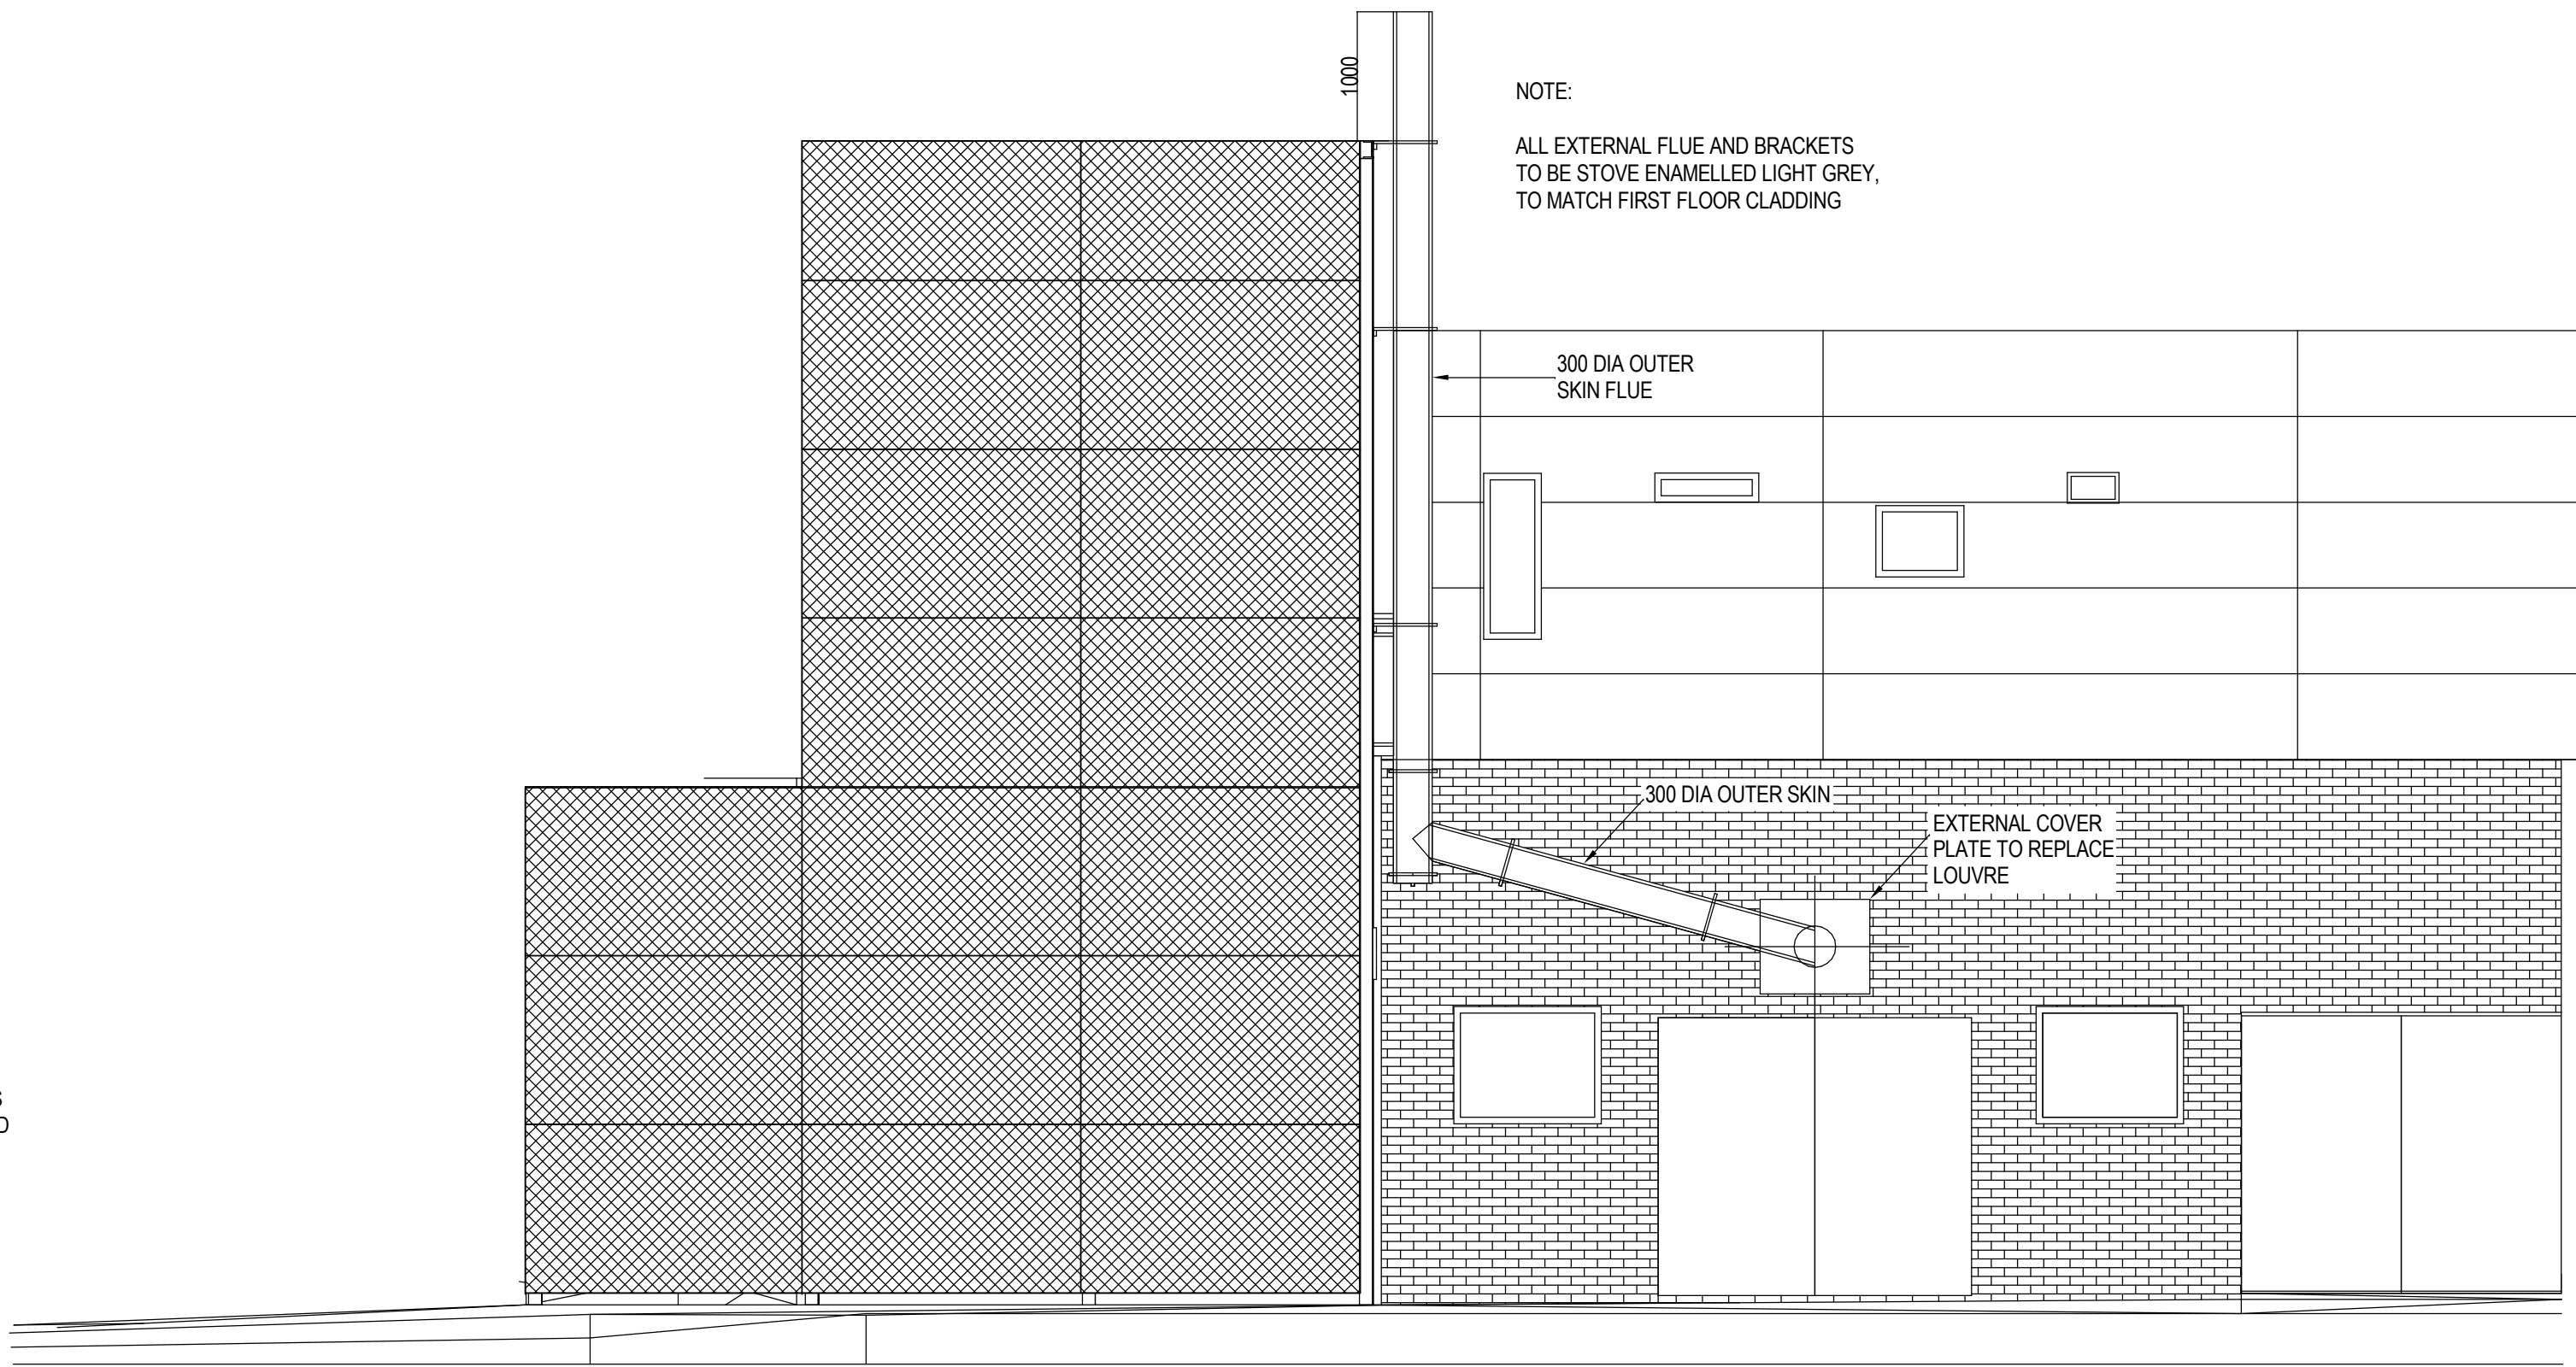


PROPOSED SOUTH-WEST (BLYTON STREET) ELEVATION EXTRACT

(SCALE 1:50)

GENERAL NOTES

- DO NOT SCALE FROM THIS DRAWING WORK TO FIGURED DIMENSIONS ONLY.
- ALL MEASUREMENTS ARE IN MILLIMETRES UNLESS STATED OTHERWISE.
- THIS DRAWING IS TO BE READ IN CONJUNCTION WITH THE SPECIFICATION AND ALL RELEVANT ARCHITECTURAL, ELECTRICAL, MECHANICAL AND STRUCTURAL DRAWINGS.
- (C) UNIVERSITY OF MANCHESTER. THIS DRAWING MUST NOT BE REPRODUCED WITHOUT PERMISSION.
- DIRECTORATE OF ESTATES AND FACILITIES TO BE NOTIFIED OF ANY DISCREPANCIES.

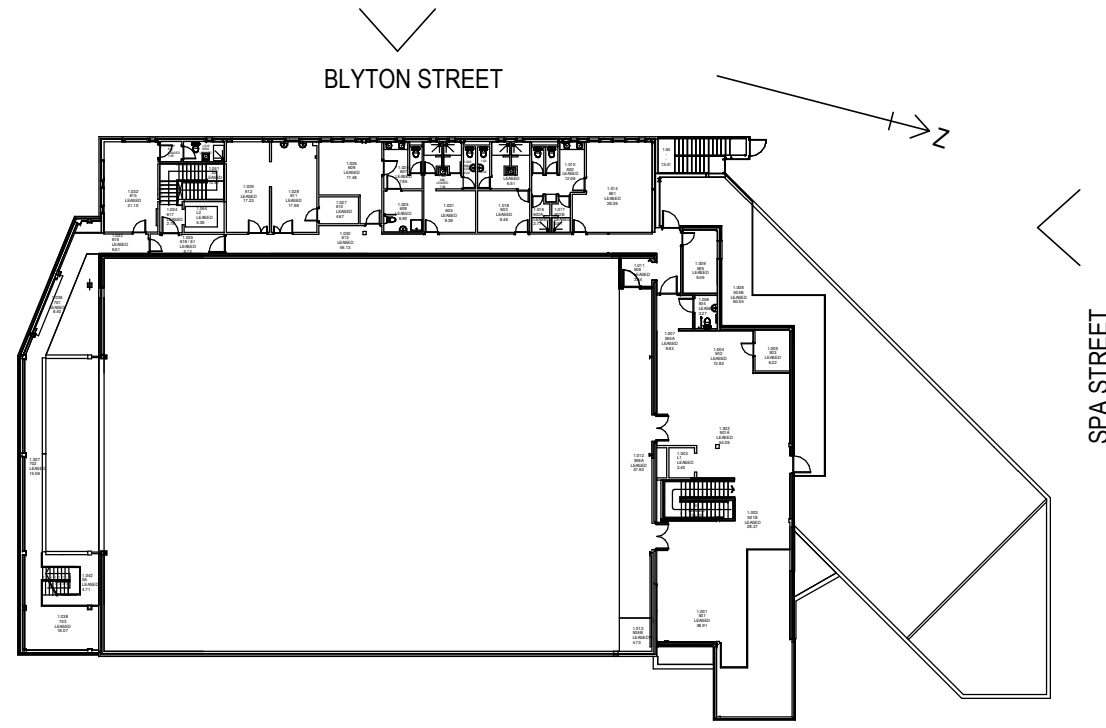

BLOCK PLAN


(SCALE 1:500)



EXISTING VIEW




PROPOSED ARTISTIC VIEW

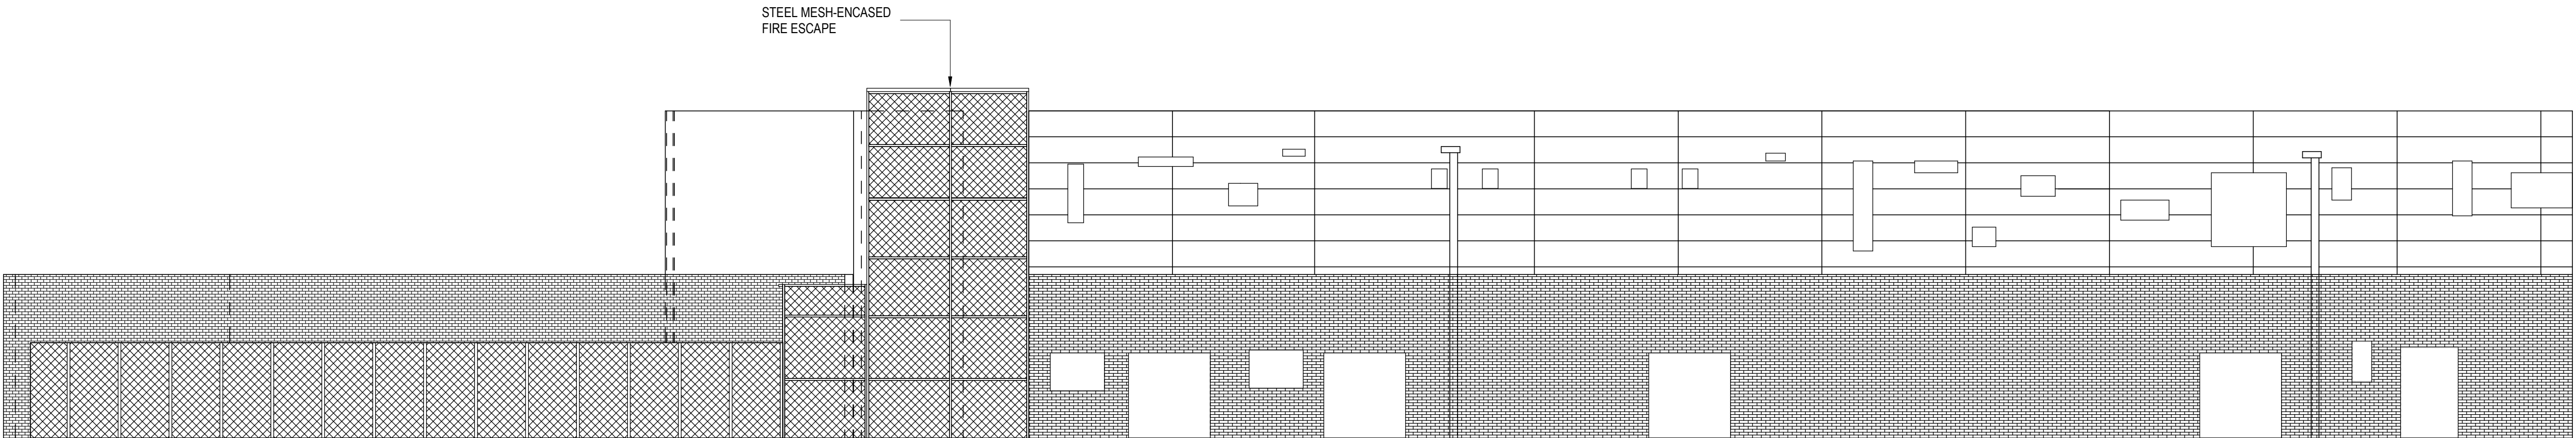

EXISTING SOUTH-WEST (BLYTON STREET) ELEVATION

(SCALE 1:100)

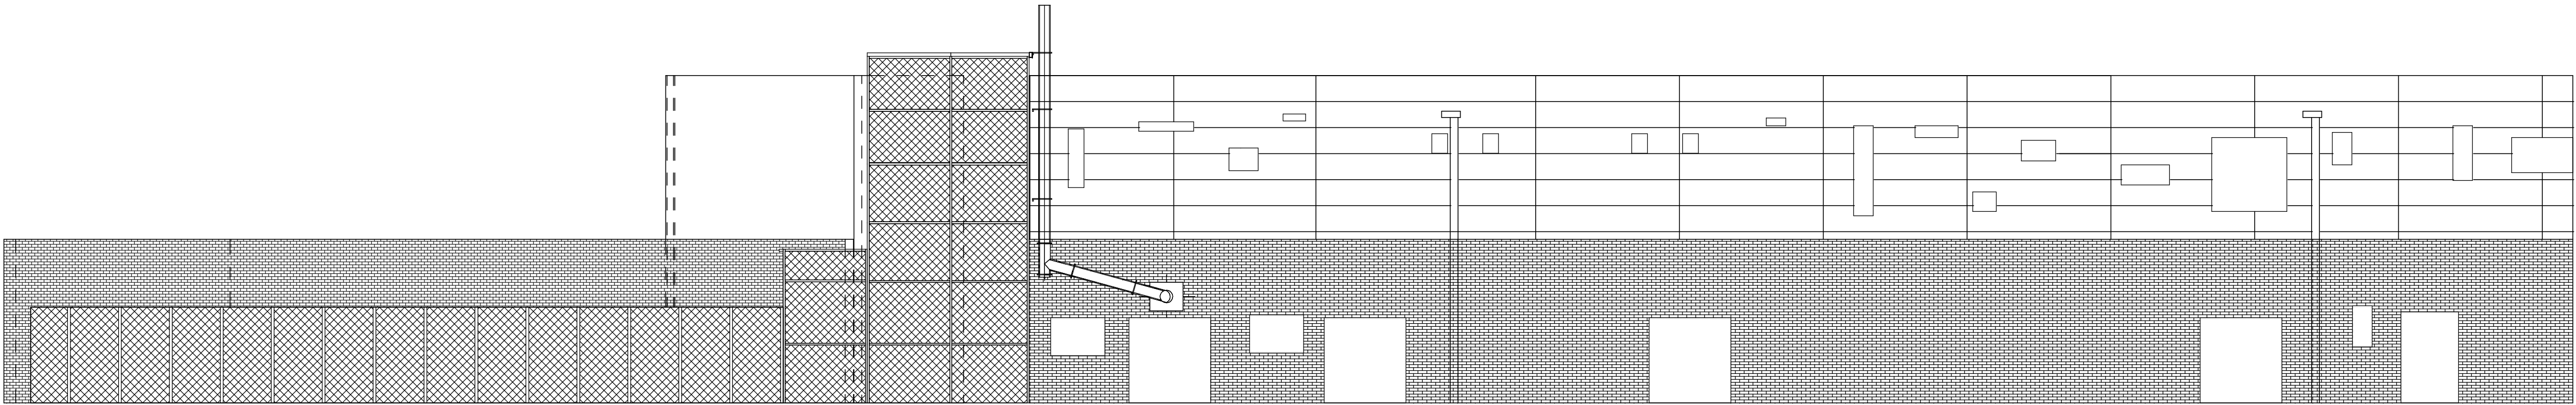

PROPOSED SOUTH-WEST (BLYTON STREET) ELEVATION

(SCALE 1:100)

Rev	Amendment	Date	By	Chkd
Project				
ACADEMY BOILER REPLACEMENT				
Client				
THE UNIVERSITY OF MANCHESTER				
Title				
EXISTING AND PROPOSED SOUTH-WEST AND NORTH-WEST ELEVATIONS				
WML Job No.	Drawn	Checked	Date	Scale
10488	SJE	SE	JAN, 26	As indicated @ A0
WML CONSULTING				
Civil, Structural & Geotechnical Engineers				
Third Floor South Metropolitan House Station Road Chadda House SK8 7AZ Tel: 0161 482 0600 e-mail: info@wmlconsulting.com www.wmlconsulting.com				
Drawing No.				Revision
10488-WML-20-XX-DR-X-0001				