


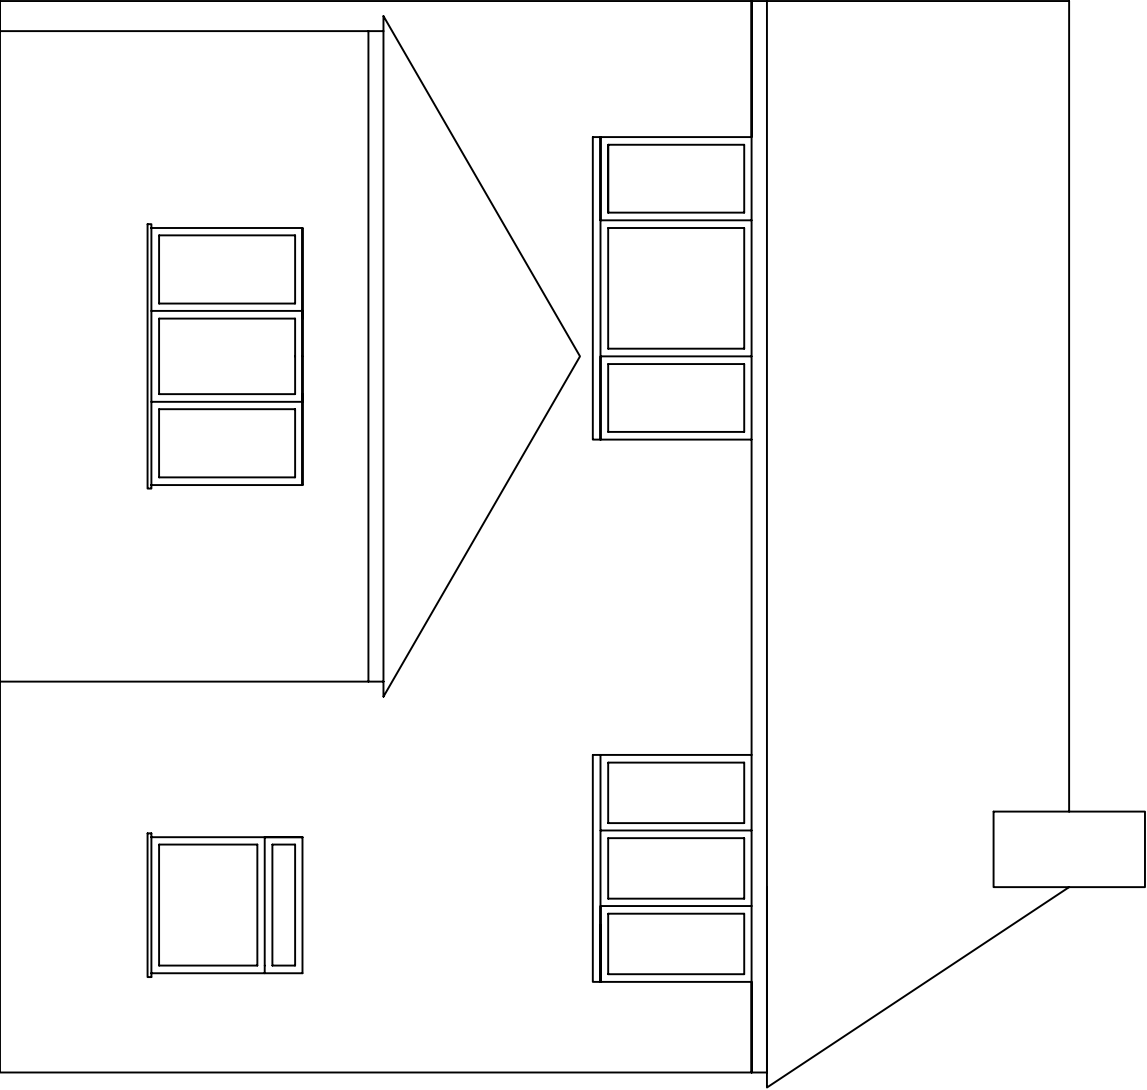

PROPOSED REAR ELEVATION

DRAWING NUMBER 6
DRAWN BY LAH 26/02/2026
SCALE 1:50