


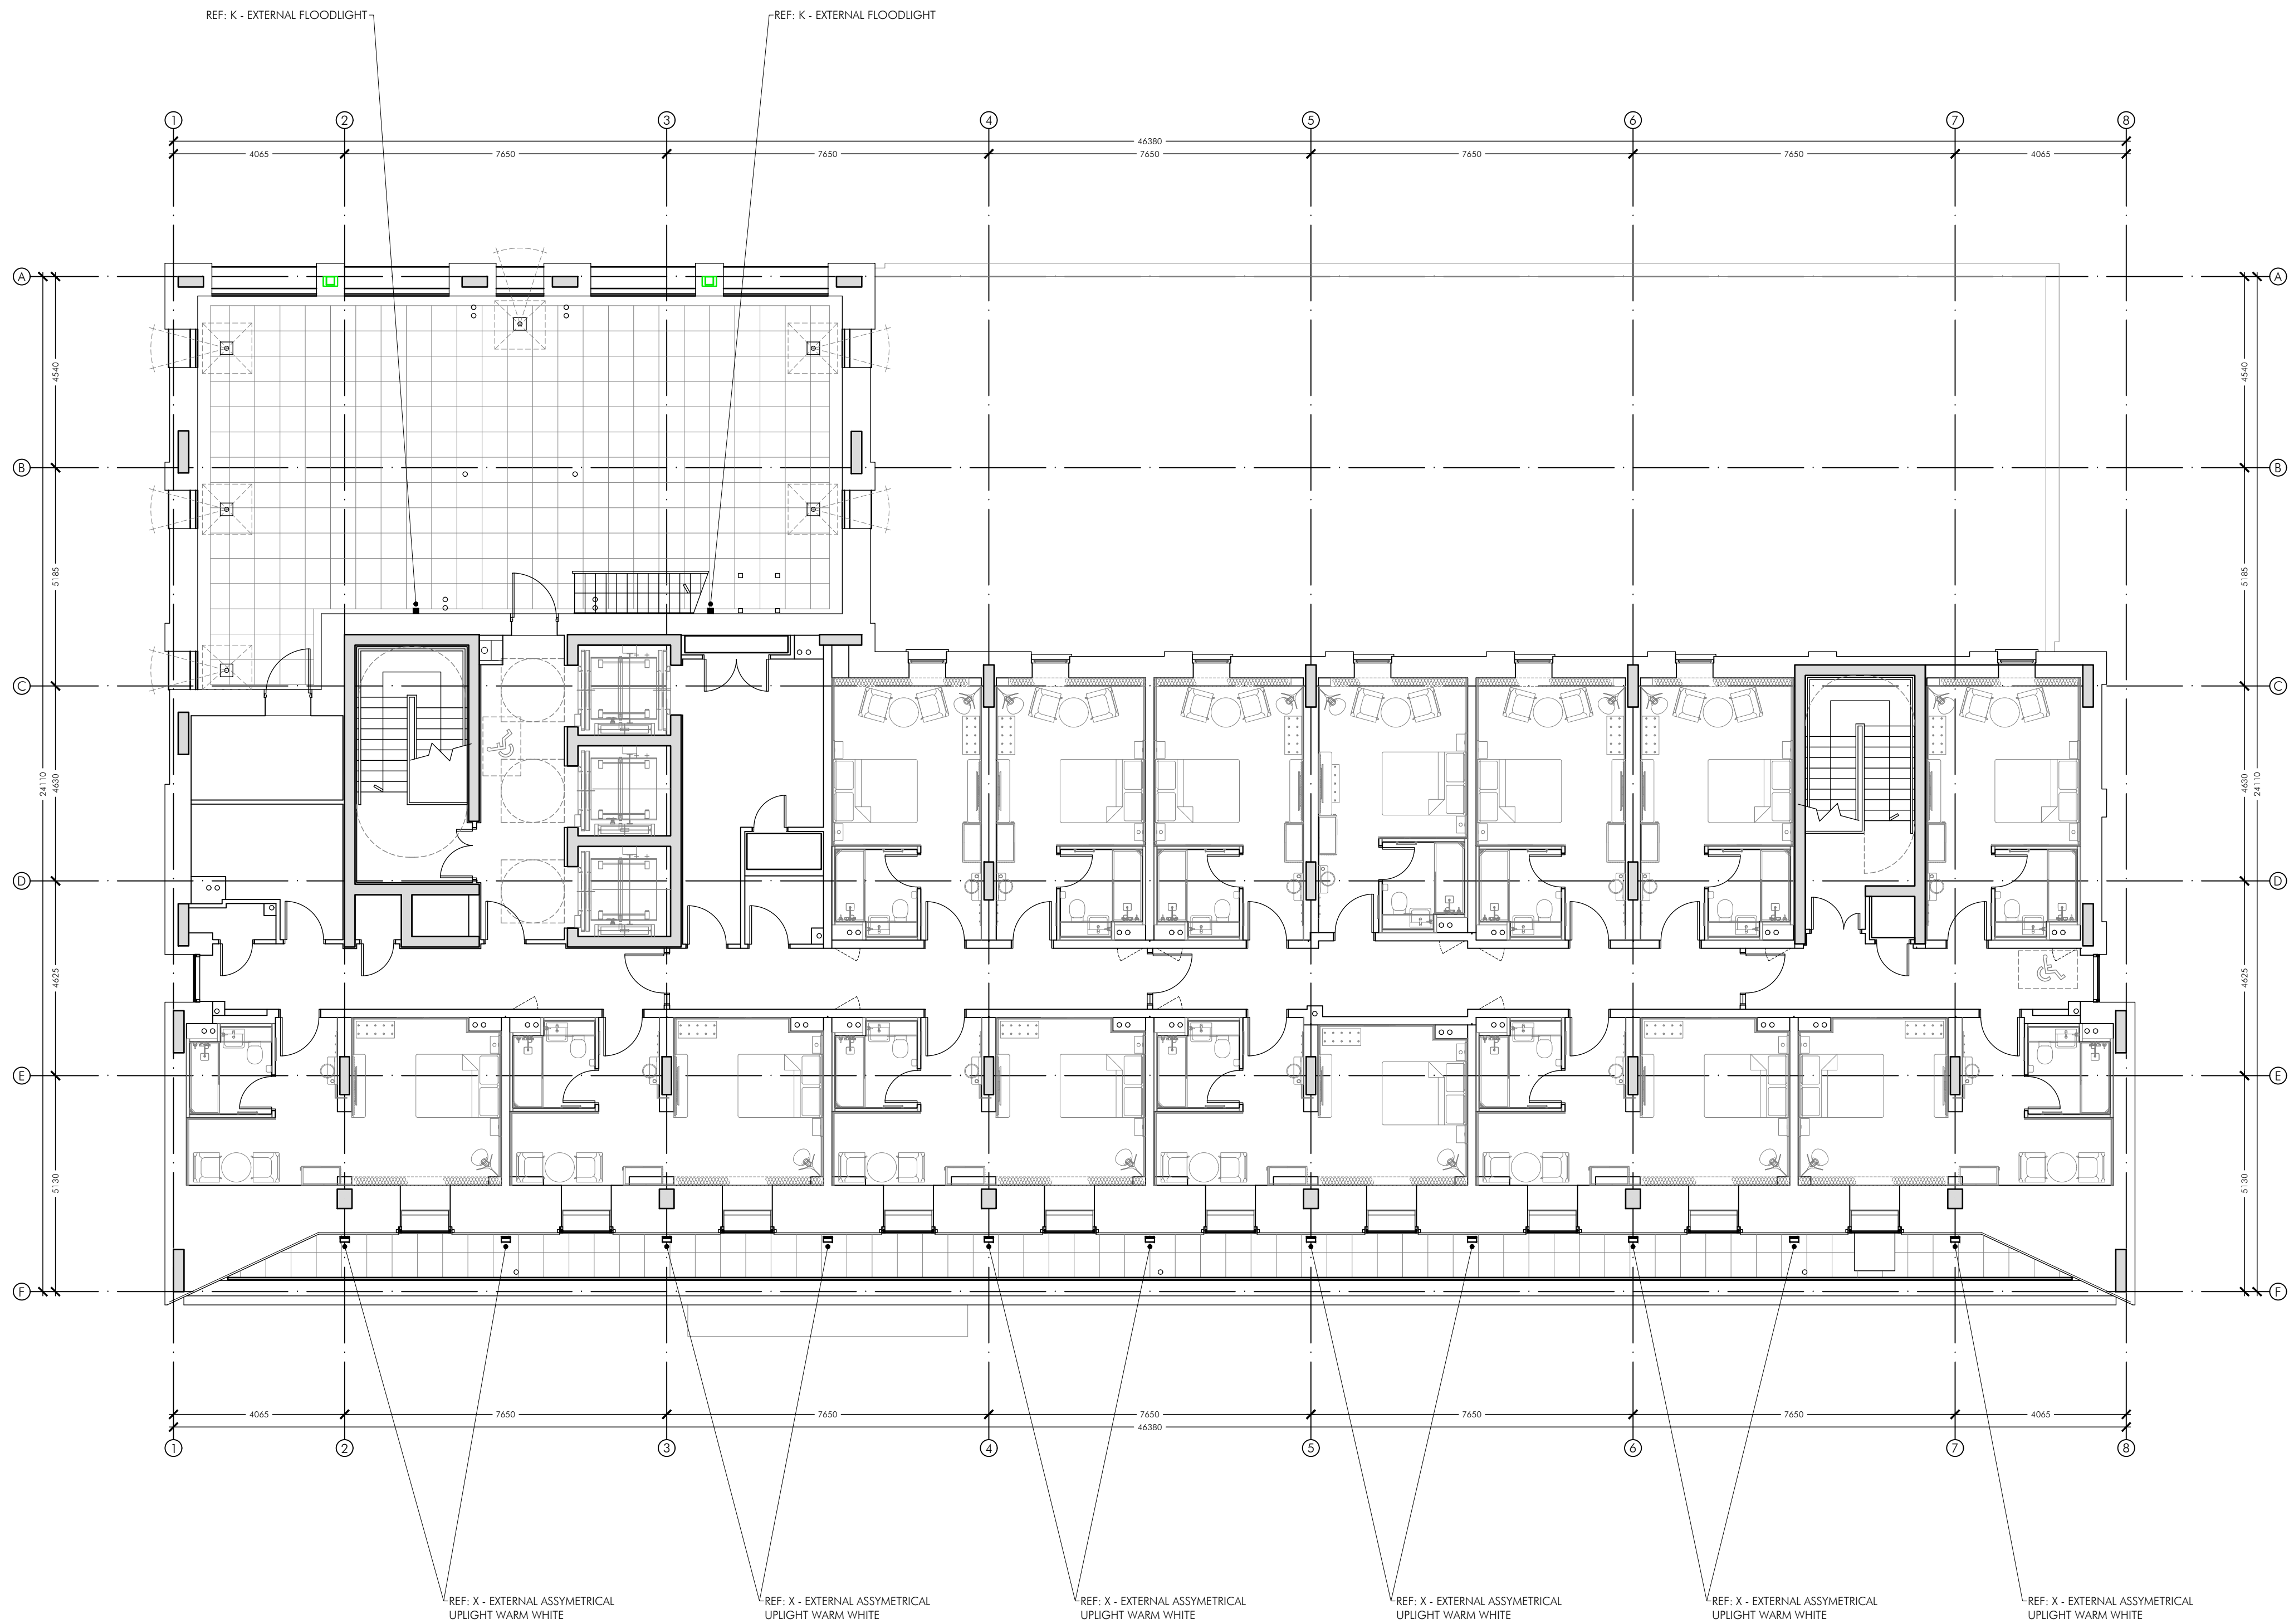

ABOVE: X - EXTERNAL ASSYMETRICAL UPLIGHT WARM WHITE - SIZE: 230MM WIDE X 230MM HIGH X 45MM DEPTH - POSITIONED ON PAVING TO UPLIGHT ZINC CLADDING



ABOVE: K - EXTERNAL FLOODLIGHT SIZE: 138MM WIDE X 132MM HIGH X 30MM DEPTH

SH DRAWN	C01 - PLANNING ISSUE	OCT 25	VER
	REVISION	DATE	
	AP ALLISON PIKE ARCHITECTS & DESIGNERS		
	7 Buxton Road West, Disley, Stockport, Cheshire, SK12 2AE. Website: www.allisonpike.com Telephone: 01663 763000 Facsimile: 01663 766772 Email: studio@allisonpike.com © Allison Pike Partnership Limited.		
PLANNING ISSUE	PROJECT PREMIER INN ROCSDALE ROAD 25 ROCSDALE ROAD MANCHESTER, M4 4HT		
	TITLE PROPOSED TENTH FLOOR PLAN EXTERNAL LIGHTING PROPOSAL		
	SCALE 1:100 @ A1		
	DRAWING No L017-APA-12-01.10-D-A-900306	REVISION C01	