




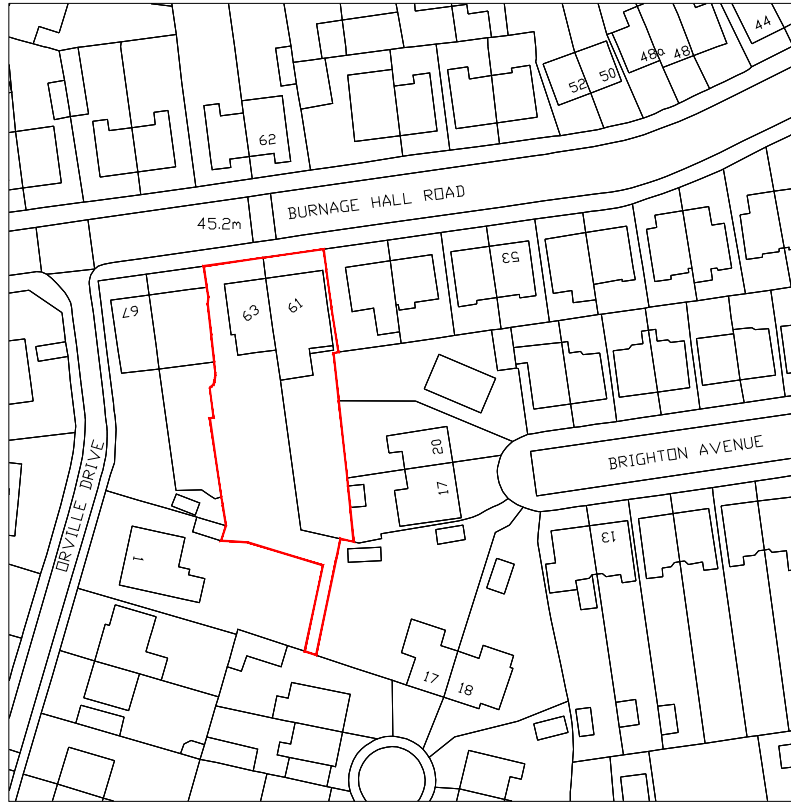

SCALE: 1:1250
EXISTING LOCATION PLAN

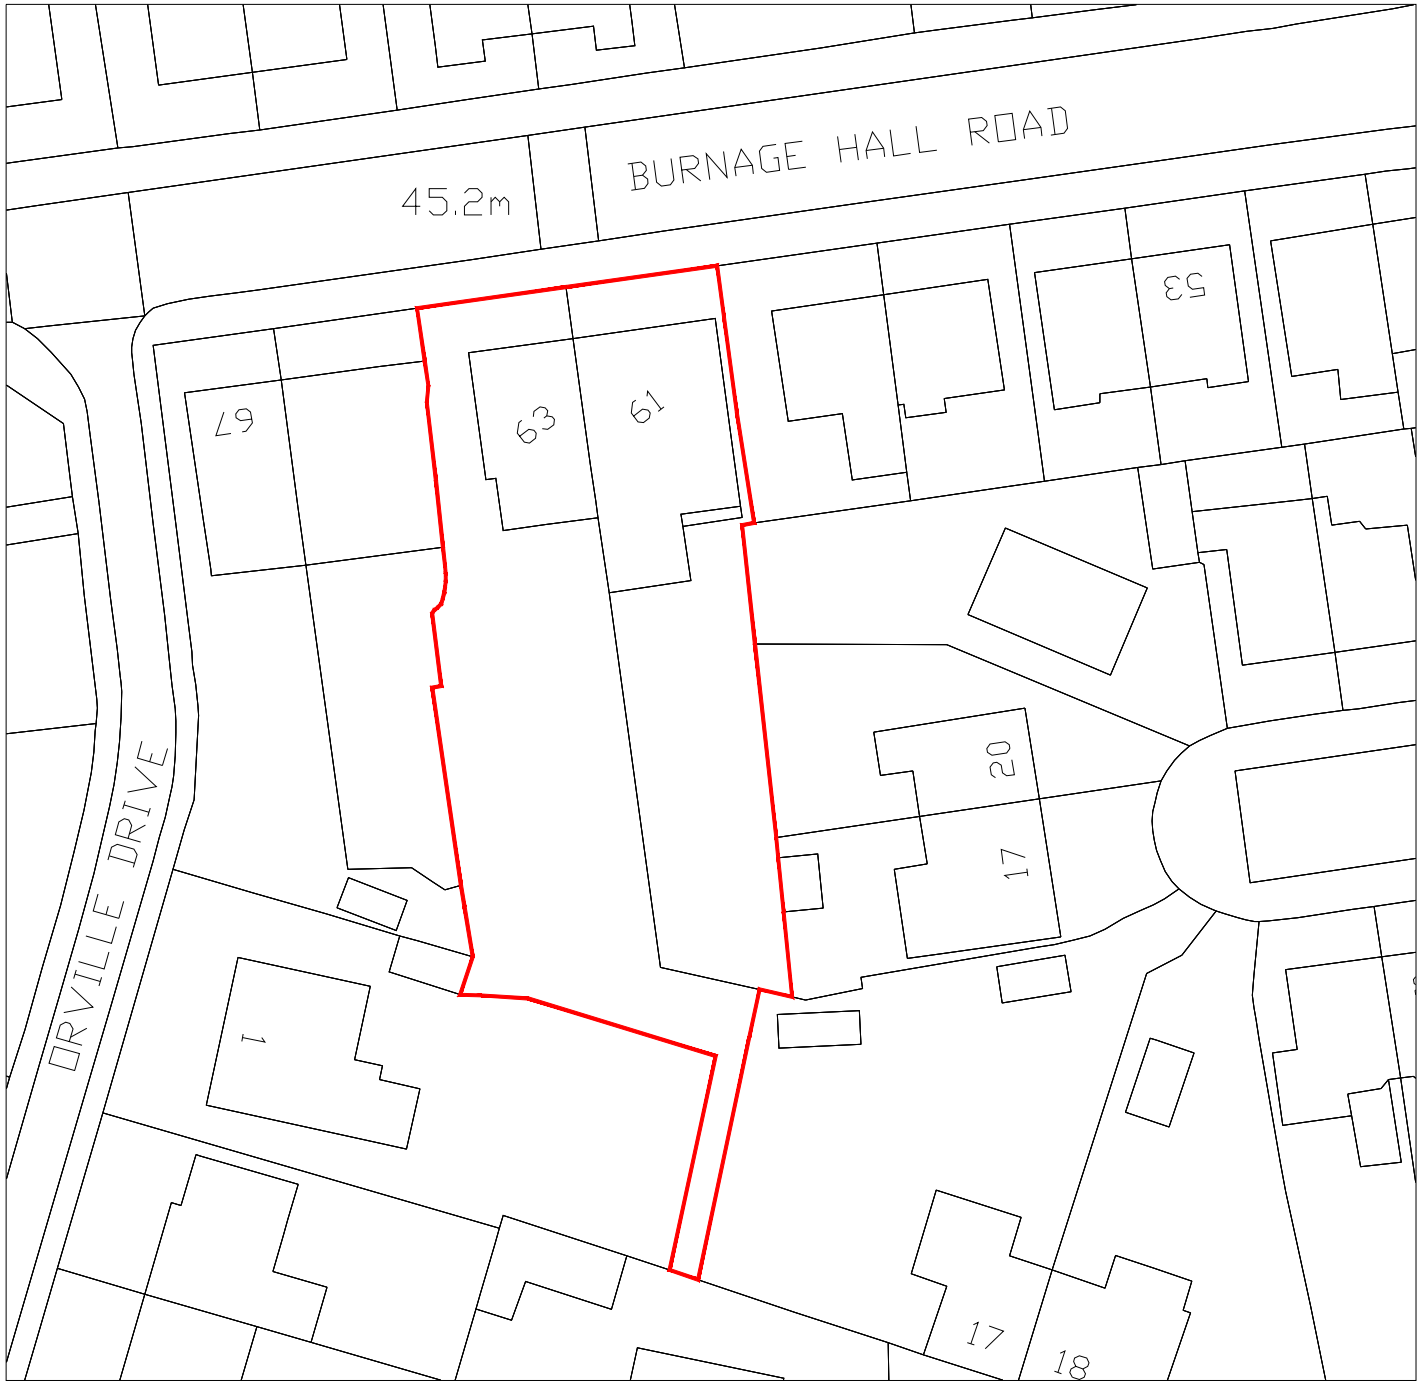

SCALE: 1:1500
EXISTING BLOCK PLAN

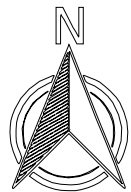

© 2025 NFA ARCHITECTURAL CONSULTANT - DRAWINGS NOT TO BE SCALED FOR CONSTRUCTION. - CONTRACTOR TO CHECK ALL DIMENSIONS BEFORE ORDERING ANY STEEL WORK, - ALL MATERIALS AND WORKMANSHIP MUST FULLY COMPLY WITH ALL CURRENT BRITISH STANDARDS AND CODES OF PRACTICE. - ANY DRAWING ERRORS AND OMISSIONS TO BE REPORTED TO NFA ARCHITECTURAL CONSULTANTS	Client Name	Section	Drawing Title	EXISTING STRUCTURE STR. TO BE DEMOLISHED PROPOSED STRUCTURE	NFA ARCHITECTURAL CONSULTANTS	Project No.
	MR. ASAD SHEIKH	REAR EXTENSION	SITE PLANS			Drawing No. SITE/BLOCK PLAN
	Project Address	Stage	Drawing Status			Revision No. 00
	61, 63 Burnage Hall Road, Manchester, M19 2JP	ARCHITECTURAL PLANNING	FOR APPROVAL			Scale at A3 1:100
						Date 04-04-2025