



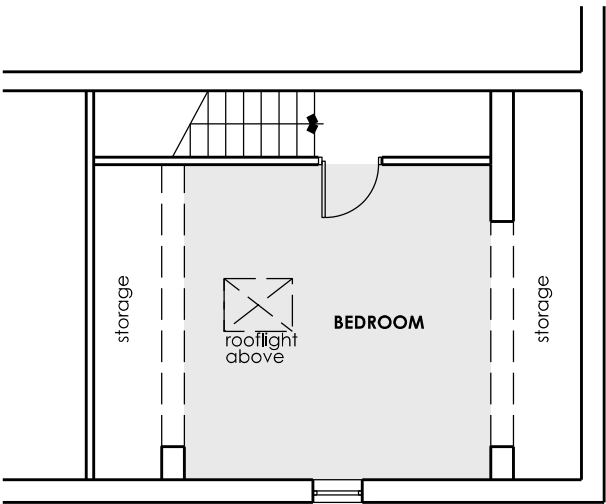


Existing Loft Floor Plan @1:100

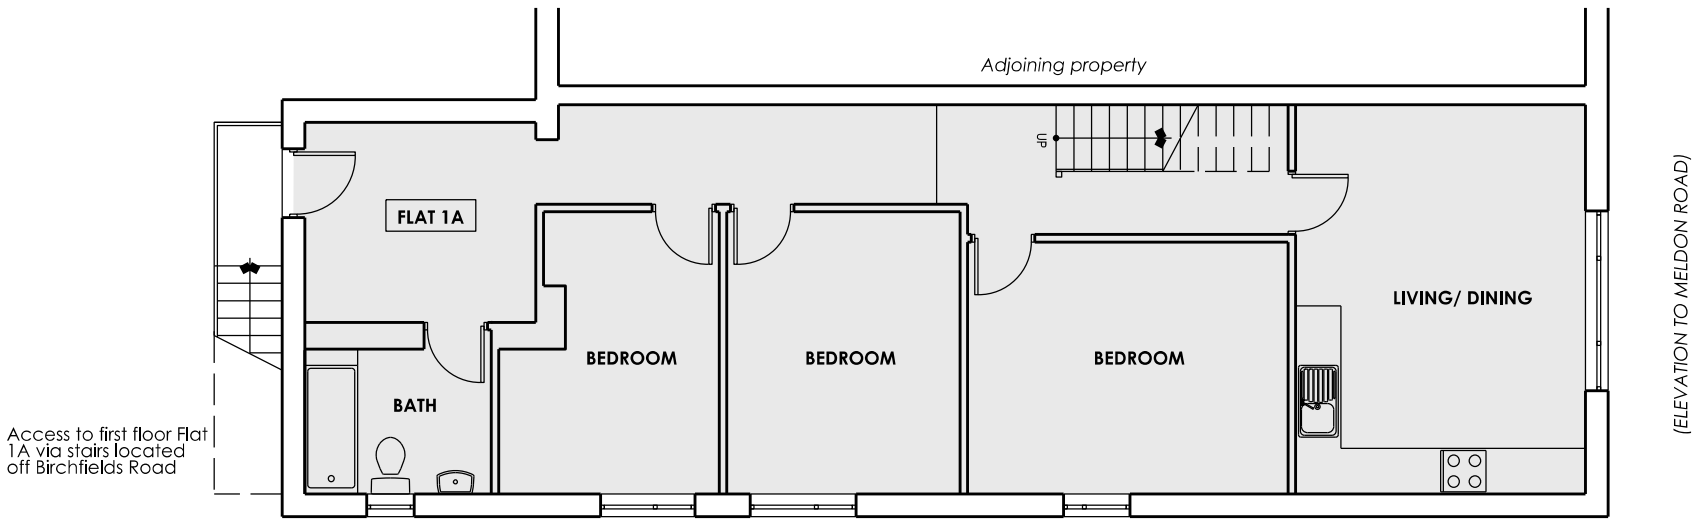

Existing First Floor Plan @1:100

(ELEVATION TO BIRCHFIELD ROAD)

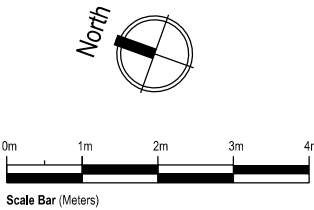

LCA Architecture & Planning Email: lx.chowdhury@gmail.com Tel: 07563 952231	
Project 1A Meldon Road Longsight Manchester M13 0TZ	
Title Existing Floor Plans	
Job No. 2563	Drawing No. PL04
Drawn by:	Scale @A3: 1/100
Authorised by:	Date, March, 2026
Status: <i>PLANNING SUBMISSION</i>	