


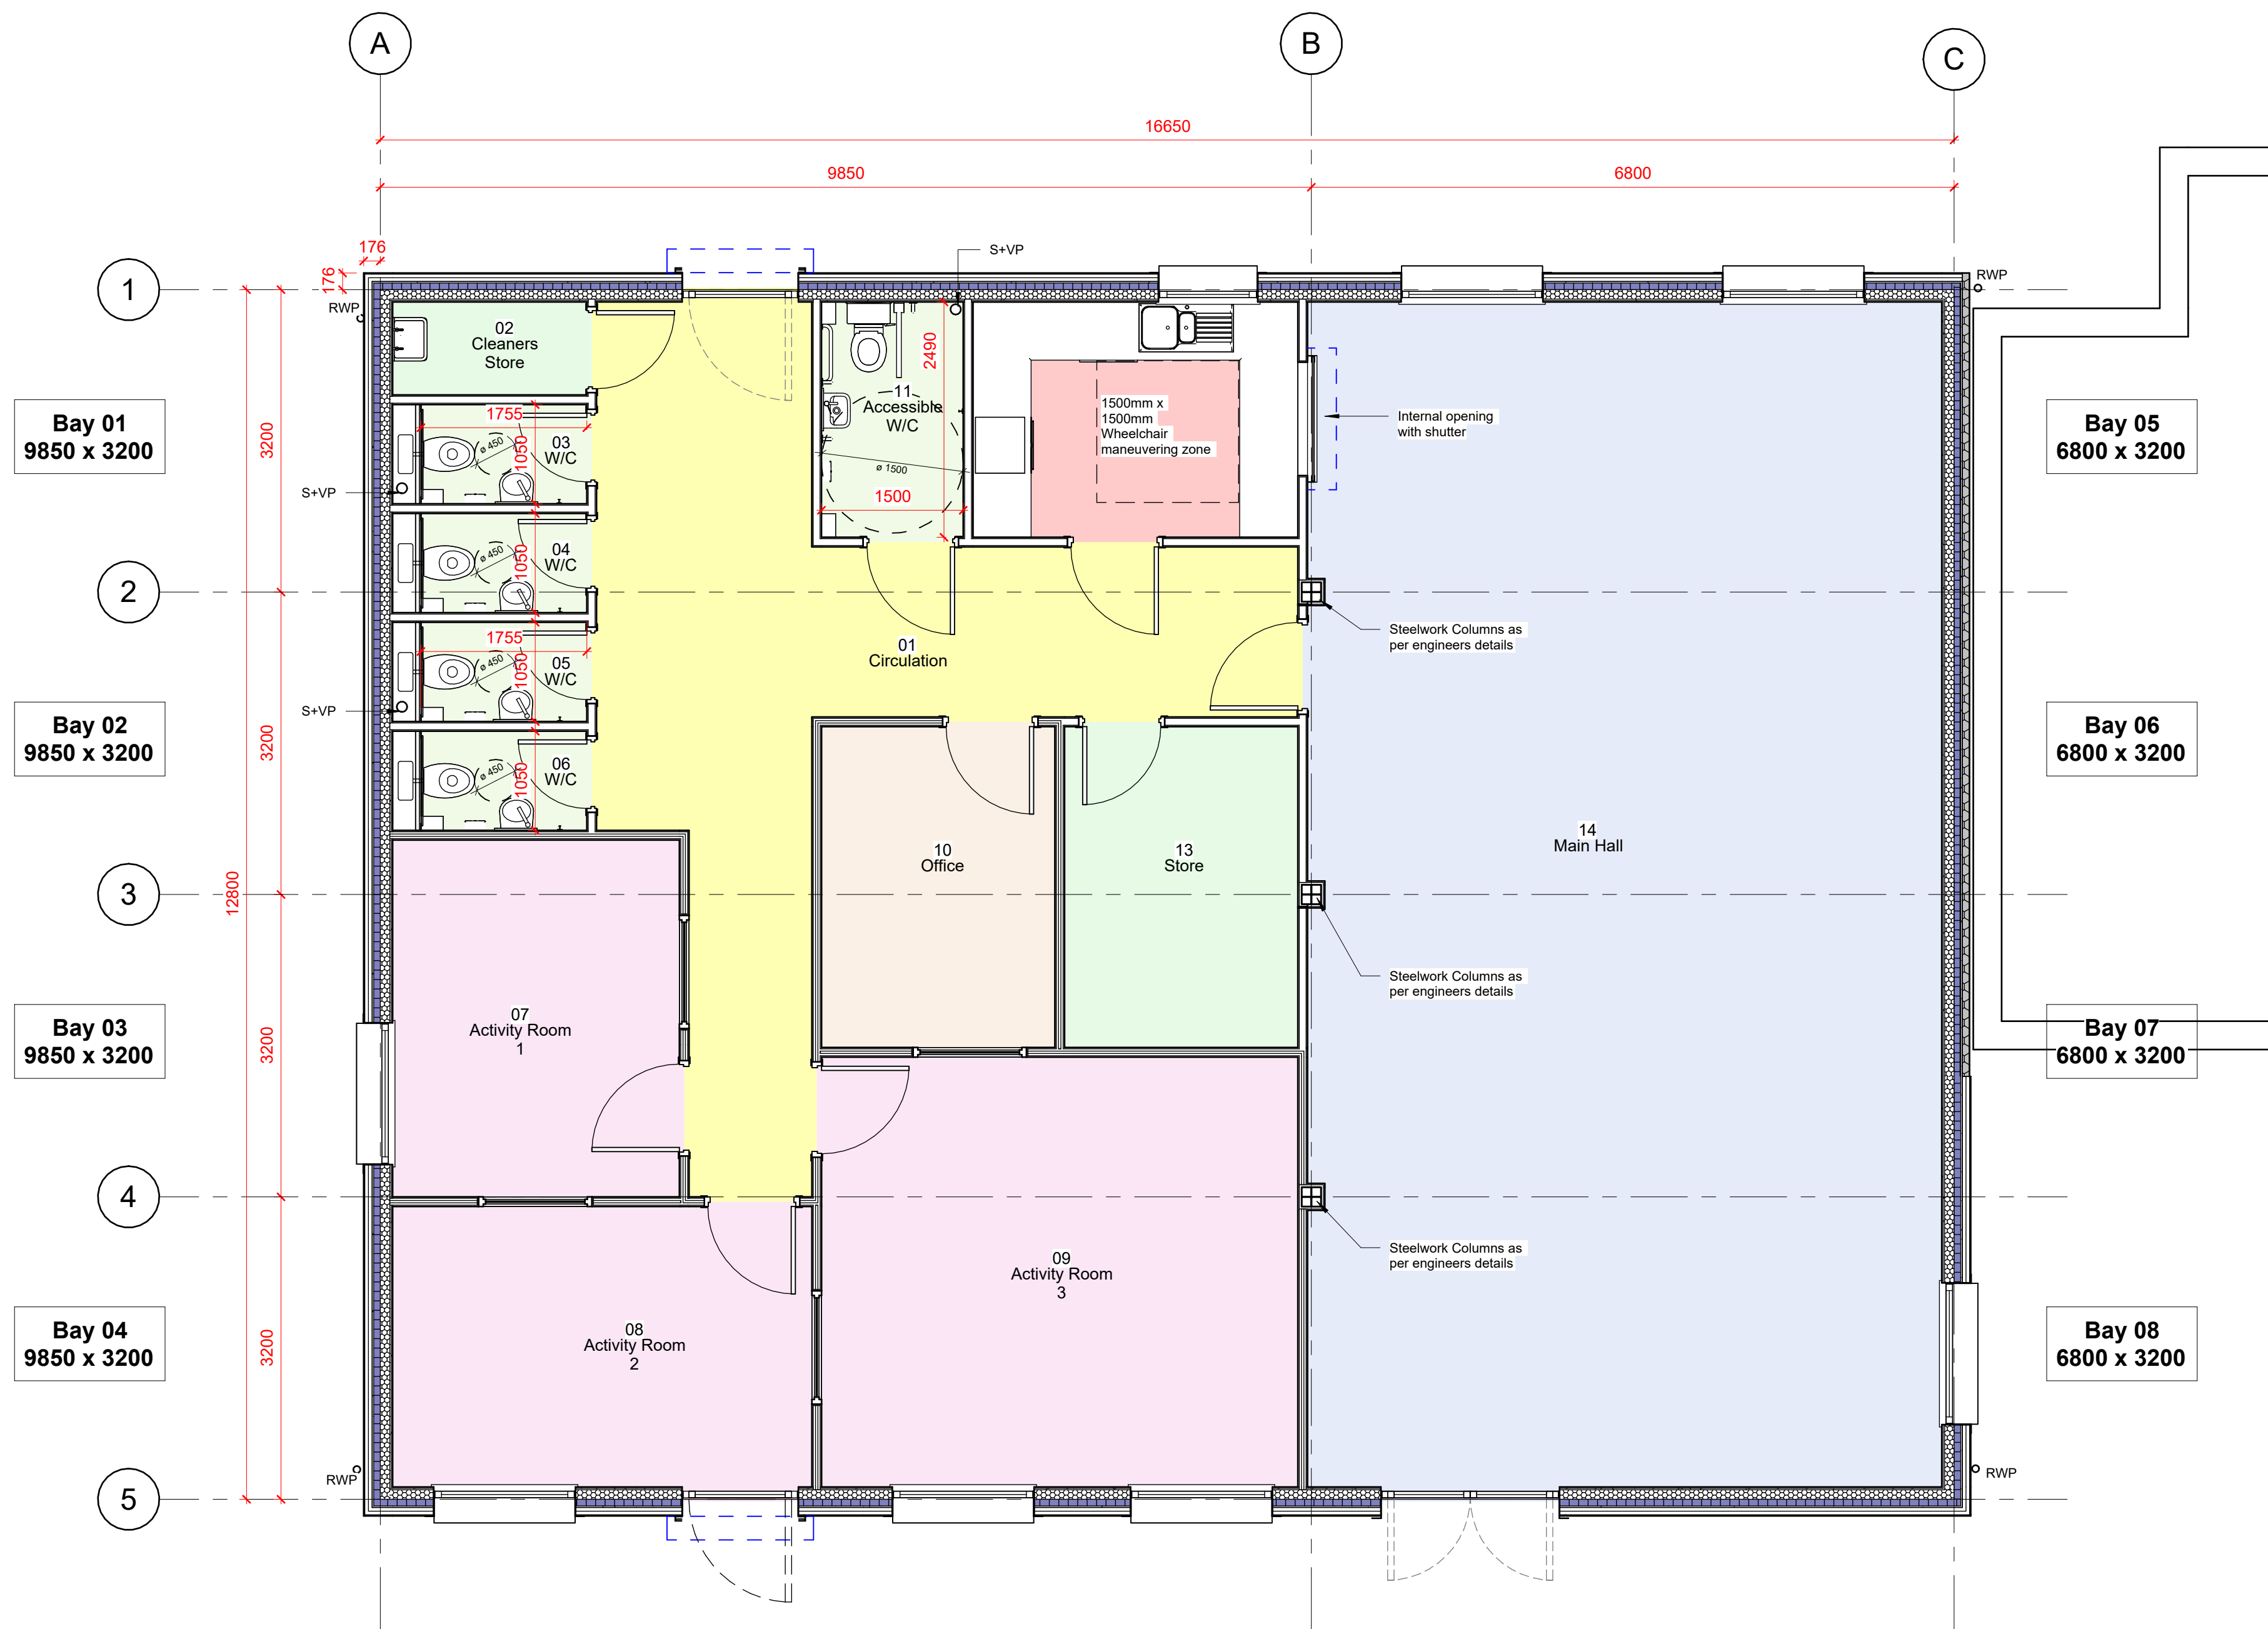

By Department Legend

- Activity Room
- Circulation
- Kitchen
- Main Hall
- Office
- Store
- W/C

Manchester N-Gage Room Schedule		
Number	Name	Area
01	Circulation	27.0 m²
02	Cleaners Store	2.0 m²
03	W/C	1.9 m²
04	W/C	1.9 m²
05	W/C	1.9 m²
06	W/C	1.9 m²
07	Activity Room 1	11.5 m²
08	Activity Room 2	13.2 m²
09	Activity Room 3	22.9 m²
10	Office	8.4 m²
11	Accessible W/C	3.7 m²
12	Kitchen	8.6 m²
13	Store	8.4 m²
14	Main Hall	84.0 m²

1 GA Ground Floor Plan
1 : 50

UNLESS STATED OTHERWISE, THE DESIGNS SHOWN ARE SUBJECT TO DETAIL SITE SURVEY AND INVESTIGATIONS AND/OR APPROVAL OF THE RELEVANT VARIOUS LOCAL AUTHORITY OFFICERS, STATUTORY UNDERTAKERS, FIRE OFFICERS AND ENGINEERS. THEY ARE PROJECT AND SITE SPECIFIC.

THIS DRAWING SHOULD NOT BE SCALED FROM.

ALL DIMENSIONS SHOULD BE CHECKED ON SITE.

ANY DRAWING ERRORS OR DISCREPANCIES SHOULD BE REPORTED TO VAUGHAN ARCHITECTURE LTD

THIS DRAWING IS THE COPYRIGHT OF VAUGHAN ARCHITECTURE LTD

DRAWING STATUS				
DRAWN BY:	AJS			
SCALE:	1 : 50 @A1			
DATE:	16/09/2025			
P01	First issue for client comments	12.09.2025	JW	JS
P02	Amended following JS comments	24.09.2025	JW	JS
P03	Amended following KS comments	20.09.2025	JW	JS
P04	Layout amended as per JS request, internal glazing added, kitchen layout amended.	20.11.2025	JW	JS
P05	External wall build up, details and canopy amended, photovoltaic panels shown	12.01.2026	JW	JS

Manchester N-Gage

PREMIER
MODULAR



Leicester Office: Vaughan Architecture Ltd
Rutland House
23-25 Friar Lane
Leicester
LE1 5GG
0116 326 8905

Latest Projects

CLIENT Youth Investment Fund
PROJECT TITLE Manchester N-Gage
DRAWING TITLE GA Ground Floor Plan
PROJECT NO. VAD.25.21
DRAWING NO. 40694-PML-00-DR-A-000002
REVISION P05
STATUS S3

Vaughan Architecture Ltd
No 2
Infirmary Street
Leeds, West Yorkshire
LS1 2JP
0113 493 1055

VAUGHAN
ARCHITECTURE

www.vaughanarchitecture.co.uk