



GARDEN

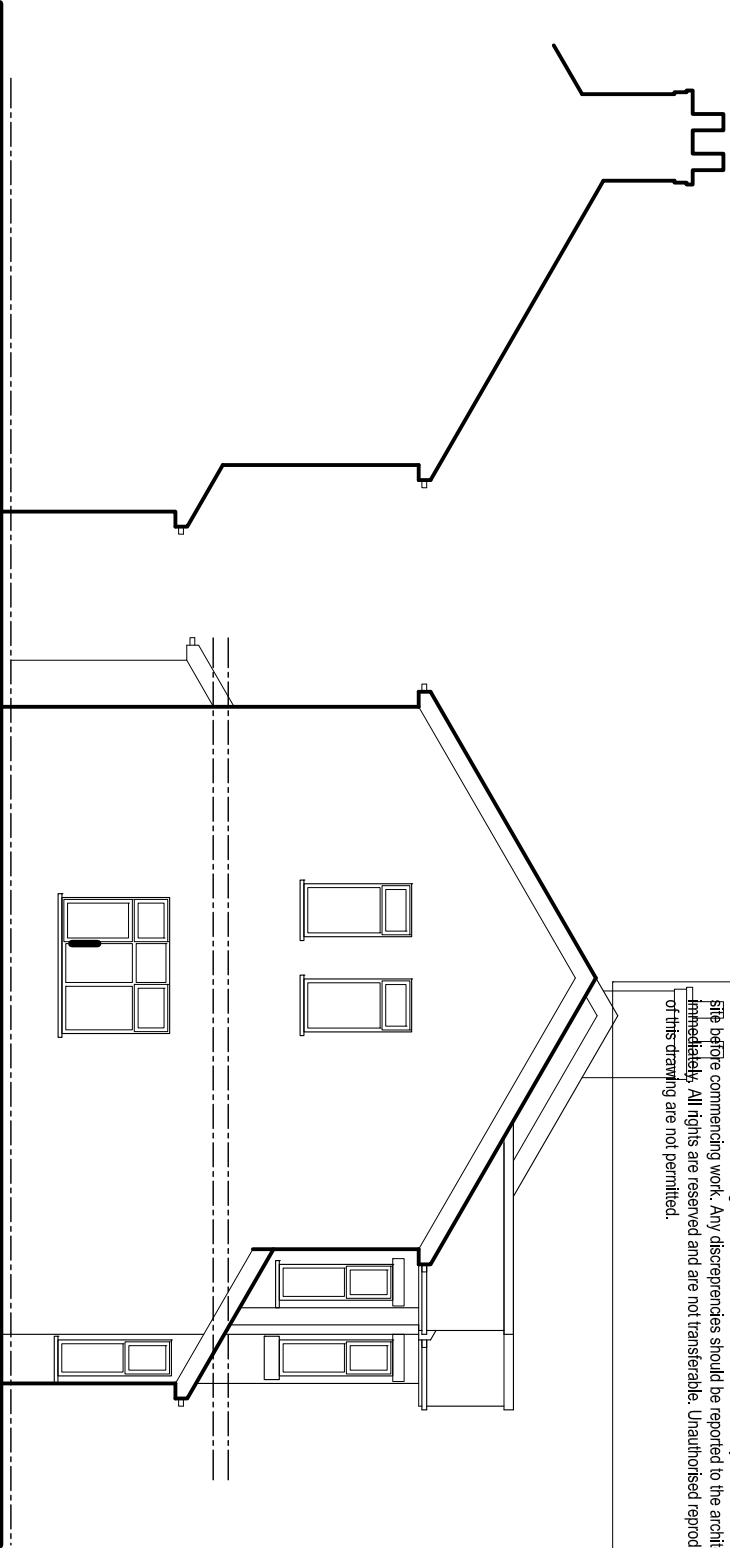


EXISTING SIDE ELEVATION


EXISTING SIDE ELEVATION

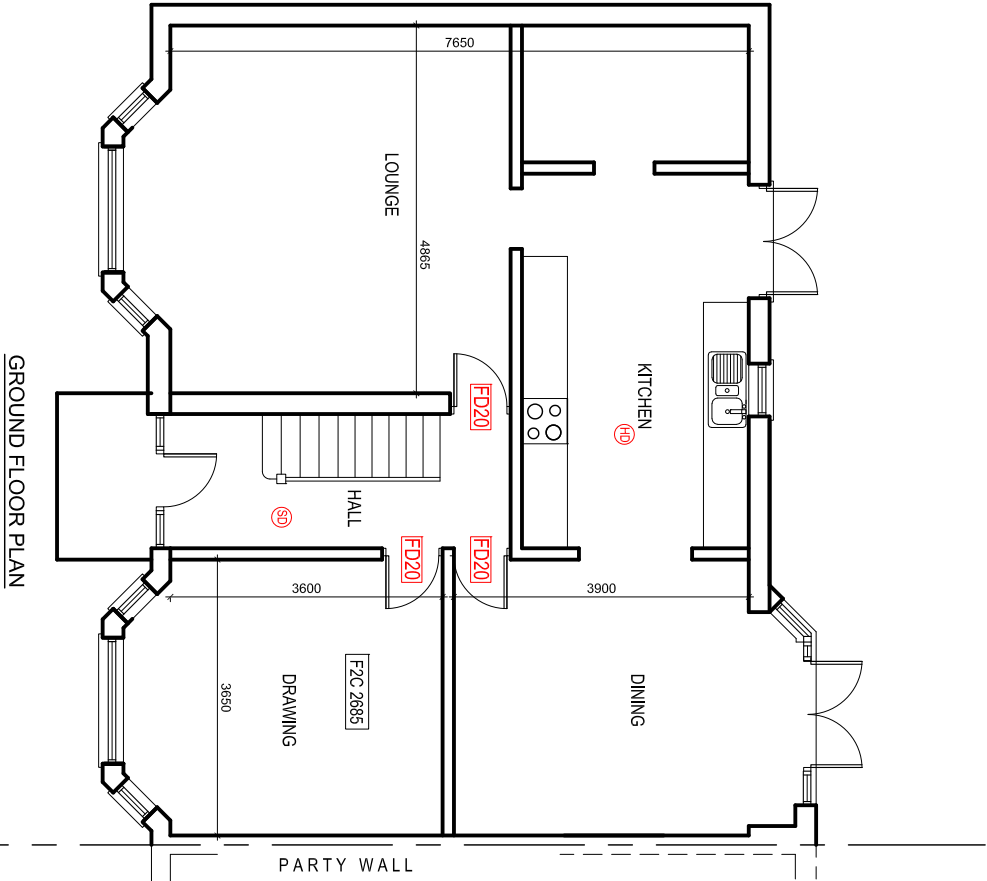

GROUND FLOOR PLAN

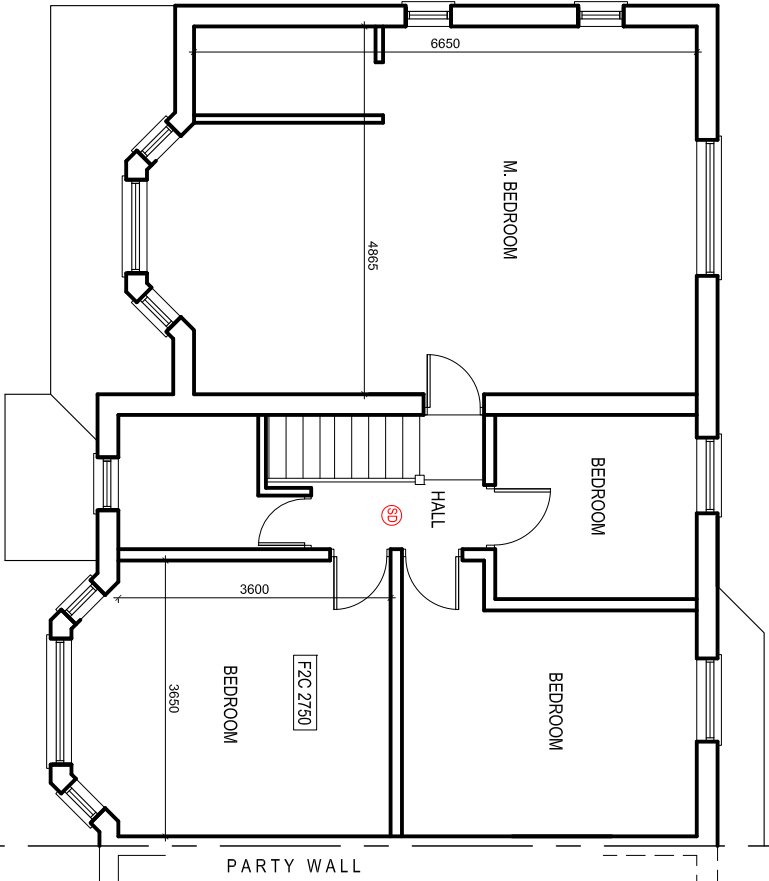

EXISTING FIRST FLOOR PLAN

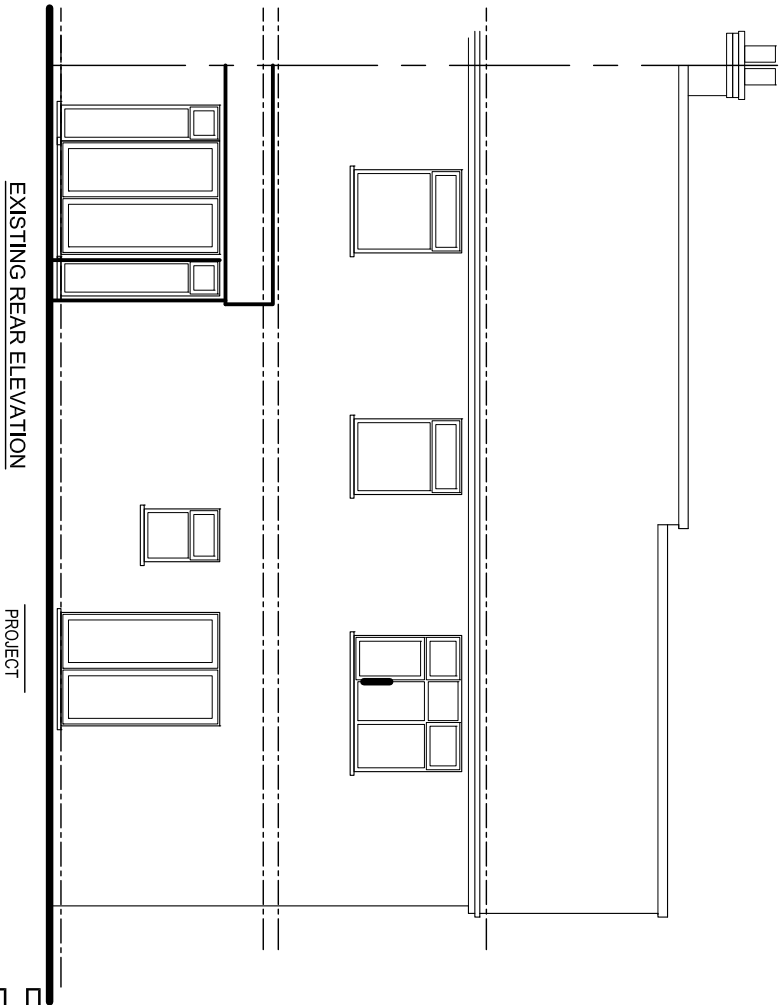

EXISTING REAR ELEVATION

PROJECT
48 Lindsay Avenue,
MCR

CLIENT
Mr. Akmal

DRAWING TITLE
Existing Plan

JOB No
NA-B01

SCALE
1:100@A3

DATE
Jan. 2026

REVISION
-

t: 0782 895 3405

e: nadesignandbuilds@gmail.com