


- Notes:
- Do not scale from this drawing.
 - All dimensions are in millimeters unless noted otherwise.
 - This drawing is to be read in conjunction with all relevant Architect's and Engineer's drawings.
 - Proposed new exit subject to Highways approval.
 - Final layout to be confirmed following Fire Engineer input.


PARKING BAYS SCHEDULE				
CARS				
Level	Standard	EVCP	Accessible	Total per Floor
LEVEL 01	37	14	3	54
LEVEL 02	37	14	3	54
LEVEL 03	37	14	3	54
LEVEL 04	43	8	3	54
LEVEL 05	51	0	3	54
LEVEL 06	51	0	3	54
LEVEL 07	51	0	3	54
LEVEL 08	55	0	0	55
LEVEL 09	49	0	0	49
Total per type	411	50	21	482

PARKING BAY SCHEDULE		
MOTORBIKES & BICYCLES		
Level	Motorbikes	Bicycles
Level 00	12	385
TOTAL	12	385

P01	26/03/2026	First Issue	
Rev	Date	Description	
© copyright Stripe Consulting Ltd. Somerset House 47-49 London Road Reidhill Surrey RH1 1LU			
Web: www.stripeuk.com Tel: 01293 850 794 Email: office@stripeuk.com			
Client		LANDSEC	
Project		MAYFIELD MSCP	
Title			
PROPOSED LEVEL 08 FLOOR PLAN			
Purpose			
PLANNING			
Drawn by	Checked by	Approved by	
AA	SN	CW	
Issue Date		26/03/2026	
DO NOT SCALE			
Job Number	Scale	Revision	Original Size
J2965	As indicated @ A1	P01	A1
Drawing Number			
0198_MAY-STR-N01-08-DR-A-1109			

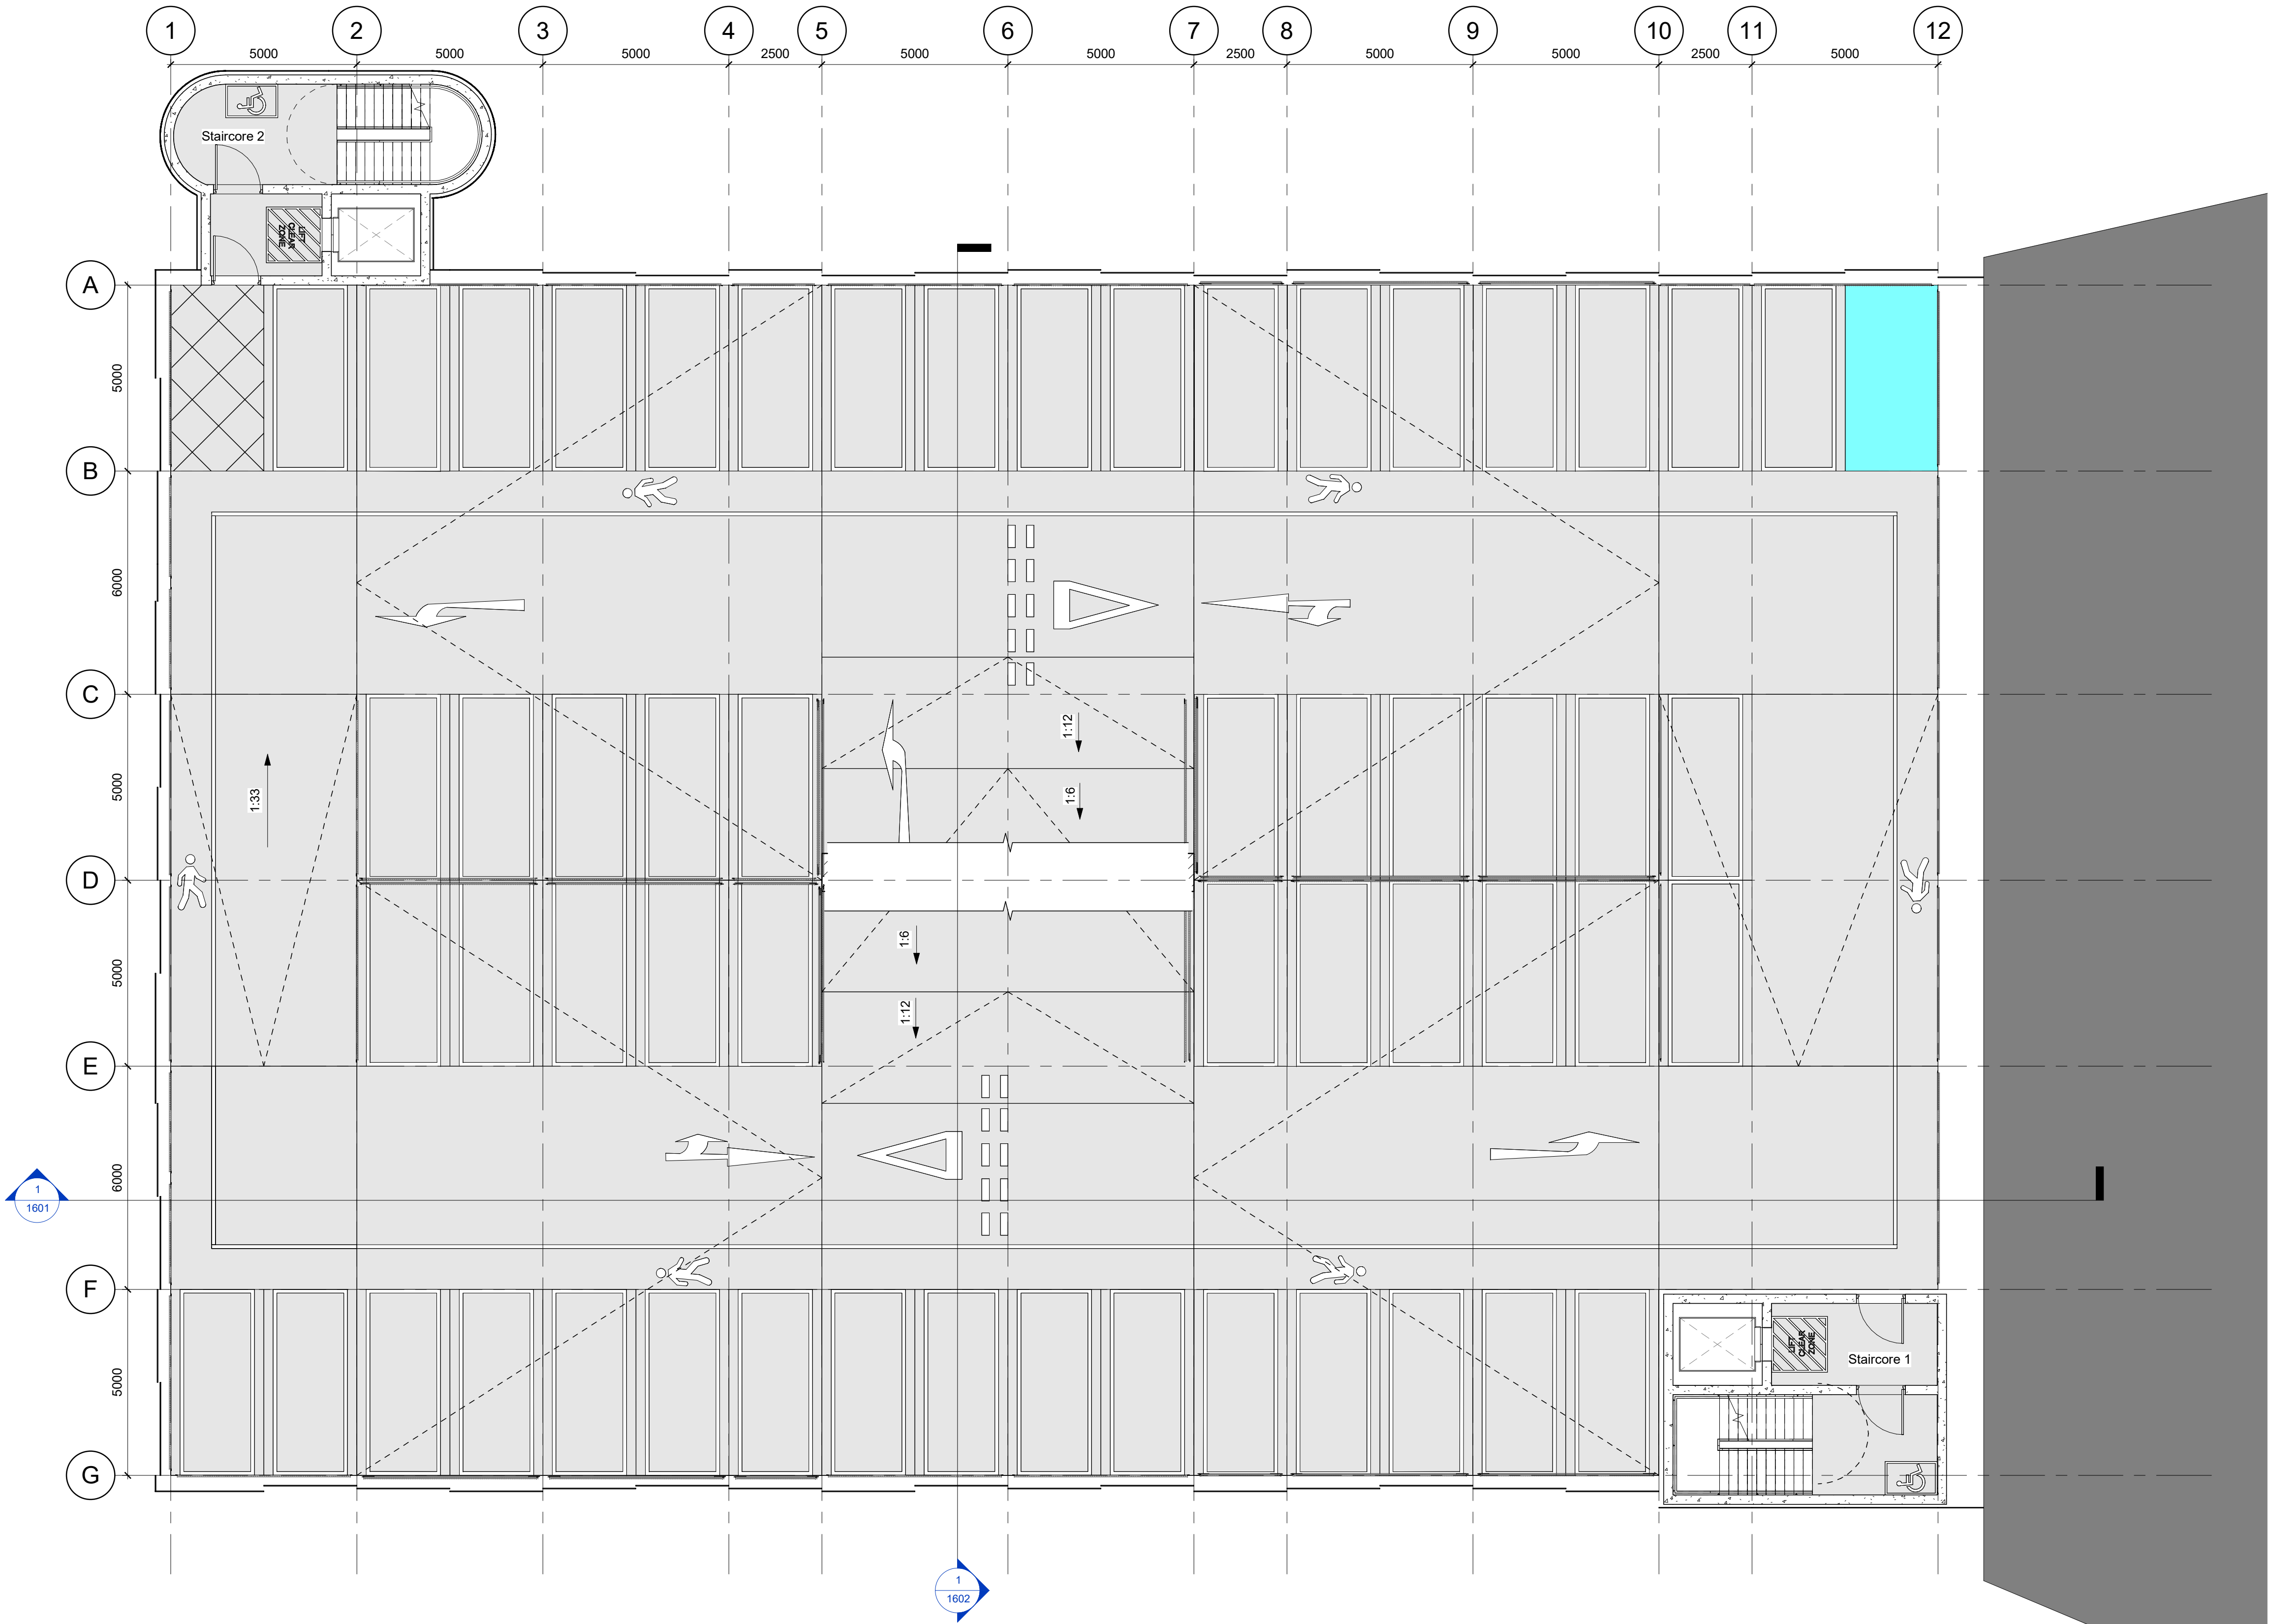

1 Level 08
1 : 100

 

GRAPHIC SCALE: 1:100