



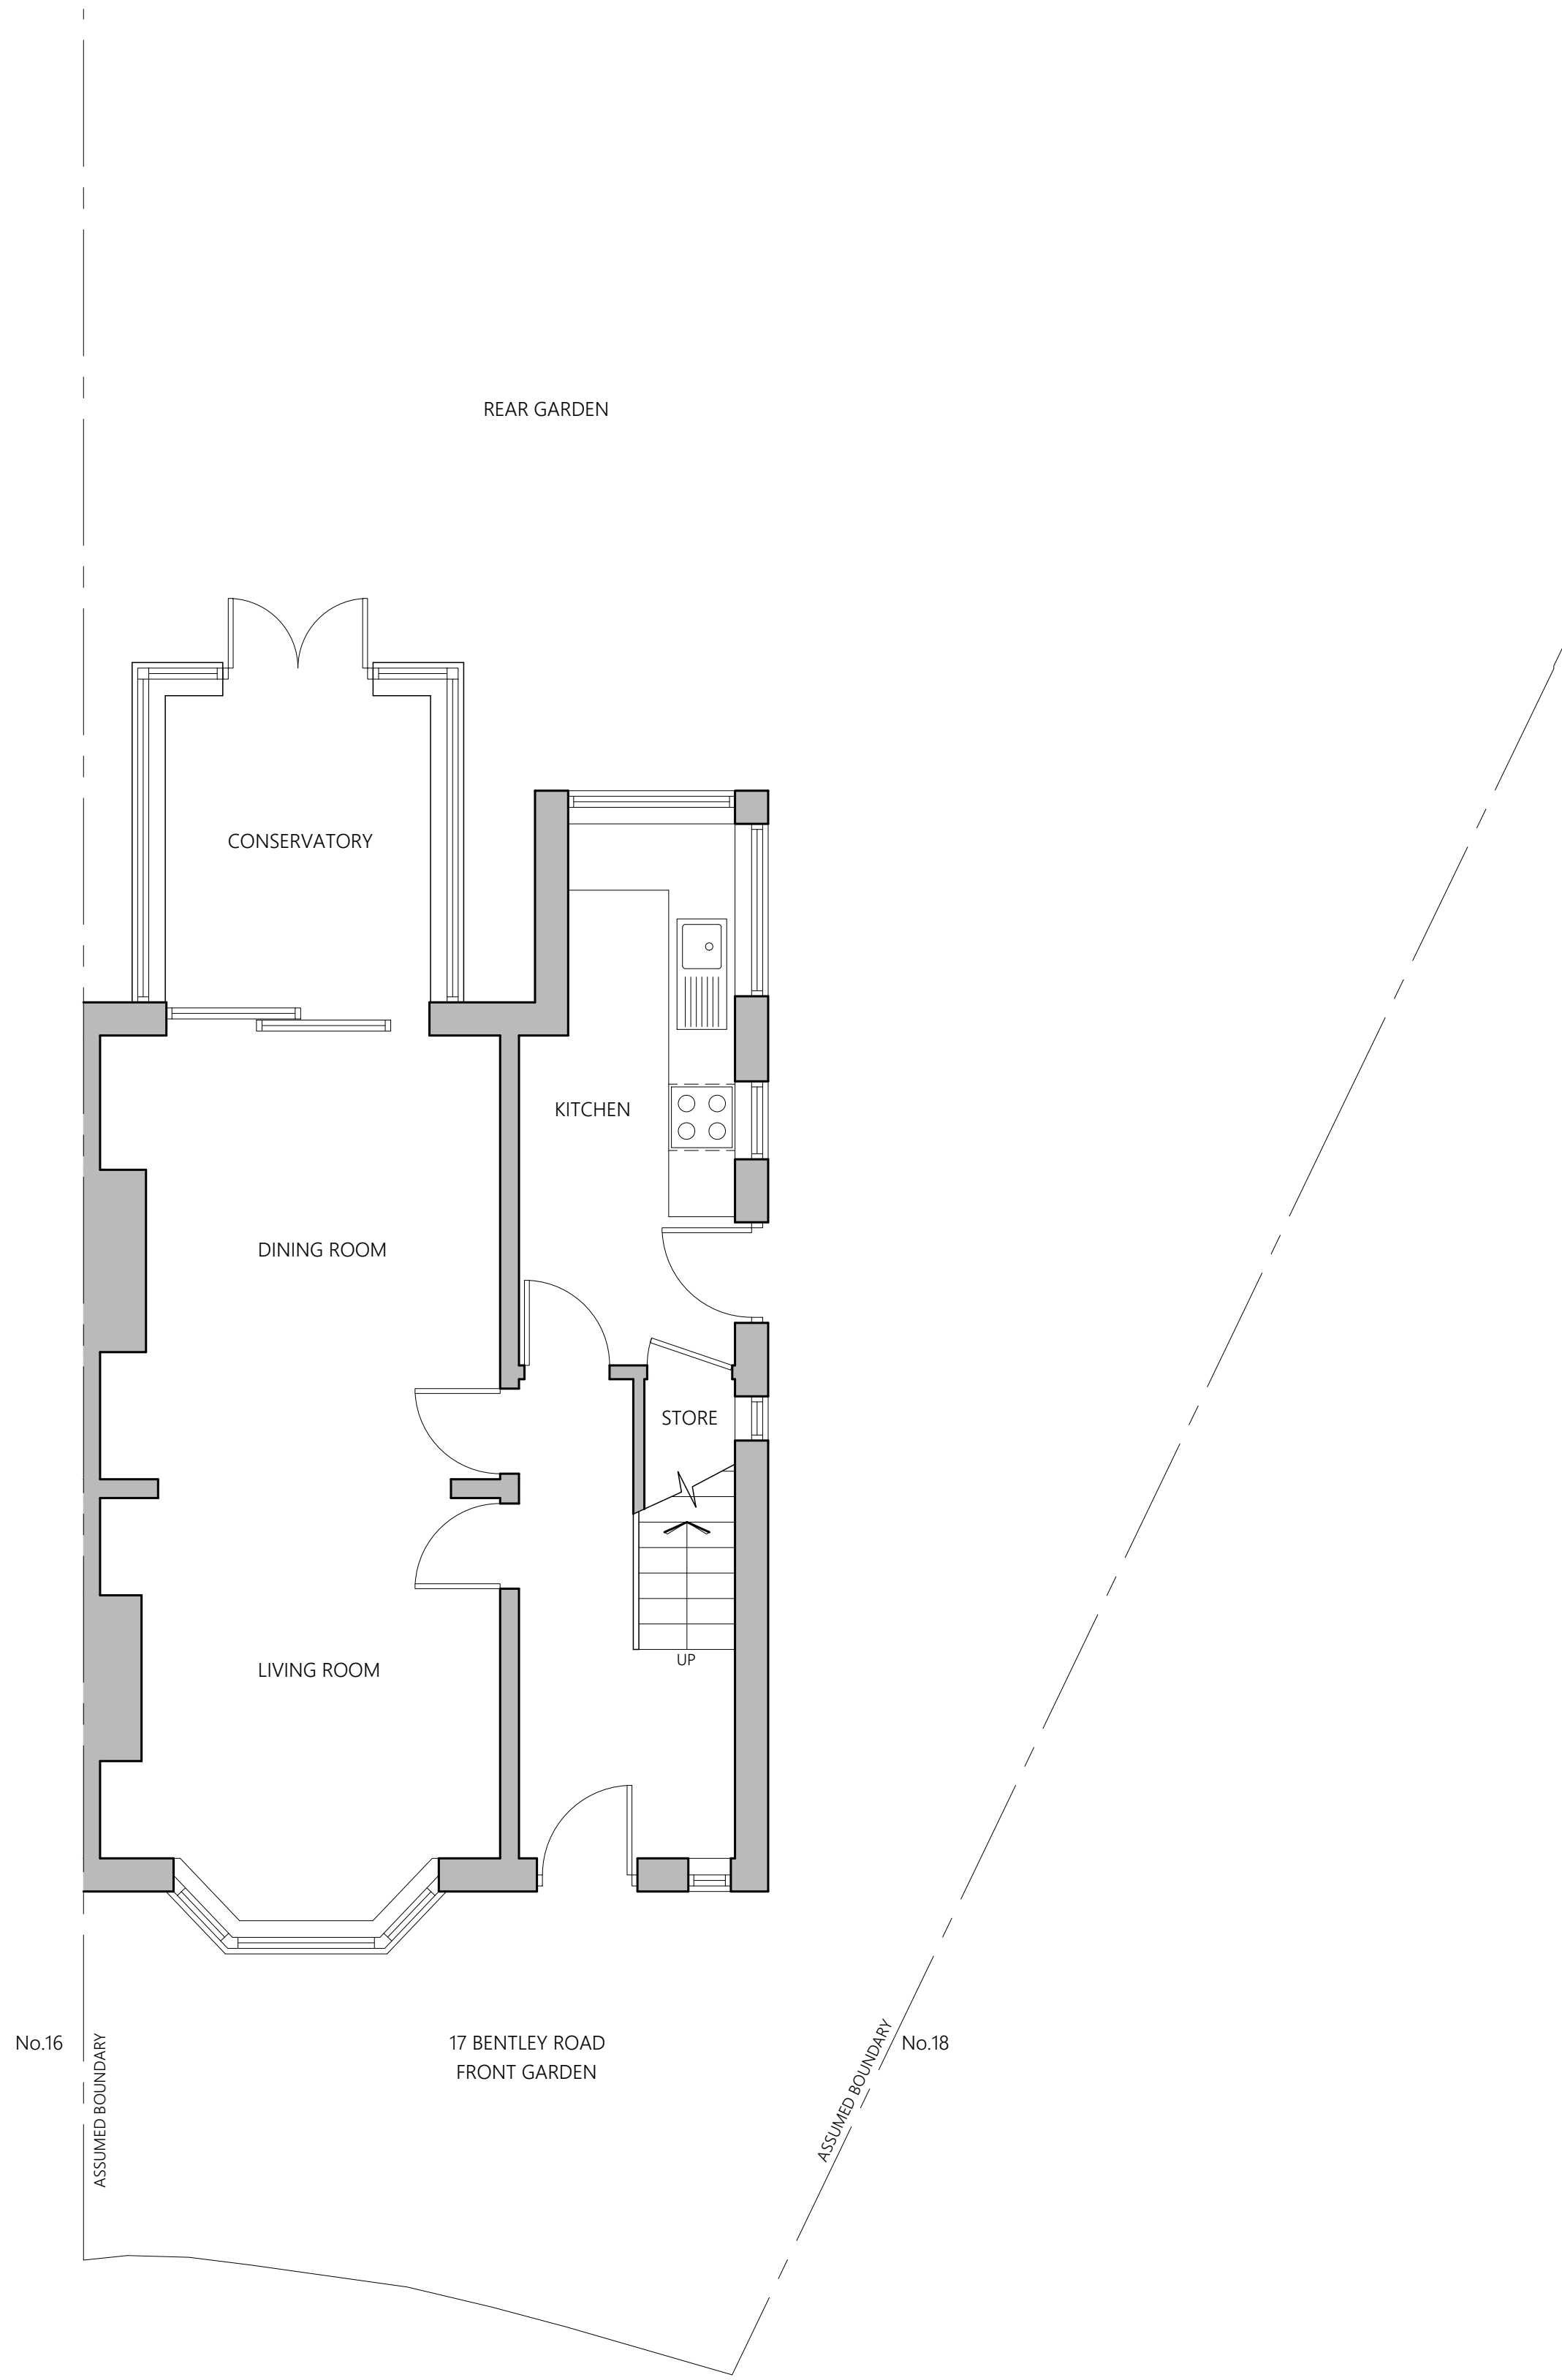

EXISTING GROUND FLOOR PLAN



EXISTING FIRST FLOOR PLAN

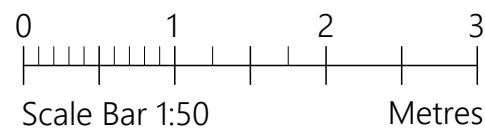

PROJECT	17 Bentley Road Chorlton M21 9WD		
CLIENT	J Ackah		
STATUS	Information		
DRAWING	Existing Plans		
DWG No.	2518-02	REV	
SCALE	1:50@A1	DATE	Feb '25
AGB CAD SERVICES website: www.agbcad.co.uk email: info@agbcad.co.uk telephone: 07912 090 125			