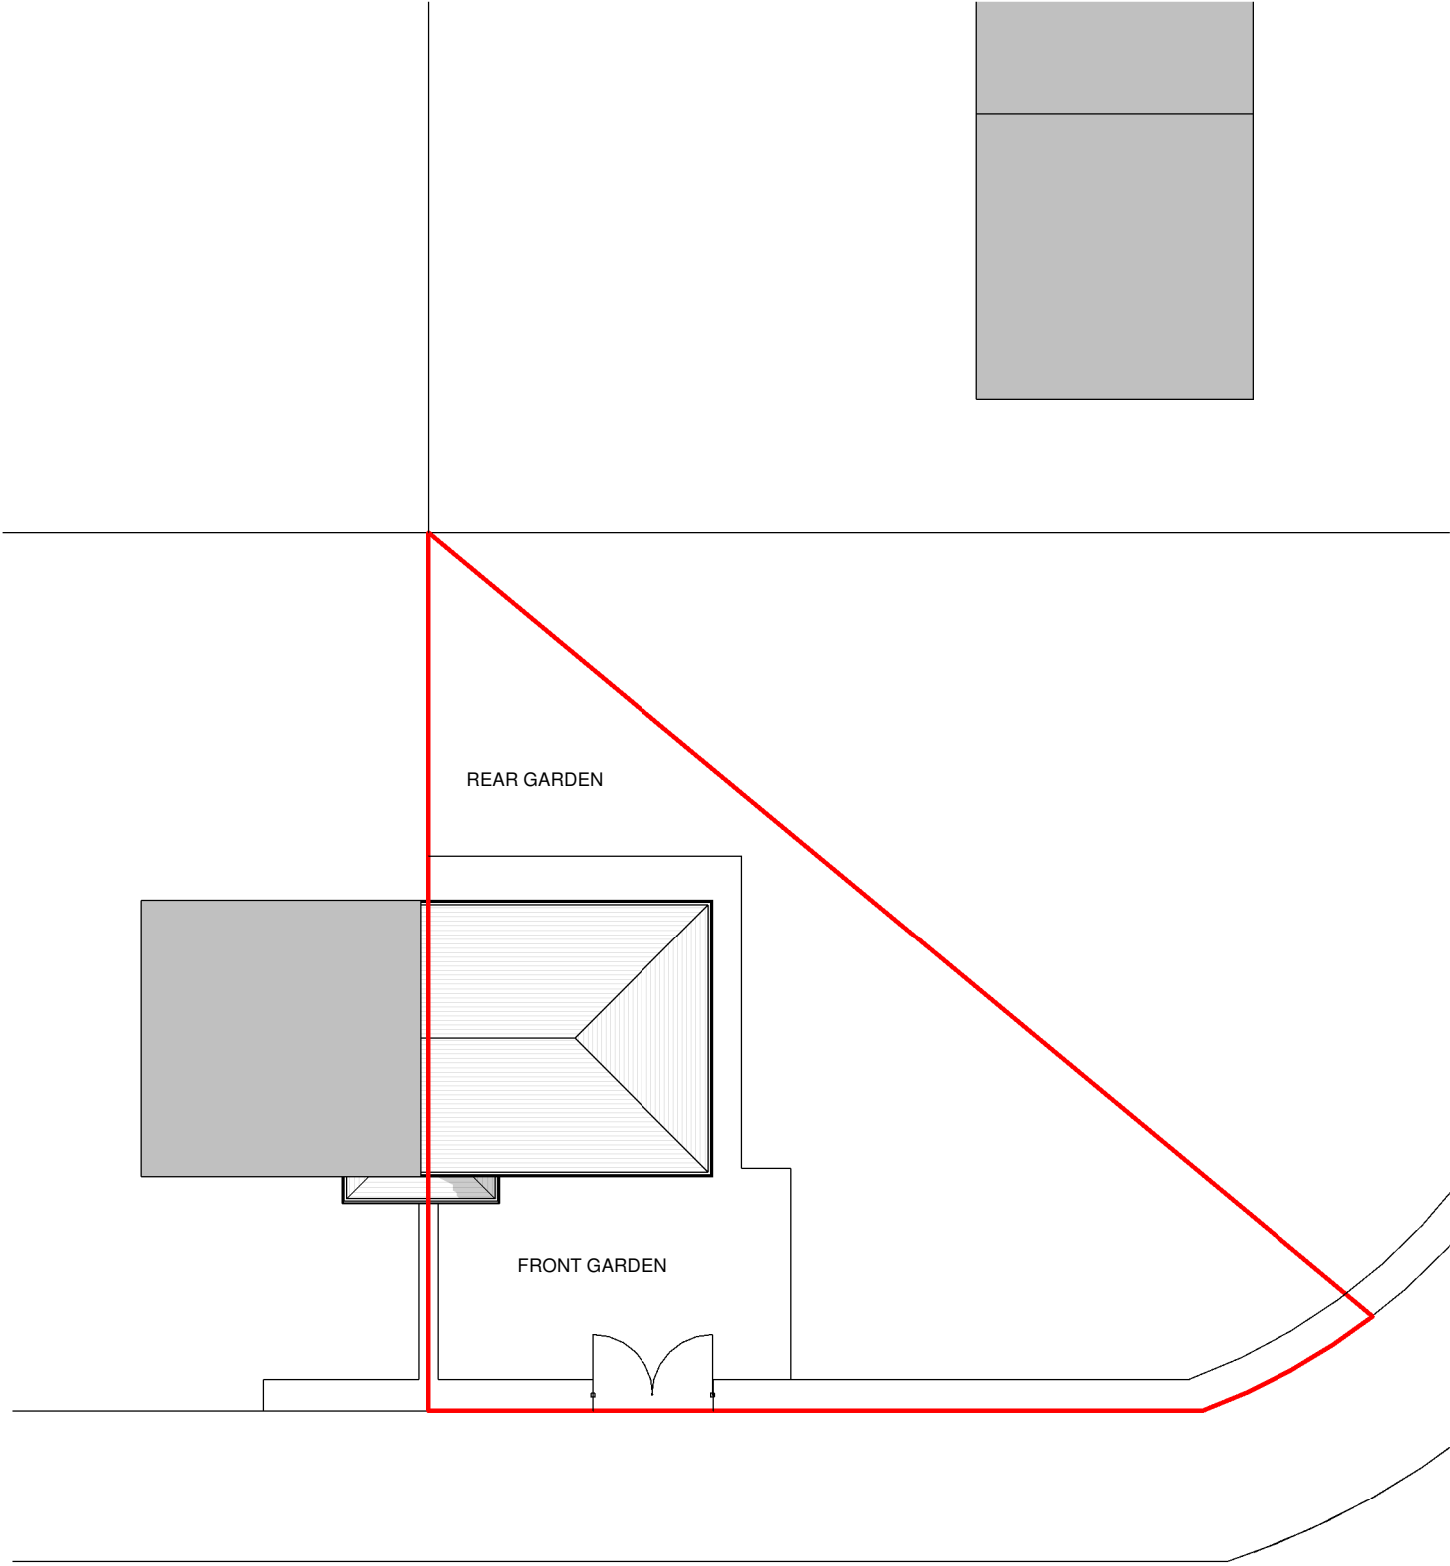


General Notes

The Architect shall have no responsibility for any use made of this document other than for that which it was prepared and issued.

All dimensions should be checked on site. Do not scale from this drawing

To be read in conjunction with all other Consultant's drawings.

The Architect to be immediately notified of any discrepancies.

Copyright on this drawing retained by the Architect.

LEGEND

— Site Boundary

P1	21/11/2025	SA	SH	Initial Issue
No.	Date	Dwn	App	Revision or reason for issue

Client

Acklack

create **it** studios
... leave an impression

Create It Studios (NW) Ltd
3 Stevenson Square,
Manchester
M1 1DN
info@createitstudios.co.uk

Project Title

2 Thornfield Road, Manchester M19
1BN

Scale / North Point

1 : 200

Drawing Title

Existing Site Plan

Drawing Number

A1637(01)AP001

Revision

P1

Drawing Status

Preliminary