



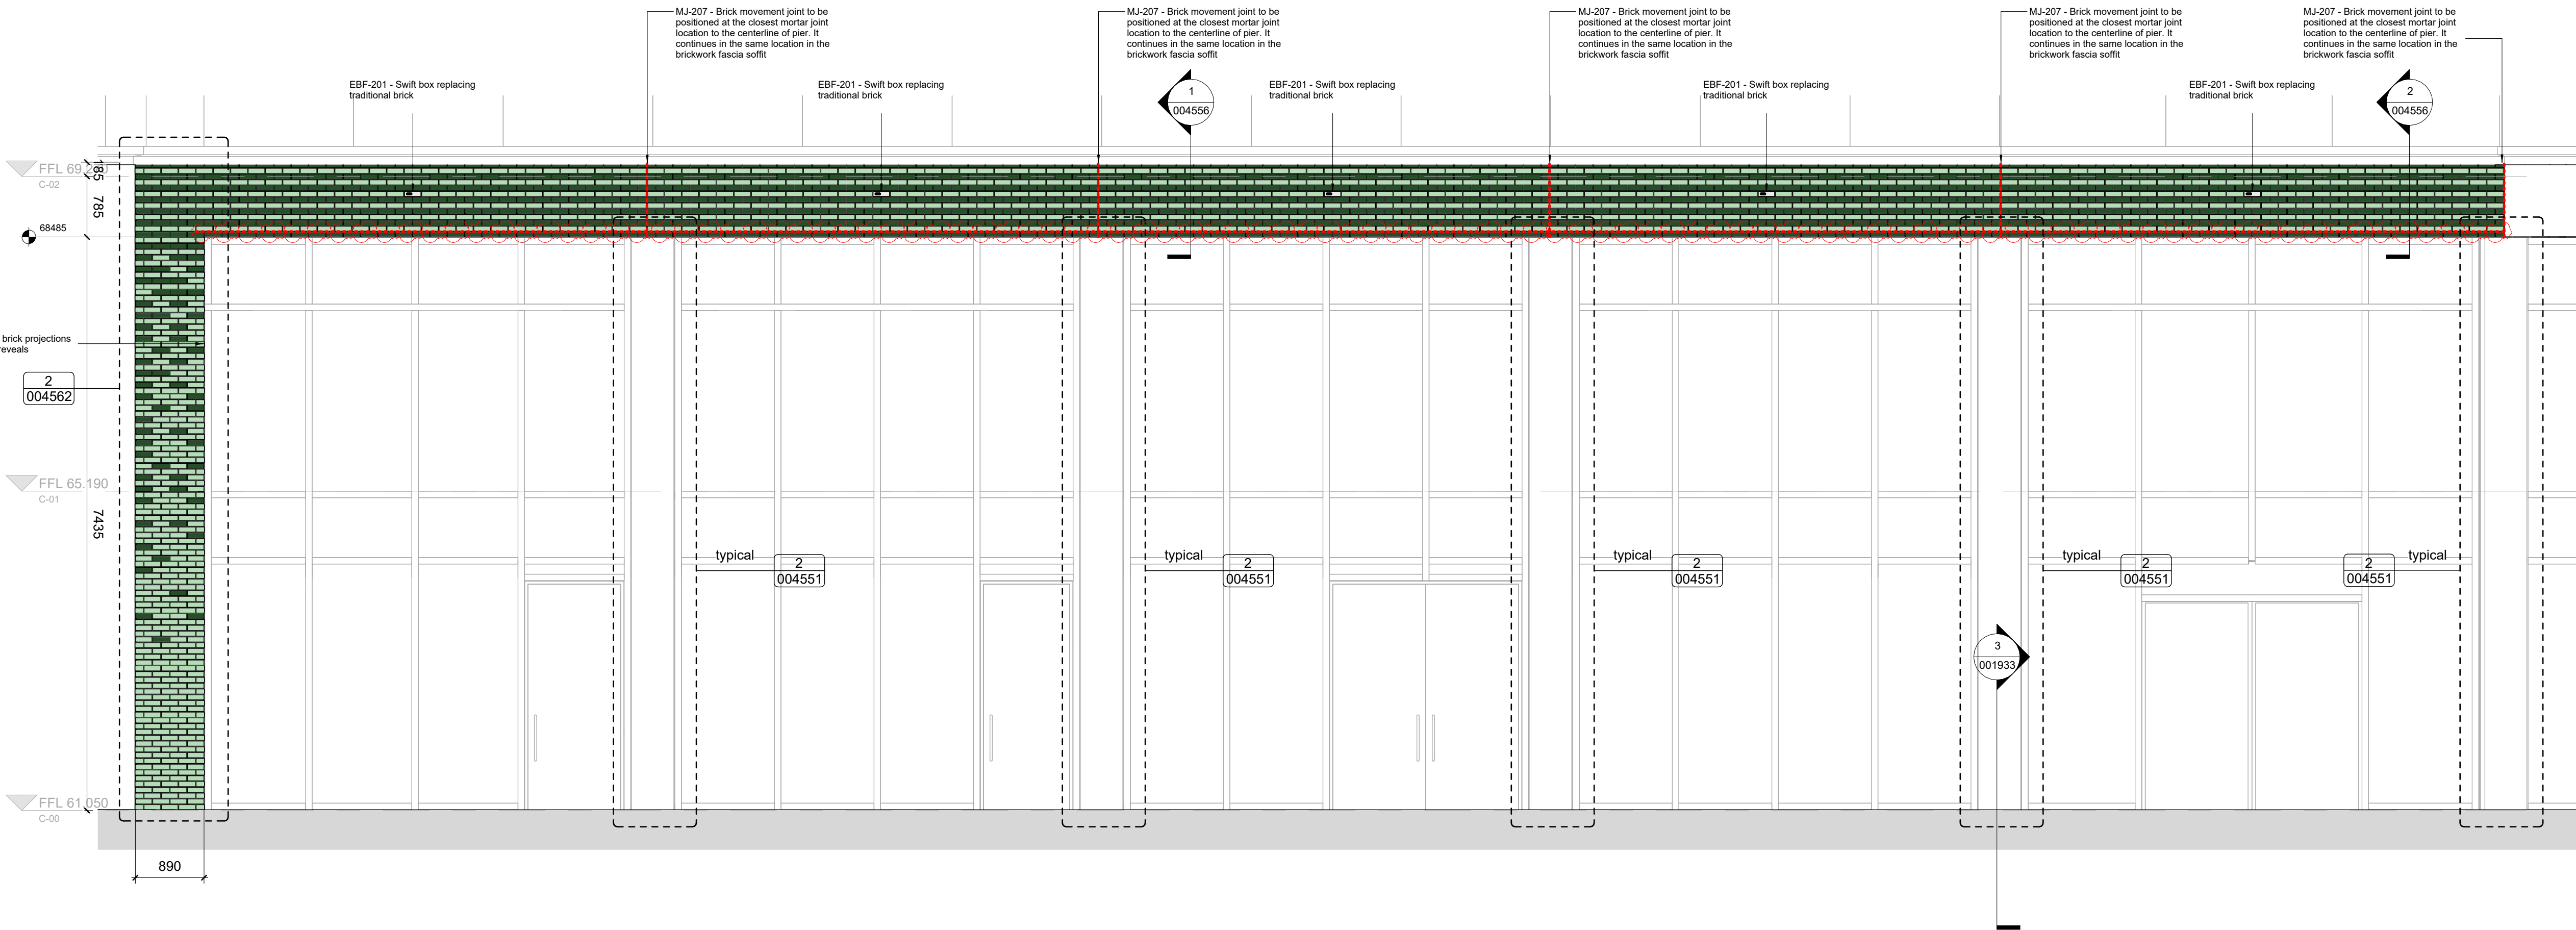


1 PRECAST BRICKWORK - WEST FACADE (NORTH)
1 : 50

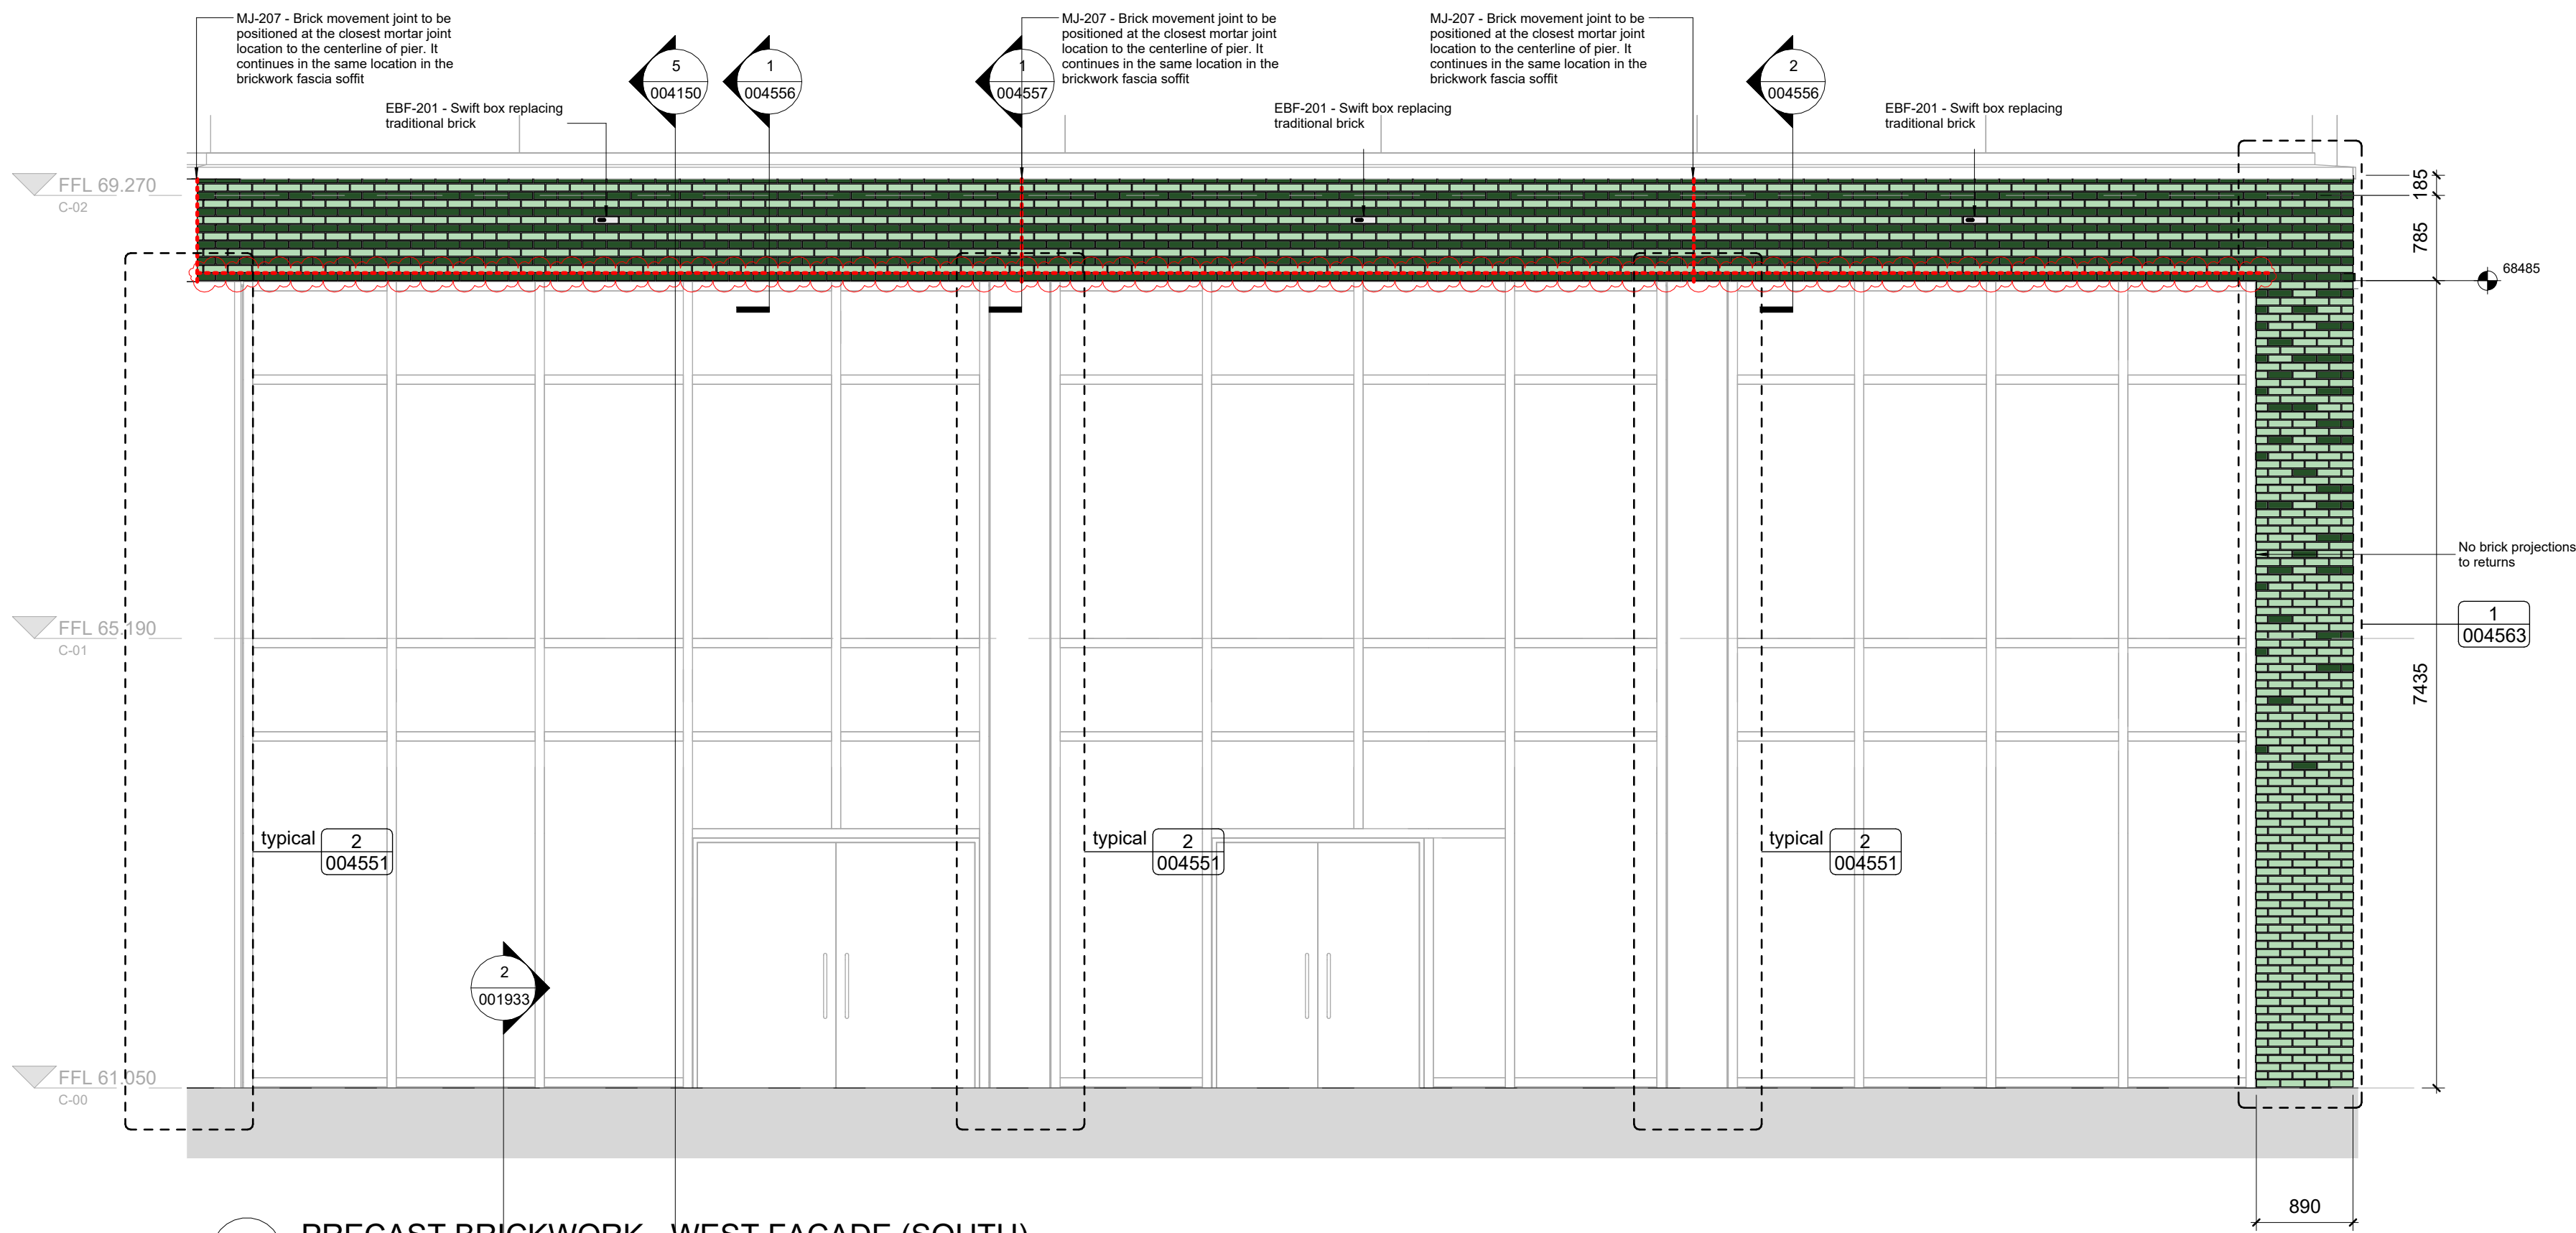

2 PRECAST BRICKWORK - WEST FACADE (SOUTH)
1 : 50

REVISIONS		
REV	DATE	DESCRIPTION
P00	10.07.23	PRECAST BRICKWORK PACKAGE
P01	04.06.23	UPDATED BRICK SIZE
P02	31.10.23	UPDATED TO NEW MODEL CO-ORDINATES
C01	04.10.24	ISSUED FOR CONSTRUCTION
C02	10.01.25	ISSUED FOR CONSTRUCTION - TO SISK COMMENTS
C03	28.02.25	ISSUED FOR CONSTRUCTION - TO SISK COMMENTS

KEY PLAN

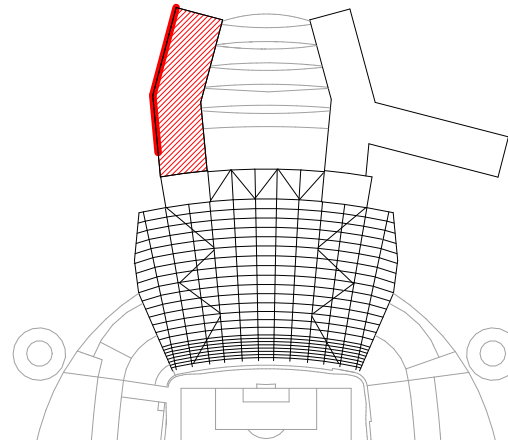

BRICKWORK LEGEND

- Flush Brick
- Projected Brick
- Brick expansion joint - MJ-207
- Swift box - EBF-201
- Bat box - EBF-203

Raked mortar joint above all flush bricks and flush mortar joint above all projected bricks. Refer to POP section 004557.

CLIENT



© COPYRIGHT. ALL RIGHTS RESERVED
THIS WORK IS COPYRIGHT AND CANNOT BE REPRODUCED OR COPIED IN ANY FORM OR BY ANY OTHER MEANS (GRAPHIC, ELECTRONIC OR MECHANICAL INCLUDING PHOTOCOPYING) WITHOUT THE WRITTEN PERMISSION OF POPULOUS ANY LICENSE, EXPRESS OR IMPLIED, TO USE THIS DOCUMENT FOR ANY PURPOSE WHATSOEVER IS RESTRICTED TO THE TERMS OF THE AGREEMENT OR IMPLIED AGREEMENT BETWEEN POPULOUS AND THE INSTRUCTING PARTY.
USE FIGURED DIMENSIONS IN PREFERENCE TO SCALED. CHECK ALL DIMENSIONS ON SITE BEFORE FABRICATION OR SETTING OUT.

ARCHITECT

POPULOUS®

14 BLADES COURT | DEODAR ROAD | LONDON | SW15 2NU | UNITED KINGDOM
TELEPHONE +44 (0)20 8874 7666 FACSIMILE +44 (0)20 8874 7470
ALL PRODUCTION & INTELLECTUAL PROPERTY RIGHTS RESERVED © POPULOUS 2009


PROJECT NAME

MCFC NORTH EXPANSION


DRAWING TITLE

WP 3800 - BRICKWORK
COMMERCIAL BUILDING
WEST FACADE - ELEVATIONS

STATUS		RIBA STAGE		PROJECT NO.			
A5		5		4348			
DATE		SCALE		SIZE			
10/07/23		1 : 50		A1			
DRAWN		CHECKED		APPROVED			
AM		PH		MT			
PROJECT	ORIGIN	ZONE	LEVEL	TYPE	ROLE	DRAWING	REV
NSE-POP-CM- ZZ- DE- A - 004501							C0

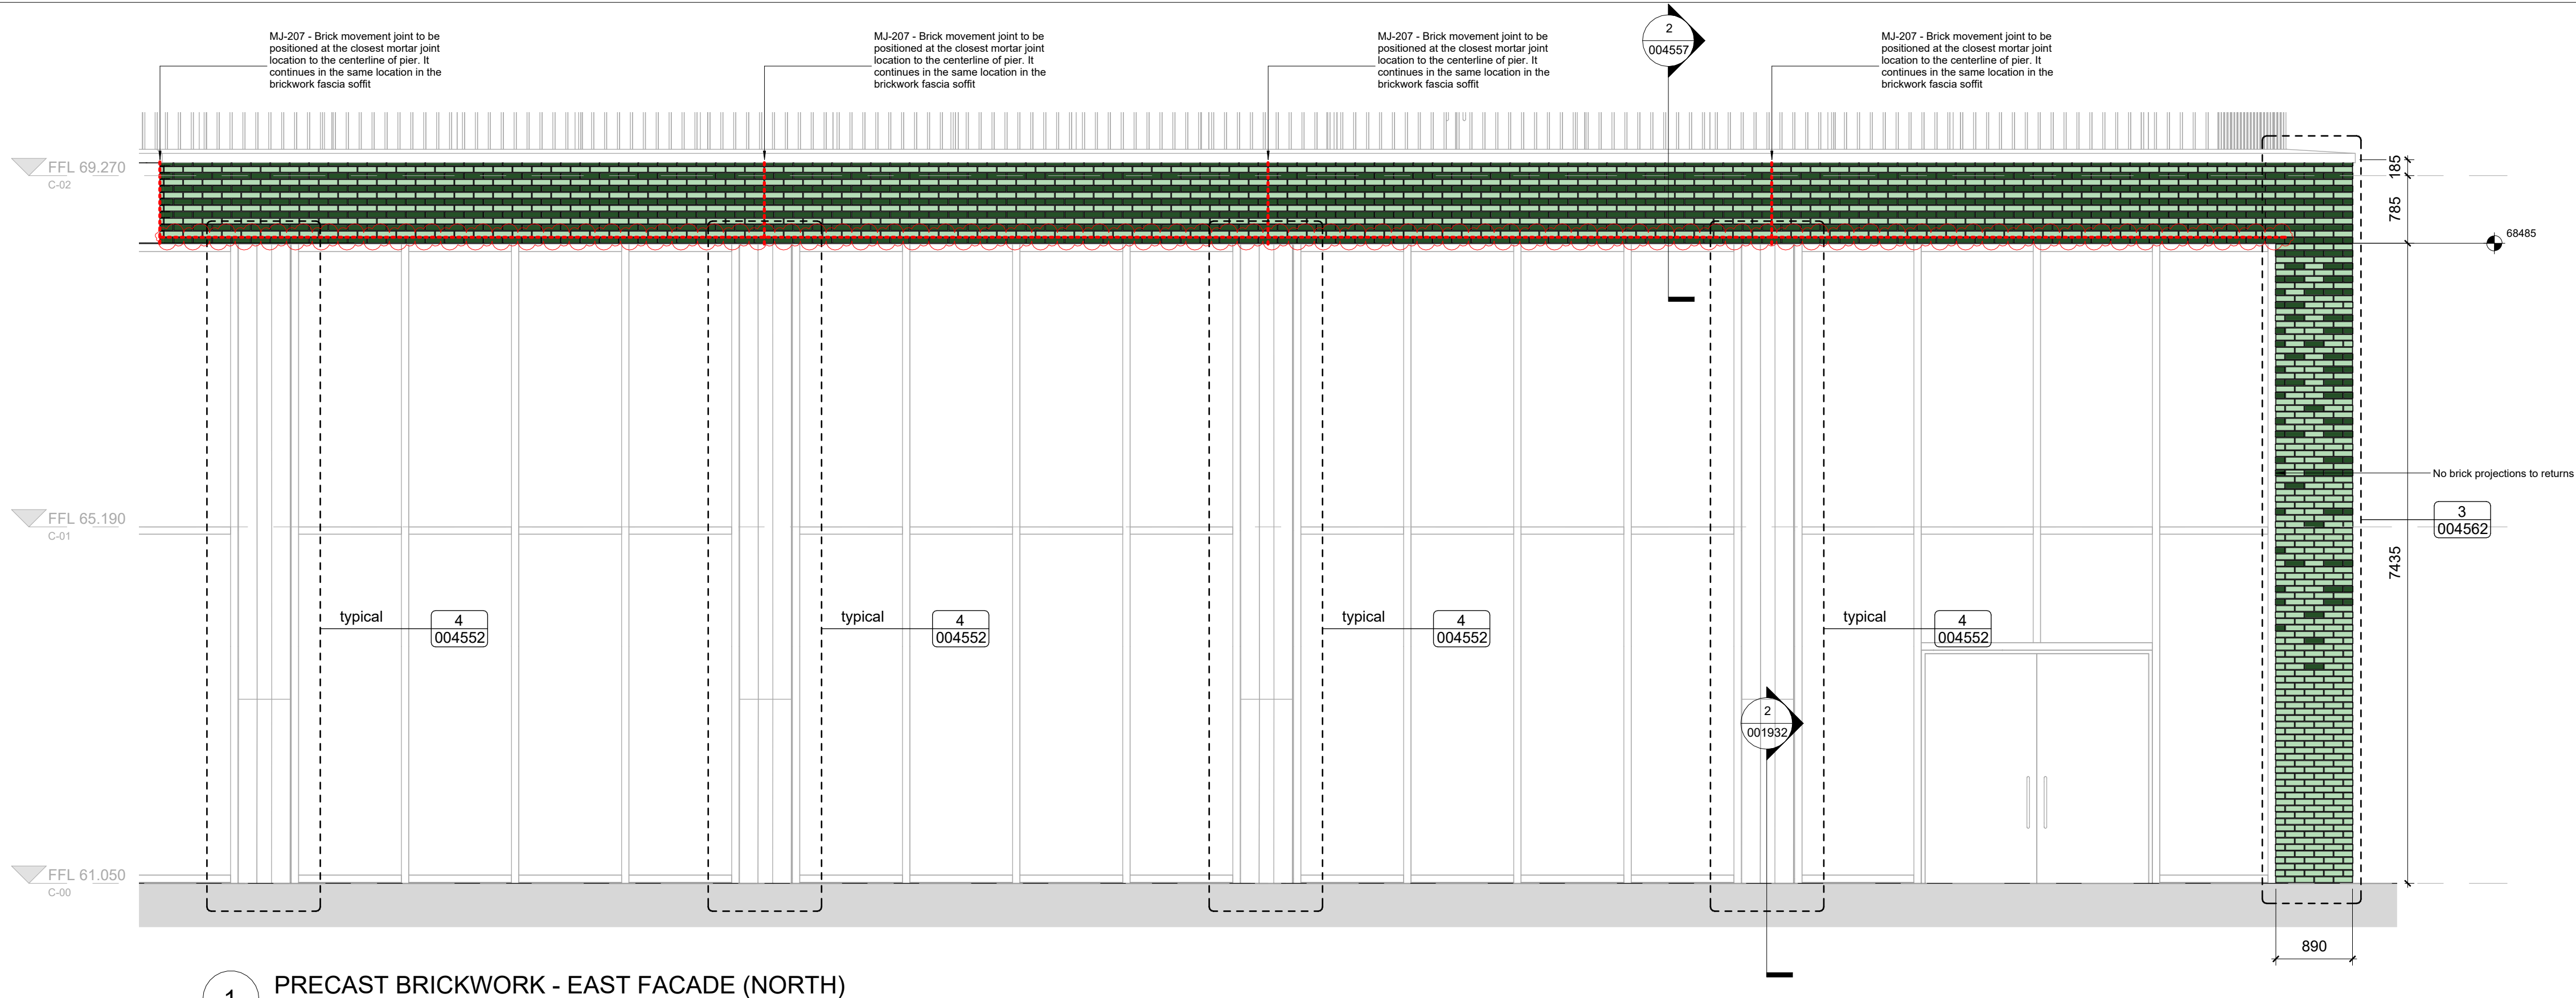


1 PRECAST BRICKWORK - EAST FACADE (NORTH)
1 : 50

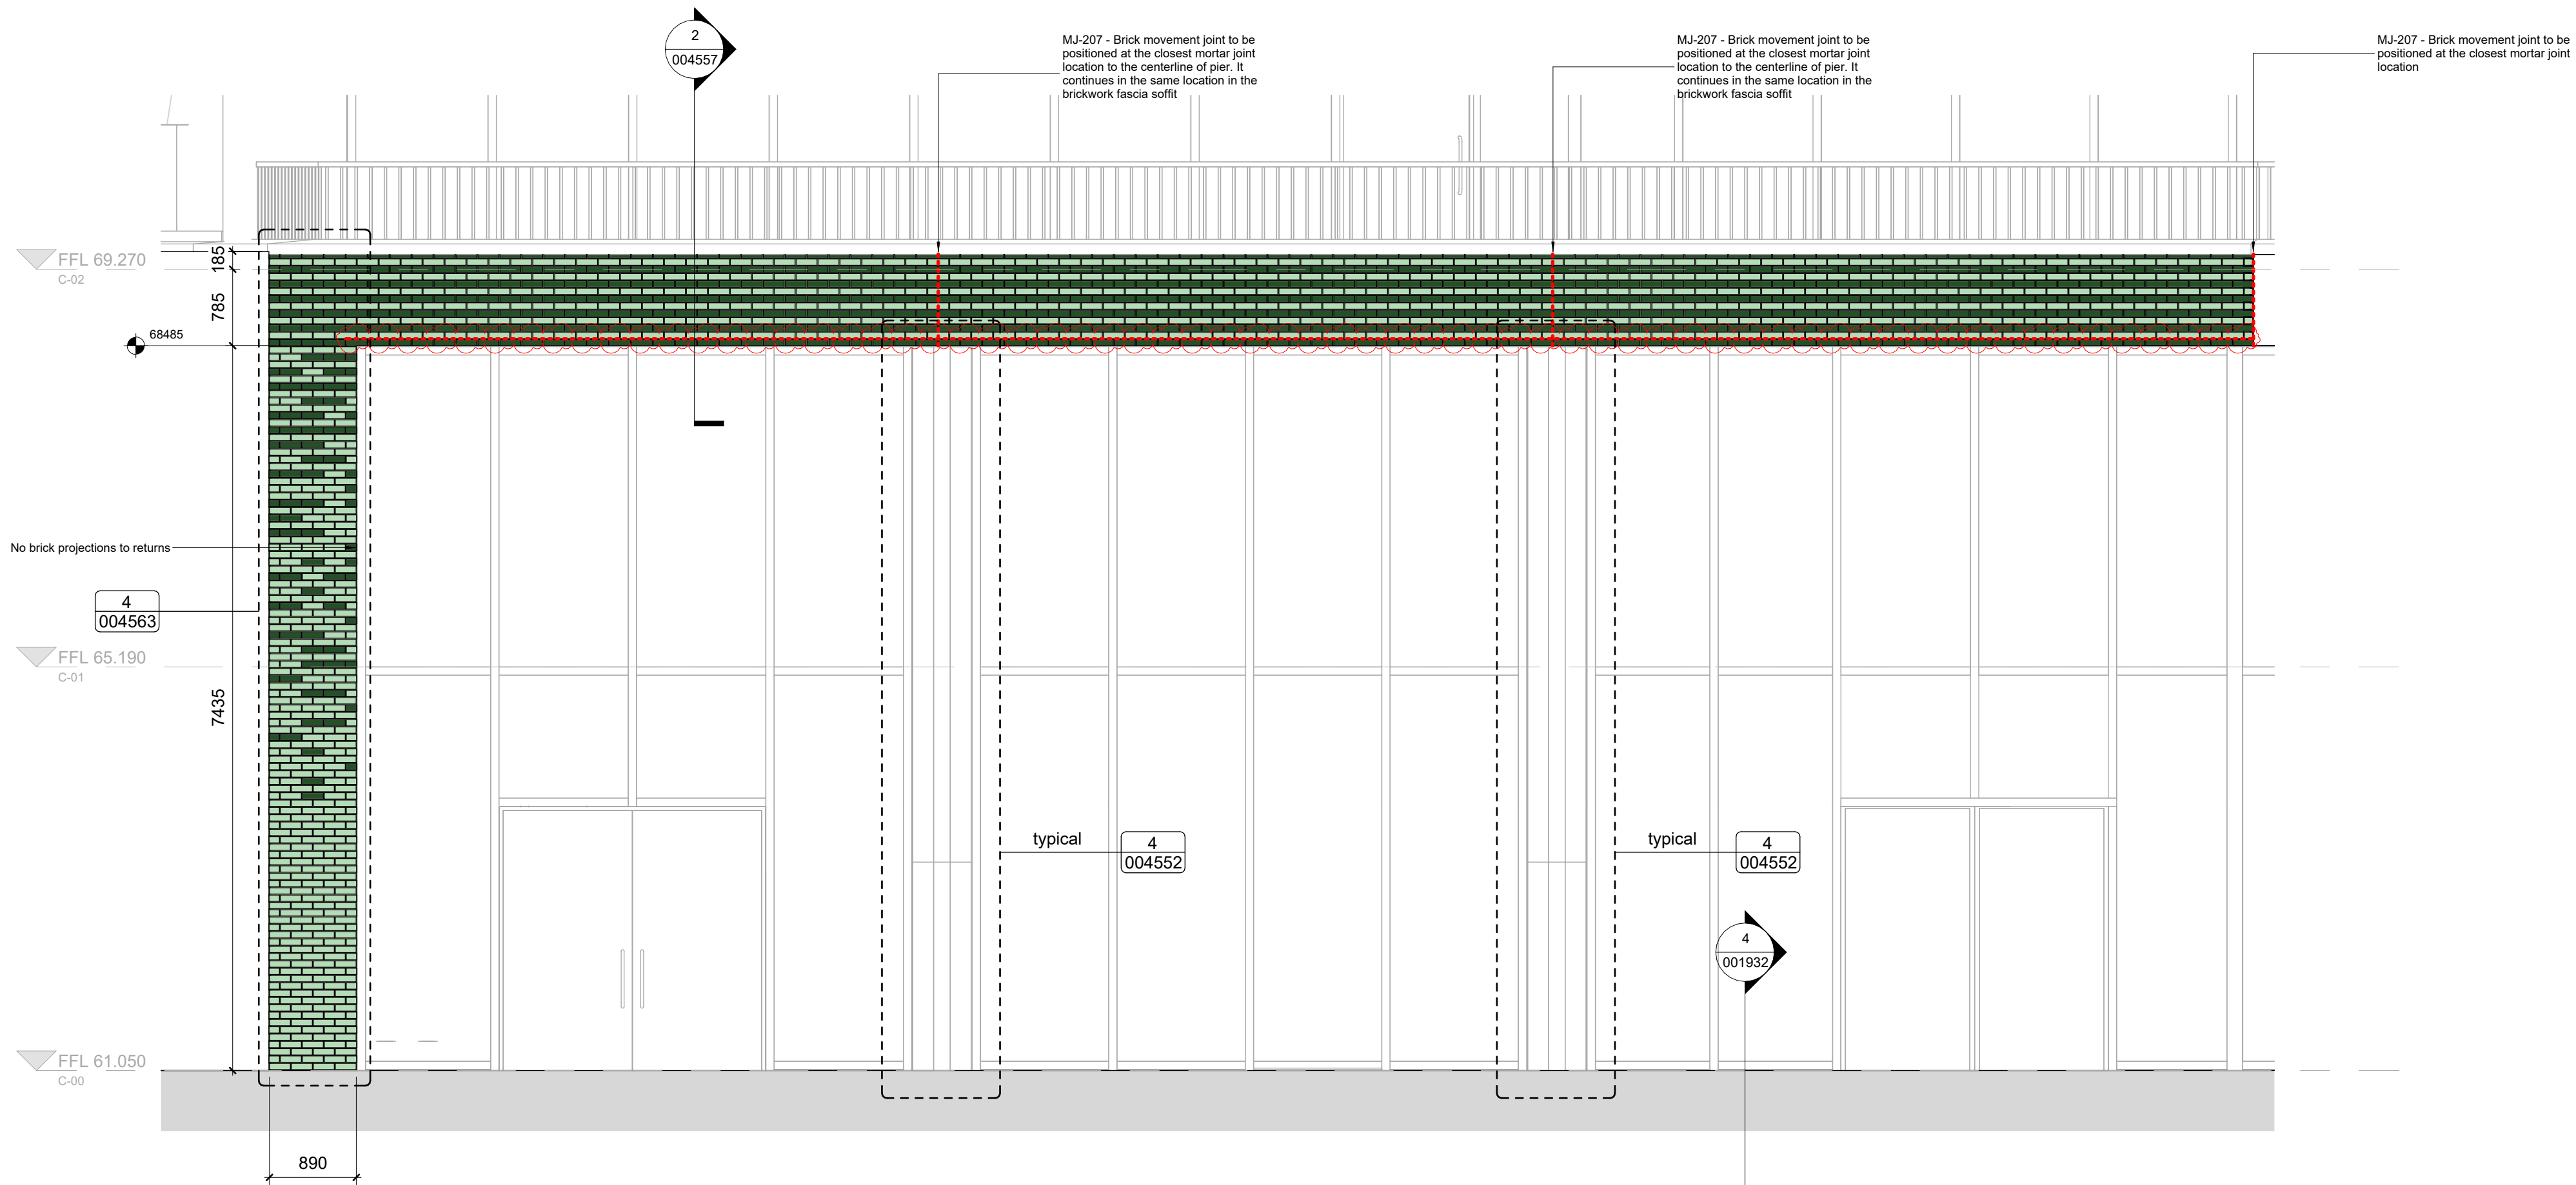

2 EAST ELEVATION (SOUTH) - PLINTH
1 : 50

REVISIONS		
REV	DATE	DESCRIPTION
P00	10.07.23	PRECAST BRICKWORK PACKAGE
P01	04.08.23	UPDATED BRICK SIZE
P02	31.10.23	UPDATED TO NEW MODEL CO-ORDINATES
C01	04.10.24	ISSUED FOR CONSTRUCTION
C02	10.01.25	ISSUED FOR CONSTRUCTION - TO SISK COMMENTS
C03	28.02.25	ISSUED FOR CONSTRUCTION - TO SISK COMMENTS

KEY PLAN

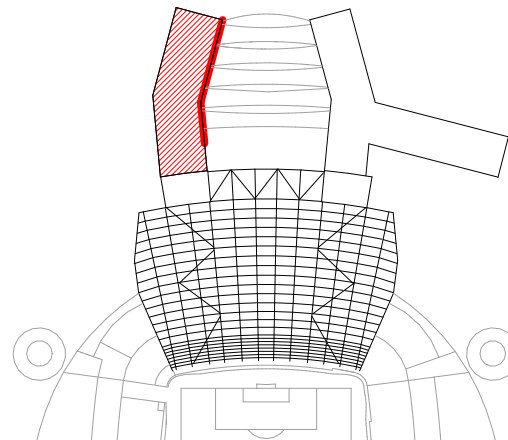

BRICKWORK LEGEND

- Flush Brick
- Projected Brick
- Brick expansion joint - MJ-207
- Swift box - EBF-201
- Bat box - EBF-203

Raked mortar joint above all flush bricks and flush mortar joint above all projected bricks. Refer to POP section 004557.

CLIENT



© COPYRIGHT. ALL RIGHTS RESERVED
THIS WORK IS COPYRIGHT AND CANNOT BE REPRODUCED OR COPIED IN ANY FORM OR BY ANY OTHER MEANS (GRAPHIC, ELECTRONIC OR MECHANICAL, INCLUDING PHOTOCOPYING) WITHOUT THE WRITTEN PERMISSION OF POPULOUS ANY LICENSE, EXPRESS OR IMPLIED, TO USE THIS DOCUMENT FOR ANY PURPOSE WHATSOEVER IS RESTRICTED TO THE TERMS OF THE AGREEMENT OR IMPLIED AGREEMENT BETWEEN POPULOUS AND THE INSTRUCTING PARTY.
USE FIGURED DIMENSIONS IN PREFERENCE TO SCALED. CHECK ALL DIMENSIONS ON SITE BEFORE FABRICATION OR SETTING OUT.

ARCHITECT

POPULOUS®

14 BLADES COURT | DEODAR ROAD | LONDON | SW15 2NU | UNITED KINGDOM
TELEPHONE +44 (0)20 8874 7666 FACSIMILE +44 (0)20 8874 7470
ALL PRODUCTION & INTELLECTUAL PROPERTY RIGHTS RESERVED © POPULOUS 2009

PROJECT NAME

MCFC NORTH EXPANSION


DRAWING TITLE

WP 3800 - BRICKWORK
COMMERCIAL BUILDING
EAST FACADE - ELEVATIONS

STATUS		RIBA STAGE				PROJECT NO.	
A5		5				4348	
DATE			SCALE			SIZE	
10/07/23			1 : 50			A1	
DRAWN		CHECKED		APPROVED			
AM		PH		MT			
PROJECT	ORIGIN	ZONE	LEVEL	TYPE	ROLE	DRAWING	REV
NSE-POP-CM- ZZ- DE- A - 004502 C							

REVISIONS		
REV	DATE	DESCRIPTION
P00	10.07.23	PRECAST BRICKWORK PACKAGE
P01	04.06.23	UPDATED BRICK SIZE
P02	31.10.23	UPDATED TO NEW MODEL CO-ORDINATES
C01	04.10.24	ISSUED FOR CONSTRUCTION
C02	10.01.25	ISSUED FOR CONSTRUCTION - TO SISK COMMENTS
C03	28.02.25	ISSUED FOR CONSTRUCTION - TO SISK COMMENTS
C04	28.04.25	ISSUED FOR CONSTRUCTION - ADDED ANNOTATIONS
C05	15.05.25	ISSUED FOR CONSTRUCTION - ADDED DIMS

KEY PLAN

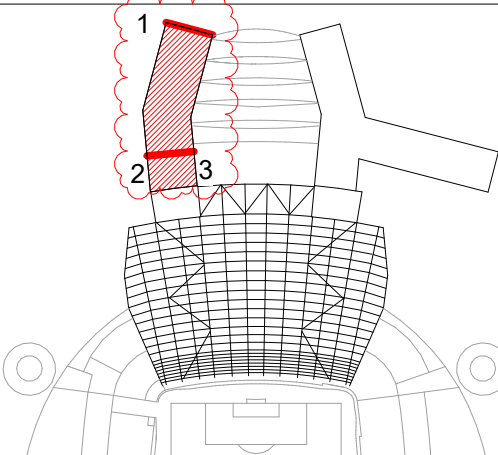

BRICKWORK LEGEND

- Flush Brick
- Projected Brick
- Brick expansion joint - MJ-207
- Swift box - EBF-201
- Bat box - EBF-203

Raked mortar joint above all flush bricks and flush mortar joint above all projected bricks. Refer to POP section 004557.

CLIENT



© COPYRIGHT. ALL RIGHTS RESERVED
THIS WORK IS COPYRIGHT AND CANNOT BE REPRODUCED OR COPIED IN ANY FORM OR BY ANY OTHER MEANS (GRAPHIC, ELECTRONIC OR MECHANICAL, INCLUDING PHOTOCOPYING) WITHOUT THE WRITTEN PERMISSION OF POPULOUS ANY LICENSE, EXPRESS OR IMPLIED, TO USE THIS DOCUMENT FOR ANY PURPOSE WHATSOEVER IS RESTRICTED TO THE TERMS OF THE AGREEMENT OR IMPLIED AGREEMENT BETWEEN POPULOUS AND THE INSTRUCTING PARTY.
USE FIGURED DIMENSIONS IN PREFERENCE TO SCALED. CHECK ALL DIMENSIONS ON SITE BEFORE FABRICATION OR SETTING OUT.

ARCHITECT
POPULOUS®
14 BLADES COURT | DEODAR ROAD | LONDON | SW15 2NU | UNITED KINGDOM
TELEPHONE +44 (0)20 8874 7666 FACSIMILE +44 (0)20 8874 7470
ALL PRODUCTION & INTELLECTUAL PROPERTY RIGHTS RESERVED © POPULOUS 2009

PROJECT NAME
MCFC NORTH EXPANSION

DRAWING TITLE
**WP 3800 - BRICKWORK
COMMERCIAL BUILDING
N & S FACADES - ELEVATIONS**

STATUS		RIBA STAGE			PROJECT NO.		
A5		5			4348		
DATE				SCALE		SIZE	
10/07/23				1 : 50		A1	
DRAWN		CHECKED		APPROVED			
AM		PH		MT			
PROJECT	ORIGIN	ZONE	LEVEL	TYPE	ROLE	DRAWING	REV
NSE-POP-CM- ZZ- DE - A - 004503							C0

