



rev

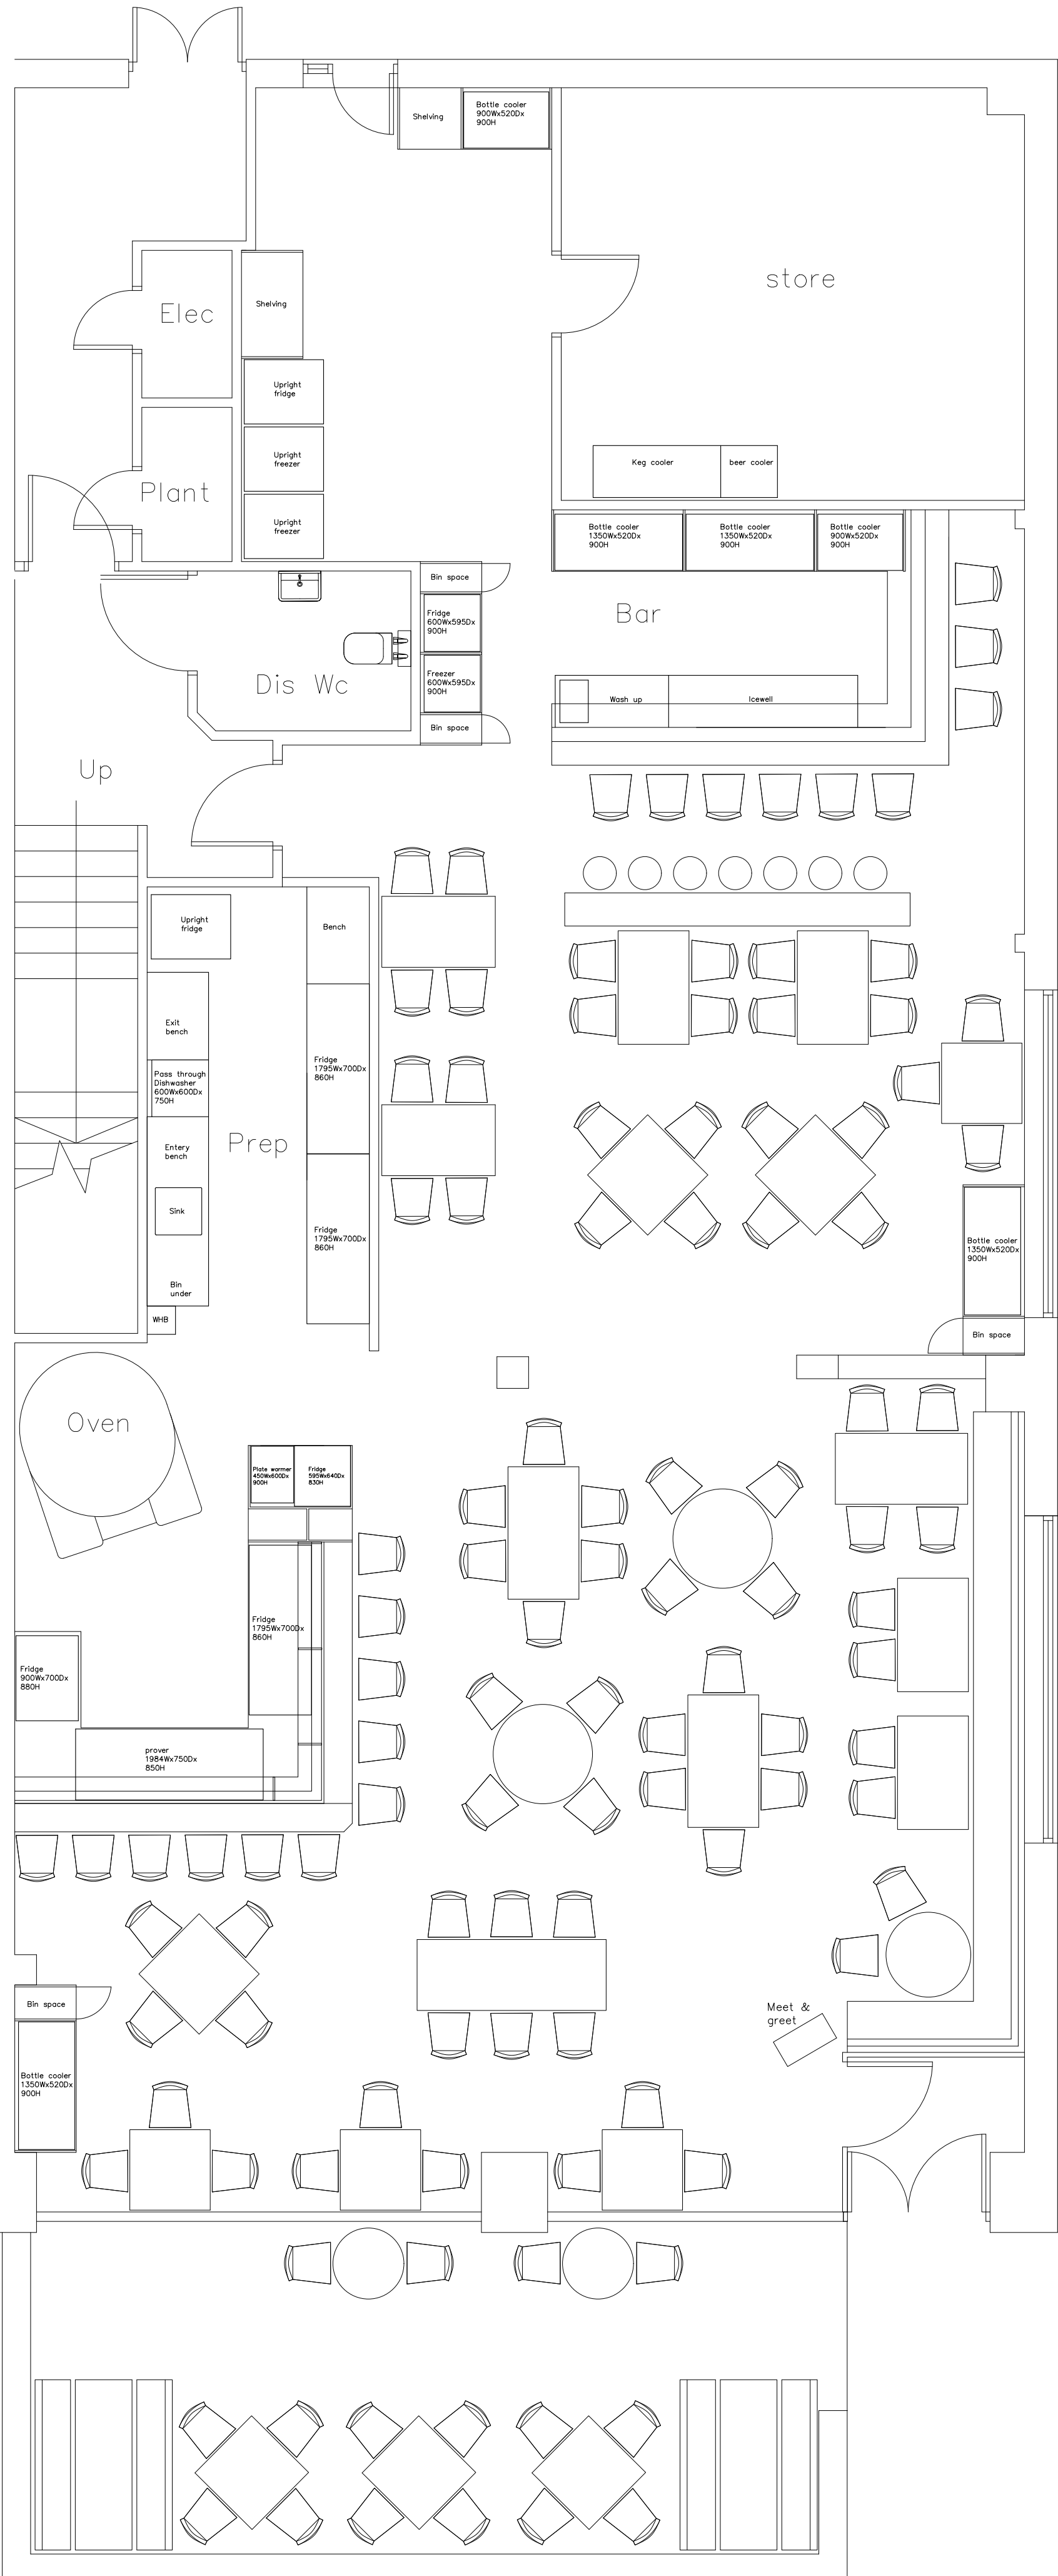

EXISTING GROUND FLOOR PLAN

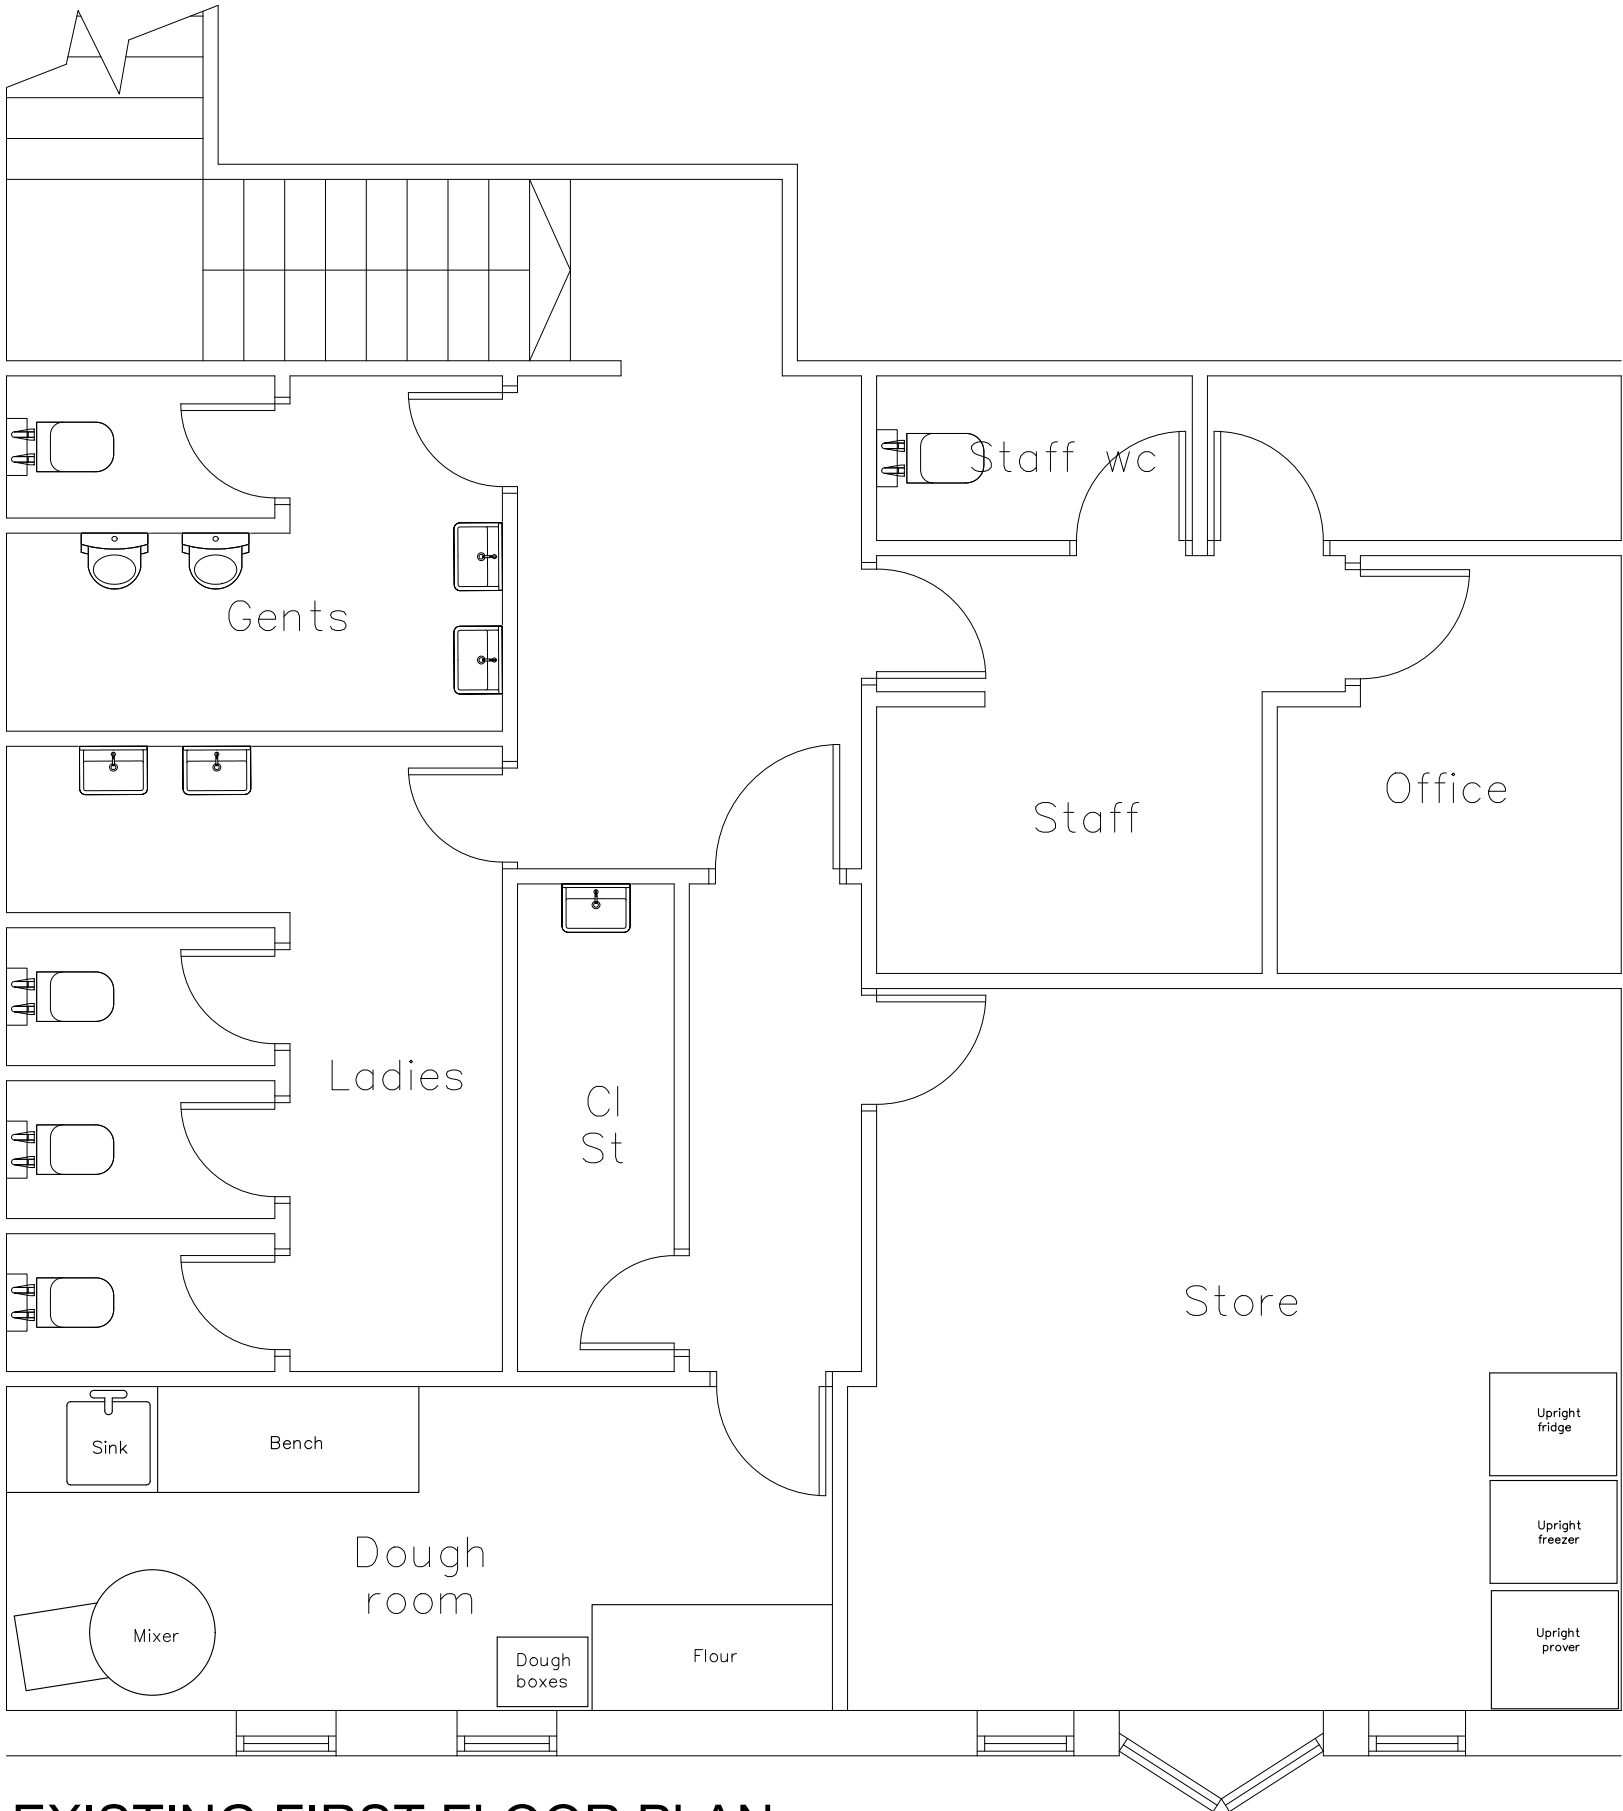

EXISTING FIRST FLOOR PLAN



MISSION MARS client

Rudys Pizza, 653 Wilmslow Road, Didsbury, Manchester project

EXISTING GROUND

AND FIRST FLOOR PLAN

GT41 job no

AS01 dwg no

1:50 scale

TT drawn

07377 160729 **mob**

toby@studio-72.co.uk email