


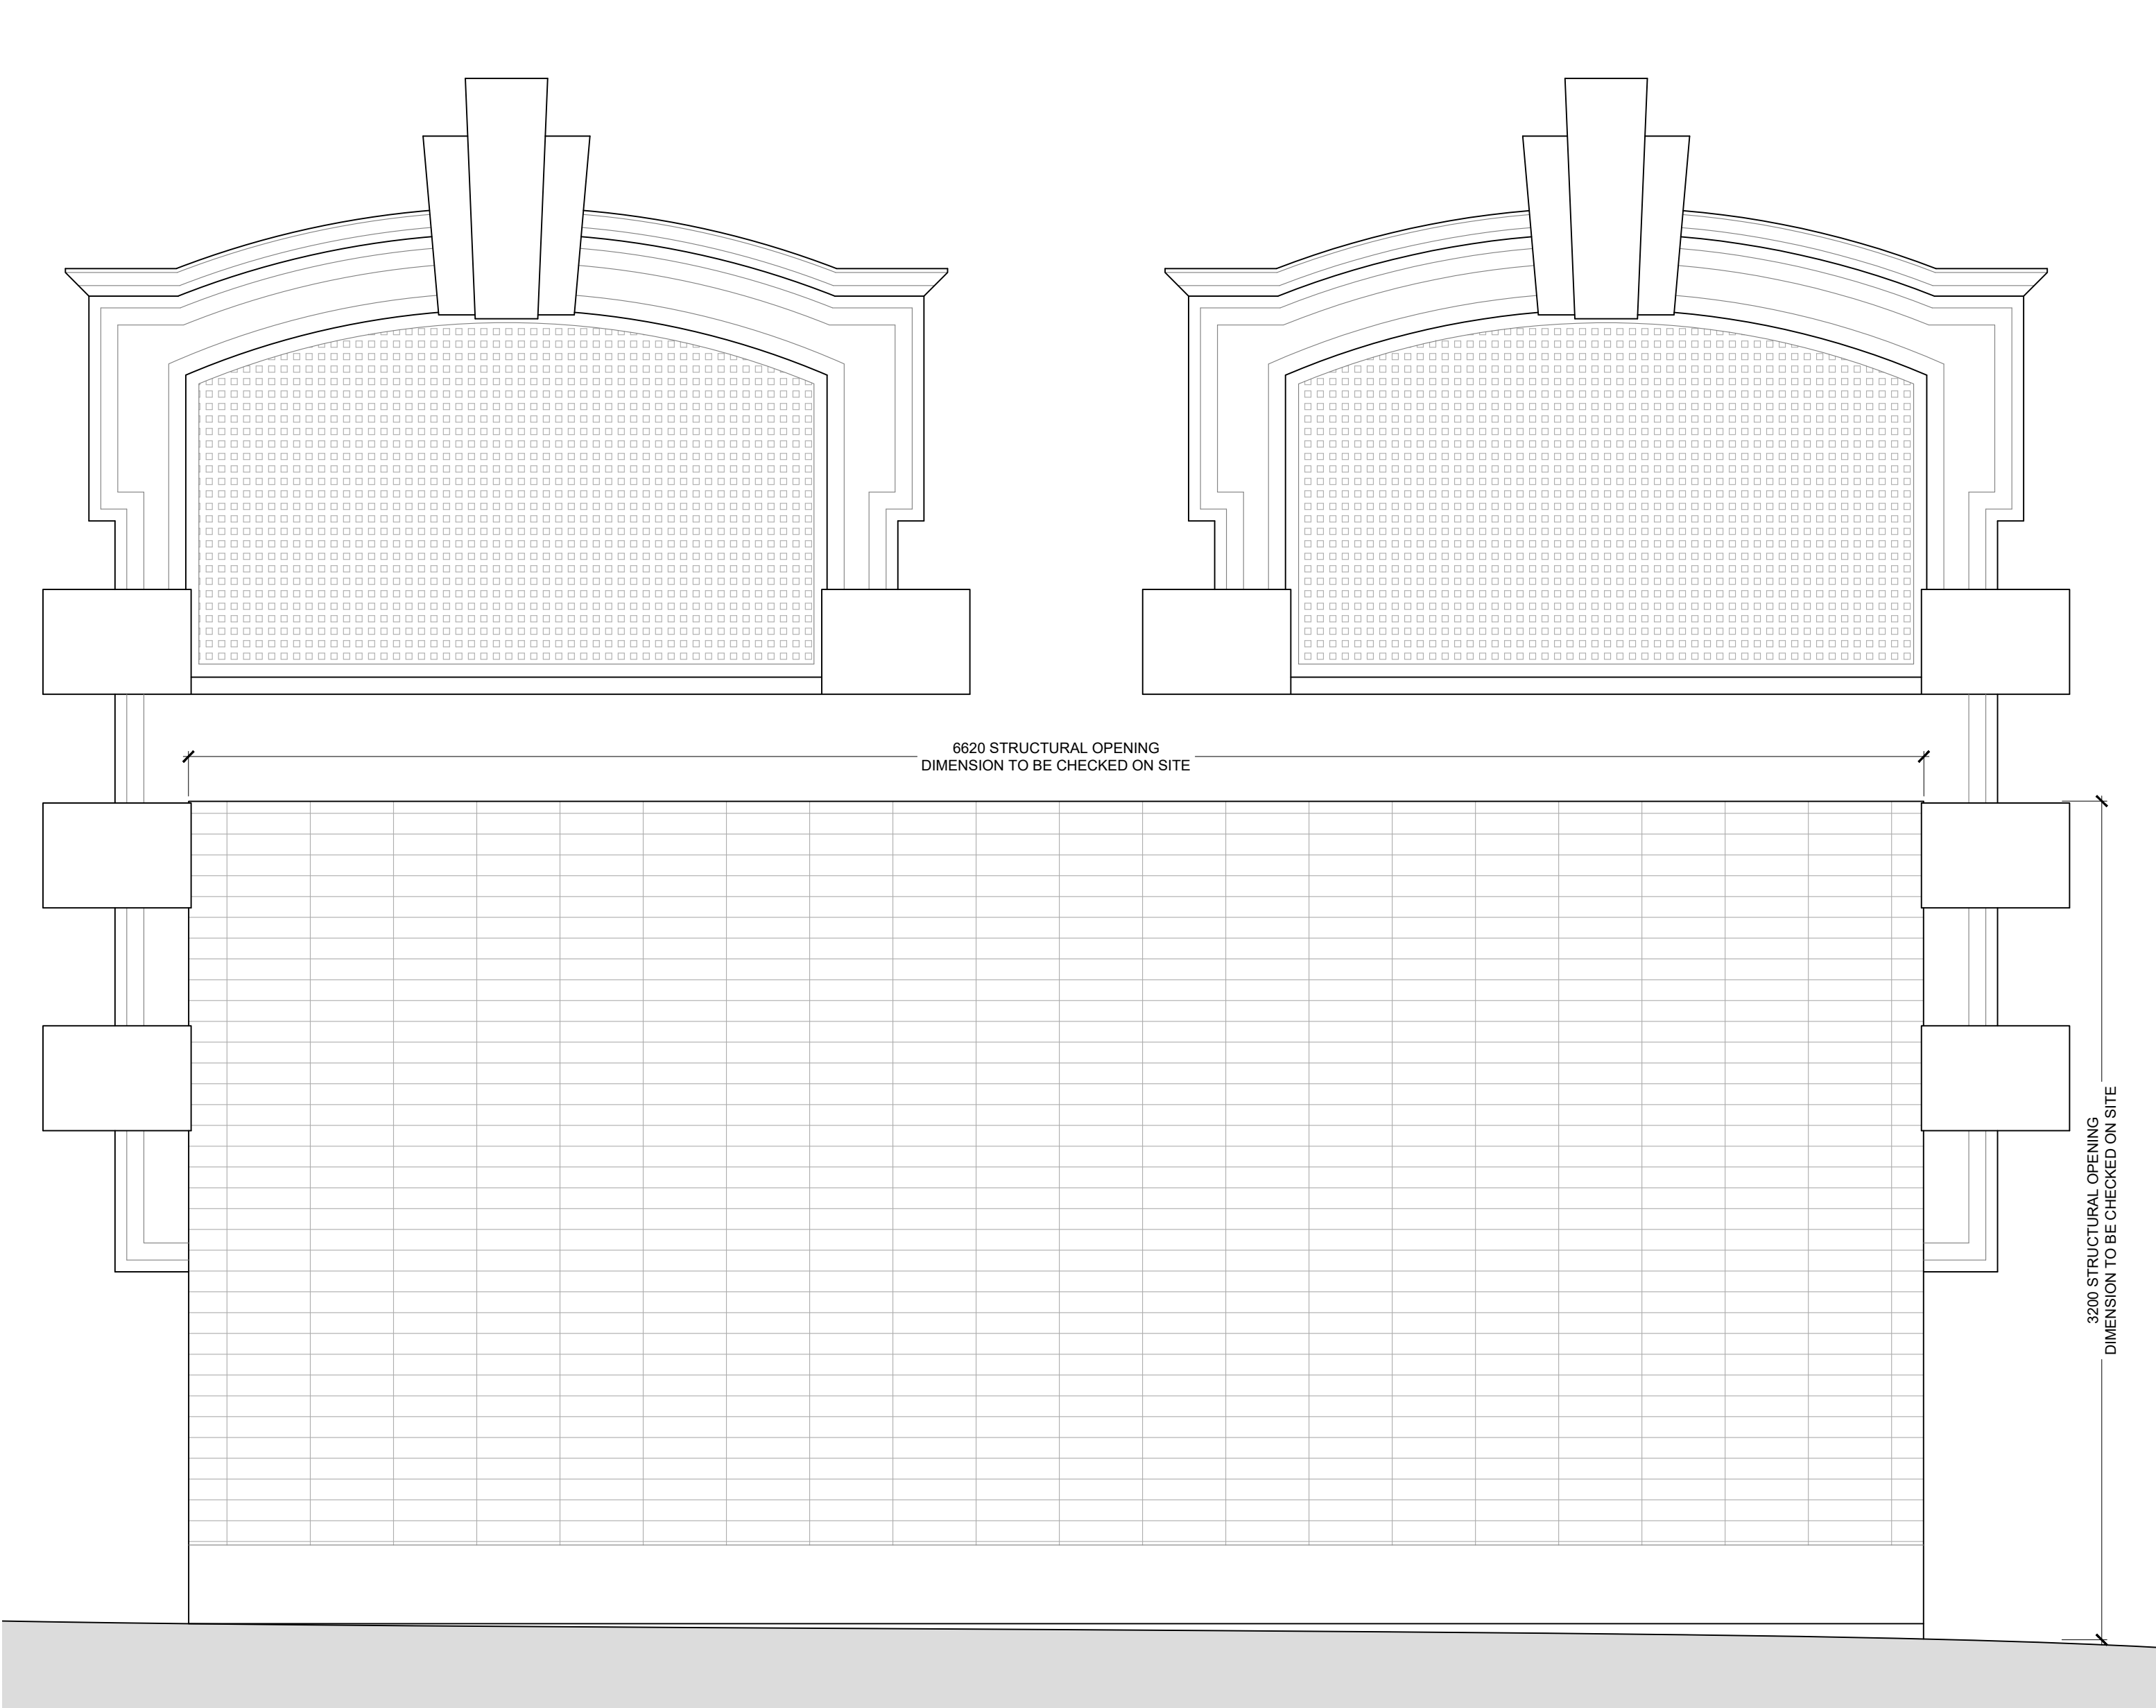

ED03 ROLLER SHUTER ELEVATION
SCALE 1:20

DOOR ED03

LOCATION: GROUND FLOOR SERVICE YARD ENTRANCE

EXISTING SHUTTER TO BE REMOVED AND REPLACED WITH:

TUBE AND LINK SECURITY SHUTTER WITH A BRICK BOND PATTERN TO MAZIMISE FREE AIR VENTILATION

STRUCTURAL OPENING 6620MM (W) X 3200MM (H).

ALL DIMENSIONS TO BE CHECKED ON SITE

FIRE RATING : NOT REQUIRED



PROPOSED SIDE ELEVATION - MILK STREET
(SOUTH EAST FACING) - 1:100

EXISTING ROLLER SHUTTER TO YARD
AREA TO BE REPLACED WITH A TUBE AND
LINK SECURITY SHUTTER WITH A BRICK
BOND PATTERN TO MAZIMISE FREE AIR
VENTILATION - SEE TYPICAL EXAMPLE
ADJACENT



TENDER ISSUE

AM	DRAWN	NOV 25		SP
DRAWN	REVISION	DATE	VER	
PROJECT INNKEEPERS COLLECTION 1-3 YORK STREET (BROWNS) MANCHESTER				
TITLE ED03 ROLLER SHUTTER DOOR SCHEDULE AND DETAILS				
SCALE VAR @ A1				
JOB No MAB46	DRAWING No AZ55		REV /	

AP

ALLISON PIKE

ARCHITECTS & DESIGNERS

7 Buxton Road West, Disley,
Stockport, Cheshire, SK12 2AE.
Website: www.allisonpike.com

Telephone: 01663 763000
Facsimile: 01663 766772
Email: studio@allisonpike.com

© Allison Pike Partnership Limited.