


Do not scale off this drawing. All dimensions to be checked on site prior to manufacture and construction. This drawing is the property of The Friday Project and should not be reproduced without permission. All discrepancies to be brought to the attention of the architect immediately. This drawing to be read in conjunction with the specification / bill of quantities and related drawings.

REVISION

FIRST ISSUE

23.01.26 LA

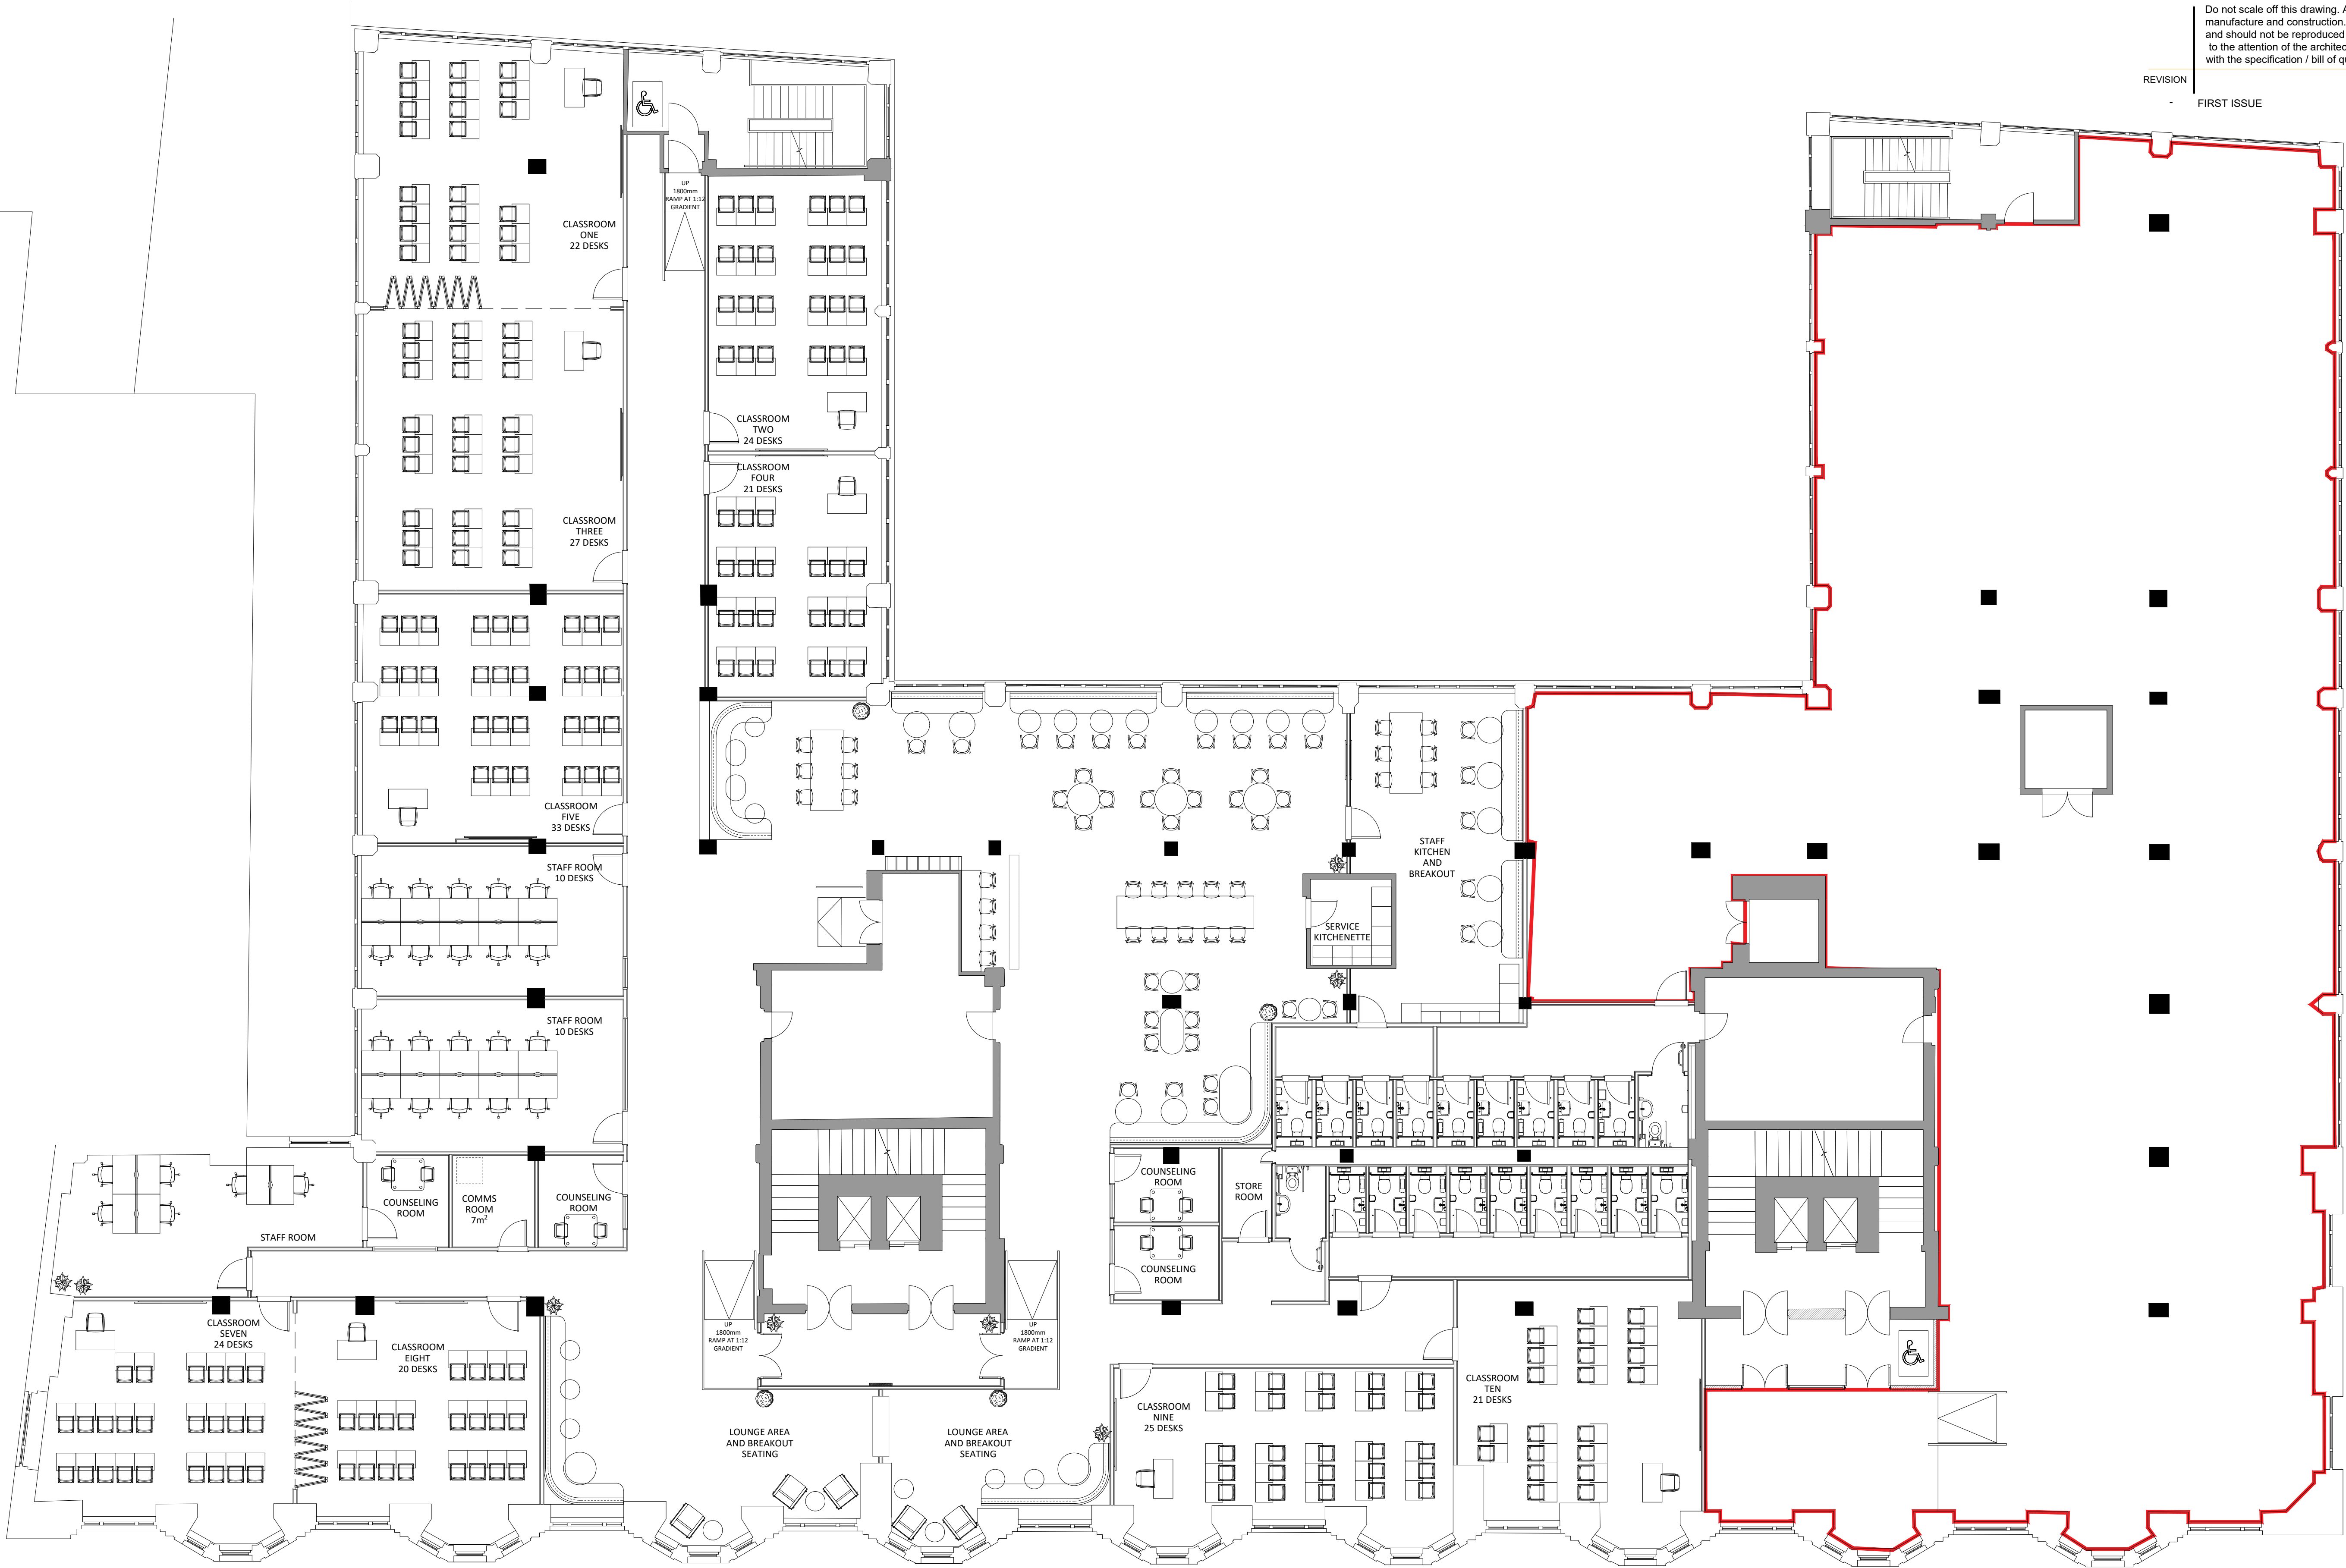

0 0.5 1.0 2.0 3.0 4.0 5.0m
Scale 1:100



AREA OF FOURTH FLOOR FOR WHICH
CHANGE OF USE IS APPLIED FOR

APAM client

BRIDGEWATER HOUSE
58-60 WHITWORTH ST, MCR

project

PROPOSED FOURTH
FLOOR PLAN

title

BC01 job No.

AK01 dwg No.

1:100 @ A1 scale

BY OTHERS drawn

TFP

thefridayproject
lucy@fridayproject.co.uk