



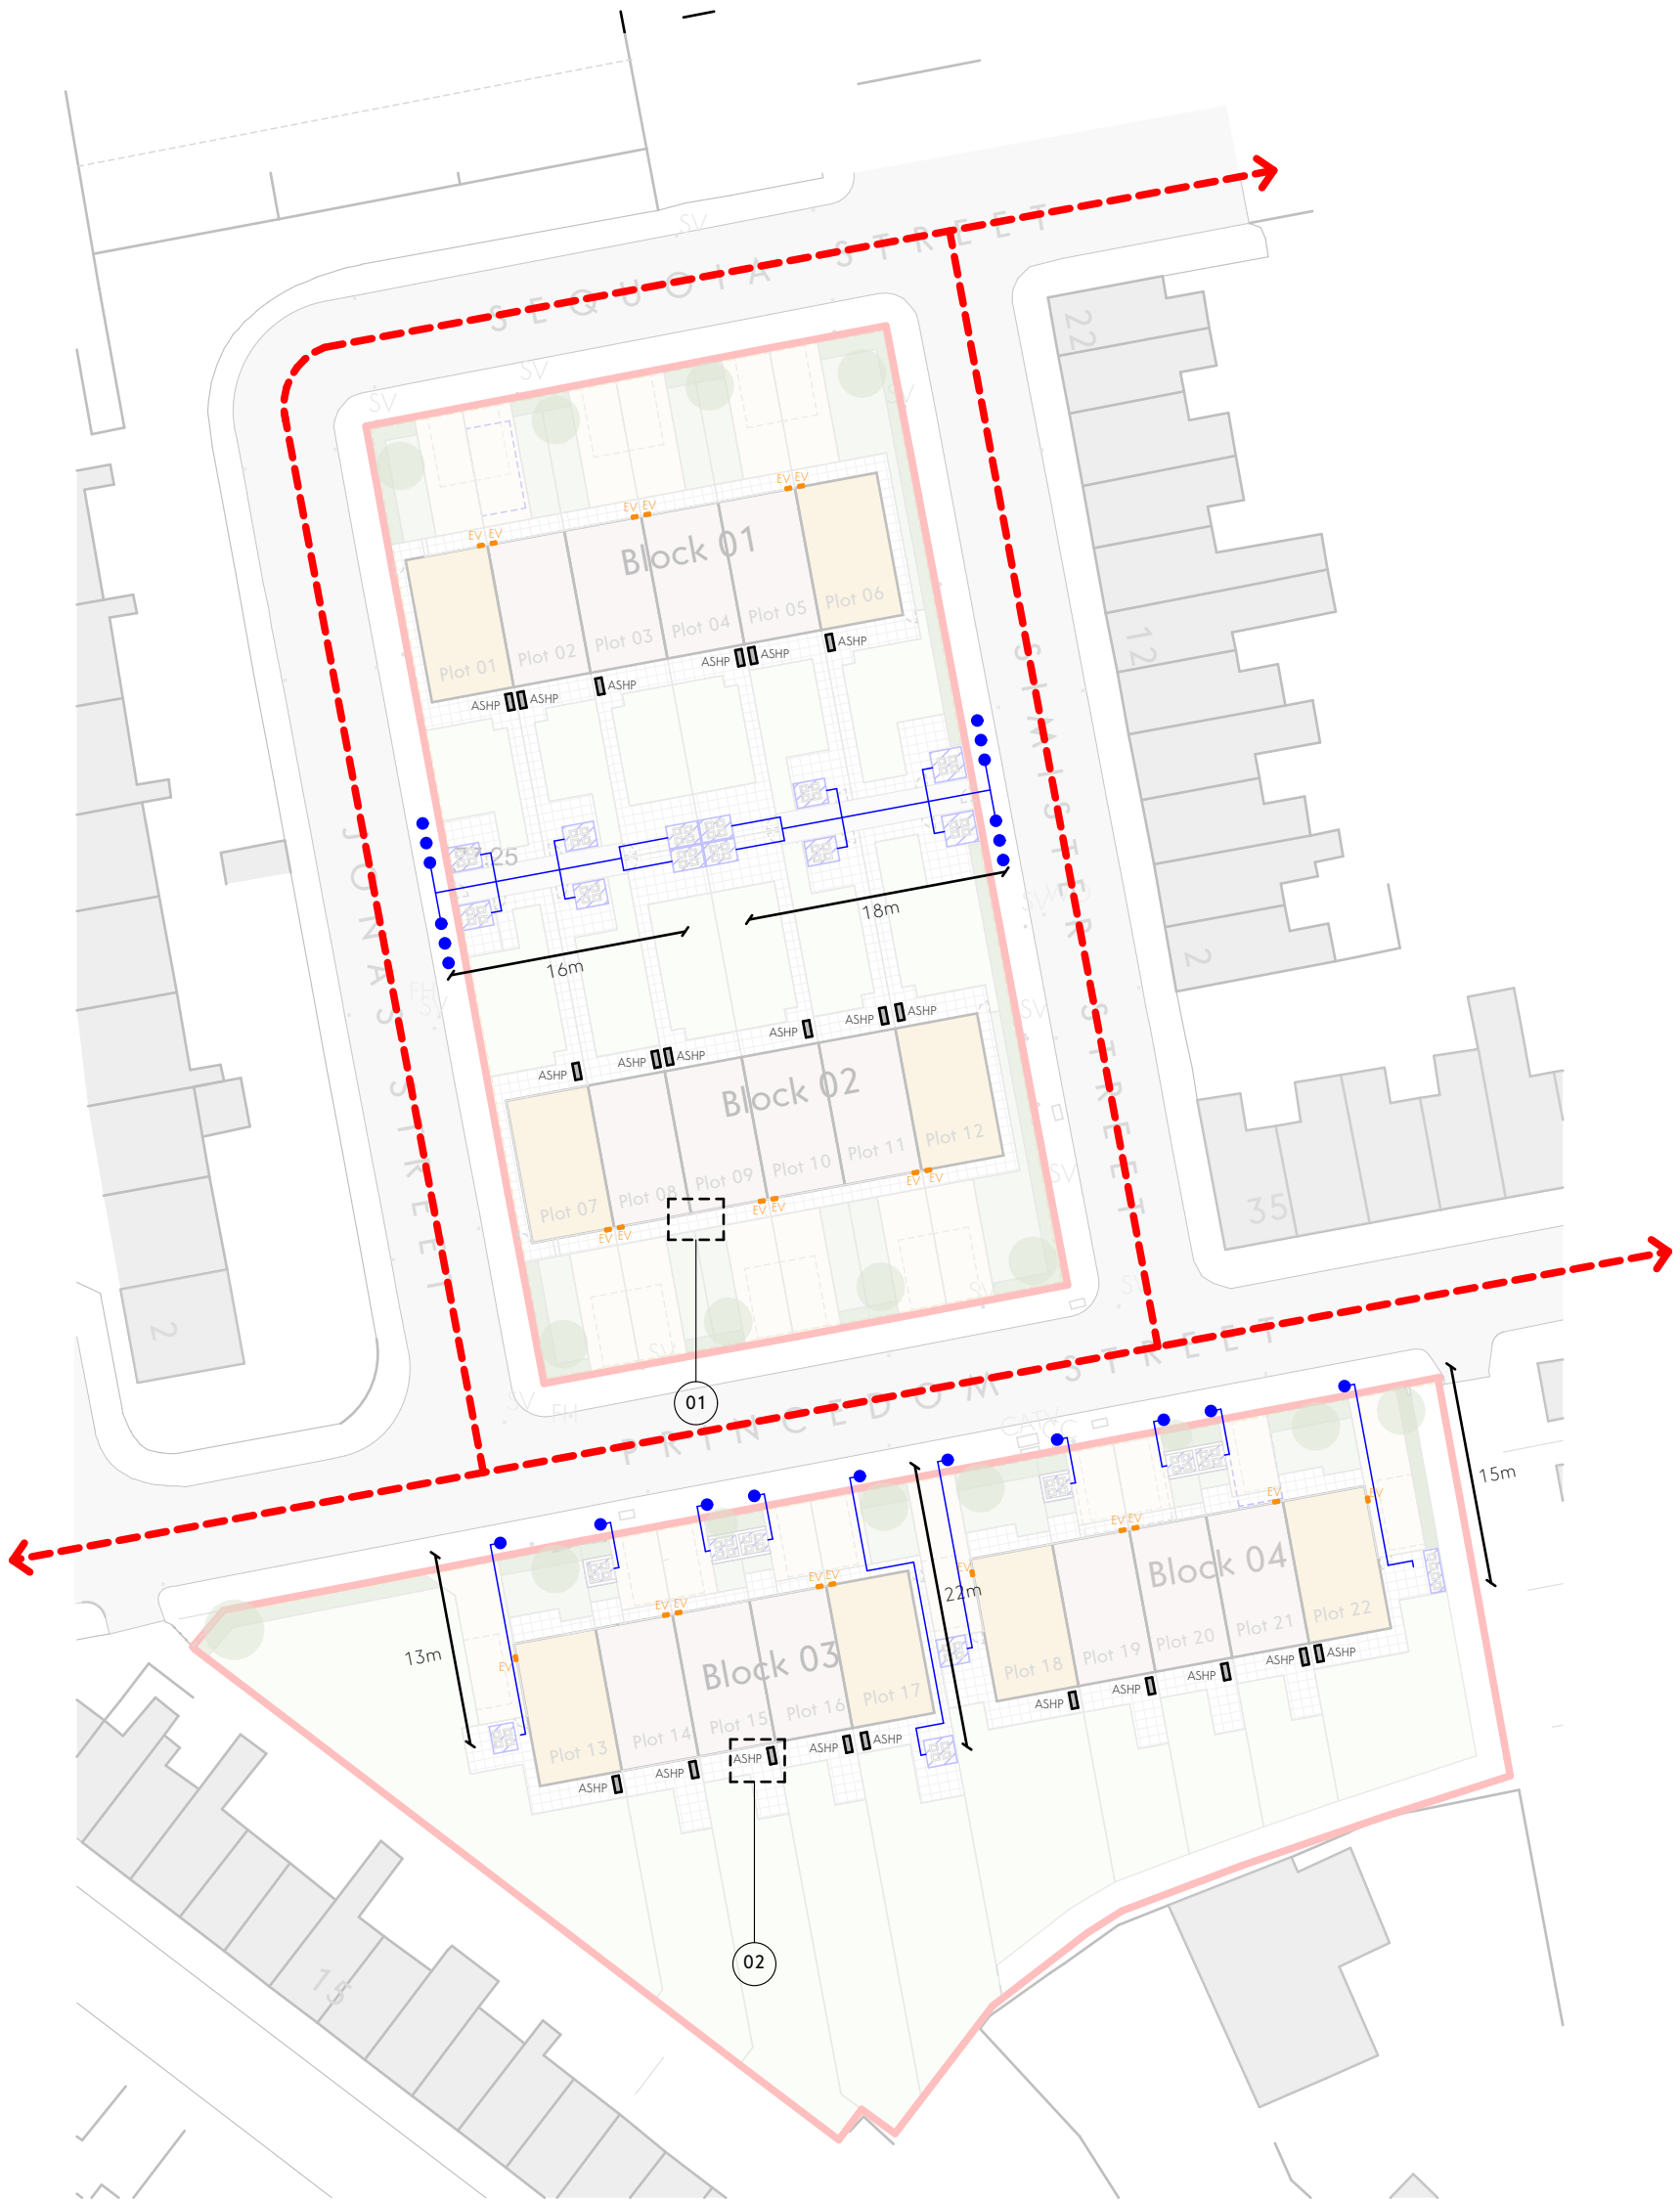


KEY

- Site Boundary
- Proposed Bin Lorry Route
- Proposed Bin Pull
- New bin collection point
- Bin Stores in Rear Gardens for 4x 240 Litre Bins
- Air Source Heat Pump
- Electric Vehicle Charging Port

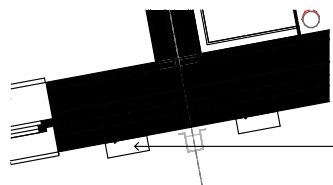

01 - EV Charging Ports
1:50

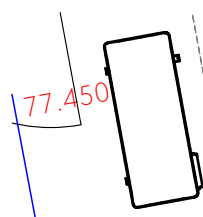

02 - ASHP Location
1:50

Air Source Heat Pump condenser unit located on rear elevation.

This drawing is the property of GWP Architecture. Copyright is reserved by them and the drawing is issued on the condition that it is not copied, reproduced, retained, or displayed to any unauthorised person, either wholly or in part, without the consent in writing of GWP Architecture.


All drawings and specifications should be read in conjunction with the project health and safety plan, any possible conflicts should be presented to the Planning Coordinator.

All work to be carried out in accordance with current Building Regulations.

Contractors must verify all dimensions at the job before commencing any work or making shop drawings.

Written dimensions should be taken. Do not scale off drawing. Do not take digital dimensions from this drawing.

Any discrepancies to be reported to the Architect.

 

C05	06.01.26	EV location adjusted	MK	RT
C04	15.08.25	Visibility splay added & ASHP location adjusted as clouded	VT	CT
C03	28.05.25	Planning Issue	CT	DT
C02	11.12.24	Issue for S73	CT	DT
C01	10.12.24	Construction Issue	EA	CT
P03	31.10.24	Issued to planning	EA	CT
P02	28.10.24	Updated with EV and ASHP	JB	DT
P01	18.10.24	First Issue	JB	DT
Rev	Date	Comment	Dr	Ch

[Volumes/Data/CAD/51512421 Princedom Street/A_Architects_GWP/Model/Princedom Street - (515)2421-GWP-01-XX-M3-A-P02.pln]

GWP Job Reference (515)2421

Job Title Princedom Street

Client

JOHN SOUTHWORTH
BUILDING FUTURES TODAY

Proposed Waste Management, EV Charging & ASHP Locations

Name	(515)2421-GWP-01-ZZ-D-A-(90)-0005		
Scale	1:500@A3	Revision	C05
Drawn/Checked	VT / CT	First Issue	18.10.24
Drawing Status	A5 - Construction		



CHARTERED ARCHITECTS
INTERIOR DESIGNERS
SPACE PLANNERS
PROJECT MANAGERS
LANDSCAPE ARCHITECTS

03.01 Tower Works 2 Globe Road Holbeck Leeds LS11 5QC
+44(0)113 266 6044 (t) | +44(0)113 268 1859 (f)
architecture@gwp-arch.com | www.gwp-arch.com