




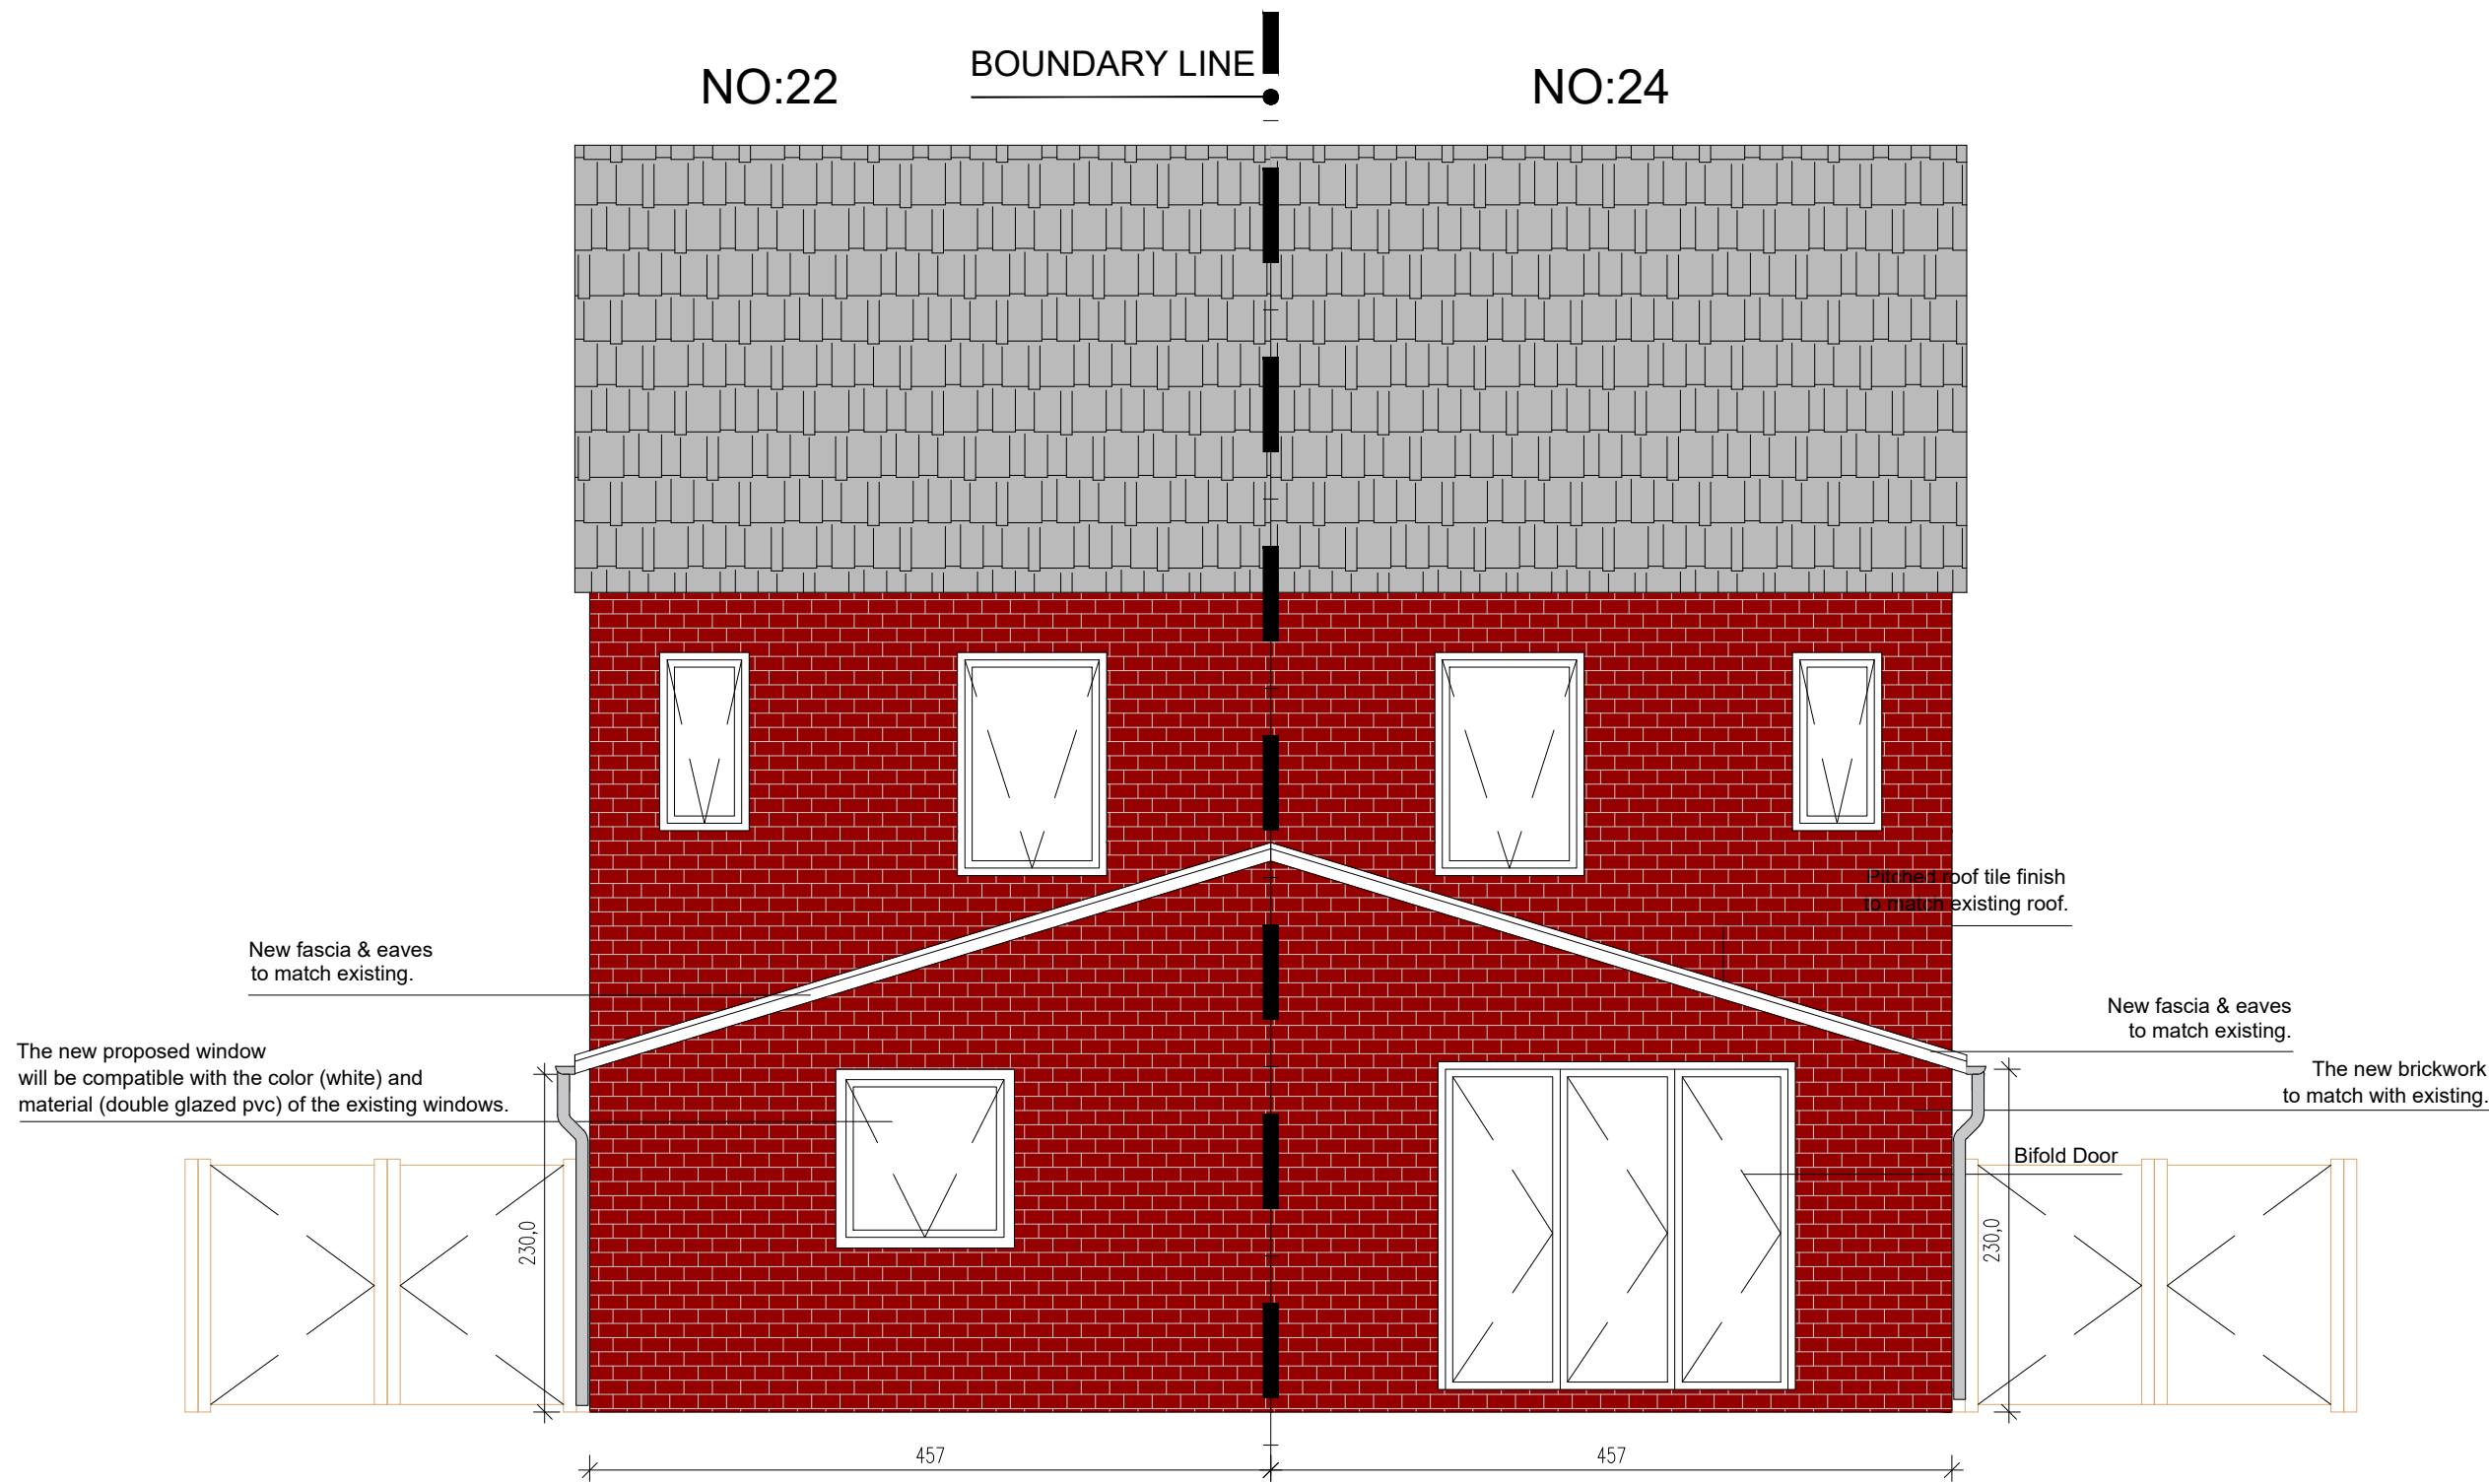


PROPOSED
REAR ELEVATION
SCALE: 1/50

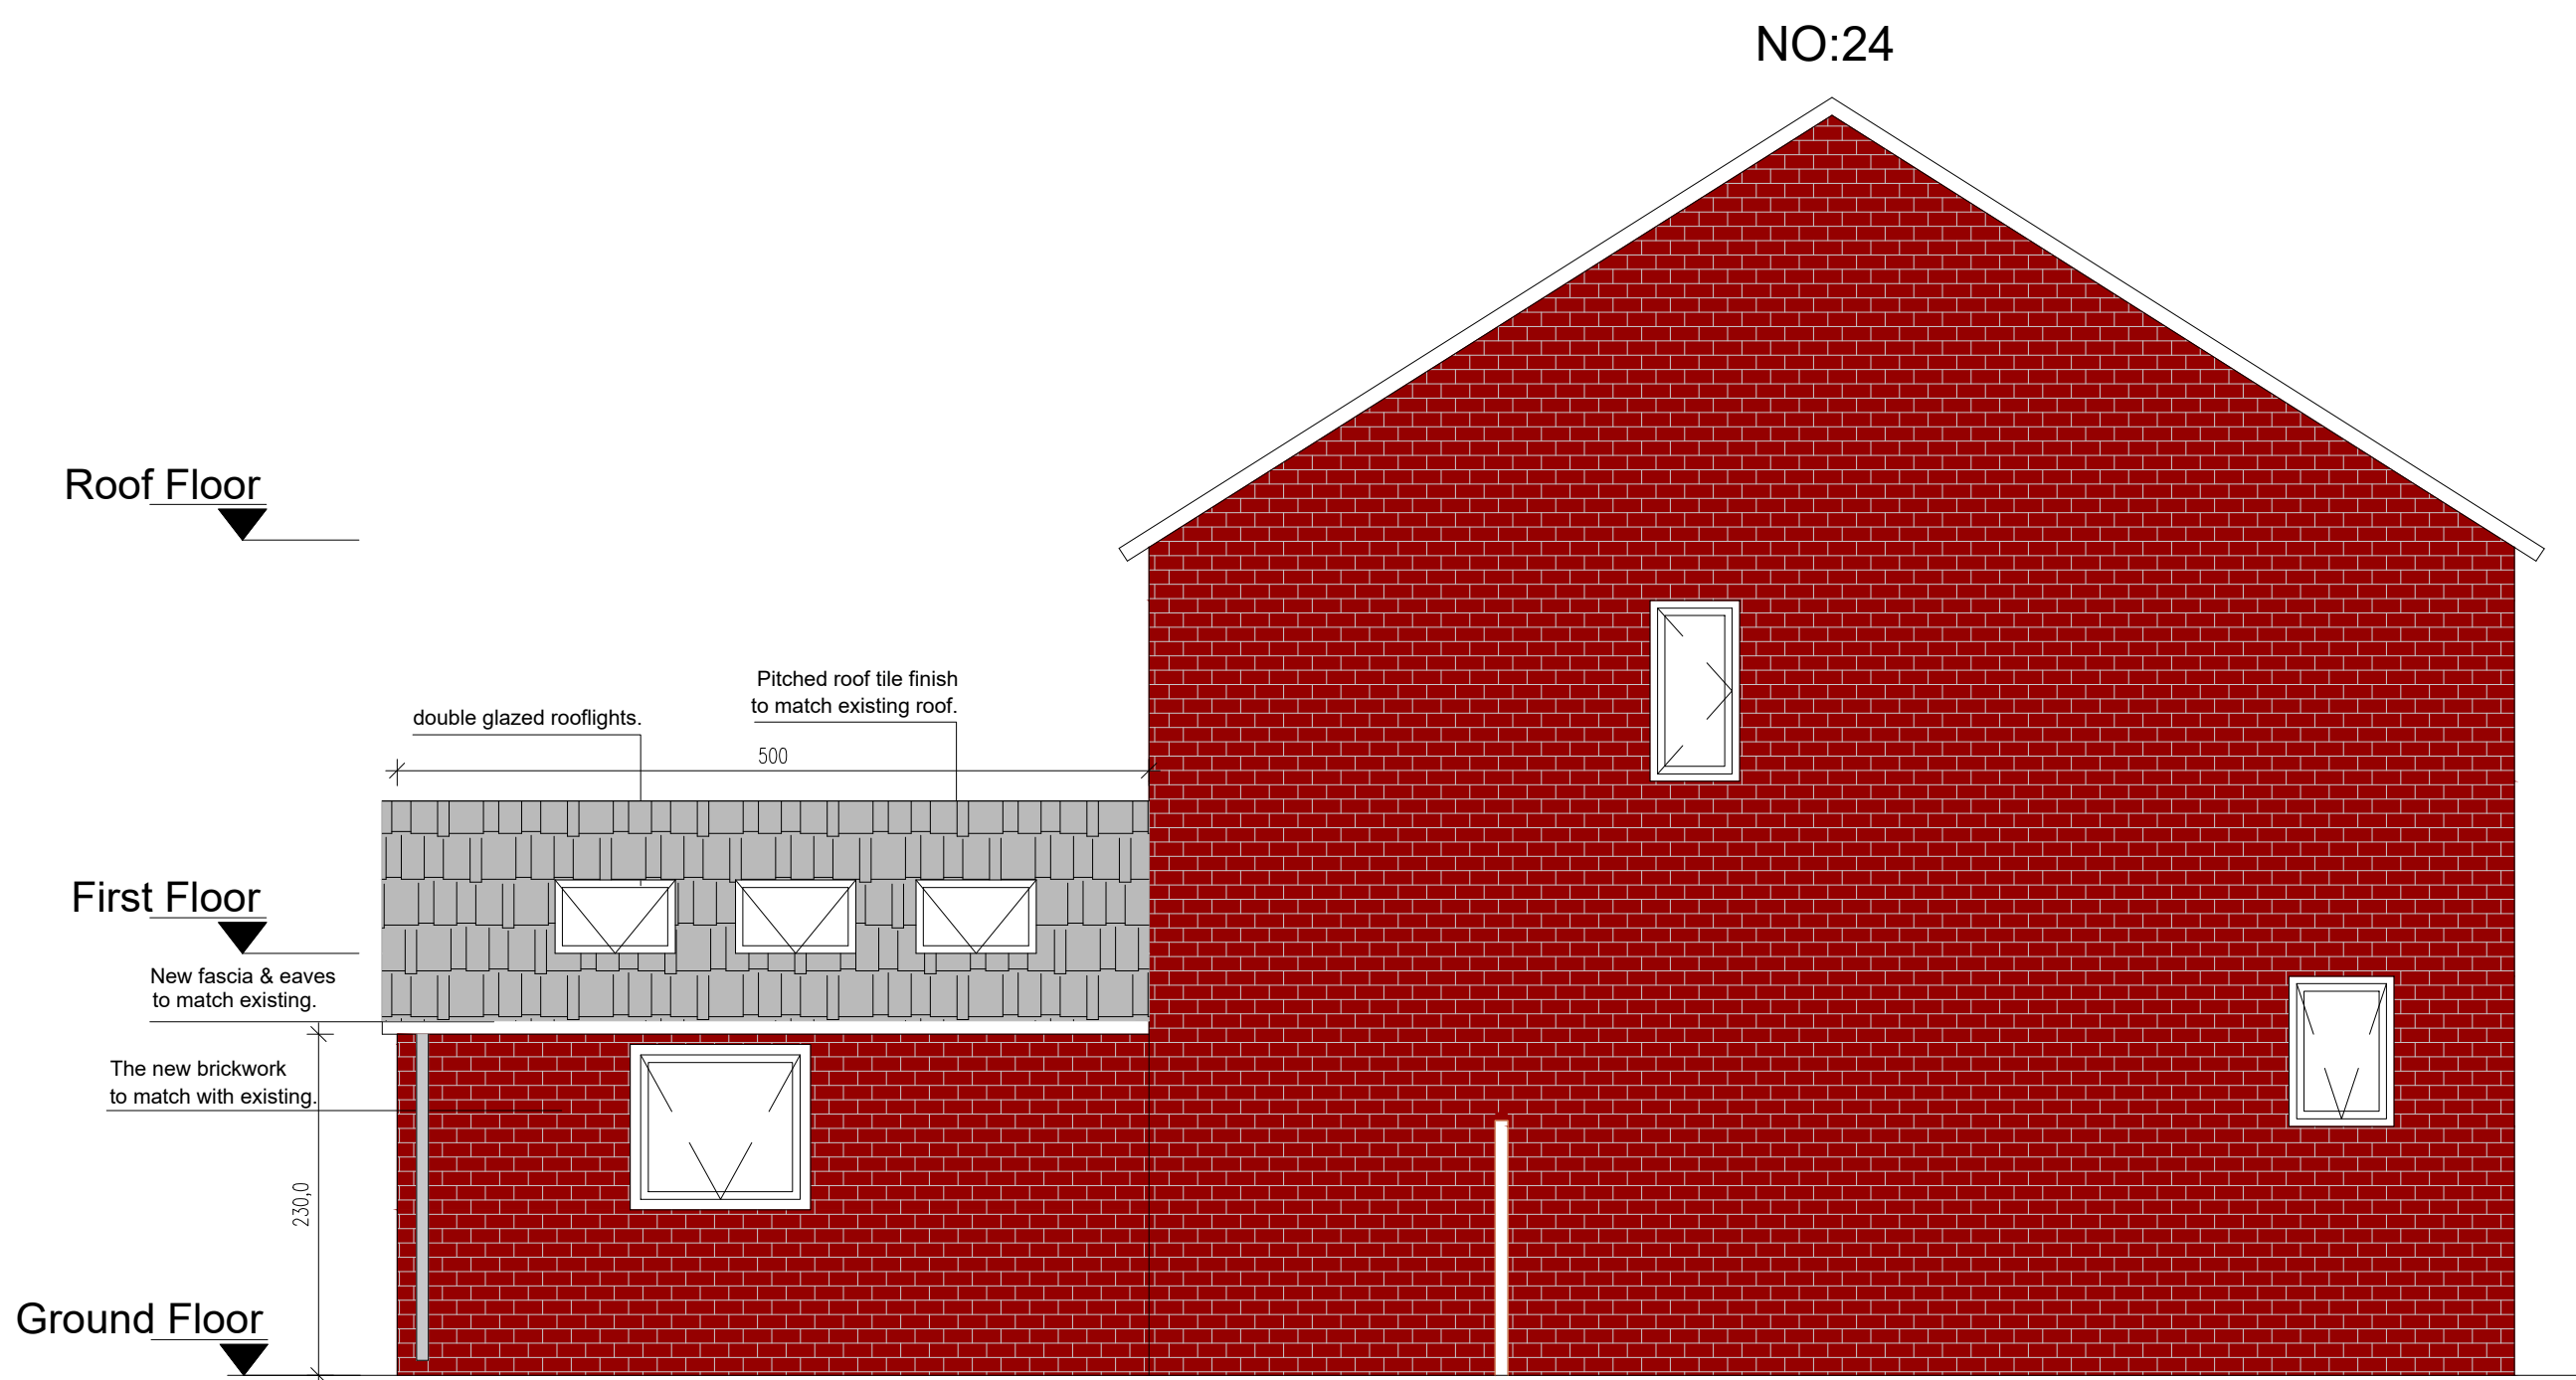

PROPOSED
SIDE ELEVATION
SCALE: 1/50

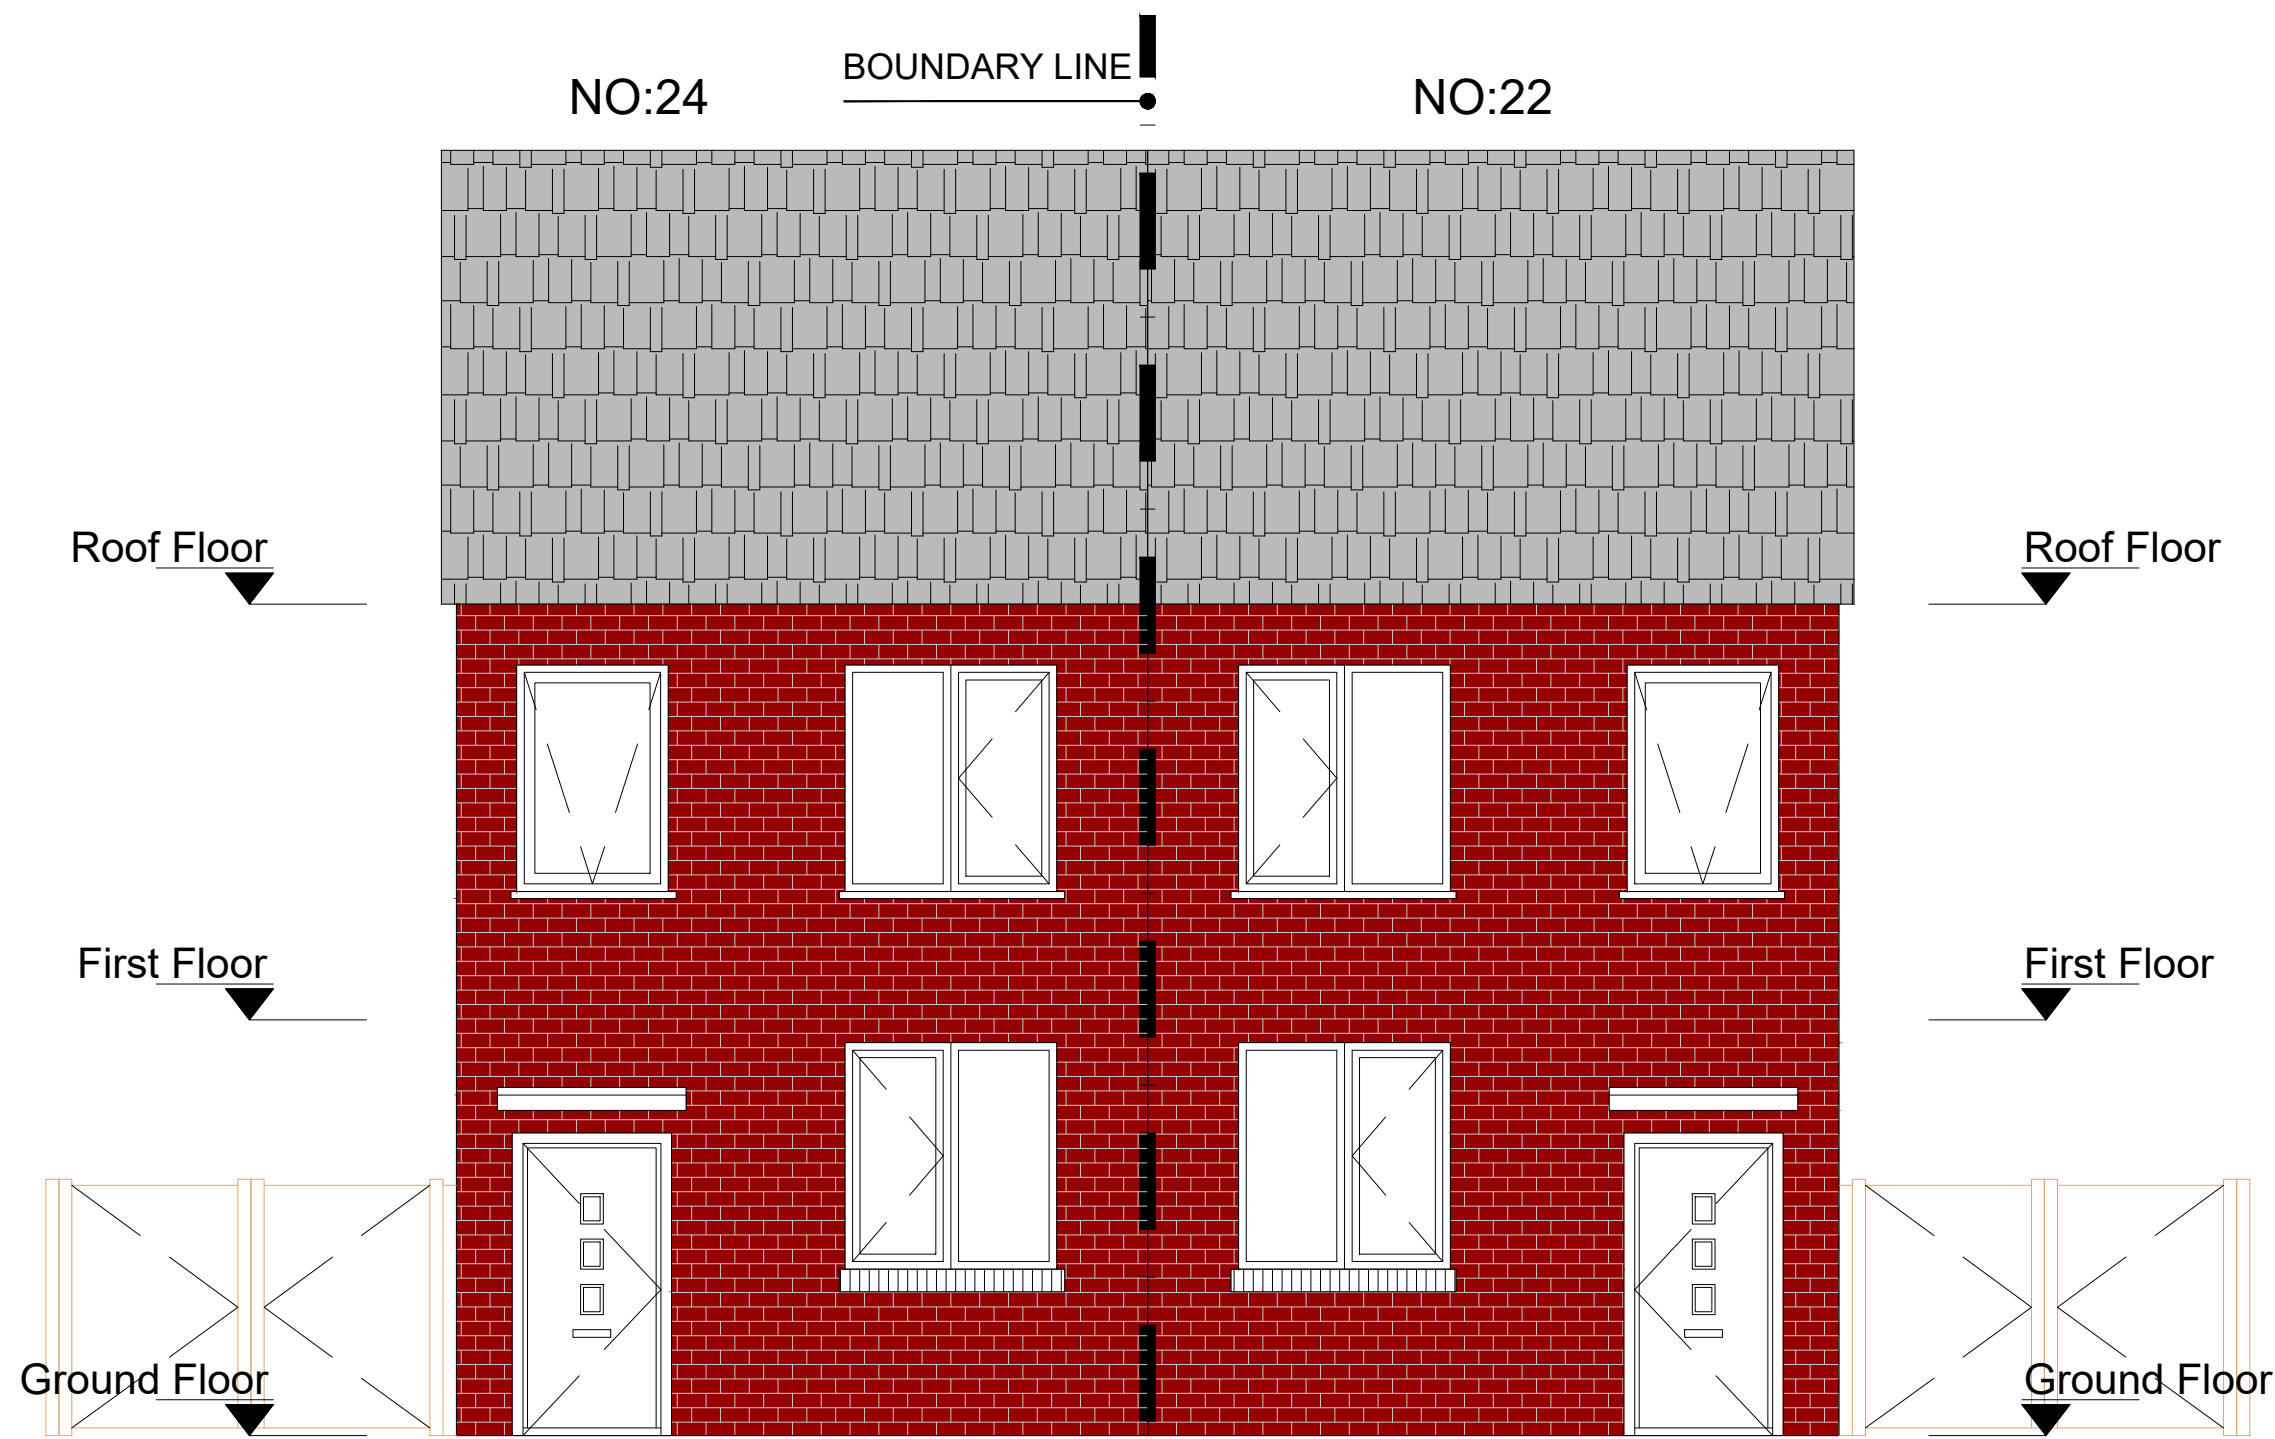

PROPOSED
FRONT ELEVATION
SCALE: 1/50

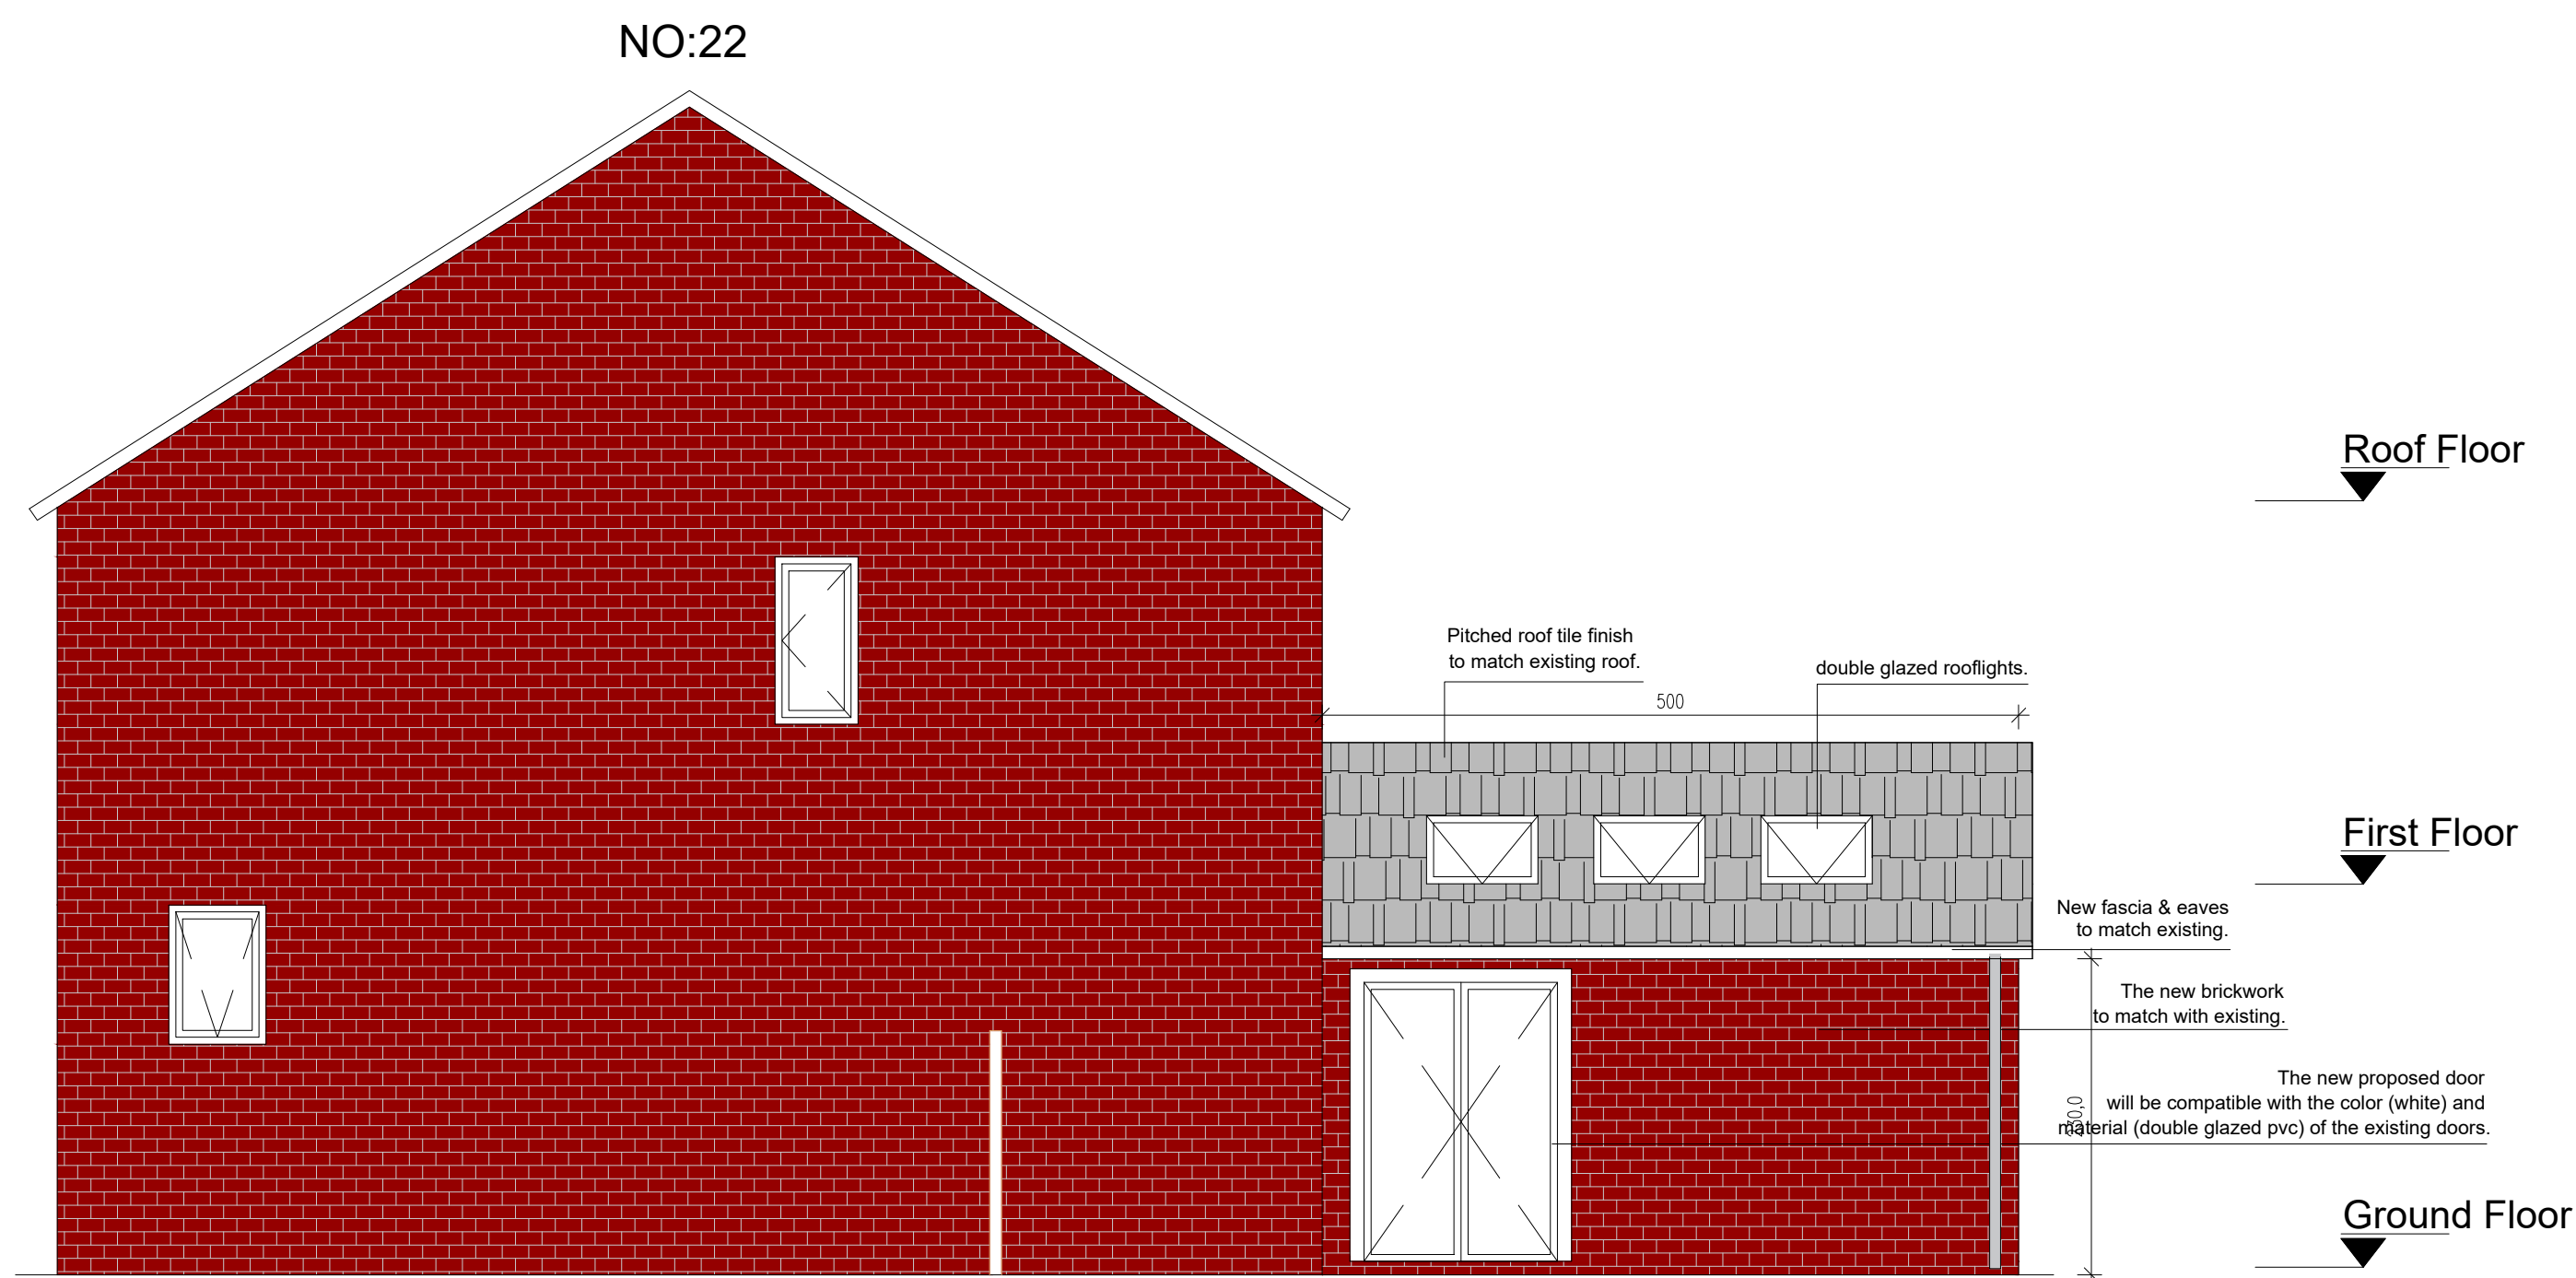

PROPOSED
SIDE ELEVATION
SCALE: 1/50



REV	DATE	DESCRIPTION
Notes All dimensions and levels to be checked on site by contractor prior to preparation of shop drawings and commencement of work on site. All dimensions are in centimetres unless stated otherwise. This drawing and the copyrights and patents therein are the property of the Designer and may not be used or reproduced without consent. This drawing is to be read in conjunction with all relevant consultants' and/or specialists' drawings/documents and any discrepancies or variations are to be notified to the Designer before the affected work commences.		
18 Marshall Road Woolston Warrington Cheshire WA1 4BS tel 0742 535 5641		
Project: 22 - 24 Metcombe Way Manchester M11 3BY Drawing title: Proposed Elevations		
Scale: 1/50 - A0		Status:
Drawn by: GM		Date: MARCH 2026
Project no: 0326/MET	Drawing no: 06	Revision: 00