


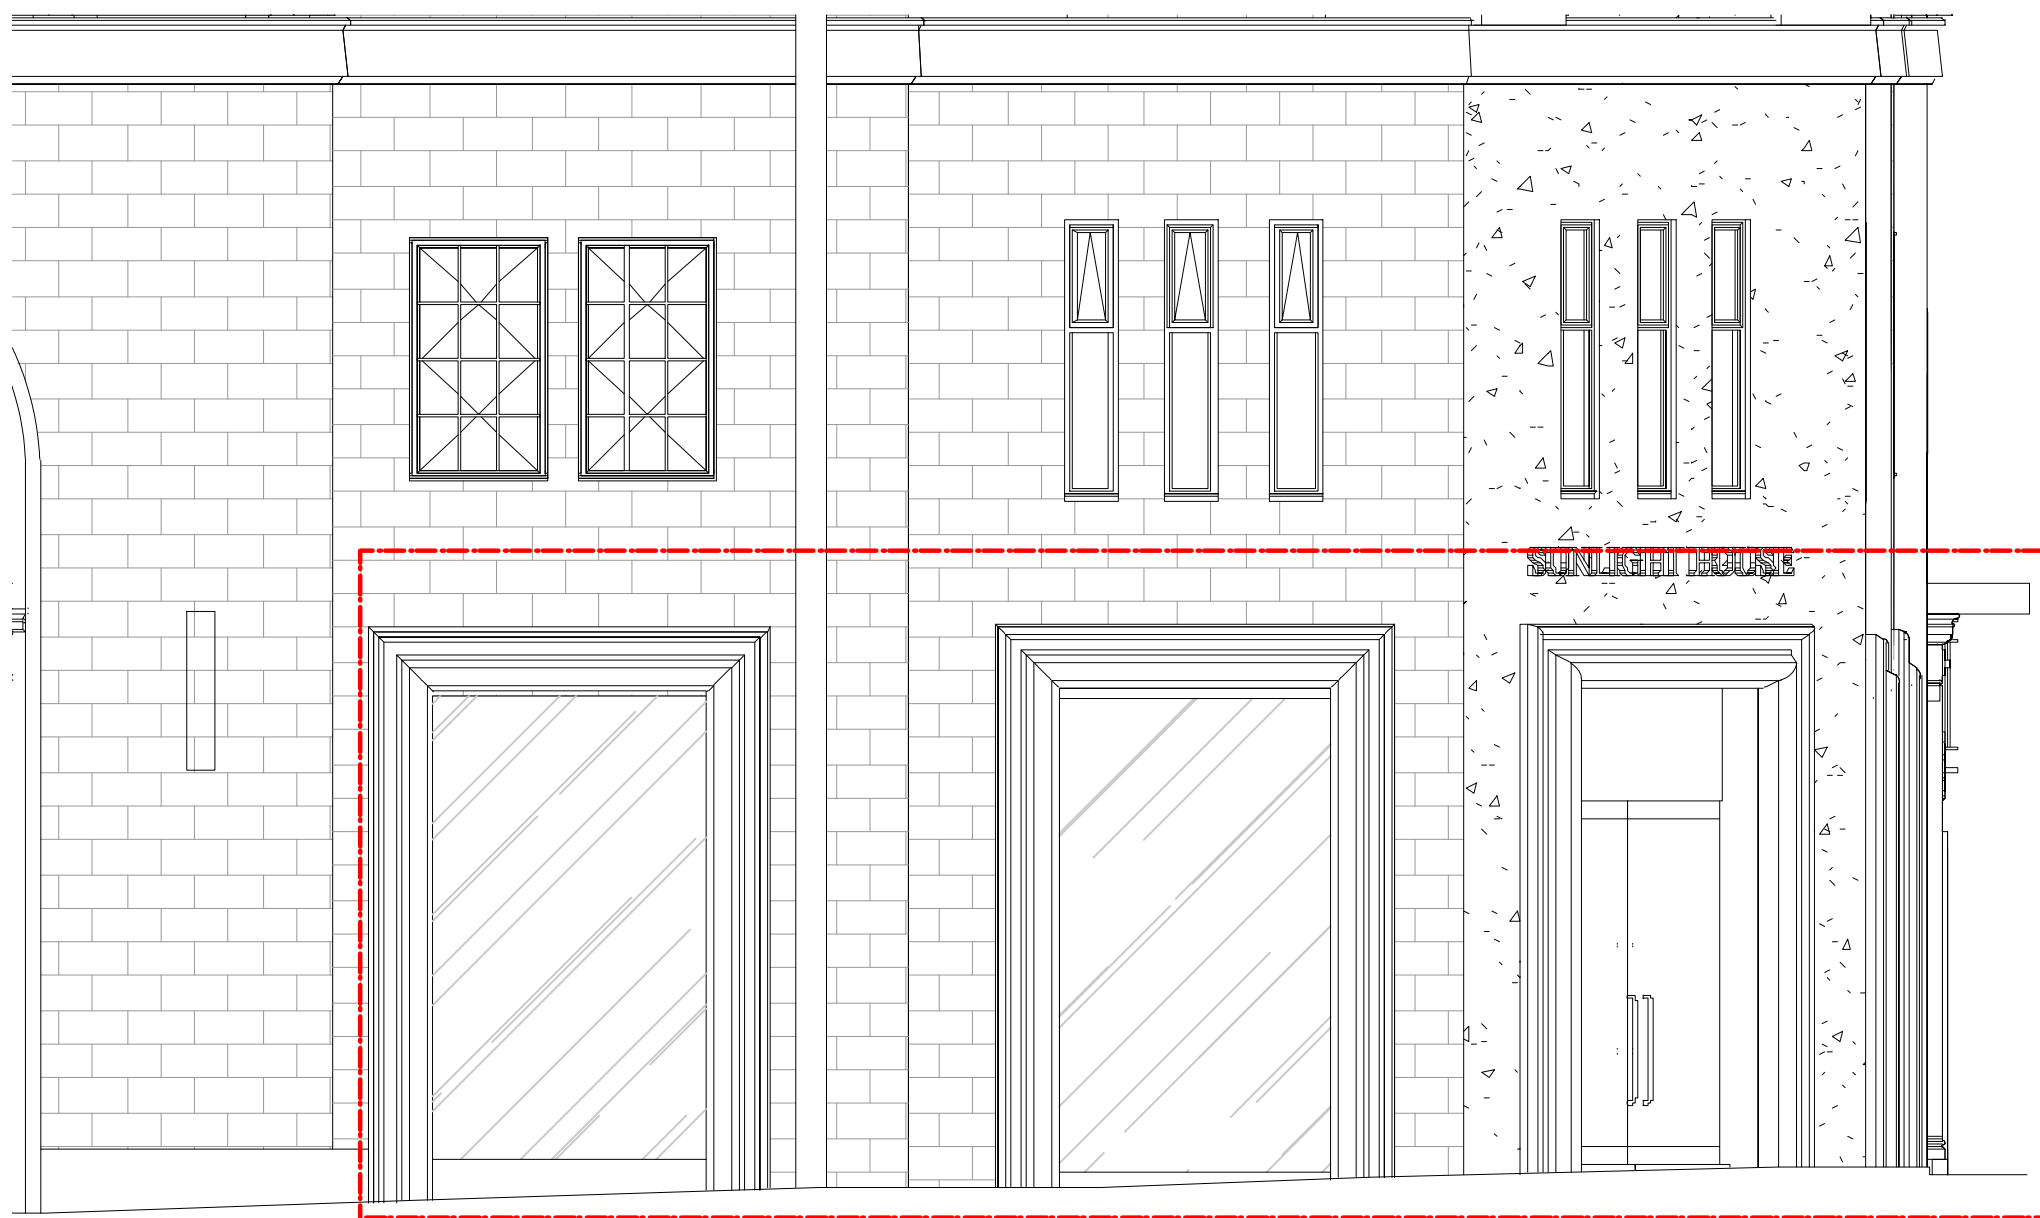

C01 Part South Elevation | Quay Street Side

Scale: 1:50@A1



C01 Part East Elevation | Little Quay Street Side

Scale: 1:50@A1



C01 South Elevation | Quay Street Side

Scale: 1:150@A1



C01 East Elevation | Little Quay Street Side

Scale: 1:150@A1

REVISION	DATE	DETAILS
PROJECT		
Unit 3 Sunlight House Manchester		
FLOOR		
External		
DRAWING TITLE		
South & East Elevations		
SCALE		
1:50	PAPER SIZE	A1
DRAWING NUMBER		
7063-C02	REVISION	/
DRAWN BY		
SE	DATE	27.11.25
STATUS		
L1		
ask@adesignstime.com		
www.designstime.uk.com		
2-Work, 7 Cutter Mtl Theyard North WF1 SFY		